PP APPROVAL RECORD

Planning Permission

Attaiyampalayam, Erode taluk
Cuddalore district, Tamil Nadu

APPROVAL TYPE
Layout Approval

ISSUING AUTHORITY
DTCP


PURPOSE
Residential

The approval as the planning authority issued it, reproduced in full behind this page.

An approval speaks to what was sanctioned, not to what was built. Completion is a separate record.

Verified RealEstate™
3/350/2 Mettukuppam,
OMR Thoraipakkam,
Chennai 600 097, India

hello@verified.realestate
+91 9996 12 9996
verified.realestate

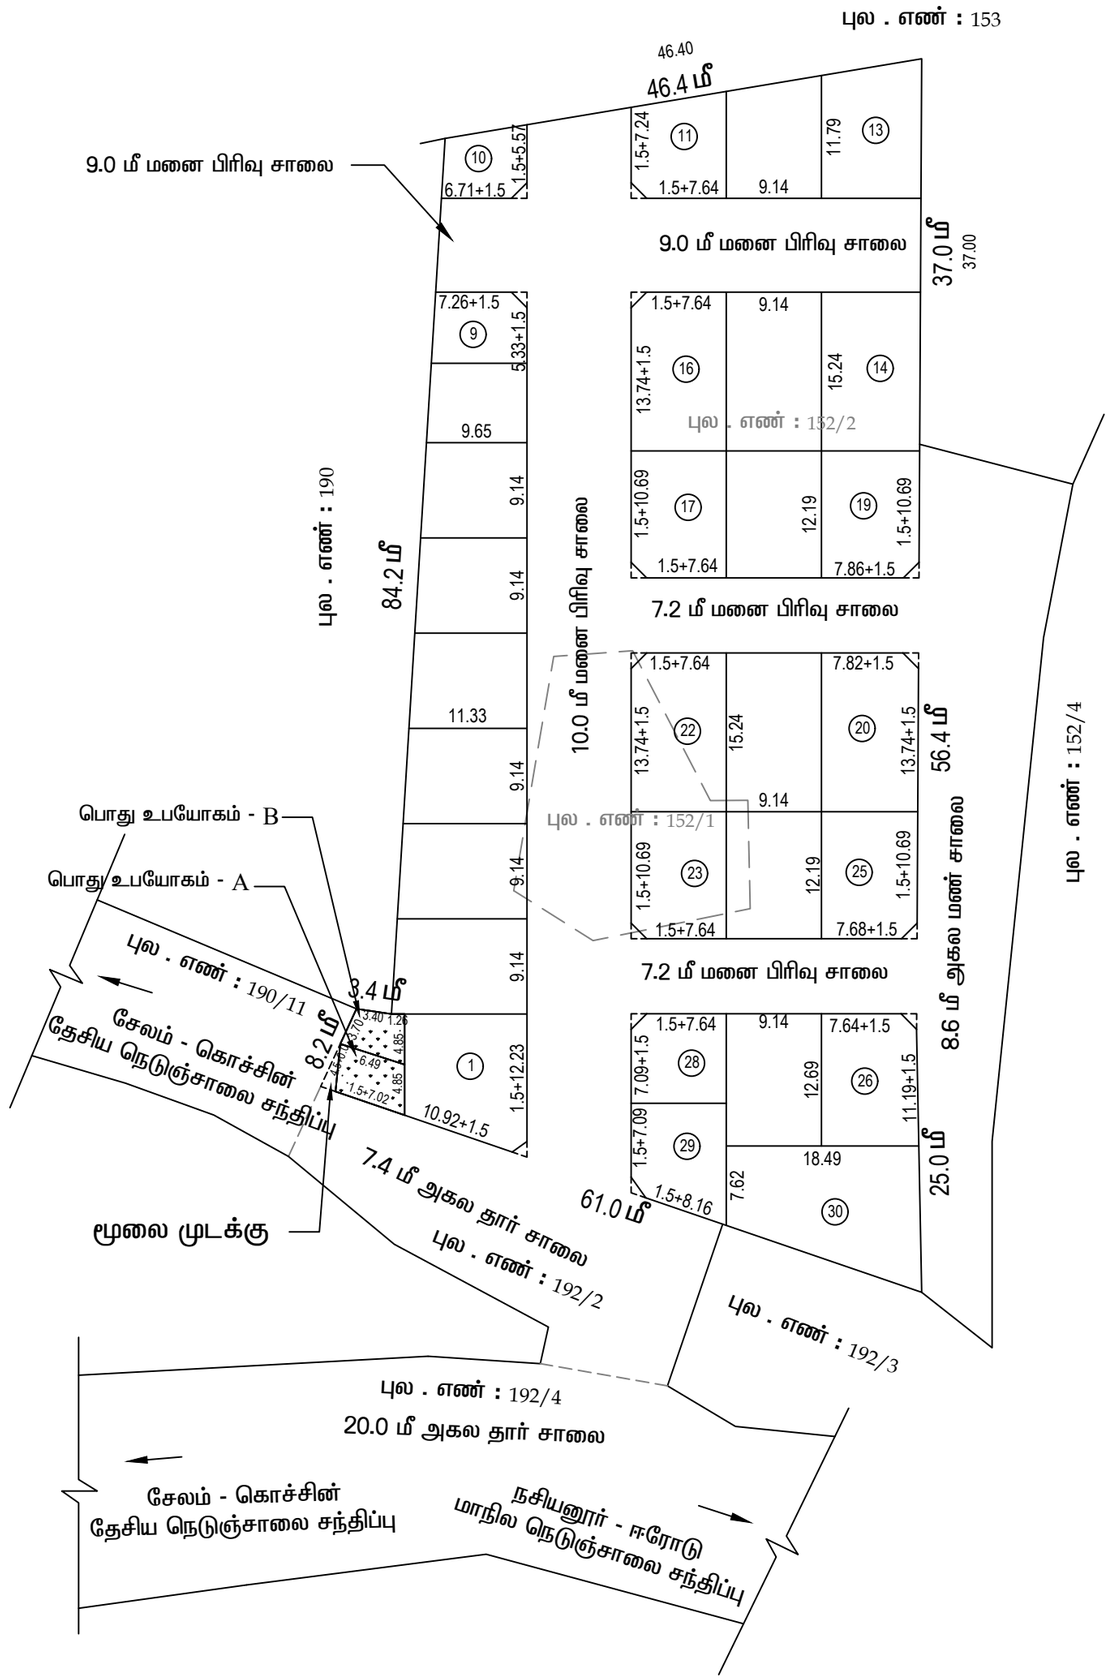

நகர் ஊரமைப்பு துறை (DTCP) ஈரோடு மாவட்டம்
நசியனூர் பேரூராட்சி

ஈரோடு மாவட்டம், ஈரோடு வட்டம், நசியனூர் பேரூராட்சி, ஆட்டையாம்பாளையம் கிராமம், ரீ.ச.எண்:152/1,152/2,-ல் அமையும் உத்தேச குடியிருப்பு மனைப்பிரிவிற்கான தொழில்நுட்ப ஒப்புதல் வரைபடம் (திட்டமில்லாத பகுதி).

அளவு:(1 : 400)

வ

இணையதள விண்ணப்ப எண்:DHXQ5DBC

குறிப்பு:

மனைப்பிரிவின் பரப்பு : 1.29 ½ ஏக்கர் - 5250.00 ச.மீ

கோரிய மனைகள் : 30

ஒதுக்கிய மனைகள் : 30

மனைப்பிரிவின் எல்லை

நிலையிலுள்ள சாலை

பொது ஒதுக்கீடு :

உள்ளாட்சிக்கு தானமாக ஒப்படைக்கப்பட்டவை:

1).மனைப்பிரிவு சாலை : 1758.48 ச.மீ

பூங்காவிற்காக ஒதுக்கப்பட வேண்டியவை = (மனைப்பிரிவின் மொத்தப் பரப்பு - சாலைகளின் பரப்பு) X 10 %

= (5250.00 - 1758.48) X 10/100 = 349.15 ச.மீ

பூங்கா : 349.15 ச.மீ (10.0%) மனுதாரரால் அரசு வழிகாட்டு மதிப்பீடு தொகை செலுத்தப்பட்டுள்ளது)

பொது உபயோகம் (தேவையான அளவு) : 17.45 ச.மீ (0.50 %)

2).பொது உபயோகம் - A : 30.62 ச.மீ (0.87 %)

தமிழ்நாடு மின் உற்பத்தி மற்றும் மின் பகிர்மானம் உள்ளாட்சிக்கு ஒப்படைக்கப்பட்டவை:

3).பொது உபயோகம் - B : 22.78 ச.மீ (0.65 %)

கட்டிட வரம்பு :

9.0 மீ வரை அகலம் உள்ள சாலைகளுக்கு 1.5மீ விடப்படல் வேண்டும்
9.0 மீ க்கு மேல் 18.0 மீ வரை அகலம் உள்ள சாலைகளுக்கு 3.0மீ விடப்படல் வேண்டும்
மூலை முடக்கு :

12.0 மீ வரை அகலம் உள்ள சாலைகளுக்கு 1.5 X 1.5மீ விடப்படல் வேண்டும்
12.0 மீ க்கு மேல் 30.5 மீ வரை அகலம் உள்ள சாலைகளுக்கு 4.5 X 4.5 மீ விடப்படல் வேண்டும்

நிபந்தனைகள்:

1. அரசாணை எண்: 181 வீ.வ (ம) ந.வ.துறை நாள்: 09.12.2020 ன் படி தார்சாலை, மழை நீர் வடிகால் வசதி (Drains), குடிநீர் வசதி மற்றும் தேவையான அளவு மேல்நிலை தொட்டி(OHT), தேவையான அளவு சாலை விளக்குகள் ஆகியவை உள்ளாட்சியின் விருப்பத்திற்கு ஏற்ப அமைக்கப்பட்ட பின்னர் இறுதி ஒப்புதல் வழங்கப்பட வேண்டும்.

2. இம்மனைப்பிரிவிற்கு உள்ளாட்சி இறுதி ஒப்புதல் அளிக்கும்முன் இடத்தினைஎந்தத்துறையாலும் நில ஆர்ஜித நடவடிக்கை மேற்கொள்ளப்படவில்லை என்றும், எந்த துறைக்காகவும் நில ஆர்ஜிதப்பட்டியல் மாவட்டவருவாய் அலுவலருக்கு அனுப்பப்படவில்லை என்றும், நசியனூர் பேரூராட்சி செயல் அலுவலர், உறுதி செய்து கொள்ள வேண்டும்.

3. நில உரிமம் குறித்து வழங்கப்பட்ட சான்றுகள் மற்றும் பரிசீலனைக்கு சமர்பிக்கப்பட்டஆவணங்கள் சரியானவையல்ல என்றும் அறியப்பட்டாலோ அல்லது மனைப்பிரிவுக்கு தொழில்நுட்ப ஒப்புதல் வழங்கியதால் பாதிப்பு ஏற்படக்கூடிய சூழ்நிலை ஏற்படின் மனைப்பிரிவுக்கு வழங்கப்பட்ட தொழில்நுட்ப ஒப்புதல் எவ்வித முன்னறிவிப்பும் இன்றி நகர் ஊரமைப்பு ஆணையர் சென்னை அவர்களால் ரத்து செய்யப்படும்.

4. விற்பனைக்குரிய மனைகளை விற்பனை செய்யும் போது இவ்வரைபட நகலோடு நகர் ஊரமைப்புத்துறையில் ஒப்புதல் அளிக்கப்பட்ட வரைபட நகல் மனை வாங்குபவர்களுக்கு கட்டாயம் வழங்கப்பட வேண்டும்.

5. ஒப்புதல் அளிக்கப்பட்ட மனைப்பிரிவு வரைபடத்தை எந்த வித மாற்றம் விடுதலின்றிமனைப்பிரிவு நுழைவாயிலில் 6'X4' அளவிலான நிரந்தர தகவல்பலகை மூலம் பொதுமக்கள்பார்வைக்கு நிரந்தரமாக பிரசுரிக்கப்பட வேண்டும்.

6. உத்தேச மனைப்பிரிவு சாலைகளுக்கு மனுதாரரால் தார் சாலை அமைக்கப்பட்டு (EO/UE) செயல் அலுவலர்/யூனியன் பொறியாளர் அவர்களிடம் தரம் குறித்து தகுதிச் சான்று பெறப்பட்ட பின்னர் உள்ளாட்சியால் இறுதி ஒப்புதல் வழங்கப்பட வேண்டும்

SWP/DTCP/ERODE/LAYOUT APPROVAL NO: 06/2022

துணை இயக்குநர்,(பொ)
மாவட்ட நகர் ஊரமைப்பு அலுவலகம்,
ஈரோடு மாவட்டம்.

THE LANDLENS SUITE

Eight ways to know a piece of land before you pay for it.

This report covers one part of the picture. These cover the rest, drawn from the same government records, for any property in Tamil Nadu.

LandLens One
Ask anything about a property and get an answer grounded in live government records, with the sources shown.
/landlens/one

Verify My Land
Every record check run on one property and returned as a single report.
/landlens/verify-my-land

Legal Opinion
An advocate's written opinion on the title, built on the records we pull for it.
/landlens

One Map
Every layer on one map: the parcel, its boundary, zoning, water bodies and what sits around it.
/landlens/one/map

PriceMap
What land actually changed hands for around this plot, taken from the registered deeds.
/landlens/pricemap

Build Scope
What you are allowed to build here: floor space, height, coverage and setbacks.
/landlens/build-scope

Property Tracker
Watch a property and hear about it when something new is registered against it.
/landlens/property-tracker

Deal Room
Run the transaction in one place: documents, stamping, signatures and the parties.
/landlens/deal-room

FREE TOOLS · NO ACCOUNT NEEDED

Twenty-four checks you can run yourself, at no cost.

Records and verification

The registers themselves, read for you.

- Encumbrance Certificate
- Patta and Chitta
- Field Measurement Sketch
- EC Analyzer
- Bank charge check
- Court case search
- Seller background check
- Approval check by survey

Value and duty

What it is worth and what it costs to register.

- Guideline value by street
- Guideline value by survey
- Stamp duty and registration fees
- Capital gains
- Floor space index
- Area unit converter

Zoning and land use

What the plan says can happen on this land.

- Land use zone finder
- CMDA land use check
- Coastal regulation zone
- Master plan check
- Water bodies finder
- Airport height clearance

Registers and directories

Who holds it, and which office keeps the record.

- Find your registering office
- Temple property check
- Waqf property check
- RERA register

Every free tool
/tools

Services we run for you
/services

The LandLens suite
/landlens/one

Verified RealEstate™

Every claim in this document traces back to a government record.

- Legal opinions, due diligence and title verification
- Building plan, layout and sub-division approvals
- Completion and occupancy certificates, regularisation
- Escrow, negotiation and NRI property management
- Land survey, soil testing, architecture and construction

Verified RealEstate
3/350/2 Mettukuppam,
OMR Thoraipakkam,
Chennai 600 097, India
hello@verified.realestate
+91 9996 12 9996

Prepared from the registers named on the page each finding sits on. Where a register could not be read, this document says so in its place rather than leaving the gap to be read as a clean result.