PP APPROVAL RECORD

Planning Permission

Dharmapuri

Dharmapuri district, Tamil Nadu

APPROVAL TYPE
Building Plan

ISSUING AUTHORITY
DTCP

PURPOSE
Commercial


The approval as the planning authority issued it, reproduced in full behind this page.

An approval speaks to what was sanctioned, not to what was built. Completion is a separate record.


SHEET No: 1/1

PLAN SHOWING THE PROPOSED CONSTRUCTION OF M/C.SHEET ROOF INDUSTRIAL BUILDING FOR " **MODERN RICE MILL - 117.50HP " (GREEN CATEGORY)** IN S.F.No: 68/3E2A, BOLABHAGUTHANAHALLI VILLAGE, KATTANAHALLI PANCHAYAT, PALOCODE PANCHAYAT UNION, PALACODE TALUK AND DHARMAPURI DISTRICT.


ALL DIMENSIONS ARE IN "METER" | SCALE 1:100 | N

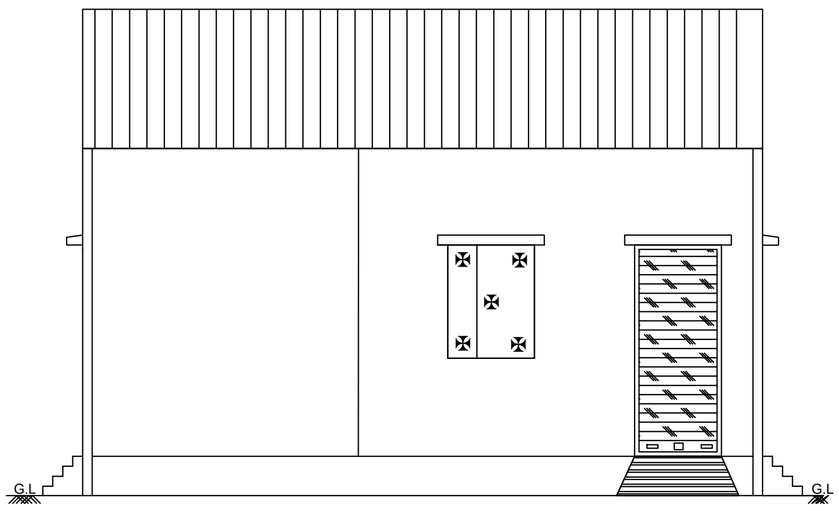


ELEVATION

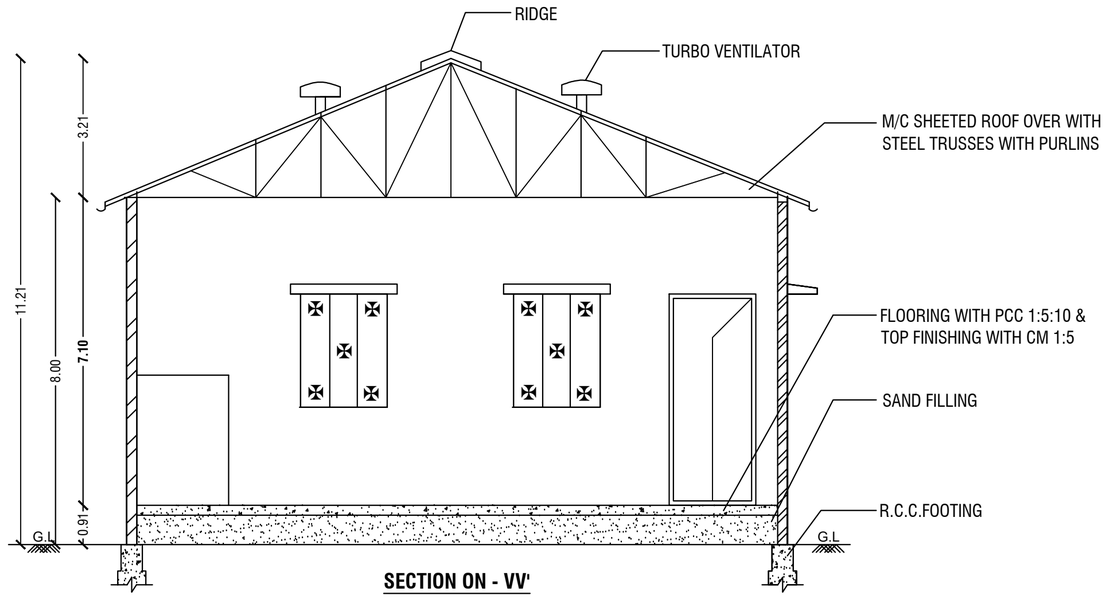



SECTION ON - VV'

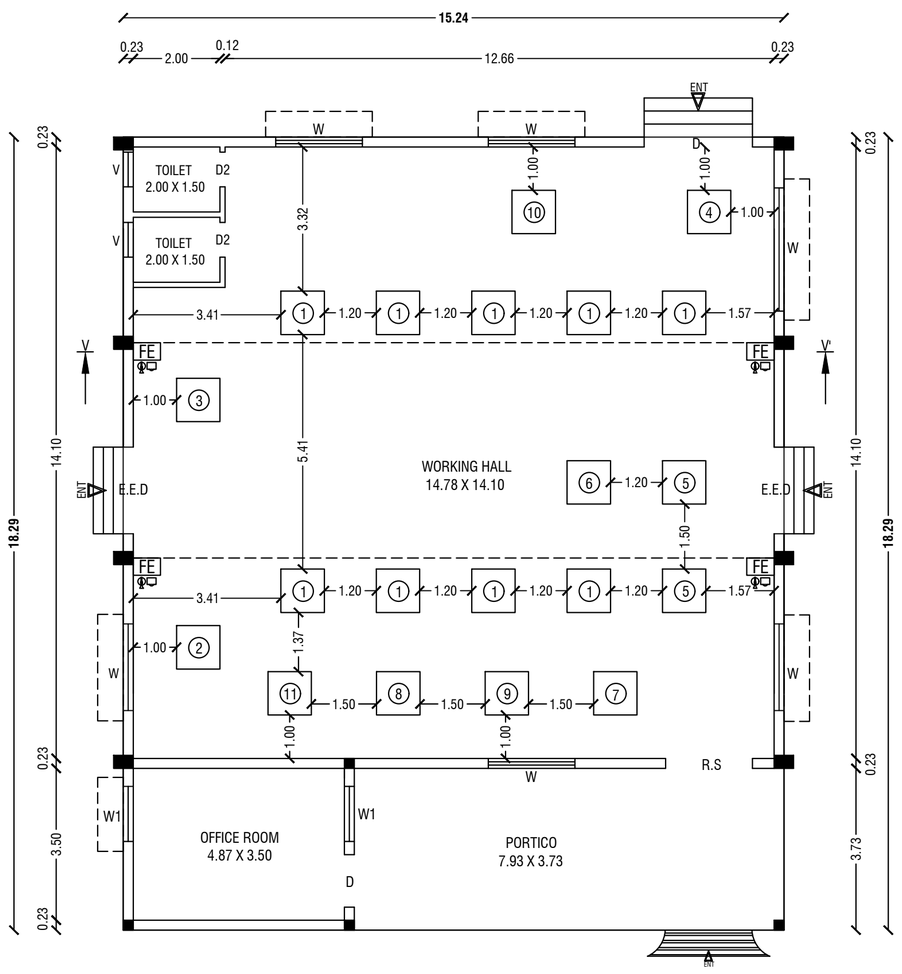



GROUND FLOOR PLAN

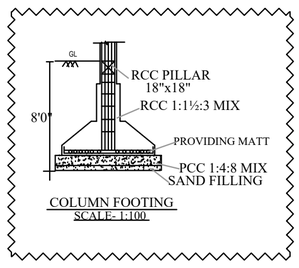

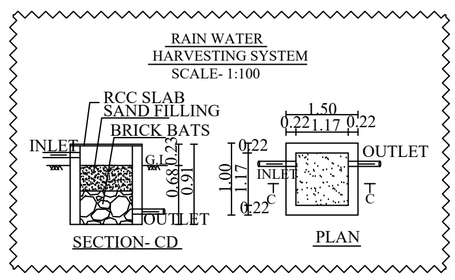

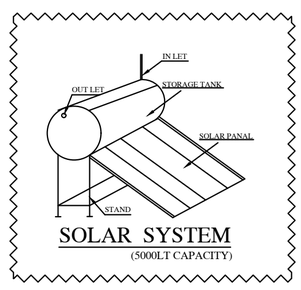

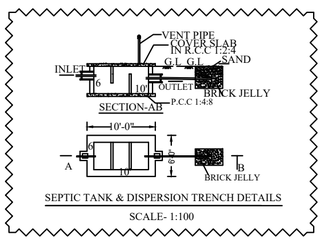

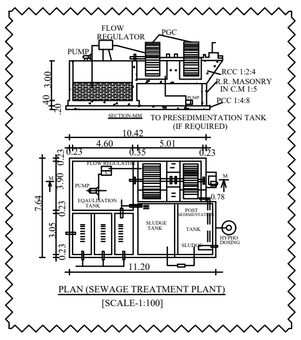

OFFICE USE

Site Approval

Roc No. SWP/BPA/004425/2022

Site Boundary shown as A to E

and numbered as L.P/A.D.TCP (Dharmapuri)

No:78/2022

Site Approval issued.

Technical Approval

B.P/A.D.TCP (Dharmapuri) **No:27/2022**

Roc No. SWP/BPA/004425/2022

Technical Approval issued.

Area Details

PLR / FMB Area	**2480.00 Sq.Mt**
Document Area	**2480.00 Sq.Mt**
Super Imposed Area	**2477.25 Sq.Mt**

Particulars	Total Buildup Area Sq.mt	Covered Parking Area Sq.mt	Total FSI Area
Plinth Area of Ground Floor	278.74	-	278.74
Total Construction Area	278.74	-	278.74

Schedule of Joineries

R.S	Rolling Shutter	2.00 X 4.87
D	Door	1.07 X 2.10
D2	Door	0.80 X 2.10
E.E.D	Emergency Exit Door	2.00 X 2.10
W	Window	2.00 X 1.50
W1	Window	1.22 X 1.50
V	Ventilator	0.80 X 0.60

Parking Details

Particulars	Provided in Nos.
Car parking	6
Two Wheeler Parking	9
Cycle Space (Area)	15
Lorry Parking	3

PLOT COVERAGE DETAILS

Total Ground Floor Area / Total Land Area = 278.74 / 2480.00 x 100 = PC = 11.24 %

FSI DETAILS

Total ALL Floor Area / Total Land Area = 278.74 / 2480.00 = FSI = 0.11

OSR

Open Space Reservation Park - 255.00 Sq.Mt 10.28 %

KEY

EL	EMERGENCY LIGHT	FE	FIRE EXTINGUISHER
FA	FIRE ALARM		LONG BELL
FH	FIRE HYDRANT	DW	DRINKING WATER

Installation

S.No.	Name of Machinerys	Nos.	H.P	Total
1	Elevator	9	1	9
2	Paddy cleaner	1	5	5
3	De-Stoner	1	3	3
4	Pneumatic Cellar	1	12.50	12.50
5	Whitener	2	30	60
6	Shifter	1	3	3
7	Blower	1	5	5
8	Paddy Separator	1	5	5
9	Fixer	1	3	3
10	B' B' Ton Blower	1	10	10
11	Air Compressor	1	2	2
	Total			**117.50Hp**
No of labors				**12 Nos**


COLOR INDEX

SITE BOUNDARY
EXISTING ROAD
PROPOSED BUILDING
PROPOSED DRIVE WAY

SITE PLAN

SCALE 1:200

N

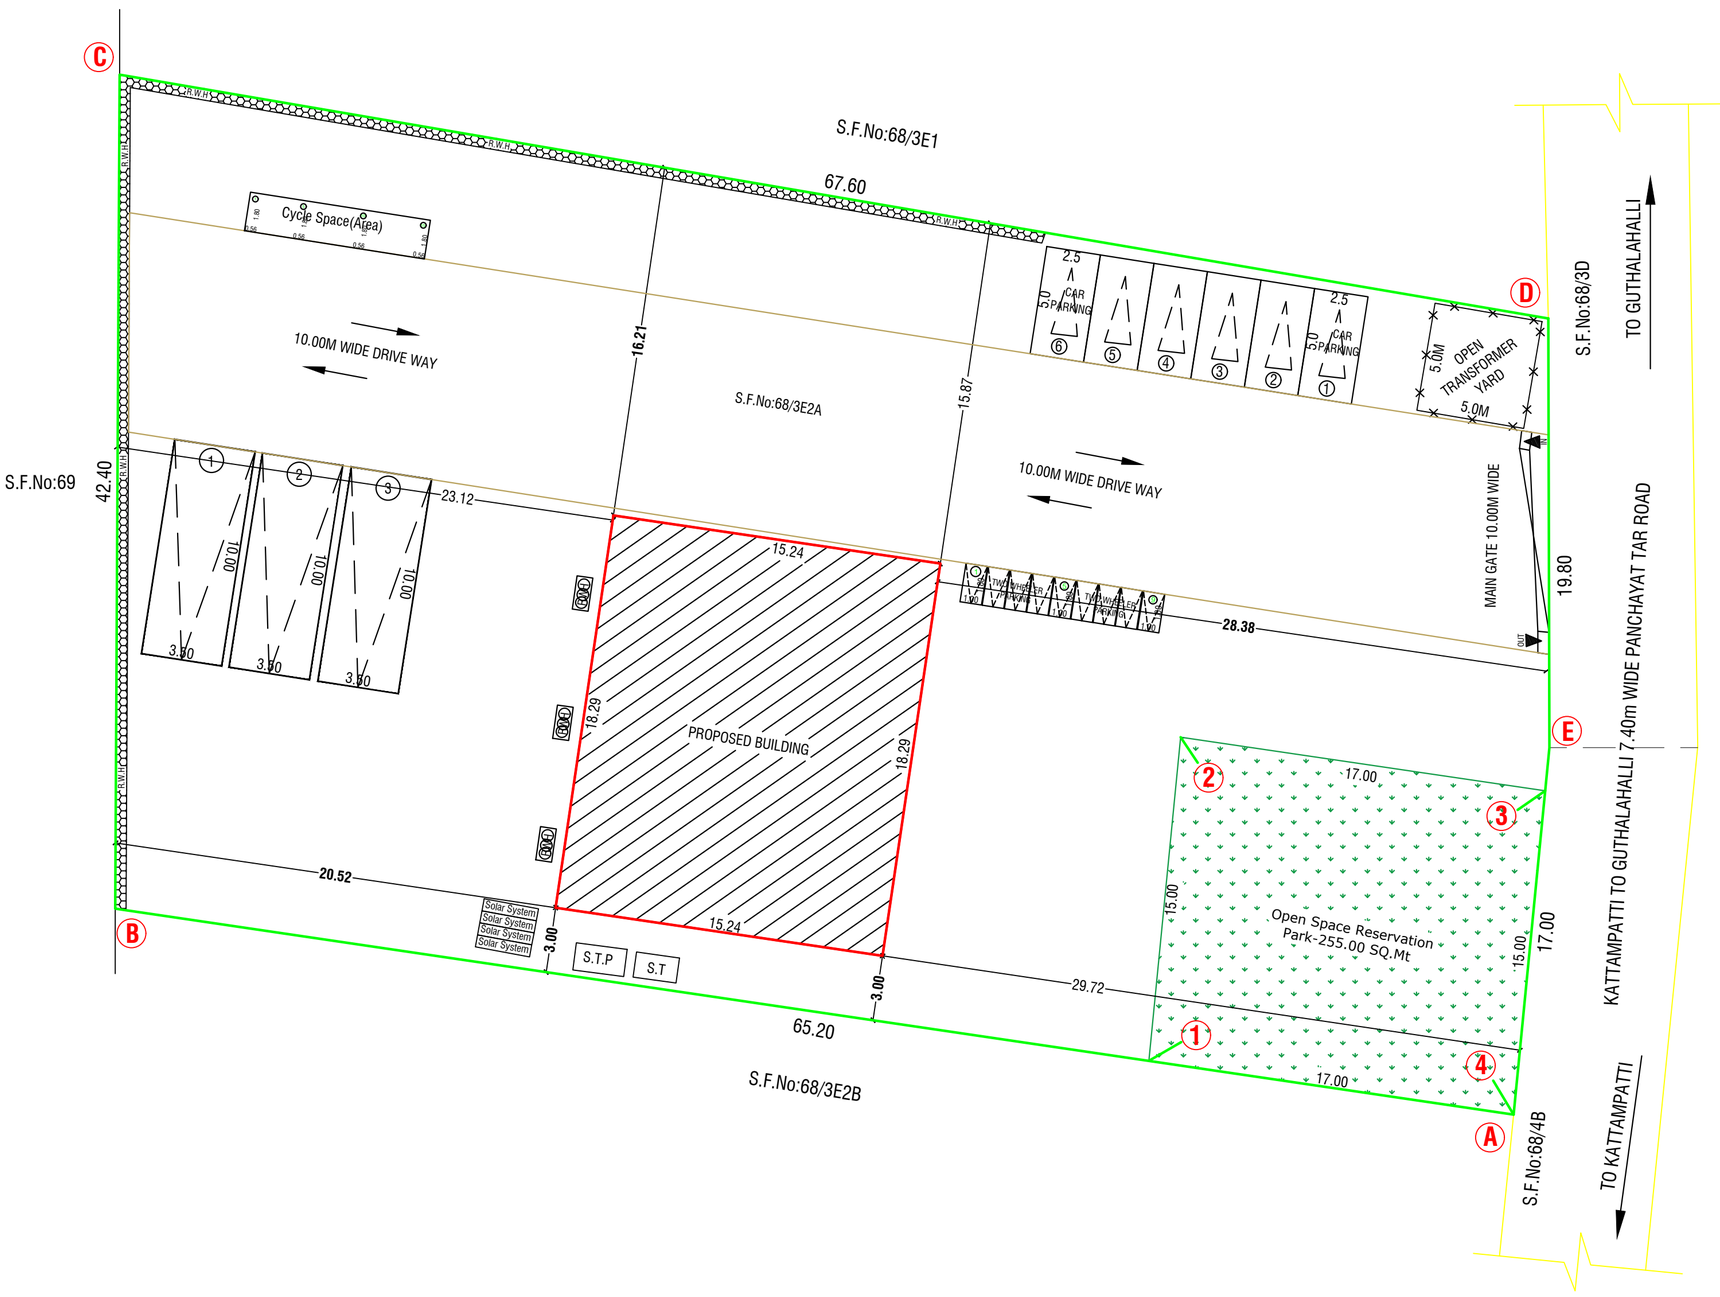

APPLICANT

Er.M.Vadivel.ME(Struct)., AMIE., C.Eng(I)., MISTE.,
Consulting Civil Engineer, Chartered Engineer,
TN.Govt. Registered Professional of DTCP,
R.E-III-01/2019, R.S.E-II-21/2020, R.C.E-27/2020, R.D-06/2020,
R.E.(G-3), DMC No.037/LS/2019/00004, CCMC No.004/2021,
DMV CONSTRUCTION,
#19/17, 1st Floor, Annamalai Street, Near Municipality Office,
Dharmapuri - 636701, Cell: 8122 101 282, 9443 101 282.
E.Mail : dmvconstruction.dp@gmail.com

REGISTERED STRUCTURAL ENGINEER

Er.M.Vadivel.ME(Struct)., AMIE., C.Eng(I)., MISTE.,
Consulting Civil Engineer, Chartered Engineer,
TN.Govt. Registered Professional of DTCP,
R.E-III-01/2019, R.S.E-II-21/2020, R.C.E-27/2020, R.D-06/2020,
R.E.(G-3), DMC No.037/LS/2019/00004, CCMC No.004/2021,
DMV CONSTRUCTION,
#19/17, 1st Floor, Annamalai Street, Near Municipality Office,
Dharmapuri - 636701, Cell: 8122 101 282, 9443 101 282.
E.Mail : dmvconstruction.dp@gmail.com

REGISTERED ENGINEER

Er.M.vadivel . ME., AMIE., C.Eng(I)., - D.M.V construction - 8122 101 282, 9443 101 282.

THE LANDLENS SUITE

Eight ways to know a piece of land before you pay for it.

This report covers one part of the picture. These cover the rest, drawn from the same government records, for any property in Tamil Nadu.

LandLens One
Ask anything about a property and get an answer grounded in live government records, with the sources shown.
/landlens/one

Verify My Land
Every record check run on one property and returned as a single report.
/landlens/verify-my-land

Legal Opinion
An advocate's written opinion on the title, built on the records we pull for it.
/landlens

One Map
Every layer on one map: the parcel, its boundary, zoning, water bodies and what sits around it.
/landlens/one/map

PriceMap
What land actually changed hands for around this plot, taken from the registered deeds.
/landlens/pricemap

Build Scope
What you are allowed to build here: floor space, height, coverage and setbacks.
/landlens/build-scope

Property Tracker
Watch a property and hear about it when something new is registered against it.
/landlens/property-tracker

Deal Room
Run the transaction in one place: documents, stamping, signatures and the parties.
/landlens/deal-room

FREE TOOLS · NO ACCOUNT NEEDED

Twenty-four checks you can run yourself, at no cost.

Records and verification

The registers themselves, read for you.

- Encumbrance Certificate
- Patta and Chitta
- Field Measurement Sketch
- EC Analyzer
- Bank charge check
- Court case search
- Seller background check
- Approval check by survey

Value and duty

What it is worth and what it costs to register.

- Guideline value by street
- Guideline value by survey
- Stamp duty and registration fees
- Capital gains
- Floor space index
- Area unit converter

Zoning and land use

What the plan says can happen on this land.

- Land use zone finder
- CMDA land use check
- Coastal regulation zone
- Master plan check
- Water bodies finder
- Airport height clearance

Registers and directories

Who holds it, and which office keeps the record.

- Find your registering office
- Temple property check
- Waqf property check
- RERA register

Every free tool
/tools

Services we run for you
/services

The LandLens suite
/landlens/one

Verified RealEstate™

Every claim in this document traces back to a government record.

- Legal opinions, due diligence and title verification
- Building plan, layout and sub-division approvals
- Completion and occupancy certificates, regularisation
- Escrow, negotiation and NRI property management
- Land survey, soil testing, architecture and construction

Verified RealEstate
3/350/2 Mettukuppam,
OMR Thoraipakkam,
Chennai 600 097, India
hello@verified.realestate
+91 9996 12 9996

Prepared from the registers named on the page each finding sits on. Where a register could not be read, this document says so in its place rather than leaving the gap to be read as a clean result.