PP APPROVAL RECORD

Planning Permission

Jakkupatti

Dharmapuri district, Tamil Nadu

APPROVAL TYPE
Building Plan

ISSUING AUTHORITY
Rural Panchayat


PURPOSE
Residential

The approval as the planning authority issued it, reproduced in full behind this page.

An approval speaks to what was sanctioned, not to what was built. Completion is a separate record.


PLAN SHOWING THE PROPOSED CONSTRUCTION OF R.C.C ROOF RESIDENTIAL BUILDING IN GUNDALPATTI VILLAGE OLD S.F.NO:152/2, NEW S.F.NO:152/2A1B JAKKUPATTI PANJAYATH,MORAPUR PANJAYATH UNION, DHARMAPURI (TK & DT).

APPLICANT: Mr.G.SABARI S/O M.GOVINDAN. **SCALE 1:100**

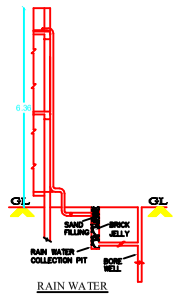


RAIN WATER HARVESTING SYSTEM

RWH_CAPACITY_L=1000LTRS

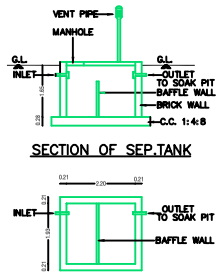


SECTION OF SEP.TANK


PLAN
SEPTIC. TANK

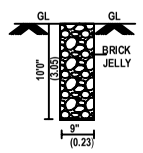


PERCULATION PIT

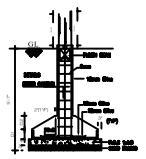


FOUNDATION DETAILS
SCALE : 1:50.

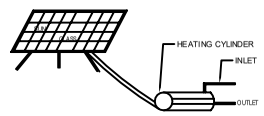


SOLAR WATER HEATING

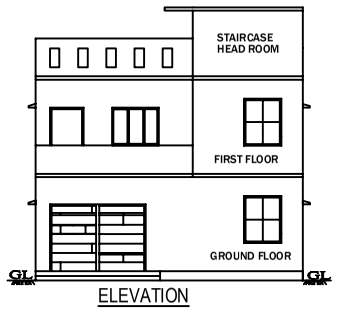


ELEVATION

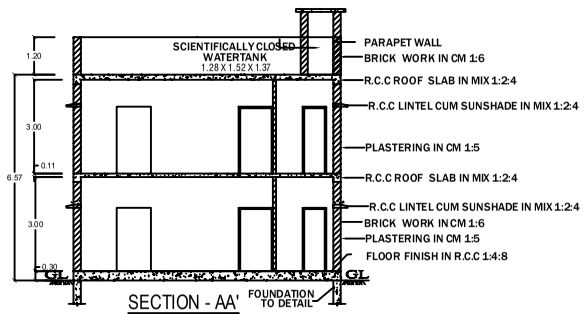


SECTION - AA'

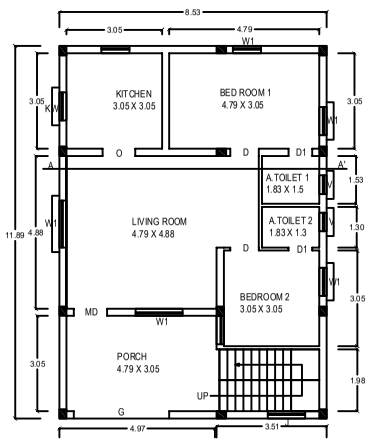

GROUND FLOOR PLAN

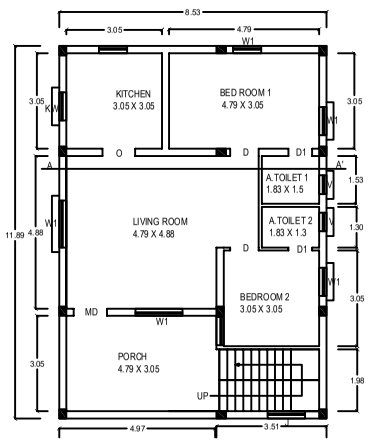


FIRST FLOOR PLAN

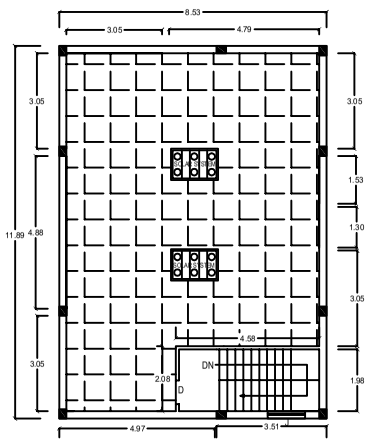

OPEN TERRACE FLOOR PLAN

SITE PLAN

SCALE 1:100 & AS Per Document

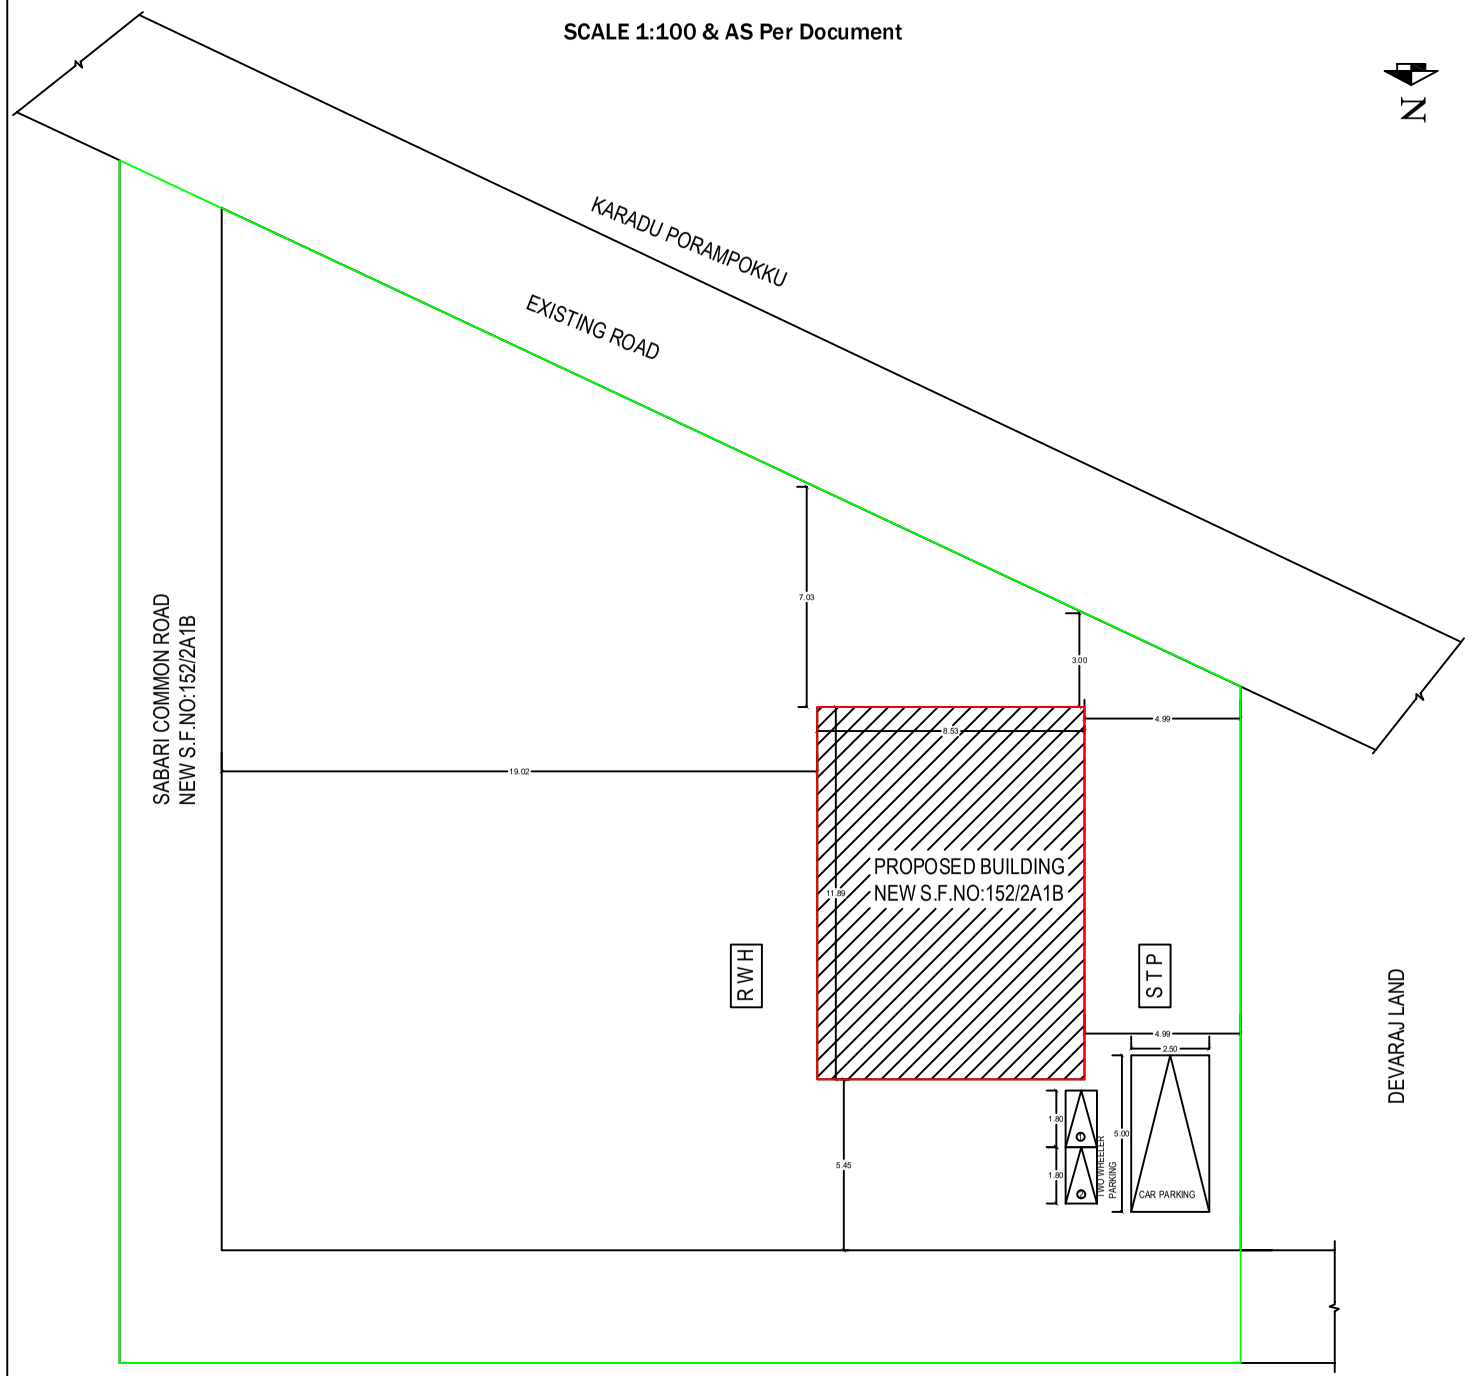

SPECIFICATIONS:

1. R.C.C FOOTINGS FOR FOUNDATION IN M20 MIX
2. R.C.C. COLUMNS IN M20 MIX
3. R.C.C. ROOF SLAB AND BEAMS IN M20 MIX
4. 9" BRICK WORK IN C.M 1:5 IN SUPER STRUCTURE
5. COUNTRY WOOD DOORS WITH FLUSH SHUTTERS
6. COUNRTY WOOD GLAZED WINDOWS
7. INTERNAL PLASTERING IN C.M 1:4
8. EXTERNAL PLASTERING IN CM 1:5
9. WEATHERING COURSE IN BRICK JELLY LIME CONCRETE 1:3 MIX
10. WEATHERING TILES IN 9"X9" BURNT CLAY TILES IN LAID IN 1:3 MIX

AREA STATEMENT	SQ.FT	SQ.MT
PLOT AREA(AS PER DOCUMENT)	11318.8	1051.9
PLOT AREA (AS PER PATTA)	11318.8	1051.9
PLOT AREA (AS PER SITE)	11318.8	1051.9
FSI AREA		
PRO. GROUND FLOOR AREA	1091.27	101.42
PRO. FIRST FLOOR AREA	1091.27	101.42
TOTAL FSI AREA	2182.55	202.84
NON FSI AREA		
PRO. CAR PARK AREA	134.5	12.5
PRO. HEAD ROOM	102.50	9.52
NET TOTAL FSI & NON FSI AREA	2419.55	224.86

PLOT COVERAGE : 21 %

FLOOR SPACE INDEX : 0.21

JOINERY DETAILS:

	DESCRIPTION	IN METER
MD	MAIN DOOR	1.00X2.13
D1	DOOR	0.91X2.13
D2	TOILET DOOR	0.76X2.13
O	OPENING	0.91X2.13
W	WINDOW	1.83X1.22
W1	WINDOW	1.83X0.91
W2	WINDOW	1.22X1.22
V	VENTILATOR	0.91X0.61

COLOUR INDEX:

PROPOSED BUILDING

EXISTING ROAD

BOUNDARY LINE

DEMOLITION

OFFICE USE ONLY

தலைவர்
ஜக்குப்பட்டி ஊராட்சி,
மொரப்பூர் ஒன்றியம்

APPLICANT

Mr.G.SABARI S/O M.GOVINDAN

REGISTERED ENGINEER

M.THIRUMAL, B.E.,
REG. ENGINEER GRADE II(RE)
Reg.no:037/LS/2024/00002
Moolakkadu,Dharmapuri.
Mob. :+91 9952172210
Email :mthirumal95@gmail.com

Er.M.THIRUMAL BE
YUVA ENGINEERS -9952172210

THE LANDLENS SUITE

Eight ways to know a piece of land before you pay for it.

This report covers one part of the picture. These cover the rest, drawn from the same government records, for any property in Tamil Nadu.

LandLens One
Ask anything about a property and get an answer grounded in live government records, with the sources shown.
/landlens/one

Verify My Land
Every record check run on one property and returned as a single report.
/landlens/verify-my-land

Legal Opinion
An advocate's written opinion on the title, built on the records we pull for it.
/landlens

One Map
Every layer on one map: the parcel, its boundary, zoning, water bodies and what sits around it.
/landlens/one/map

PriceMap
What land actually changed hands for around this plot, taken from the registered deeds.
/landlens/pricemap

Build Scope
What you are allowed to build here: floor space, height, coverage and setbacks.
/landlens/build-scope

Property Tracker
Watch a property and hear about it when something new is registered against it.
/landlens/property-tracker

Deal Room
Run the transaction in one place: documents, stamping, signatures and the parties.
/landlens/deal-room

FREE TOOLS · NO ACCOUNT NEEDED

Twenty-four checks you can run yourself, at no cost.

Records and verification

The registers themselves, read for you.

- Encumbrance Certificate
- Patta and Chitta
- Field Measurement Sketch
- EC Analyzer
- Bank charge check
- Court case search
- Seller background check
- Approval check by survey

Value and duty

What it is worth and what it costs to register.

- Guideline value by street
- Guideline value by survey
- Stamp duty and registration fees
- Capital gains
- Floor space index
- Area unit converter

Zoning and land use

What the plan says can happen on this land.

- Land use zone finder
- CMDA land use check
- Coastal regulation zone
- Master plan check
- Water bodies finder
- Airport height clearance

Registers and directories

Who holds it, and which office keeps the record.

- Find your registering office
- Temple property check
- Waqf property check
- RERA register

Every free tool
/tools

Services we run for you
/services

The LandLens suite
/landlens/one

Verified RealEstate™

Every claim in this document traces back to a government record.

- Legal opinions, due diligence and title verification
- Building plan, layout and sub-division approvals
- Completion and occupancy certificates, regularisation
- Escrow, negotiation and NRI property management
- Land survey, soil testing, architecture and construction

Verified RealEstate
3/350/2 Mettukuppam,
OMR Thoraipakkam,
Chennai 600 097, India
hello@verified.realestate
+91 9996 12 9996

Prepared from the registers named on the page each finding sits on. Where a register could not be read, this document says so in its place rather than leaving the gap to be read as a clean result.