PP APPROVAL RECORD

Planning Permission

Dharmapuri district, Tamil Nadu

APPROVAL TYPE
Building Plan

ISSUING AUTHORITY
Town Panchayat

The approval as the planning authority issued it, reproduced in full behind this page.

An approval speaks to what was sanctioned, not to what was built. Completion is a separate record.


Verified RealEstate™
3/350/2 Mettukuppam,
OMR Thoraipakkam,
Chennai 600 097, India

hello@verified.realestate
+91 9996 12 9996
verified.realestate

PLAN SHOWING THE PROPOSED CONSTRUCTION OF R.C.C. ROOF GROUND & FIRST FLOOR RESIDENTIAL BUILDING IN SF NO:55/51,55/42 & 55/2B2C,PLOT NO:1,2 & 3 "SREE VINAYAGAR NAGAR" AT KARIMANGALAM TOWN PANCHAYAT, KARIMANGALAM TALUK , DHARAMAPURI DISTRICT.


N

APPLICANT NAME :Mrs.CHANDRIKA w/o MANOGARAN
APPROVED NO: 93/2018 (DATED:10/12/2018)

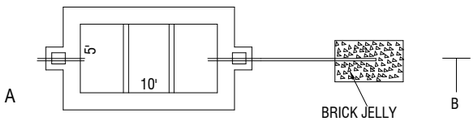


SEPTIC TANK & DISPERSION TRENCH DETAILS


SCALE- 1:100

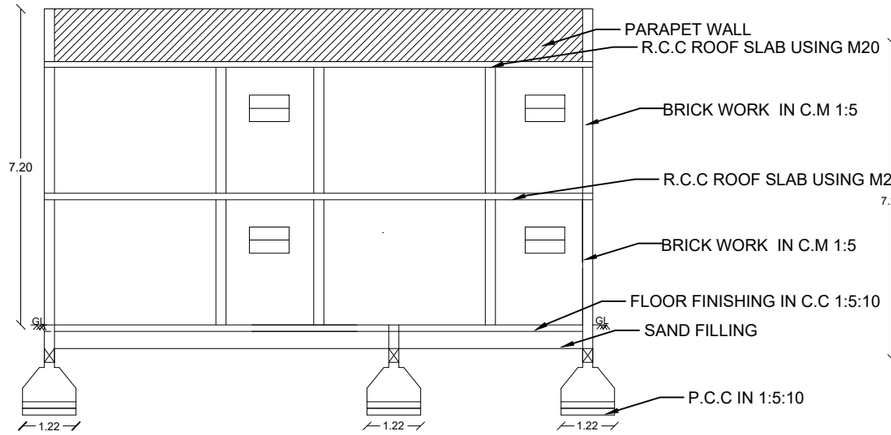


SECTION A-A

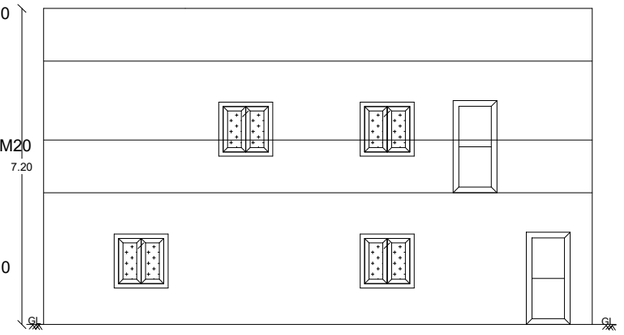


ELEVATION

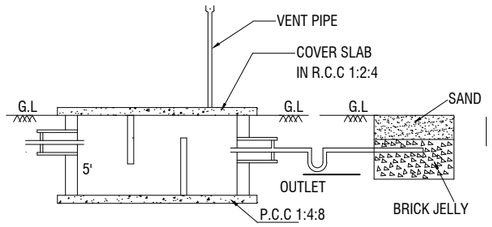

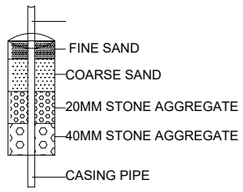


DE

HA

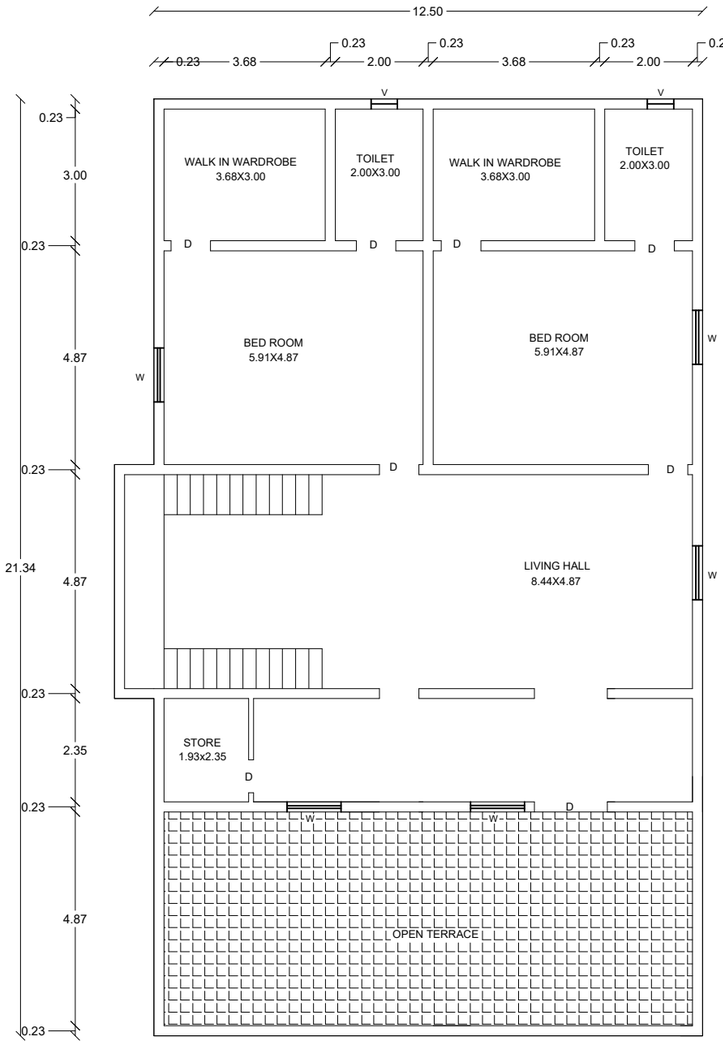

FIRST FLOOR

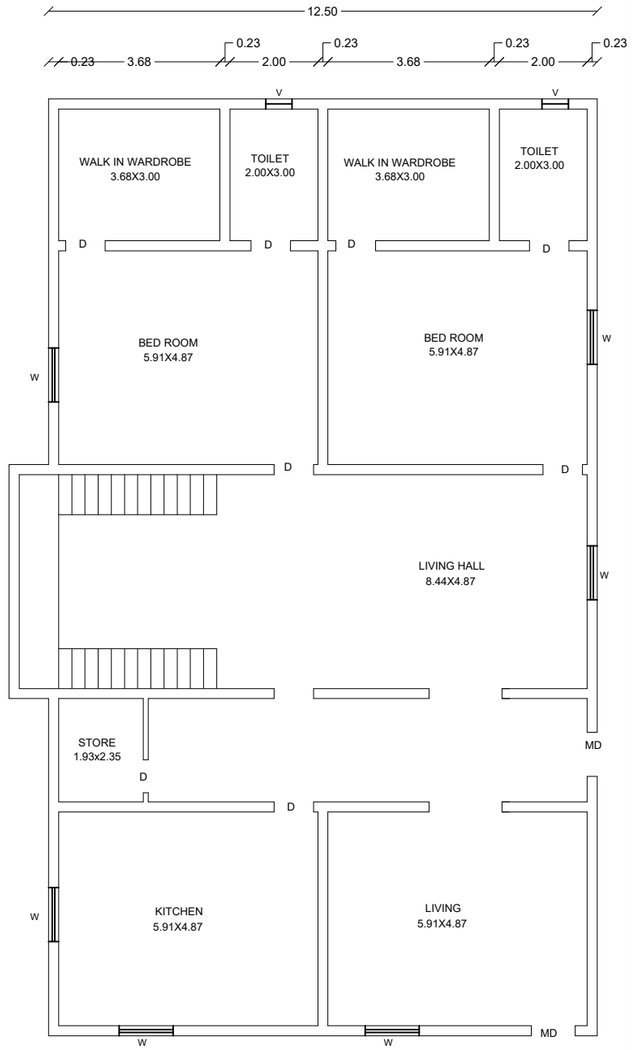

GROUND FLOOR

AREA DETAILS

PARTICULARS	Sq.Ft.	Sq.Mt.
TOTAL AREA OF THE SITE	5860.50	544.48
PLINTH AREA OF PRO. BLDG. - GF.	2922.93	271.55
PLINTH AREA OF PRO. BLDG. - FF.	2236.74	207.80
TOTAL PLINTH AREA OF PRO. BLDG. - GF+FF.	5159.67	479.35
OPEN SPACE	2937.57	272.93

FSI =0.88 | PLOT COVERAGE =49.87%

SCHEDULE OF JOINERIES

DOORS			OPEN		
D	DOOR	0.90X2.10	O	OPEN	1.00X2.10
MD	DOOR	1.00X2.10	A/O	OPEN	1.55X2.10
D1	DOOR	0.75X2.10		VENTILATOR	
WINDOWS			V	VENTILATOR	0.90X0.60
W	WINDOW	1.23X1.23			
RS	ROLLING SHUTTER	2.00X2.10			

COLOUR INDEX

SITE BOUNDARY

PROPOSED BLDG. EXISTING ROAD

NOTES

1. ALL DOORS AND WINDOWS ARE OUTSIDE OPENING.
2. WASTE WATER WILLBE USED FOR GARDEN PURPOSE.
3. ALL DIMENSIONS ARE IN FEET AND METRES.

APPLICANT

Mrs.CHANDRIKA w/o MANOGARAN

ENGINEER

Er.S.ROOPAN KUMAR
B.E.,(CIVIL),M.E.,(CE&MGMT),DIS.,AMIE.,
Licence Building surveyor ROC 331/2024/A2
RMD BUILDER
Dharmapuri Main road.Karimangalam.
Dharmapuri(Dt)-635111
Cell:91598 48444,98425 87448

OFFICE USE ONLY

Technical approval issued


This Document is Digitally Data singed

So any seal or Sign is not necessary

PLAN SHOWING THE PROPOSED CONSTRUCTION OF R.C.C. ROOF GROUND & FIRST FLOOR RESIDENTIAL BUILDING IN SF NO:55/51,55/42 & 55/2B2C,PLOT NO:1,2 & 3 "SREE VINAYAGAR NAGAR" AT KARIMANGALAM TOWN PANCHAYAT, KARIMANGALAM TALUK , DHARAMAPURI DISTRICT.


APPLICANT NAME :Mrs.CHANDRIKA w/o MANOGARAN

APPROVED NO: 93/2018 (DATED:10/12/2018)

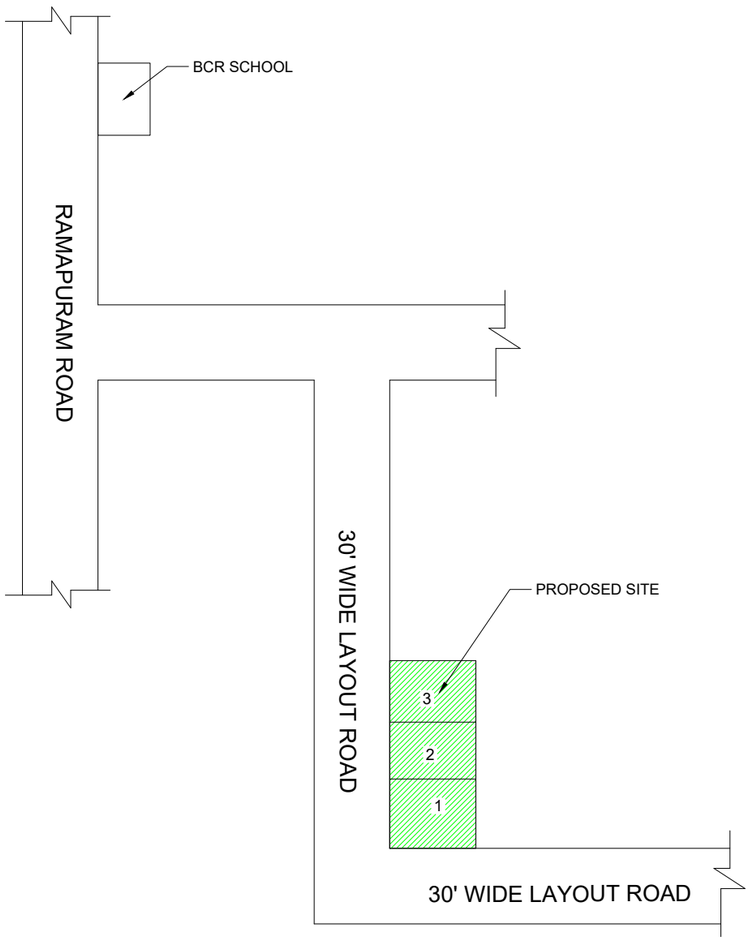

LOCATION PLAN

NOT TO SCALE

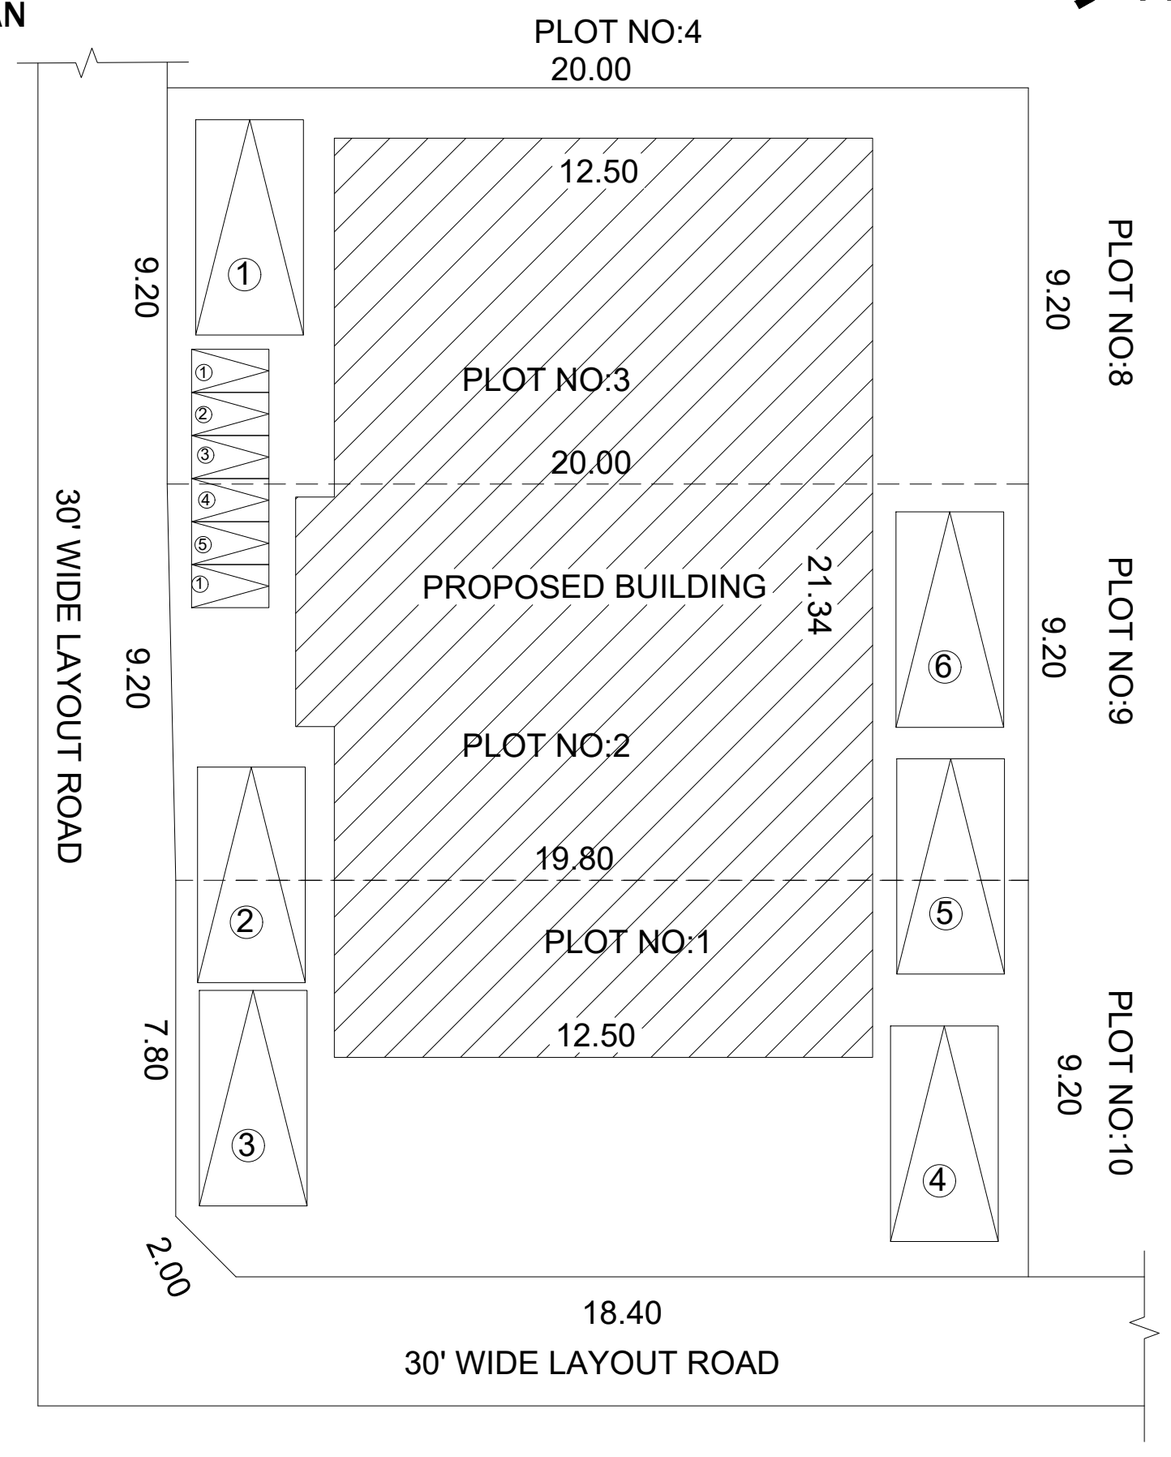

SITE PLAN

SCALE 1:100

AREA DETAILS

PARTICULARS	Sq.Ft.	Sq.Mt.
TOTAL AREA OF THE SITE	5860.50	544.48
PLINTH AREA OF PRO. BLDG. - GF.	2922.93	271.55
PLINTH AREA OF PRO. BLDG. - FF.	2236.74	207.80
TOTAL PLINTH AREA OF PRO. BLDG. - GF+FF.	5159.67	479.35
OPEN SPACE	2937.57	272.93

FSI =0.88 | PLOT COVERAGE =49.87%

SCHEDULE OF JOINERIES

DOORS			OPEN	
DOOR	0.90X2.10	O	OPEN	1.00X2.10
DOOR	1.00X2.10	A/O	OPEN	1.55X2.10
DOOR	0.75X2.10		VENTILATOR	
WINDOWS		V	VENTILATOR	0.90X0.60
WINDOW	1.23X1.23			
ROLLING SHUTTER	2.00X2.10			

COLOUR INDEX

SITE BOUNDARY

PROPOSED BLDG. EXISTING ROAD

NOTES

1. ALL DOORS AND WINDOWS ARE OUTSIDE OPENING.
2. WASTE WATER WILLBE USED FOR GARDEN PURPOSE.
3. ALL DIMENSIONS ARE IN FEET AND METRES.

APPLICANT

Mrs.CHANDRIKA w/o MANOGARAN

ENGINEER

Er.S.ROOPAN KUMAR
B.E.,(CIVIL),M.E.,(CE&MGMT),DIS.,AMIE.,
Licence Building surveyor ROC 331/2024/A2
RMD BUILDER
Dharmapuri Main road.Karimangalam.
Dharmapuri(Dt)-635111
Cell:91598 48444,98425 87448

OFFICE USE ONLY

Technical approval issued

This Document is Digitally Data singed

So any seal or Sign is not necessary

THE LANDLENS SUITE

Eight ways to know a piece of land before you pay for it.

This report covers one part of the picture. These cover the rest, drawn from the same government records, for any property in Tamil Nadu.

LandLens One
Ask anything about a property and get an answer grounded in live government records, with the sources shown.
/landlens/one

Verify My Land
Every record check run on one property and returned as a single report.
/landlens/verify-my-land

Legal Opinion
An advocate's written opinion on the title, built on the records we pull for it.
/landlens

One Map
Every layer on one map: the parcel, its boundary, zoning, water bodies and what sits around it.
/landlens/one/map

PriceMap
What land actually changed hands for around this plot, taken from the registered deeds.
/landlens/pricemap

Build Scope
What you are allowed to build here: floor space, height, coverage and setbacks.
/landlens/build-scope

Property Tracker
Watch a property and hear about it when something new is registered against it.
/landlens/property-tracker

Deal Room
Run the transaction in one place: documents, stamping, signatures and the parties.
/landlens/deal-room

FREE TOOLS · NO ACCOUNT NEEDED

Twenty-four checks you can run yourself, at no cost.

Records and verification

The registers themselves, read for you.

- Encumbrance Certificate
- Patta and Chitta
- Field Measurement Sketch
- EC Analyzer
- Bank charge check
- Court case search
- Seller background check
- Approval check by survey

Value and duty

What it is worth and what it costs to register.

- Guideline value by street
- Guideline value by survey
- Stamp duty and registration fees
- Capital gains
- Floor space index
- Area unit converter

Zoning and land use

What the plan says can happen on this land.

- Land use zone finder
- CMDA land use check
- Coastal regulation zone
- Master plan check
- Water bodies finder
- Airport height clearance

Registers and directories

Who holds it, and which office keeps the record.

- Find your registering office
- Temple property check
- Waqf property check
- RERA register

Every free tool
/tools

Services we run for you
/services

The LandLens suite
/landlens/one

Verified RealEstate™

Every claim in this document traces back to a government record.

- Legal opinions, due diligence and title verification
- Building plan, layout and sub-division approvals
- Completion and occupancy certificates, regularisation
- Escrow, negotiation and NRI property management
- Land survey, soil testing, architecture and construction

Verified RealEstate
3/350/2 Mettukuppam,
OMR Thoraipakkam,
Chennai 600 097, India
hello@verified.realestate
+91 9996 12 9996

Prepared from the registers named on the page each finding sits on. Where a register could not be read, this document says so in its place rather than leaving the gap to be read as a clean result.