PP APPROVAL RECORD

Planning Permission

Dharmapuri district, Tamil Nadu

APPROVAL TYPE
Building Plan

ISSUING AUTHORITY
Town Panchayat

The approval as the planning authority issued it, reproduced in full behind this page.

An approval speaks to what was sanctioned, not to what was built. Completion is a separate record.

Verified RealEstate™
3/350/2 Mettukuppam,
OMR Thoraipakkam,
Chennai 600 097, India


hello@verified.realestate
+91 9996 12 9996
verified.realestate

PLAN SHOWING THE EXISTING APPROVED GROUND FLOOR RESIDENTIAL BUILDING AND ADDITIONAL PROPOSED CONSTRUCTION OF R.C.C ROOF GROUND & FIRST FLOOR RESIDENTIAL BUILDING IN OLD S.F.No:392/4, NEW S.F.No:392/4B AT KERAKODAHALLI VILLAGE, KARIMANGALAM TOWN PANCHAYAT, WARD-1, CHINNAMITTAHALLI, KARIMANGALAM TALUK AND DHARMAPURI DISTRICT.


APPLICANT: Mr.P.GOVINDARAJ S/o. Mr.PERIYANNAN.

SCALE-1:100


COLOR INDEX	
SITE BOUNDARY	
PROPOSED BUILDING	
EXISTING ROAD	
SEPTIC TANK	
RAIN WATER HARVESTING	

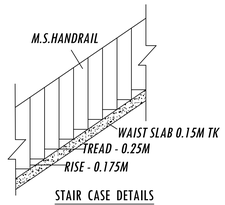


STAIR CASE DETAILS

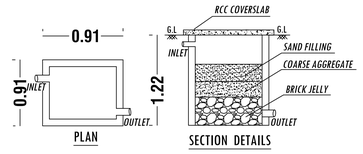


RAINWATER HARVESTING SYSTEM

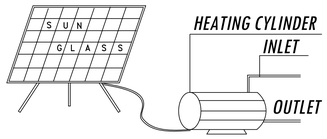


SOLAR WATER HEATING

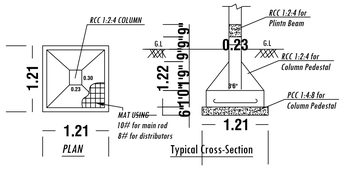


FOOTING DETAILS

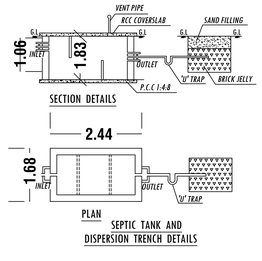


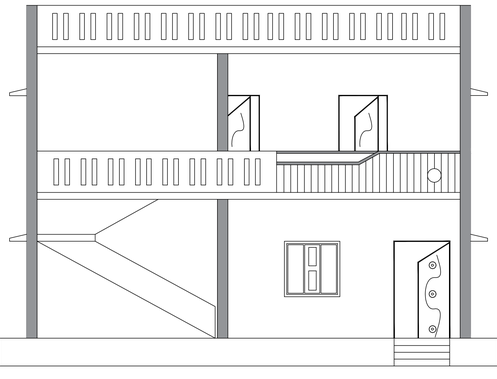


ELEVATION

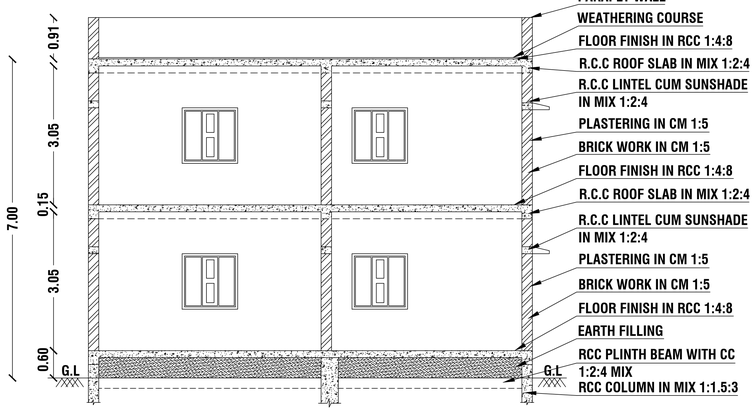

SECTION ON - AA'

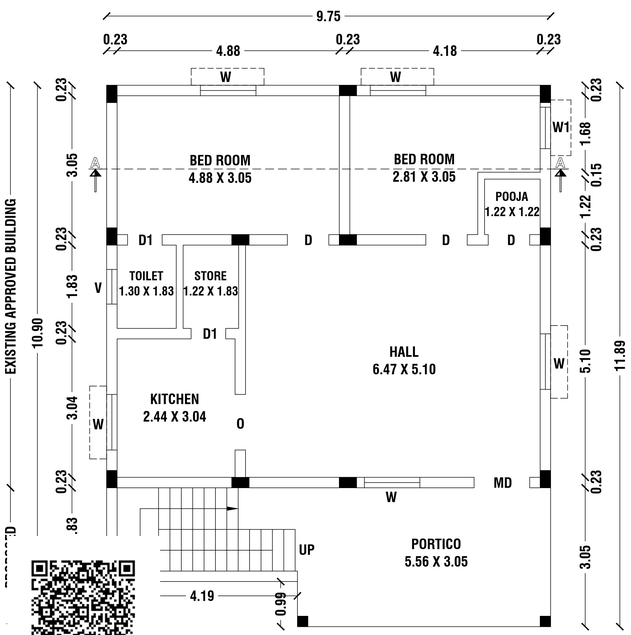


GROUND FLOOR PLAN (EXISTING & PROPOSED)

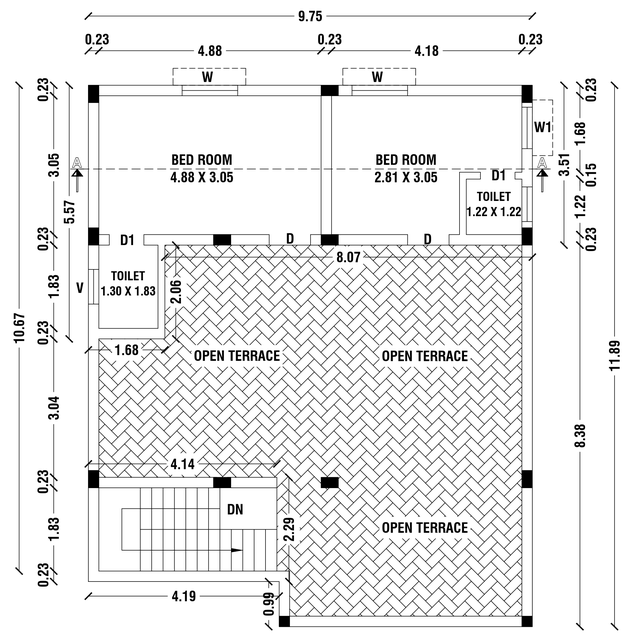

FIRST FLOOR PLAN (PROPOSED)

SITE PLAN

SCALE 1:200 AS PER FMB SKETCH & DOCUMENT

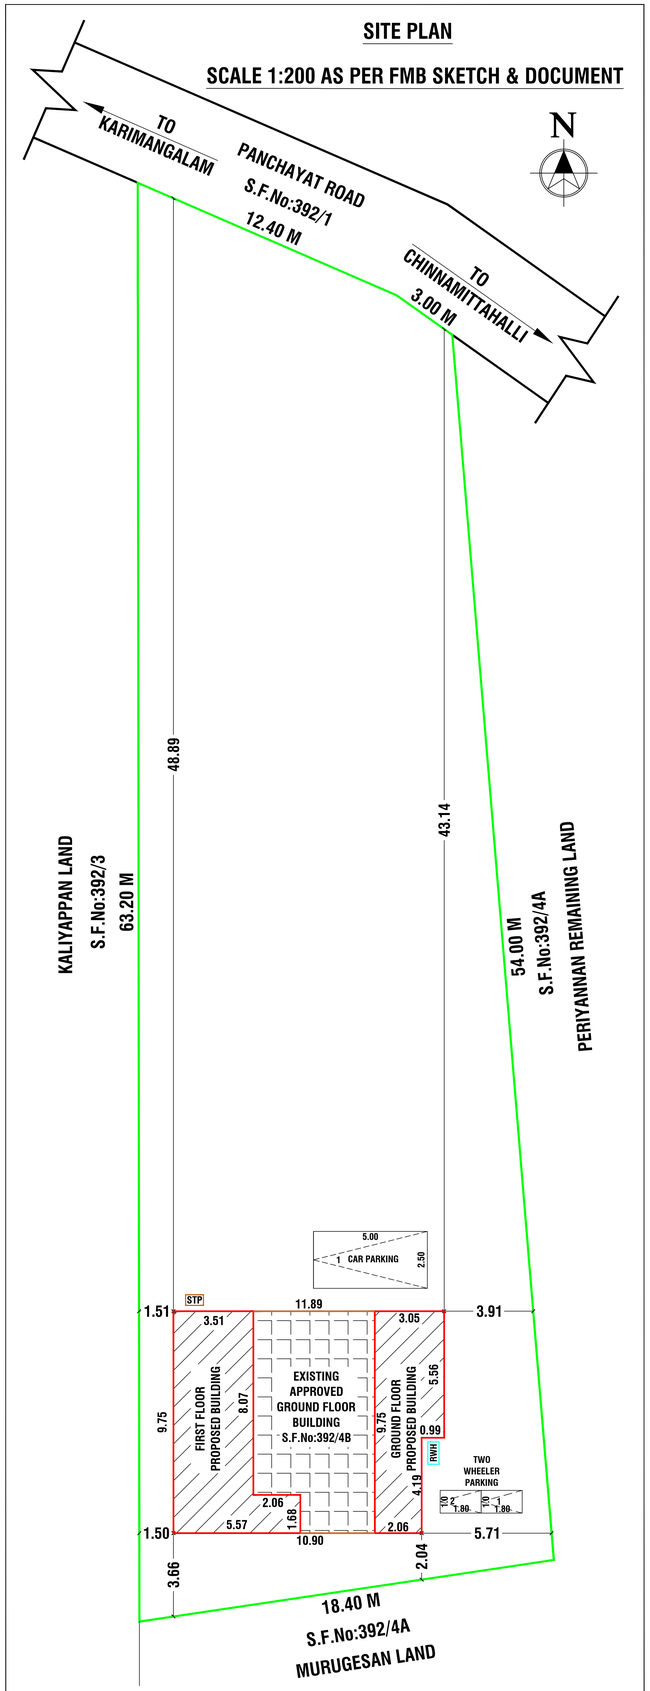

NOTES				
ALL THE DOORS AND WINDOWS ARE OUTSIDE OPENING.				
WASTE WATER WILL BE USED FOR GARDEN PURPOSE				
ALL DIMENSIONS ARE IN METRES				
SCHEDULE OF JOINERIES		WIDTH	HEIGHT	AREA IN Sq.Mt
M.D	MAIN DOOR	1.22	2.13	2.60
D	DOOR	0.91	2.13	1.94
D1	DOOR	0.76	2.13	1.62
W	WINDOW	1.22	1.22	1.49
W	WINDOW	0.91	1.22	1.11
O	OPEN	1.22	2.13	2.60
V	VENTILATOR	0.75	0.60	0.45

DOCUMENT AREA DETAILS

Document No - 125 / 2015

Document Area	931.00 Sq.Mt	23 Cents
As Per Chitta	931.00 Sq.Mt	10021.28 Sq.Ft

PARTICULARS	Total Buildup Area in Sq.Mt	Non FSI Area in Sq.Mt	FSI Area in Sq.Mt	Total Buildup Area in Sq.Ft
EXISTING APPROVED GROUND FLOOR	86.21	-	86.21	928.00
PRO. GROUND FLOOR	25.57	-	25.57	275.24
PRO. FIRST FLOOR	37.68	-	37.68	405.59
TOTAL PROPOSED AREA	63.25	-	63.25	680.82
TOTAL AREA	149.46	-	149.46	1608.82

FSI DETAILS;-

Total FSI Floor Area / Total Land Area = 149.46 / 931.00 = FSI =0.161

PLOT COVERAGE;-

Ground Floor Area / Total Land Area = 149.46 / 931.00 = X 100 PC =16.05%

Parking Details

Particulars	Provided in Nos.
Car Parking	1
Two Wheeler Parking	2

OFFICE USE

TECHNICAL APPROVAL

Technical approval issued.

This Document is Digitally Data Signed by The Executive Officer of "KERAKODAHALLI VILLAGE, KARIMANGALAM TOWN PANCHAYAT". So any Seal or Sign is Not Necessary.

Note:-

EXISTING GROUND FLOOR APPROVED DETAILS
Doc. No:பு.மு.எண்.110/2015/அ1
Date: 20/02/2015

APPLICANT

Mr.P.GOVINDARAJ S/o. Mr.PERIYANNAN.

REGISTERED ENGINEER

Er.M.VADIVEL,ME(Struct).,, AMIE., C.Eng(I)., MISTE., AIV.,MICI.,MISSE.,MICA.,
Consulting Civil Engineer, Chartered Engineer,
TN.Govt. Registered Professional of DTCP,
R.E-II-01/2023, R.S.E-II-21/2020, R.C.E-27/2020, R.D-06/2020,
R.E.(G-3), DMC No.037/LS/2019/00004, CCMC No.004/2021,
DMV CONSTRUCTION,
#19/17, 1st Floor, Annamalai Street, Near Municipality Office,
Dharmapuri - 636701, Cell: 8122 101 282, 9443 101 282.
E.Mail : dmvconstruction.dp@gmail.com

THE LANDLENS SUITE

Eight ways to know a piece of land before you pay for it.

This report covers one part of the picture. These cover the rest, drawn from the same government records, for any property in Tamil Nadu.

LandLens One
Ask anything about a property and get an answer grounded in live government records, with the sources shown.
/landlens/one

Verify My Land
Every record check run on one property and returned as a single report.
/landlens/verify-my-land

Legal Opinion
An advocate's written opinion on the title, built on the records we pull for it.
/landlens

One Map
Every layer on one map: the parcel, its boundary, zoning, water bodies and what sits around it.
/landlens/one/map

PriceMap
What land actually changed hands for around this plot, taken from the registered deeds.
/landlens/pricemap

Build Scope
What you are allowed to build here: floor space, height, coverage and setbacks.
/landlens/build-scope

Property Tracker
Watch a property and hear about it when something new is registered against it.
/landlens/property-tracker

Deal Room
Run the transaction in one place: documents, stamping, signatures and the parties.
/landlens/deal-room

FREE TOOLS · NO ACCOUNT NEEDED

Twenty-four checks you can run yourself, at no cost.

Records and verification

The registers themselves, read for you.

- Encumbrance Certificate
- Patta and Chitta
- Field Measurement Sketch
- EC Analyzer
- Bank charge check
- Court case search
- Seller background check
- Approval check by survey

Value and duty

What it is worth and what it costs to register.

- Guideline value by street
- Guideline value by survey
- Stamp duty and registration fees
- Capital gains
- Floor space index
- Area unit converter

Zoning and land use

What the plan says can happen on this land.

- Land use zone finder
- CMDA land use check
- Coastal regulation zone
- Master plan check
- Water bodies finder
- Airport height clearance

Registers and directories

Who holds it, and which office keeps the record.

- Find your registering office
- Temple property check
- Waqf property check
- RERA register

Every free tool
/tools

Services we run for you
/services

The LandLens suite
/landlens/one

Verified RealEstate™

Every claim in this document traces back to a government record.

- Legal opinions, due diligence and title verification
- Building plan, layout and sub-division approvals
- Completion and occupancy certificates, regularisation
- Escrow, negotiation and NRI property management
- Land survey, soil testing, architecture and construction

Verified RealEstate
3/350/2 Mettukuppam,
OMR Thoraipakkam,
Chennai 600 097, India
hello@verified.realestate
+91 9996 12 9996

Prepared from the registers named on the page each finding sits on. Where a register could not be read, this document says so in its place rather than leaving the gap to be read as a clean result.