


PLAN SHOWING THE PROPOSED CONSTRUCTION OF R.C.C ROOF COMMERCIAL BUILDING (SHOP) IN S.F.No.95/27, AT PAPPIREDDIPATTI VILLAGE AND TOWN PANCHAYAT, PAPPIREDDIPATTI TALUK, DHARMAPURI DISTRICT.

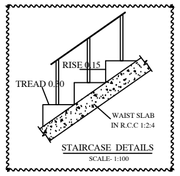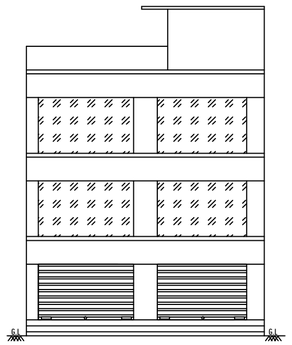


STAIRCASE DETAILS
SCALE- 1:100



Elevation

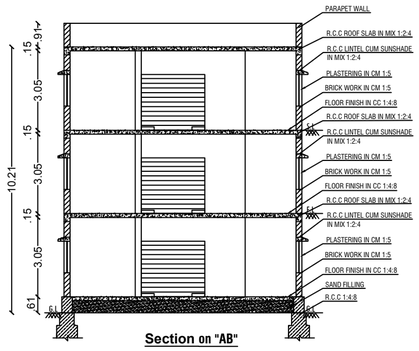


Section on "AB"

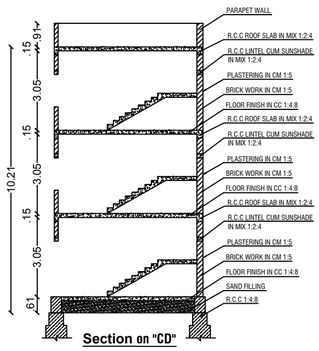

Section on "CD"

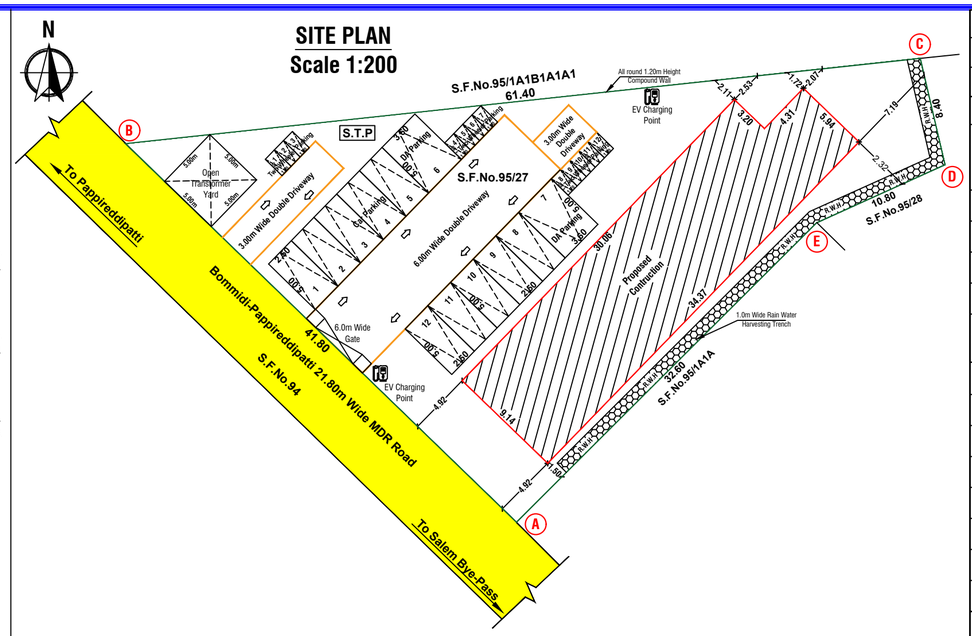

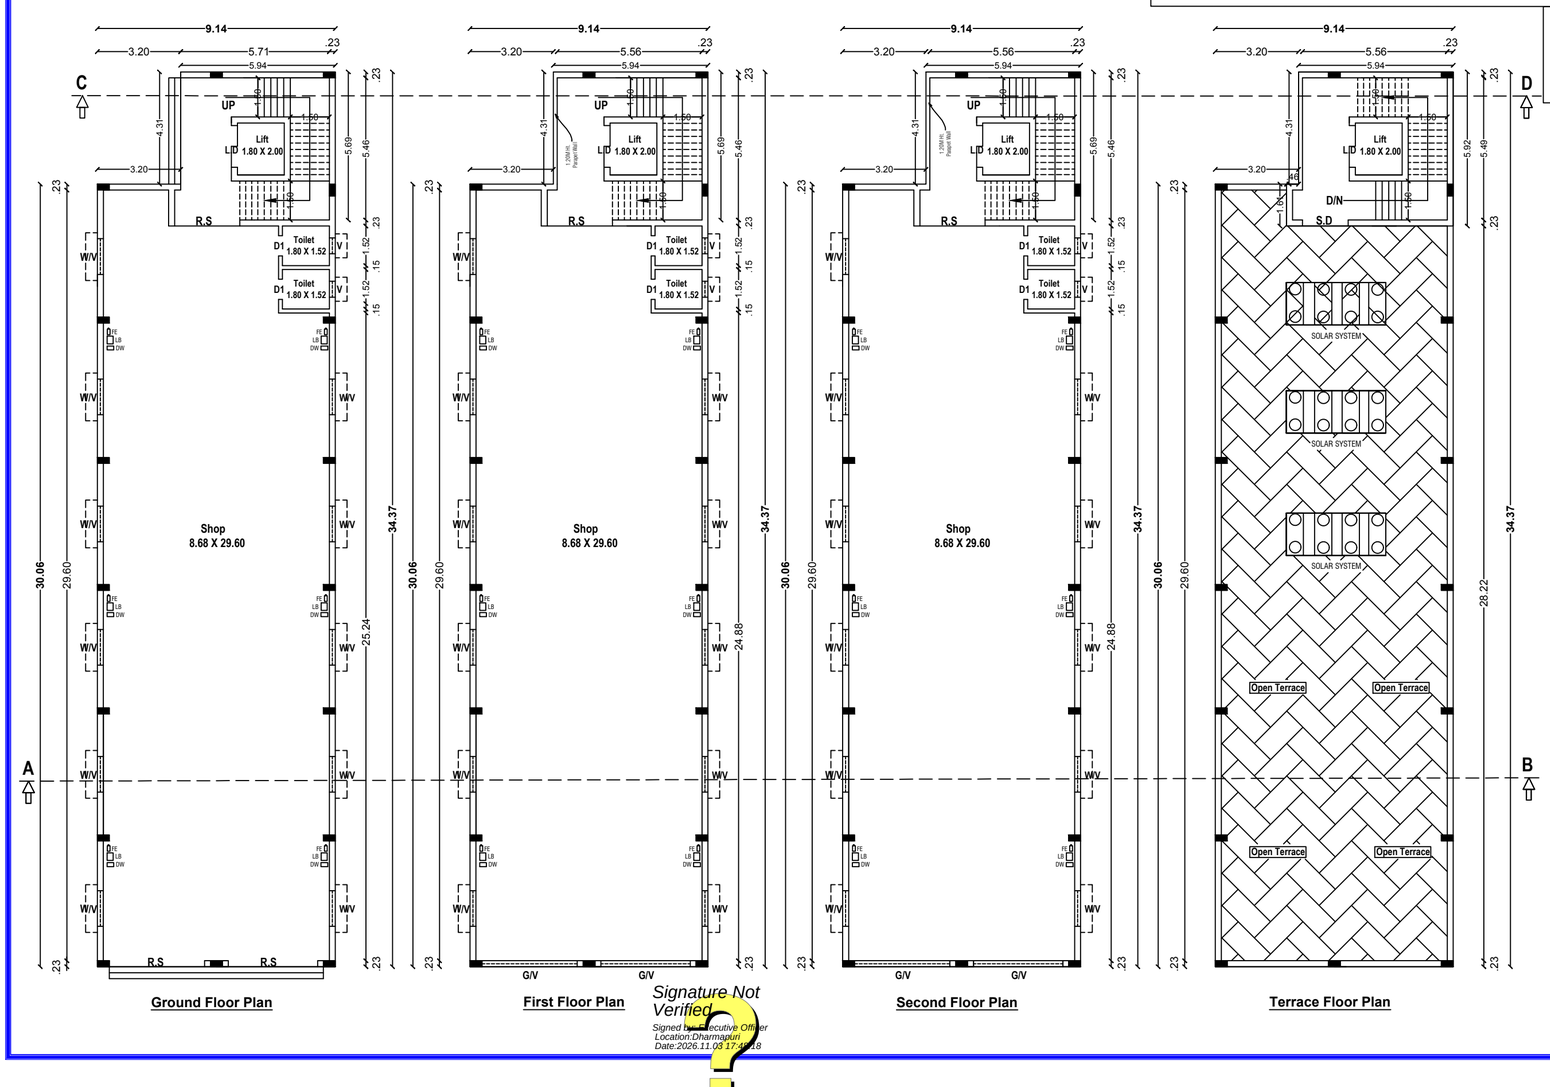


Ground Floor Plan

First Floor Plan


Second Floor Plan

Terrace Floor Plan


Signature Not Verified
Signed by: Executive Officer
Location:Dharmapuri
Date:2026.11.06 17:40:18

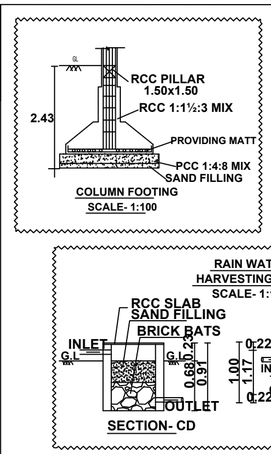

COLUMN FOOTING
SCALE- 1:100

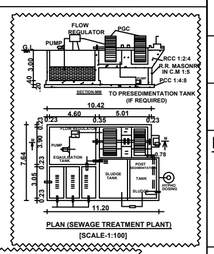

PLAN (SEWAGE TREATMENT PLANT)
[SCALE-1:100]

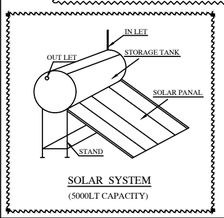

SOLAR SYSTEM
(5000LT CAPACITY)

KEY

EL	EMERGENCY LIGHT
	FIRE ALARM
FH	FIRE HYDRANT
	FIRE EXTINGUISHER
LB	LONG BELL
DW	DRINKING WATER

Site Area Details

Asper Document	1083.00 Sq.mt
Asper Patta / PLR	1083.00 Sq.mt

Area Details

Area Details	Total Buildup Area Sq.Mt	Non FSI Area Deduction Sq.Mt	Total FSI Area Sq.Mt
Ground Floor	300.35	-	300.35
First Floor	300.35	-	300.35
Second Floor	300.35	-	300.35
Head Room	35.79	35.79	-
Total Area	936.84	35.79	**901.05**

Schedule of Joineries

R.S	Rolling Shutter	3.00 X 3.00
G/V	Glass Ventilator	3.43 X 2.14
D1	Door	0.76 X 2.14
W/V	Window & Ventilator	1.37 X 1.50
V	Ventilator	0.61 X 0.61
S.D	Steel Door	1.75 X 2.14
L.D	Lift Door	1.60 X 2.14

Parking Details

Description	Required	Provided
Car parking (Including DA Parking EV- 1)	12 Nos.	12 Nos.
Two Wheeler parking (Including DA Parking)	12 Nos.	12 Nos.

FSI DETAILS:-

Total Floor Area / Total Land Area = 901.05 / 1083.00

= FSI = 0.832

COLOUR INDEX

Existing Road	
Proposed Building	
Site Boundary	
Drive Way	

OFFICE USE

Site Approval

Online Application(SWP) No.SWP/BPA/820118/2026
Site Boundary shown as A to E
SWP/DTCP/DHARMAPURI/BUILDING APPROVAL **No:**
Site Approval issued.

Technical Approval

Online Application(SWP) No.SWP/BPA/820118/2026
SWP/DTCP/DHARMAPURI/BUILDING APPROVAL **No:**
Technical Approval issued.

APPLICANT

Er.M.THIRUMAL M.E (Struct.).,
SRI VENI DEVELOPERS
Approval Planners & Property Developers
RE-G-II-3/2025, RSE-G-I-1/2025, CE-1/2025
No.45-1, 1st Floor, Kandasamy Vathiyar Street,
Next to Municipality Office, Near BSNL Office,
Dharmapuri - 636701.
Cont: **8682809862, srivenidevelopers@gmail.com**

REGISTERED STRUCTURAL ENGINEER

Er.V.AJITHKUMAR B.E., Registered Developer RD-02/2024
SRI VENI DEVELOPERS
Approval Planners & Property Developers
No.45-1, 1st Floor, Kandasamy Vathiyar Street,
Next to Municipality Office, Near BSNL Office,
Dharmapuri - 636701.
Cont: **8682809862, srivenidevelopers@gmail.com**

REGISTERED DEVELOPER

Er.M.THIRUMAL M.E (Struct.).,
SRI VENI DEVELOPERS
Approval Planners & Property Developers
RE-G-II-3/2025, RSE-G-I-1/2025, CE-1/2025
No.45-1, 1st Floor, Kandasamy Vathiyar Street,
Next to Municipality Office, Near BSNL Office,
Dharmapuri - 636701.
Cont: **8682809862, srivenidevelopers@gmail.com**

REGISTERED ENGINEER