Verified RealEstate™

REFERENCE
5369/2025/E2

ISSUED
01 September 2026

PP APPROVAL RECORD

# Planning Permission

Dharmapuri district, Tamil Nadu

APPROVAL TYPE
**Building Plan**

ISSUING AUTHORITY
**Rural Panchayat**

The approval as the planning authority issued it, reproduced in full behind this page.

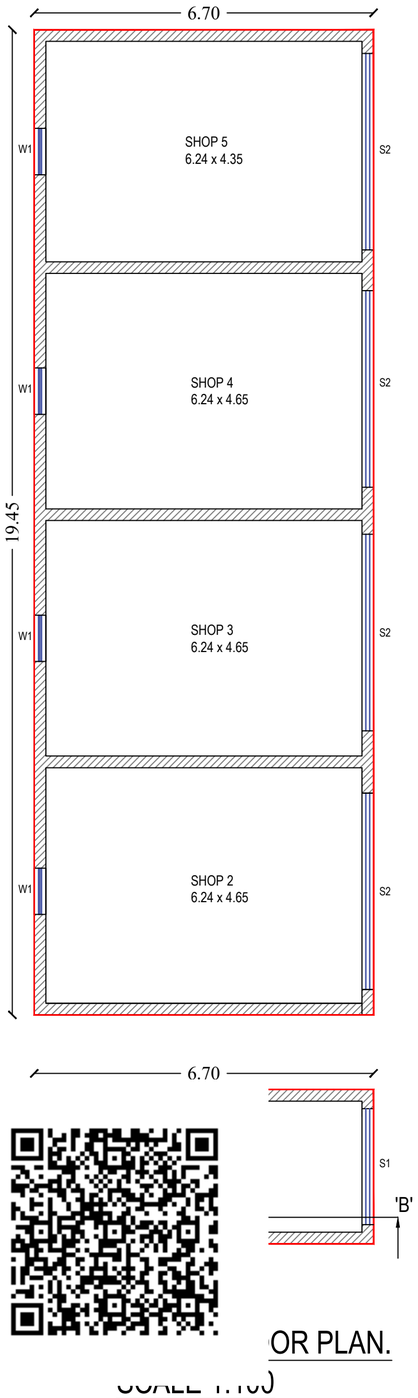
An approval speaks to what was sanctioned, not to what was built. Completion is a separate record.

Verified RealEstate™
3/350/2 Mettukuppam,
OMR Thoraipakkam,
Chennai 600 097, India

hello@verified.realestate
+91 9996 12 9996
verified.realestate


DIGITALLY VERIFIED RECORD

# PLAN SHOWING THE PROPOSED R.C.C ROOF COMMERCIAL BUILDING (G. FLOOR) IN S.F.NO. 111/7A AT VENKATASAMUDRAM VILLAGE & PANCHAYAT, PAPPIREDDIPATTI TALUK, DHARMAPURI DISTRICT.





FLOOR PLAN.

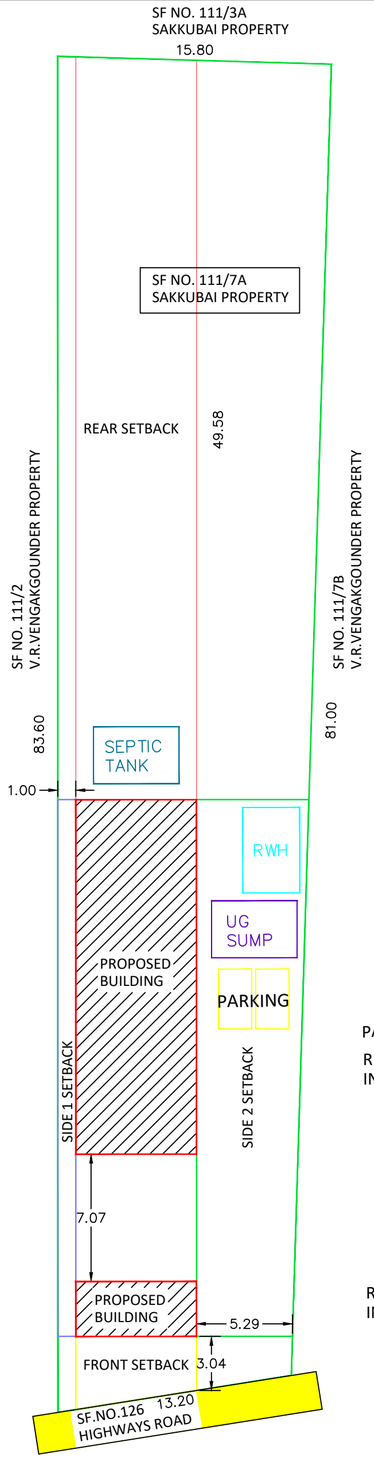SCALE 1:100





SITE PLAN.

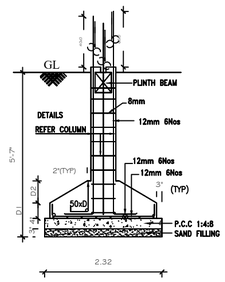N.T.S





FOUNDATION DETAILS

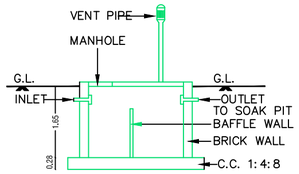
SCALE : 1:50.





SECTION OF SEP.TANK

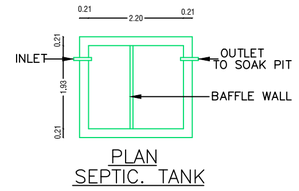



PLAN
SEPTIC. TANK

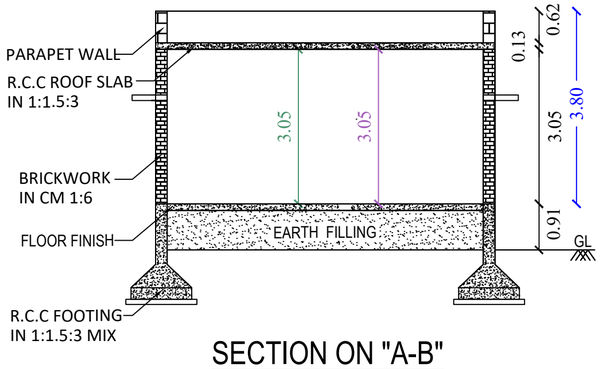



SECTION ON "A-B"

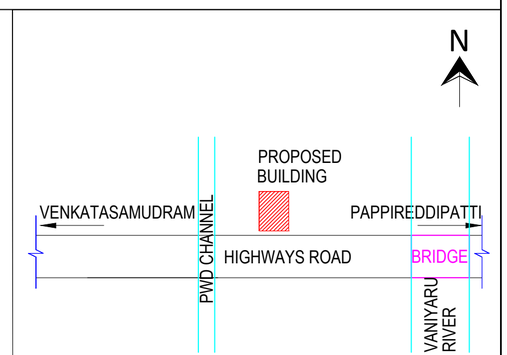


KEY PLAN (N.T.S)

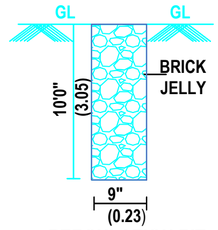


PERCULATION PIT

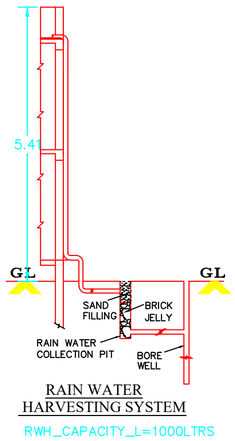


RAIN WATER
HARVESTING SYSTEM

RWH_CAPACITY_L=1000LTRS

## SPECIFICATIONS:

1. R.C.C FOOTINGS FOR FOUNDATION IN M20 MIX
2. R.C.C. COLUMNS IN M20 MIX
3. R.C.C. ROOF IN M25 MIX
4. 9" BRICK WORK IN C.M 1:5 IN SUPER STRUCTURE
5. COUNTRY WOOD DOORS WITH FLUSH SHUTTERS
6. COUNRTY WOOD GLAZED WINDOWS
7. INTERNAL PLASTERING IN C.M 1:4
8. EXTERNAL PLASTERING IN CM 1:5
9. WEATHERING COURSE IN BRICK JELLY LIME CONCRETE 1:3 MIX
10. WEATHERING TILES IN 9"X9" BURNT CLAY TILES IN LAID IN1:3 MIX

| AREA STATEMENT | SQ.FT | SQ.MT |
|---|---|---|
| PLOT AREA (AS PER DOCUMENT) | 11977.9 | 1112.78 |
| PLOT AREA (AS PER FMB) | 11977.9 | 1112.78 |
| PLOT AREA ( AS PER SITE ) | 11977.9 | 1112.78 |
| SUPER IMPOSED PLOT AREA | 11977.9 | 1112.78 |
| FSI AREA | | |
| PRO. GROUND FLOOR AREA | 1622.66 | 150.75 |
| TOTAL FSI AREA | 1622.66 | 150.75 |
| OPEN SPACE AREA | 10355.24 | 962.03 |
| NON FSI AREA | | |
| PRO. TWO WHEELER PARK AREA | 38.75 | 3.60 |
| NET TOTAL FSI & NON FSI AREA | 1661.41 | 154.35 |

PLOT COVERAGE : 13.55%

FLOOR SPACE INDEX : 0.14

JOINERY DETAILS:

| | DESCRIPTION | IN METER |
|---|---|---|
| S1 | ROLLING SHUTTER | 2.44 x 3.05 |
| S2 | ROLLING SHUTTER | 4.15 x 3.05 |
| D1 | WINDOW | 0.91X2.13 |

COLOUR INDEX:

| | |
|---|---|
| PROPOSED BUILDING | |
| BOUNDARY LINE | |
| EXISTING ROAD | |
| SEPTIC TANK | |
| RAIN WATER HARVEST | |
| UG SUMP | |

OFFICE PURPOSE

APPLICANT

Mrs. SAKKUBAI W/o Mr. JAYARAMAN

P. Sakkubai

REGISTERED ENGINEER

Er. N. AGILAN, M.E., AMIE.
Registered Engineer-DTCP (G1),
RNA Constructions & Surveyers,
Pappireddipatti,Dharmapuri-636 906,
Mobile: 86673 91715, 95663 30424
e-mail:info.rnaengineers@gmail.com

THE LANDLENS SUITE

# Eight ways to know a piece of land before you pay for it.

This report covers one part of the picture. These cover the rest, drawn from the same government records, for any property in Tamil Nadu.

### LandLens One
Ask anything about a property and get an answer grounded in live government records, with the sources shown.
**/landlens/one**

### Verify My Land
Every record check run on one property and returned as a single report.
**/landlens/verify-my-land**

### Legal Opinion
An advocate's written opinion on the title, built on the records we pull for it.
**/landlens**

### One Map
Every layer on one map: the parcel, its boundary, zoning, water bodies and what sits around it.
**/landlens/one/map**

### PriceMap
What land actually changed hands for around this plot, taken from the registered deeds.
**/landlens/pricemap**

### Build Scope
What you are allowed to build here: floor space, height, coverage and setbacks.
**/landlens/build-scope**

### Property Tracker
Watch a property and hear about it when something new is registered against it.
**/landlens/property-tracker**

### Deal Room
Run the transaction in one place: documents, stamping, signatures and the parties.
**/landlens/deal-room**

FREE TOOLS · NO ACCOUNT NEEDED

# Twenty-four checks you can run yourself, at no cost.

## Records and verification

The registers themselves, read for you.

- Encumbrance Certificate
- Patta and Chitta
- Field Measurement Sketch
- EC Analyzer
- Bank charge check
- Court case search
- Seller background check
- Approval check by survey

## Value and duty

What it is worth and what it costs to register.

- Guideline value by street
- Guideline value by survey
- Stamp duty and registration fees
- Capital gains
- Floor space index
- Area unit converter

## Zoning and land use

What the plan says can happen on this land.

- Land use zone finder
- CMDA land use check
- Coastal regulation zone
- Master plan check
- Water bodies finder
- Airport height clearance

## Registers and directories

Who holds it, and which office keeps the record.

- Find your registering office
- Temple property check
- Waqf property check
- RERA register

**Every free tool**
/tools

**Services we run for you**
/services

**The LandLens suite**
/landlens/one

Verified RealEstate™

# Every claim in this document traces back to a government record.

- Legal opinions, due diligence and title verification
- Building plan, layout and sub-division approvals
- Completion and occupancy certificates, regularisation
- Escrow, negotiation and NRI property management
- Land survey, soil testing, architecture and construction

**Verified RealEstate**
3/350/2 Mettukuppam,
OMR Thoraipakkam,
Chennai 600 097, India
**hello@verified.realestate**
+91 9996 12 9996

Prepared from the registers named on the page each finding sits on. Where a register could not be read, this document says so in its place rather than leaving the gap to be read as a clean result.