PP APPROVAL RECORD

Planning Permission

Dindigul

Dindigul district, Tamil Nadu

APPROVAL TYPE
Layout Approval

ISSUING AUTHORITY
Rural Panchayat

The approval as the planning authority issued it, reproduced in full behind this page.

An approval speaks to what was sanctioned, not to what was built. Completion is a separate record.

Verified RealEstate™

3/350/2 Mettukuppam,
OMR Thoraipakkam,
Chennai 600 097, India

hello@verified.realestate


+91 9996 12 9996

verified.realestate

நகர் ஊ

மாவட்ட நகர் ஊரமை ட்டம்

கலிக்

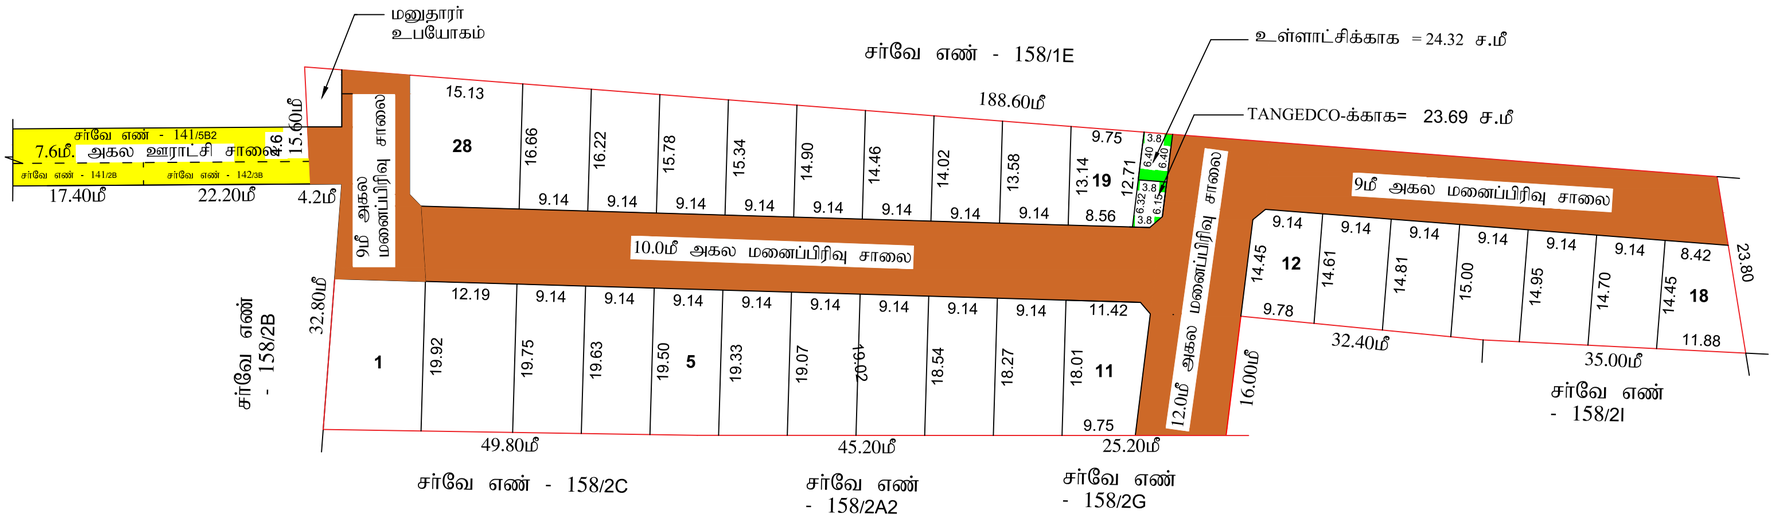

திண்டுக்கல் மாவட்டம், பழனி வட்டம்,பழனி ஊராட்சி ஒன்றியம்,கலிக்கநாயக்கன்பட்டி கிராமம் மற்றும ஊராட்சி,சர்வே. எண் : 158/2A1A - ல் அமையு ம உத்தேச குடியிருப்பு மனைப்பிரிவிற்கான தொழில் நுட்ப ஒப்புதல் வரைபடம்.

கோப்பு எண் : 6VLKYOUT

அளவு : 1" : 33'0" அல்லது (1:400)

குறிப்பு :

வ

மனைப்பிரிவின் மொத்த பரப்பளவு = 7005.00ச.மீ (1.7309 ஏக்கர்)

மனைப்பிரிவின் எல்லை

நிலையிலுள்ள சாலை

மனைப்பிரிவு சாலை

ஒதுக்கப்பட்ட மனைகள் 28

பொது ஒதுக்கீடுகள்

உள்ளாட்சிக்கு தானமாக ஒப்படைக்கப்பட்டவை :

1).மனைப்பிரிவு சாலையின் பரப்பு : 2325.68 ச.மீ (மூலை முடக்கு உட்பட)

மனைகளின் பரப்பளவு= (மனைப்பிரிவின் மொத்தப்பரப்பு - மனைப்பிரிவு சாலையின் பரப்பு)

= (7005.00 - 2325.68) = 4679.32 ச.மீ

2).உள்ளாட்சிக்கு தானமாக ஒப்படைக்கப்பட்டவை:

(மனைப்பிரிவின் மொத்தப்பரப்பு - மனைப்பிரிவு சாலையின் பரப்பு)X 0.50%

(7005.00 - 2325.68 X 0.50 % = 23.39 ச.மீ)

ஒதுக்கிய பரப்பு - 24.32 ச.மீ (0.52%)

3).TANGEDCO-க்கு தானமாக ஒப்படைக்கப்பட்டவை:

(மனைப்பிரிவின் மொத்தப்பரப்பு - மனைப்பிரிவு சாலையின் பரப்பு)X 0.50%

(7005.00 - 2325.68 X 0.50 % = 23.39 ச.மீ)

ஒதுக்கிய பரப்பு - 23.69 ச.மீ (0.51%)

4). பொது ஒதுக்கீடான பூங்காவிற்கு தேவையான பரப்பு :

(மனைப்பிரிவின் மொத்தப்பரப்பு - மனைப்பிரிவு சாலையின் பரப்பு)X 10%

10 % Reservation Of Land For Recreation Purpose பரப்பளவு 467.93 ச.மீற்கு ஈடான அரசு வழிகாட்டி மதிப்பீட்டின் படி உரிய தொகையினை மனுதாரரால் செலுத்தப்பட்டுள்ளது.

மூலை முடக்கு :

12மீ வரையிலான அகலச்சாலைகளுக்கு 1.50மீ x 1.50மீ விடப்பட வேண்டும்

12மீ முதல் 30.5மீ வரையிலான அகலச்சாலைகளுக்கு 1.50மீ x 1.50மீ விடப்பட வேண்டும்

நிபந்தனைகள் :

1. அரசாணை எண் :18 ந.நி(ம) கு.வ.துறை நாள் : 04.02.2019 மற்றும் அரசாணை எண் :18 ந.நி(ம)கு.வ.துறை நாள் : 31.01.2020 ஆகியவற்றின்படி சாலைகள் மற்றும் பொது உபயோகம் : a) - னை உள்ளாட்சியும் பொது உபயோகம் b) - னை TANGEDCO -வும் பெற நடவடிக்கை மேற்கொள்ளப்பட வேண்டும். ஊராட்சி அவர்கள் உறுதி செய்து கொள்ள வேண்டும்.
2. இம்மனைப்பிரிவினை ஊராட்சி இறுதி ஒப்புதல் அளிக்கும் முன் இடத்தினை எந்த துறையாலும் நில ஆர்ஜித நடவடிக்கை மேற்கொள்ளப்படவில்லை என்றும் எந்தத் துறைக்காகவும் நில ஆர்ஜிதப் பட்டியல் மாவட்ட வருவாய் அலுவலருக்கு அனுப்பப்படவில்லை என்றும் தலைவர் கலிக்கநாயக்கன்பட்டி ஊராட்சி அவர்கள் உறுதி செய்து கொள்ள வேண்டும்.
3. நில உரிமம் குறித்து வழங்கப்பட்ட சான்றுகள் மற்றும் பரிசீலனை சமர்ப்பிக்கப்பட்ட ஆவணங்கள் சரியானவையல்ல என்று அறியப்பட்டாலோ அல்லது மனைப்பிரிவிற்கு தொழில் நுட்ப ஒப்புதல் வழங்கியதால் பாதிப்பு ஏற்படக்கூடிய சூழ்நிலை ஏற்படின் மனைப்பிரிவிற்கு வழங்கப்பட்ட தொழில் நுட்ப ஒப்புதல் எவ்வித முன்னறிவிப்பும் இன்றி நகர் ஊரமைப்பு ஆணையர் அவர்களால் ரத்து செய்யப்படும்.
4. விற்பனைக்குண்டான மனைகளை விற்பனை செய்யும் போது இவ்வரைபட நகலோடு நகர் ஊரமைப்புத்துறையில் ஒப்புதல் அளிக்கப்பட்ட ஆணையின் நகல் மனை வாங்குபவர்களுக்கு கட்டாயம் வழங்கப்பட வேண்டும்.
5. ஒப்புதல் அளிக்கப்பட்ட மனைப்பிரிவு வரைபடத்தை எந்தவித மாற்றம் விடுதலின்ற மனைப்பிரிவு நுழைவாயிலில் 0.6மீ x 1.2மீ என்ற குறைந்தபட்ச அளவிலான நிரந்தர தகவல் பலகை மூலம் பொதுமக்கள் பார்வைக்கு நிரந்தரமாக பிரசுரிக்கப்பட வேண்டும்.
6. உத்தேச மனைப்பிரிவு சாலைகள் தார் சாலைகளாக அமைக்கப்பட்ட பின்னர் உத்தேசமனைபிரிவு சாலைகளின் தரம் குறித்து உரிய அலுவலரிடம் தகுதிச்சான்று பெற்று கொள்ளப்பட வேண்டும்
7. நகர் ஊரமைப்பு ஆணையர், சென்னை அவர்கள் சுற்றறிக்கையின்படி, "The Tamil nadu Government in G.O. Ms.No:112, Housing and Urban Development Department, Dated: 22.06.2017 have approved the Tamilnadu Real Estate (Regulation & Development) Act 2016. The promoter has to advertise, Market, book, sell or offer for sale, or invite persons to purchase in any manner any plot, apartment or building, as the case may be in any Real Estate project or part of it only after registering the real estate Project with the TNRERA (TamilNadu Real Estate Regulatory Authority)"

குறிப்பு: அனைத்து அளவுகளும் மீட்டரில் குறிப்பிடப்பட்டுள்ளது.

SWP/DTCP/DINDIGUL/LAYOUT NO.116 /2024

சு.மகேந்திரன்
அளவர்/உதவி வரைவாளர்

ம.விஜயகுமார்
மேற்பார்வையாளர் /வரைவாளர் நிலை-2

துணை இயக்குநர்
மாவட்ட நகர் ஊரமைப்பு அலுவலகம்
திண்டுக்கல் மாவட்டம்

THE LANDLENS SUITE

Eight ways to know a piece of land before you pay for it.

This report covers one part of the picture. These cover the rest, drawn from the same government records, for any property in Tamil Nadu.

LandLens One
Ask anything about a property and get an answer grounded in live government records, with the sources shown.
/landlens/one

Verify My Land
Every record check run on one property and returned as a single report.
/landlens/verify-my-land

Legal Opinion
An advocate's written opinion on the title, built on the records we pull for it.
/landlens

One Map
Every layer on one map: the parcel, its boundary, zoning, water bodies and what sits around it.
/landlens/one/map

PriceMap
What land actually changed hands for around this plot, taken from the registered deeds.
/landlens/pricemap

Build Scope
What you are allowed to build here: floor space, height, coverage and setbacks.
/landlens/build-scope

Property Tracker
Watch a property and hear about it when something new is registered against it.
/landlens/property-tracker

Deal Room
Run the transaction in one place: documents, stamping, signatures and the parties.
/landlens/deal-room

FREE TOOLS · NO ACCOUNT NEEDED

Twenty-four checks you can run yourself, at no cost.

Records and verification

The registers themselves, read for you.

- Encumbrance Certificate
- Patta and Chitta
- Field Measurement Sketch
- EC Analyzer
- Bank charge check
- Court case search
- Seller background check
- Approval check by survey

Value and duty

What it is worth and what it costs to register.

- Guideline value by street
- Guideline value by survey
- Stamp duty and registration fees
- Capital gains
- Floor space index
- Area unit converter

Zoning and land use

What the plan says can happen on this land.

- Land use zone finder
- CMDA land use check
- Coastal regulation zone
- Master plan check
- Water bodies finder
- Airport height clearance

Registers and directories

Who holds it, and which office keeps the record.

- Find your registering office
- Temple property check
- Waqf property check
- RERA register

Every free tool
/tools

Services we run for you
/services

The LandLens suite
/landlens/one

Verified RealEstate™

Every claim in this document traces back to a government record.

- Legal opinions, due diligence and title verification
- Building plan, layout and sub-division approvals
- Completion and occupancy certificates, regularisation
- Escrow, negotiation and NRI property management
- Land survey, soil testing, architecture and construction

Verified RealEstate
3/350/2 Mettukuppam,
OMR Thoraipakkam,
Chennai 600 097, India
hello@verified.realestate
+91 9996 12 9996

Prepared from the registers named on the page each finding sits on. Where a register could not be read, this document says so in its place rather than leaving the gap to be read as a clean result.