Verified RealEstate™

REFERENCE
24/2025 - 2026

ISSUED
18 February 2026

PP APPROVAL RECORD

Planning Permission

Dindigul district, Tamil Nadu

APPROVAL TYPE
Layout Approval

ISSUING AUTHORITY
Rural Panchayat


The approval as the planning authority issued it, reproduced in full behind this page.

An approval speaks to what was sanctioned, not to what was built. Completion is a separate record.

Verified RealEstate™
3/350/2 Mettukuppam,
OMR Thoraipakkam,
Chennai 600 097, India

hello@verified.realestate
+91 9996 12 9996
verified.realestate

DIGITALLY VERIFIED RECORD

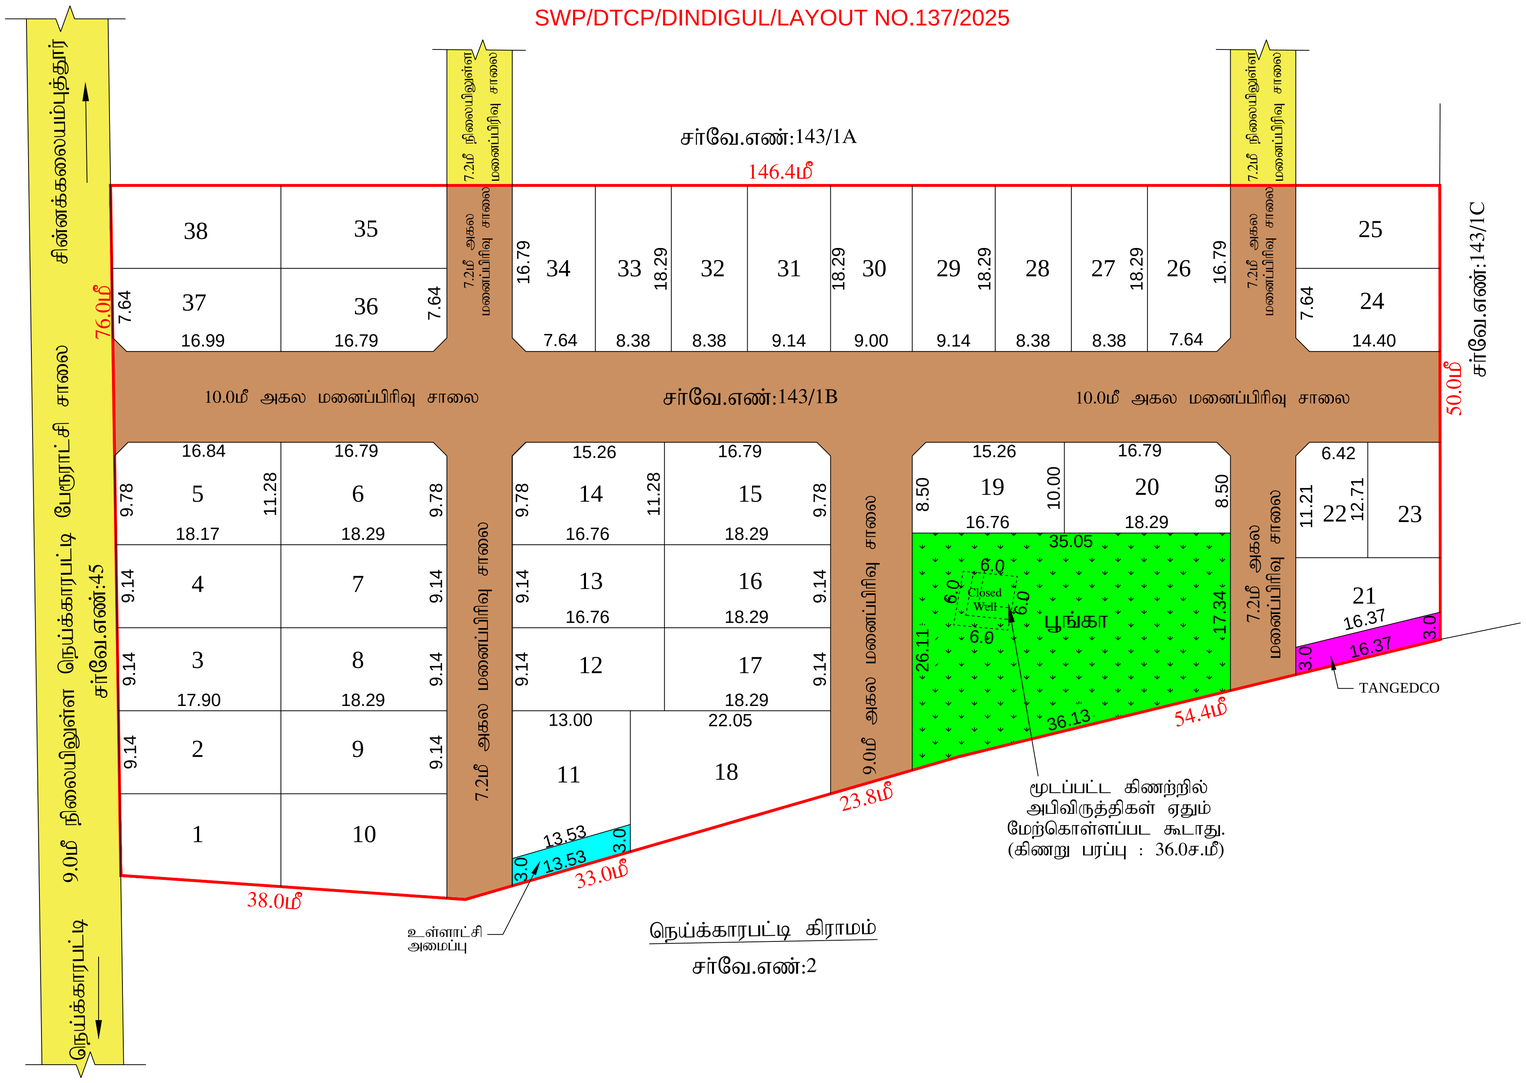

நகர் ஊரமைப்புத்துறை (DTCP)

மாவட்ட நகர் ஊரமைப்பு அலுவலகம் - திண்டுக்கல் மாவட்டம்

சின்னக்கலையம்புத்தூர் ஊராட்சி

திண்டுக்கல் மாவட்டம், பழனி வட்டம், பழனி ஊராட்சி ஒன்றியம், சின்னக்கலையம்புத்தூர் ஊராட்சி மற்றும் கிராமம், சர்வே.எண்.143/1B - ல் அமையும் உத்தேச குடியிருப்பு மனைப்பிரிவுக்கான தொழில்நுட்ப ஒப்புதல் வரைபடம்.

இணையதள விண்ணப்ப எண் : F5Q6187V நாள் : 25.10.2025

அளவு : (1:500) (திட்டமில்லா பகுதி)

வ

குறிப்பு:

மனைப்பிரிவின் பரப்பு : 2.43¼ ஏக்கர் (அ) 9844.00ச.மீ

ஒதுக்கிய மனைப்பிரிவு மனைகள் : 38

மனைப்பிரிவின் எல்லை :

நிலையிலுள்ள சாலை :

பொது ஒதுக்கீடு :

உள்ளாட்சிக்கு தானமாக ஒப்படைக்கப்பட்டுள்ளது.

1) மனைப்பிரிவு சாலையின் பரப்பு (மூலை முடக்கு உட்பட) : 2622.05ச.மீ

2) பூங்கா ஒதுக்கீடு :

பூங்காவிற்கு தேவையான பரப்பு = (மனைப்பிரிவின் பரப்பு - சாலையின் பரப்பு) X 10%
= (9844.00 - 2622.05) X 10% = 722.19 ச.மீ

பூங்கா ஒப்படைக்கப்பட்ட பரப்பு = 761.46 ச.மீ (10.54%)

3) உள்ளாட்சிக்கு தானமாக ஒப்படைக்கப்பட்டுள்ளது.

= (மனைப்பிரிவின் பரப்பு - சாலையின் பரப்பு) X 0.5%
= (9844.00 - 2622.05) X 0.5% = 36.11 ச.மீ
ஒப்படைக்கப்பட்ட பரப்பு = 40.59 ச.மீ (0.56%)

4) TANGEDCO தானமாக ஒப்படைக்கப்பட்டுள்ளது.

= (மனைப்பிரிவின் பரப்பு - சாலையின் பரப்பு) X 0.5%
= (9844.00 - 2622.05) X 0.5% = 36.11 ச.மீ
ஒப்படைக்கப்பட்ட பரப்பு = 49.11 ச.மீ (0.68%)

மூலை முடக்கு: 12.0மீ வரை அகலம் உள்ள சாலைகளுக்கு 1.5மீx1.5மீ-ம் விடப்படல் வேண்டும்.

நிபந்தனைகள்

1. அரசாணை எண்.181 வீட்டுவசதி மற்றும் நகர்ப்புற வளர்ச்சித்துறை நாள் 09.12.2020-ன்படியும் மற்றும் நகர் ஊரமைப்பு இயக்குநர் சென்னை அவர்களது சுற்றறிக்கை ந.க.எண்.19799/2020/போ நாள் 24.12.2020-ன் படி மனைப்பிரிவு பூங்கா, சாலைகள், மூலை முடக்கு ஆகியவையும் உள்ளாட்சிக்கும் அரசாணை 18, ந.நி (ம) கு.வ. துறை, நாள் : 04.02.2019 மற்றும் அரசாணை எண்.16, ந.நி (ம) கு.வ.துறை நாள்31.01.2020-ன் படியும் பொது உபயோகம் என ஒதுக்கீடு செய்யப்பட்டுள்ள இடத்தினை உள்ளாட்சிக்கு தனியாகவும் TANGEDCO -என ஒதுக்கீடு செய்யப்பட்டுள்ள இடத்தினை மின்பகிமான கழகத்திற்கு தனியாகவும் அல்லது உள்ளாட்சிக்கு தானப்பத்திரம் மூலம் ஒப்படைப்பு செய்யப்பட்டுள்ளது.
2. இம்மனைப்பிரிவுக்கு உள்ளாட்சி இறுதி ஒப்புதல் அளிக்கும் முன் இடத்தினை எந்தத்துறையாலும் நில ஆர்ஜித நடவடிக்கை மேற்கொள்ளப்படவில்லைவில்லை என்றும்,எந்தத் துறைக்காகவும் நில ஆர்ஜிதப் பட்டியல் மாவட்ட வருவாய் அலுவலருக்கு அனுப்பப்படவில்லை என்றும், உள்ளாட்சியால் உறுதி செய்து கொள்ள வேண்டும்.
3. நில உரிமை குறித்து வழங்கப்பட்ட சான்றுகள் மற்றும் பரிசீலனைக்கு சமர்ப்பிக்கப்பட்ட ஆவணங்கள் சரியானவை அல்ல என அறியப்பட்டால் அல்லது மனைப்பிரிவுக்கு வழங்கப்பட்ட தொழில்நுட்ப ஒப்புதல் எவ்வித முன்னறிவிப்பின்றி நகர் ஊரமைப்பு இயக்குநர்,சென்னை அவர்களால் ரத்து செய்யப்படும்.
4. விற்பனைகுண்டான மனைகளை விற்பனை செய்யும் போது இம்மனைப்பிரிவின் நகலோடு நகர் ஊரமைப்புத்துறையில் ஒப்புதல் அளிக்கப்பட்ட ஆணையின் நகல் மனை வாங்குபவர்களுக்கு வழங்கப்பட வேண்டும்.
5. ஒப்புதல் அளிக்கப்பட்டுள்ள மனைப்பிரிவின் வரைபடத்தை எந்தவித மாற்றம்/விடுதலின்றி மனைப்பிரிவு நுழைவாயிலில் 0.60மீ x 1.20மீ என்ற குறைந்தபட்ச அளவிலான நிரந்தர தகவல்பலகை மூலம் பொதுமக்கள் பார்வைக்கு நிரந்தரமாக பிரசுரிக்கப்பட வேண்டும்.
6. அரசாணை எண்.141 வீட்டு வசதி மற்றும் நகர்ப்புற வளர்ச்சித்துறை நாள் 16.07.2020-ன்படியும் உத்தேச குடியிருப்பு மனைப்பிரிவிற்கு தேவையான தார் சாலை, கழிவுநீர் வடிகால் தெருவிளக்கு அமைக்கப்பட்ட பின்னர் சம்மந்தப்பட்ட உள்ளாட்சி இறுதி ஒப்புதல் வழங்கப்பட வேண்டும்.
7. நகர் ஊரமைப்பு இயக்குநர் சென்னை அவர்களது சுற்றறிக்கைபடி 'The Tamilnadu Government in G.O.MS No 112, Housing and Urban Development Department, Dated 22.06.2017 have approved the Tamilnadu Real Estate (Regulation & Development) Act 2016. The Promoter has to advertise, Market, Book sell or offer for sale or Invitepersons to purchase in any plot, apartment or building as the case ma be in an Real Estate project or part of it only afterregistering the real estate project with the TNRERA(Tamilnadu Real Estate regulatory Authority)

குறிப்பு : அனைத்து அளவுகளும் மீட்டரில் குறிப்பிடப்பட்டுள்ளது.

SWP/DTCP/DINDIGUL/LAYOUT NO: 182 /2025

இரா.ஹரிவிக்னேஷ்
வரைவாளர் நிலை– 3

கு.பாலகிருஷ்ணன்
கட்டிடக்கலை/திட்ட உதவியாளர்

துணை இயக்குநர் (பொ)
மாவட்ட நகர் ஊரமைப்பு அலுவலகம்
திண்டுக்கல் மாவட்டம்.

THE LANDLENS SUITE

Eight ways to know a piece of land before you pay for it.

This report covers one part of the picture. These cover the rest, drawn from the same government records, for any property in Tamil Nadu.

LandLens One
Ask anything about a property and get an answer grounded in live government records, with the sources shown.
/landlens/one

Verify My Land
Every record check run on one property and returned as a single report.
/landlens/verify-my-land

Legal Opinion
An advocate's written opinion on the title, built on the records we pull for it.
/landlens

One Map
Every layer on one map: the parcel, its boundary, zoning, water bodies and what sits around it.
/landlens/one/map

PriceMap
What land actually changed hands for around this plot, taken from the registered deeds.
/landlens/pricemap

Build Scope
What you are allowed to build here: floor space, height, coverage and setbacks.
/landlens/build-scope

Property Tracker
Watch a property and hear about it when something new is registered against it.
/landlens/property-tracker

Deal Room
Run the transaction in one place: documents, stamping, signatures and the parties.
/landlens/deal-room

FREE TOOLS · NO ACCOUNT NEEDED

Twenty-four checks you can run yourself, at no cost.

Records and verification

The registers themselves, read for you.

- Encumbrance Certificate
- Patta and Chitta
- Field Measurement Sketch
- EC Analyzer
- Bank charge check
- Court case search
- Seller background check
- Approval check by survey

Value and duty

What it is worth and what it costs to register.

- Guideline value by street
- Guideline value by survey
- Stamp duty and registration fees
- Capital gains
- Floor space index
- Area unit converter

Zoning and land use

What the plan says can happen on this land.

- Land use zone finder
- CMDA land use check
- Coastal regulation zone
- Master plan check
- Water bodies finder
- Airport height clearance

Registers and directories

Who holds it, and which office keeps the record.

- Find your registering office
- Temple property check
- Waqf property check
- RERA register

Every free tool
/tools

Services we run for you
/services

The LandLens suite
/landlens/one

Verified RealEstate™

Every claim in this document traces back to a government record.

- Legal opinions, due diligence and title verification
- Building plan, layout and sub-division approvals
- Completion and occupancy certificates, regularisation
- Escrow, negotiation and NRI property management
- Land survey, soil testing, architecture and construction

Verified RealEstate
3/350/2 Mettukuppam,
OMR Thoraipakkam,
Chennai 600 097, India
hello@verified.realestate
+91 9996 12 9996

Prepared from the registers named on the page each finding sits on. Where a register could not be read, this document says so in its place rather than leaving the gap to be read as a clean result.