PP APPROVAL RECORD

Planning Permission

Dindigul

Dindigul district, Tamil Nadu


APPROVAL TYPE
Building Plan

ISSUING AUTHORITY
DTCP


PURPOSE
Industrial

The approval as the planning authority issued it, reproduced in full behind this page.


An approval speaks to what was sanctioned, not to what was built. Completion is a separate record.

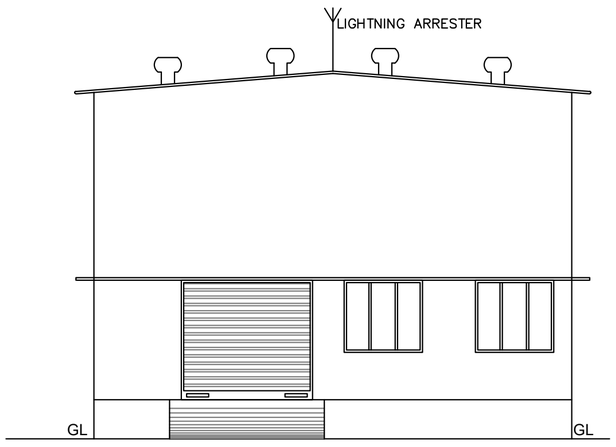


FRONT ELEVATION

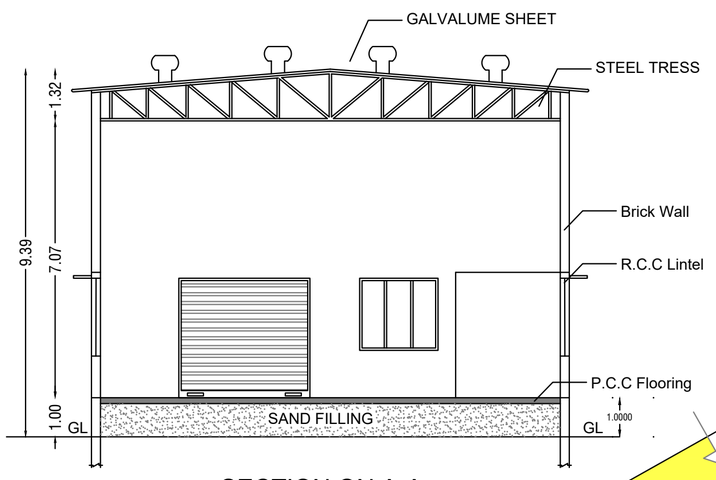

SECTION ON A-A

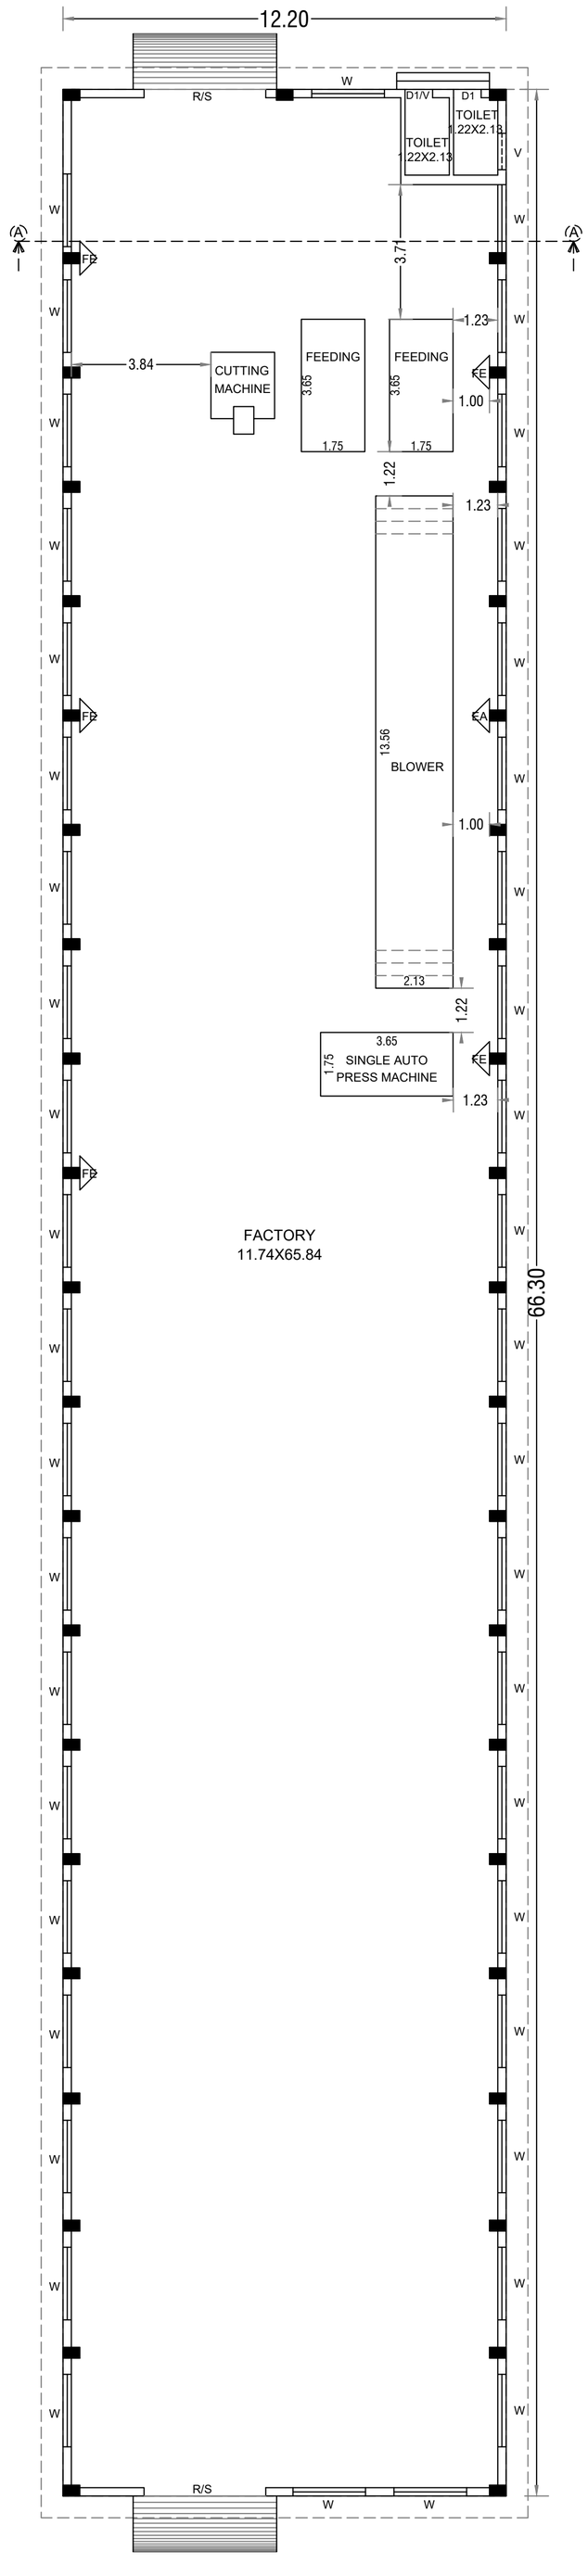

GROUND FLOOR PLAN

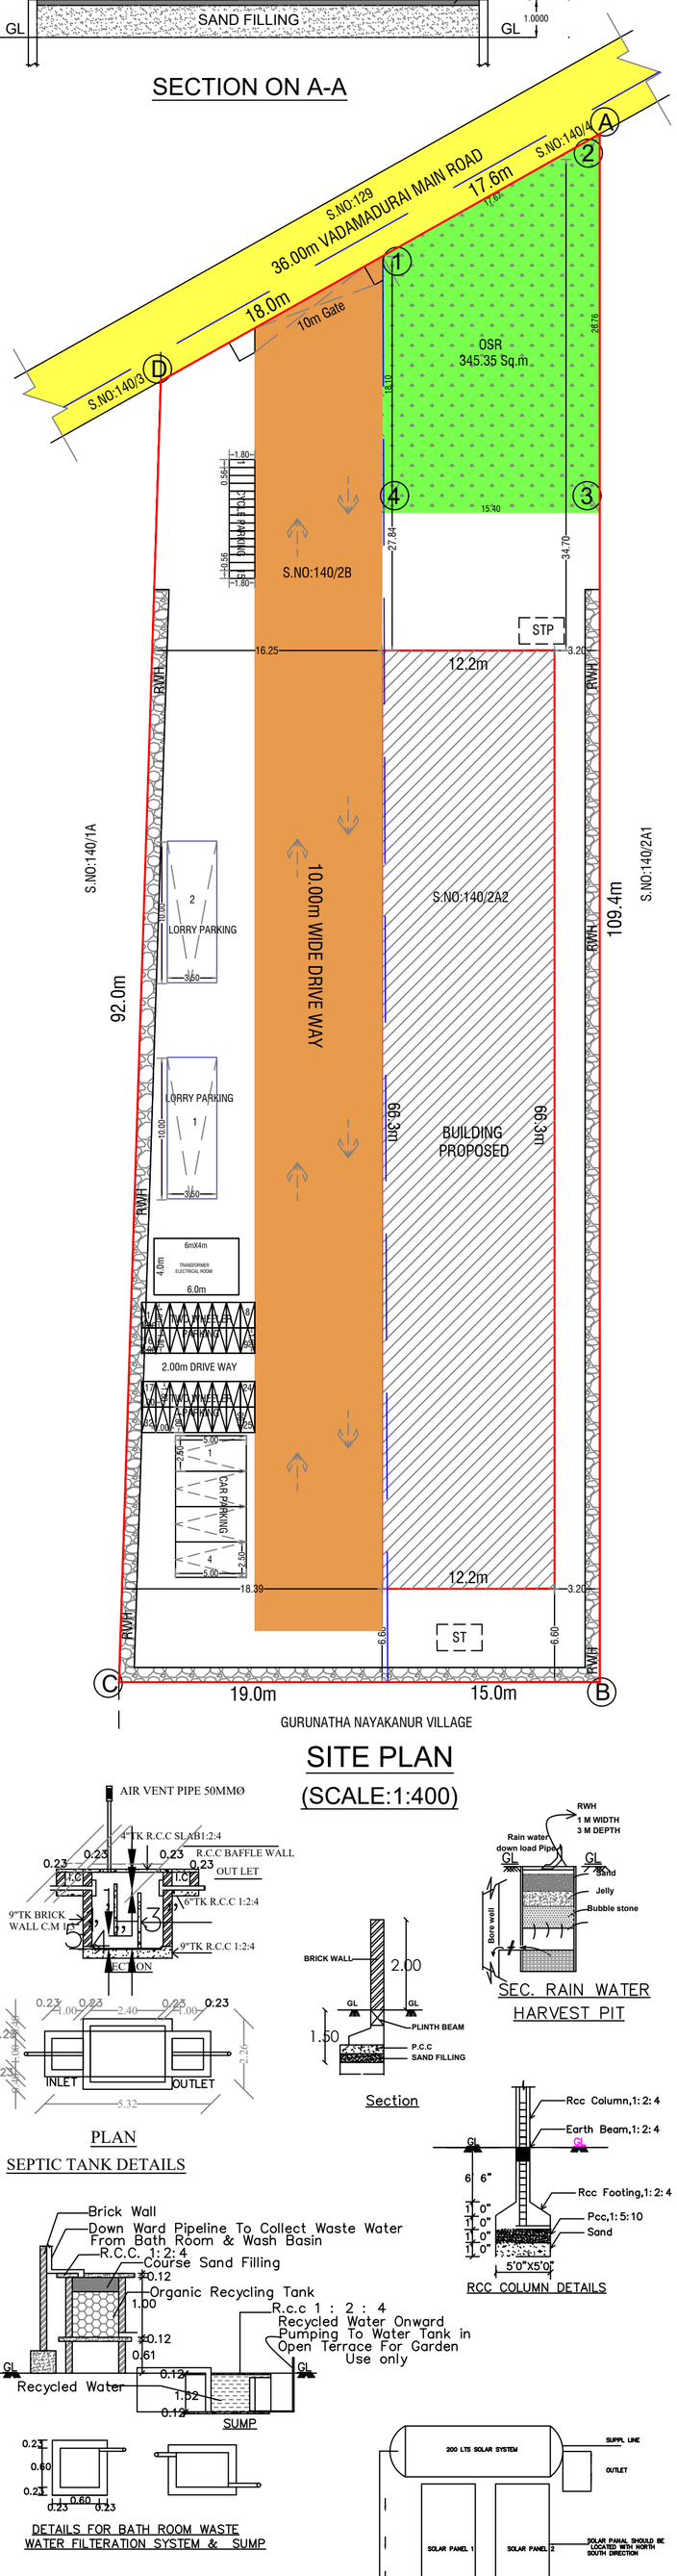

SITE PLAN

(SCALE:1:400)

SEPTIC TANK DETAILS


Section

SEC. RAIN WATER HARVEST PIT


RCC COLUMN DETAILS

SUMP

DETAILS FOR BATH ROOM WASTE WATER FILTERATION SYSTEM & SUMP

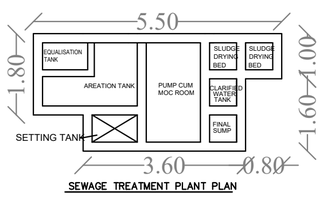

SEWAGE TREATMENT PLANT PLAN

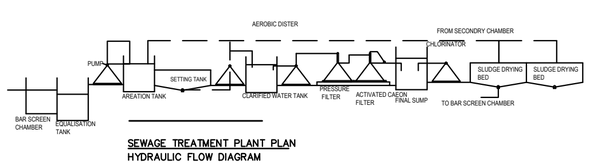

SEWAGE TREATMENT PLANT PLAN
HYDRAULIC FLOW DIAGRAM

NORTH

SHEET NO - 1

PLAN SHOWING THE PROPOSED CONSTRUCTION OF A FACTORY BUILDING IN S.NO - 140/2A2,2B, SULLERUMBU VILLAGE, MURUNELLIKOTTAI VILLAGE PANCHAYAT, WEST TALUK DINDIGUL DISTRICT.

SCALE 1:100

AREA DETAILS

AREA OF THE SITE (AS PER DOCUMENT)	3320.00 Sqm
AREA OF THE SITE (AS PER PATTA)	3320.00 Sqm
AREA OF THE SITE (AS PER SUPER IMPOSED)	3316.74 Sqm

FLOOR AREAS	FSI AREA Sqm	NON FSI AREA Sqm	TOTAL AREA Sqm
MAIN BUILDING			
GROUND FLOOR AREA	808.86	-	808.86
TOTAL AREA	808.86	-	808.86
FLOOR SPACE INDEX (F.S.I)	808.86 / 3320.00		0.24 < 1.50
PLOT COVERAGE (PC)	808.86 / 3320.00 X 100		24.36 < 50
LORRY PARKING (REQUIRED)			02 NOS
LORRY PARKING (PROVIDED)			02 NOS
CAR PARKING (PROVIDED)			04 NOS
TWO WHEELER PARKING (REQUIRED)			15 NOS
TWO WHEELER PARKING (PROVIDED)			32 NOS
CYCLE PARKING (REQUIRED)			15 nos
CYCLE PARKING (PROVIDED)			15nos
NUMBERS OF LABOUR			10 NOS

HP DETAILS

MACHINE NAME	MACHINE NOS	HP
CUTTING MACHINE	1 NOS	10 HP
FEEDING	2 NOS	40 HP
SINGLE AUTO PRESS MACHINE	1 NOS	05 HP
BLOWER	1 NOS	85 HP
TOTAL		140 HP

COLOR INDEX

SITE BOUNDARY
EXISTING ROAD
PROPOSED BUILDING
DRIVEWAY
OSR 345.35Sq.m (10.40 %)

JOINERY DETAILS

RS	ROLLING SHUTTER	(3.05 X 3.05)
W	WINDOW	(2.00 X 1.83)
D1	DOOR	(0.76 X 2.13)
V	VENTILATOR	(1.00 X 0.60)

Online Application Number :SWP/BPA/004373/2022

LP/DTCP(DD) No.116/2022
B.P/DTCP(DD) No. 28/2022

A. Jagaprakash Narayanan

APPLICANT

Er.S.S.BALAJI, D.C.E.,
REG. Er: RE 054/2020 (Gr.III)
SRI MEENAKSHI ASSOCIATES
12A, Kamaraj Nagar 3rd Street
Chinna Chokkikulam, Madurai - 6250[illegible]
Tel: 93856 02044

REGISTER ENGINEER

T. KARTHIK, DCE.,BE.,
Licenced Structural Engineer
Grade-II
(MLPA) (Reg.No.008/2019)

STRUCTURAL ENGINEER

THE LANDLENS SUITE

Eight ways to know a piece of land before you pay for it.

This report covers one part of the picture. These cover the rest, drawn from the same government records, for any property in Tamil Nadu.

LandLens One
Ask anything about a property and get an answer grounded in live government records, with the sources shown.
/landlens/one

Verify My Land
Every record check run on one property and returned as a single report.
/landlens/verify-my-land

Legal Opinion
An advocate's written opinion on the title, built on the records we pull for it.
/landlens

One Map
Every layer on one map: the parcel, its boundary, zoning, water bodies and what sits around it.
/landlens/one/map

PriceMap
What land actually changed hands for around this plot, taken from the registered deeds.
/landlens/pricemap

Build Scope
What you are allowed to build here: floor space, height, coverage and setbacks.
/landlens/build-scope

Property Tracker
Watch a property and hear about it when something new is registered against it.
/landlens/property-tracker

Deal Room
Run the transaction in one place: documents, stamping, signatures and the parties.
/landlens/deal-room

FREE TOOLS · NO ACCOUNT NEEDED

Twenty-four checks you can run yourself, at no cost.

Records and verification

The registers themselves, read for you.

- Encumbrance Certificate
- Patta and Chitta
- Field Measurement Sketch
- EC Analyzer
- Bank charge check
- Court case search
- Seller background check
- Approval check by survey

Value and duty

What it is worth and what it costs to register.

- Guideline value by street
- Guideline value by survey
- Stamp duty and registration fees
- Capital gains
- Floor space index
- Area unit converter

Zoning and land use

What the plan says can happen on this land.

- Land use zone finder
- CMDA land use check
- Coastal regulation zone
- Master plan check
- Water bodies finder
- Airport height clearance

Registers and directories

Who holds it, and which office keeps the record.

- Find your registering office
- Temple property check
- Waqf property check
- RERA register

Every free tool
/tools

Services we run for you
/services

The LandLens suite
/landlens/one

Verified RealEstate™

Every claim in this document traces back to a government record.

- Legal opinions, due diligence and title verification
- Building plan, layout and sub-division approvals
- Completion and occupancy certificates, regularisation
- Escrow, negotiation and NRI property management
- Land survey, soil testing, architecture and construction

Verified RealEstate
3/350/2 Mettukuppam,
OMR Thoraipakkam,
Chennai 600 097, India
hello@verified.realestate
+91 9996 12 9996

Prepared from the registers named on the page each finding sits on. Where a register could not be read, this document says so in its place rather than leaving the gap to be read as a clean result.