
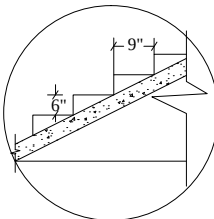
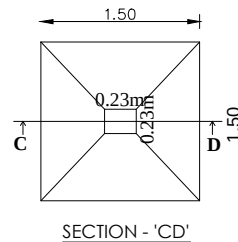
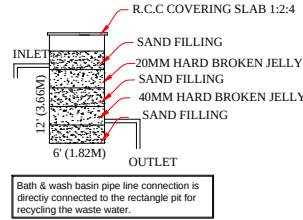
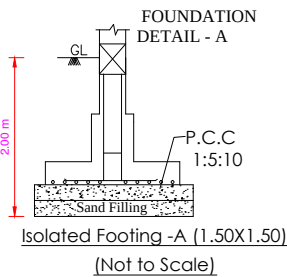
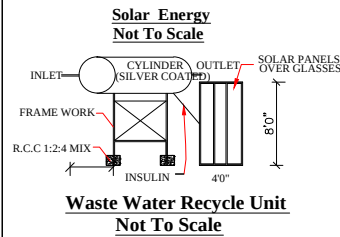
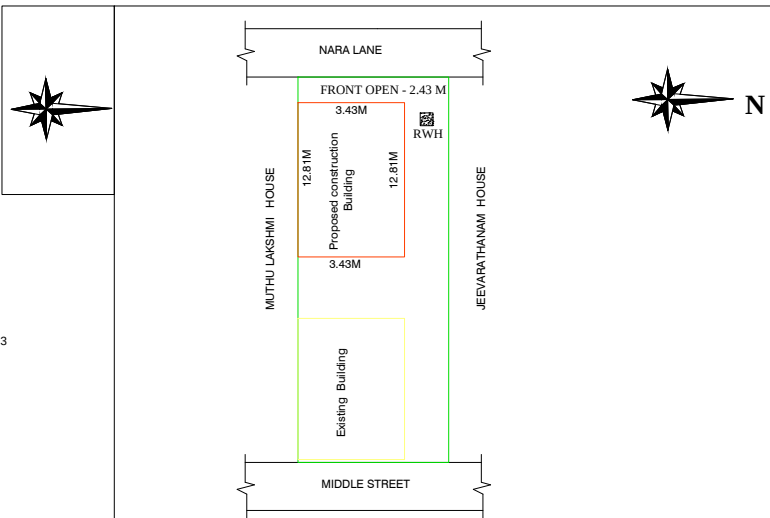
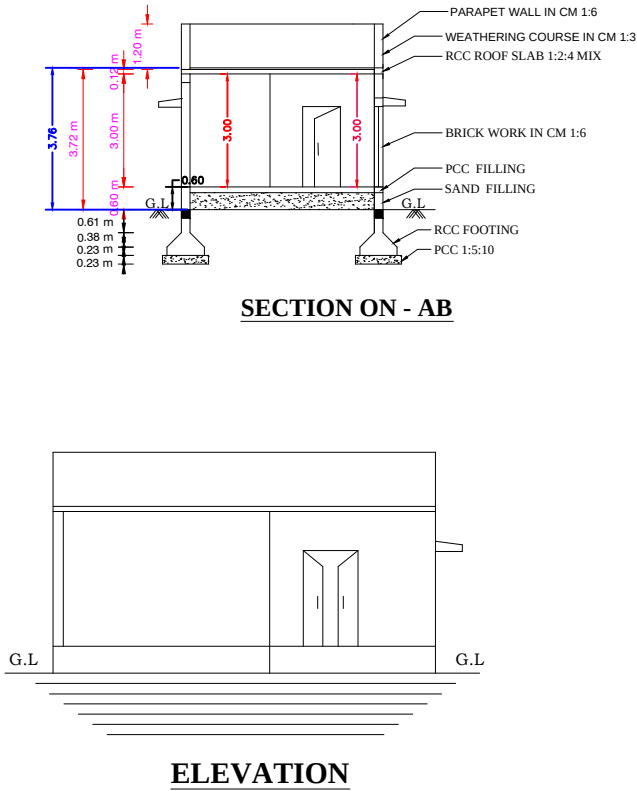


PLAN SHOWING THE PROPOSED ADDITIONAL CONSTRUCTION OF DWELLING RCC ROOF RESIDENTIAL BUILDING IN
GROUND FLOOR AT SURVEY NO 412B/10A1A1A AT DOOR NO-9.2.35, MIDDLE STREET BATLAGUNDU TOWN
PANCHAYAT,NILAKOTTAI TALUK, DINDIGUL DISTRICT. 624202

SCALE - 1:100


SHEET :1

APPLICANT : Mrs. R.JAYANTHI W/O Mr.S.RAVI.
Previous .Ex. Build App.No: 95/2007-2008, Date - 24.3.2008

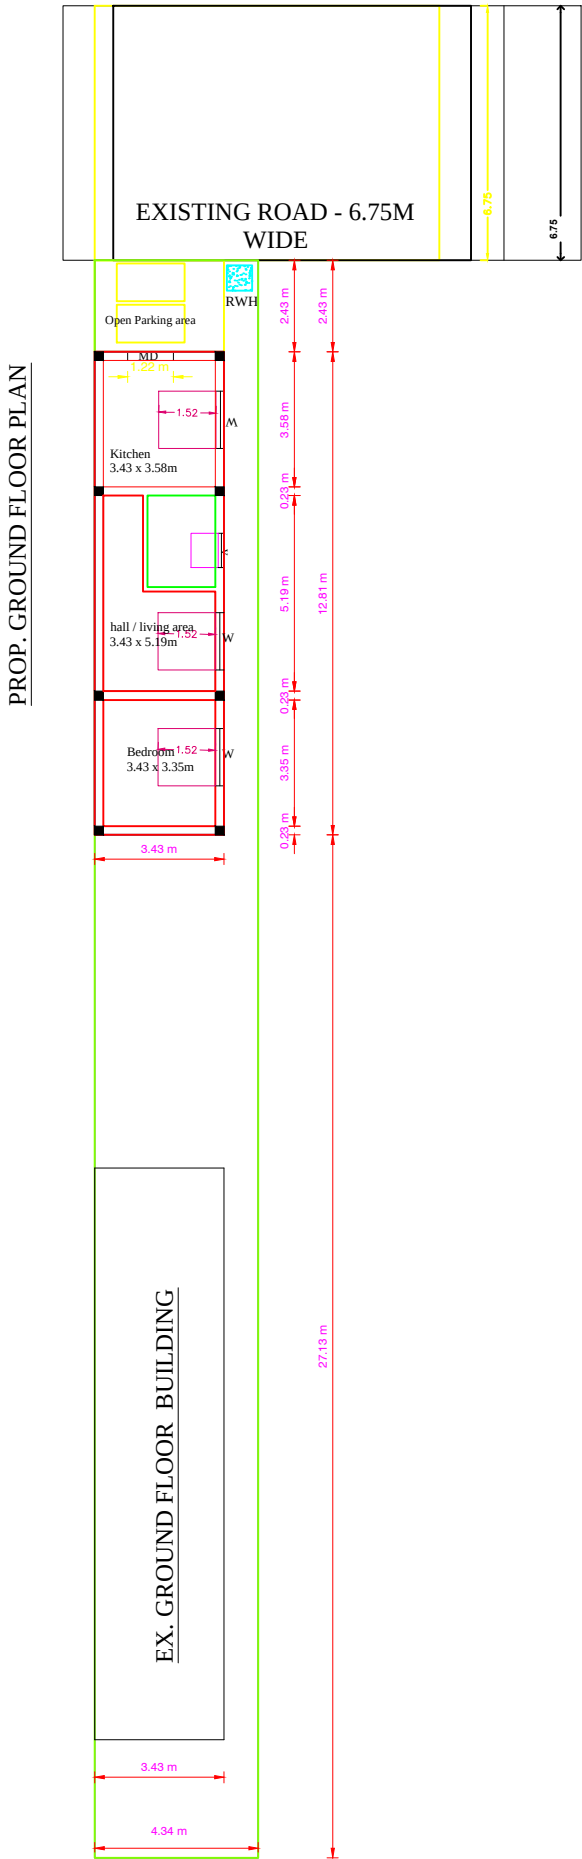

NOTE:

Width - 3'0" - 0.91M
Tread - 0'9" - 0.23M
Rise - 0'6" - 0.15M

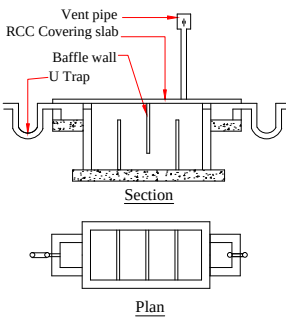

Using 'U' type trap 2 Nos in inlet, outlet & Ventpipe will be covered with mosquito proof covering net in inner side of vent pipe and top of vent pipe

Septic Tank With U Trap
Not To Scale

SPECIFICATION:-

ALL DETAILS ARE AS SHOWN IN SECTION ON ---- "A-B"

JOINERIES:-

M.D ---- MAIN DOOR----	4'0 " X 7'0"	1.22 X 2.13
D ---- DOOR ----	3'3" X 7'0"	0.99 X 2.13
D1 ----DOOR ----	2'6" X 7'0"	0.76 X 2.13
W1 ----WINDOW----	4'0" X 4'6"	1.22 X 1.37
W ---- WINDOW ----	5'0" X 4'6"	1.52 X 1.37
V ---- VENTILATOR ----	3'0" X 2'0"	0.91 X 0.60
GW ---- GLASS WINDOW --	3'3" X 10'0"	1.00 X 3.05

AREA DETAILS:-

	Sq.ft.	Sq.mt.
TOTAL AREA OF SITE AREA ----	1980.75	184.08
EXISTING CONT G.F. AREA ----	709.00	65.88
PROPOSED CONT G.F. AREA ----	472.50	43.94
OPEN SPACE AREA ----	0578.05	74.27

LEGEND:-

OWNER'S BOUNDARY SHOWN IN GREEN----	☐
PROPOSED CONSTRUCTION SHOWN IN RED- ----	☐
EXISTING ROAD SHOWN IN YELLOW- ----	☐

OFFICE USE ONLY :-

APPLICANT :-

REGISTERED ENGINEER :-

Er.R.ARUNAGIRI.DCE.,I.B.S.,
AT CONSTRUCTION,
1ST FLOOR, NEAR DMS HOSPITAL,
BATLAGUNDU -624202
NILAKOTTAI (T.K), DINDIGUL (D.T)
MOBILE NO.1 - +91 78269 19970

Signature Not
Verified

Signed by Executive Officer
Location:Dindigul
Date:2023.12.18 17:54:21