



PLAN SHOWING THE PROPOSED CONSTRUCTION OF FIRST FLOOR COMMERCIAL BUILDING IN
S.F.NO: 401 /35, AT DOOR.NO: 20A/2,ST-7, 20A/3,ST-7 , DINDIGUL MAIN ROAD ,
ARUNACHALAPURAM , BATLAGUNDU TOWN PANCHAYAT , NILAKOTTAI T.K , DINDIGUL D.T .

APPLICANT: Mrs.SIVARANI W/O Mr.P.MANOJKUMAR .

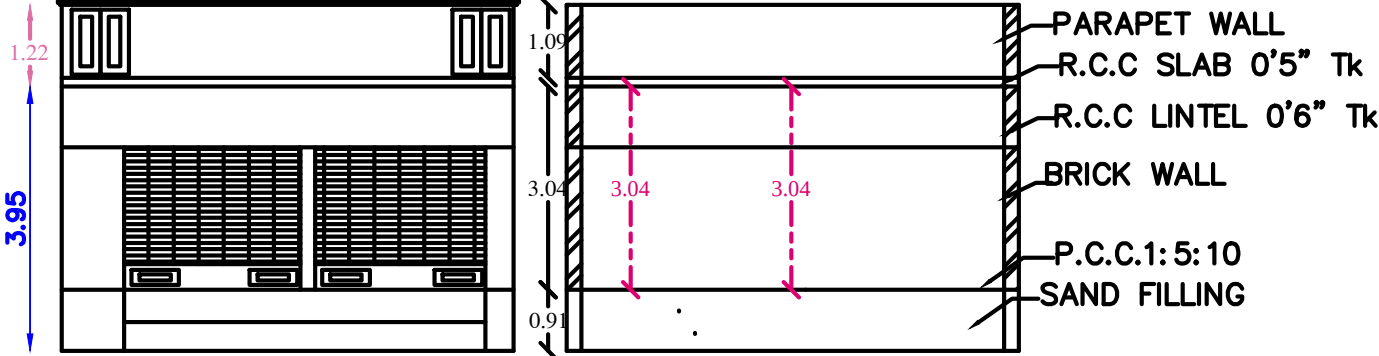







ELEVATION

SECTION ON "AB"

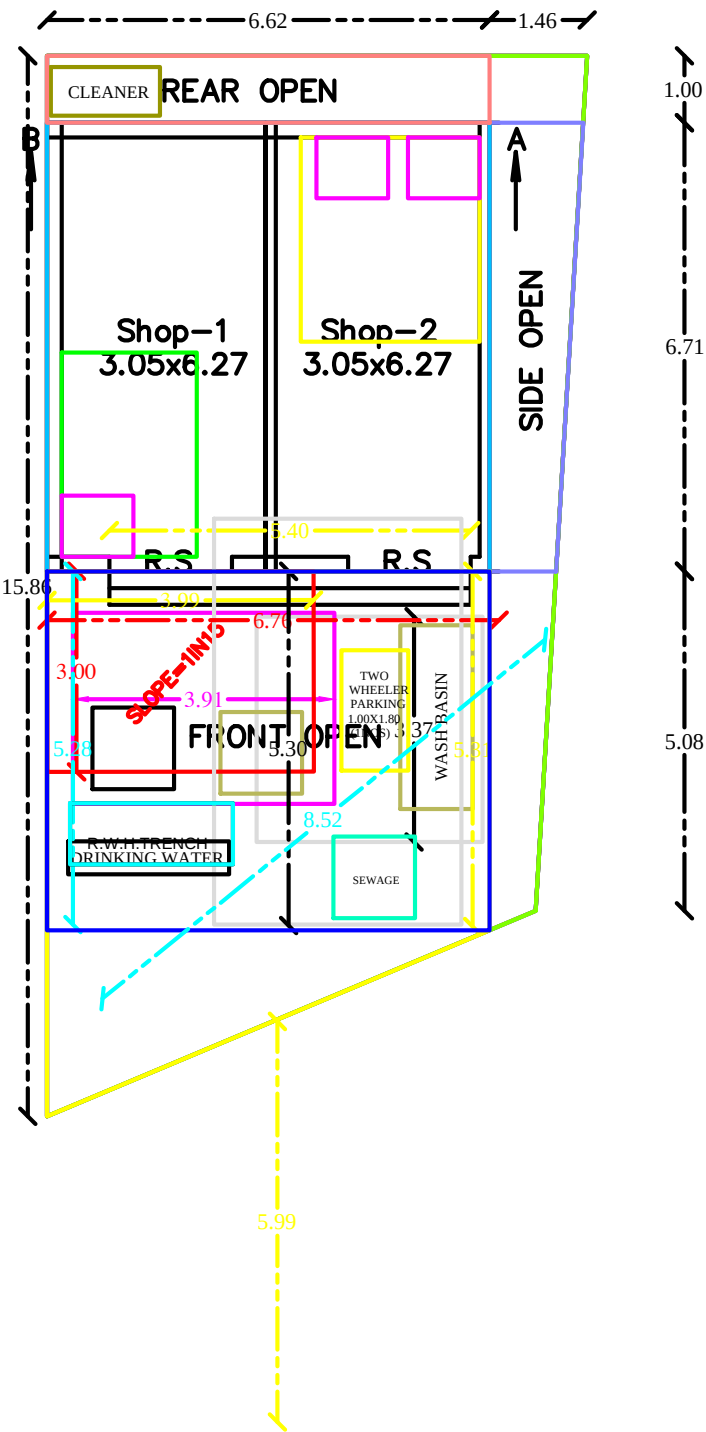

PRO.FIRST FLOOR

Signature Not
Verified
Signed by: Executive Officer
Location: Dindigul
Date: 2024.02.13 18:30:47

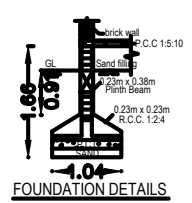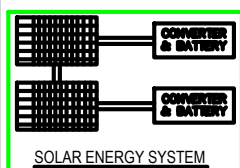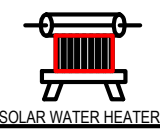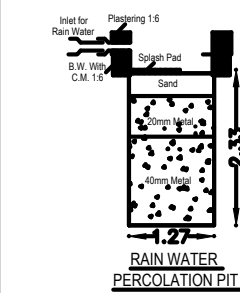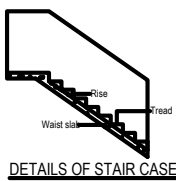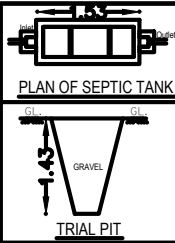

COLOUR INDEX.		
O Site Bountry O Pro.Cons.(F.F)		
AREA DETAILS		
	Sq.Ft	Sq.Mt
Site Area	1233.75	114.66
First Floor (Pro.)	477.96	44.42
Floor Area (Pro.)	382.36	35.53
Vacant Area	755.79	70.24
FLOOR SPACE INDEX = $\frac{44.42}{114.66} = 0.38 < 2.0\%$		
REFERENCE		
R.S Shutter	6'0" x 7'0"	1.83 x 2.13
Applicant		
SIVARANI SIVARANI (SIVARANI) Resident 65 / 2023 GRASS-1 SH BALAJI CONSTRUCTION 17-18-79 / 9 , Jyoti Club Road, Dindigul-624202		
ENGINEER		
The Executive Officer Batlagundu Town Panchayat Batlagundu-624202 Approval Authority		

