PP APPROVAL RECORD

Planning Permission

Dindigul

Dindigul district, Tamil Nadu

APPROVAL TYPE
Building Plan

ISSUING AUTHORITY
DTCP

The approval as the planning authority issued it, reproduced in full behind this page.

An approval speaks to what was sanctioned, not to what was built. Completion is a separate record.

Verified RealEstate™


3/350/2 Mettukuppam,
OMR Thoraipakkam,
Chennai 600 097, India

hello@verified.realestate


+91 9996 12 9996

verified.realestate


. PLAN SHOWING THE PROPOSED CONSTRUCTION OF THE MARRIAGE HALL BUILDINGS IN S.No: 965/1A,969/22, THALAIYUTHU VILLAGE,PALANI TALUK, DINDIGUL DISTRICT.

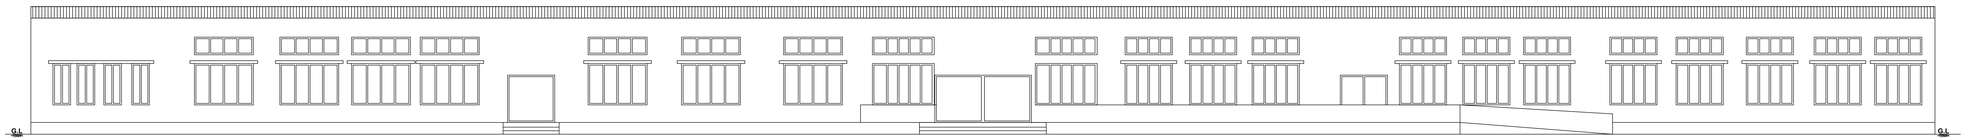


. FRONT ELEVATION .
[MAIN BLOCK]

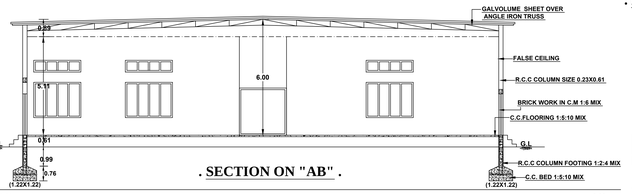


. SECTION ON "AB" .

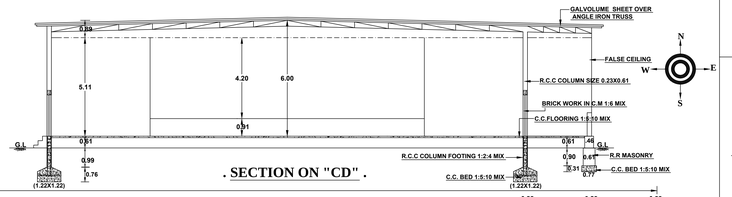

. SECTION ON "CD" .

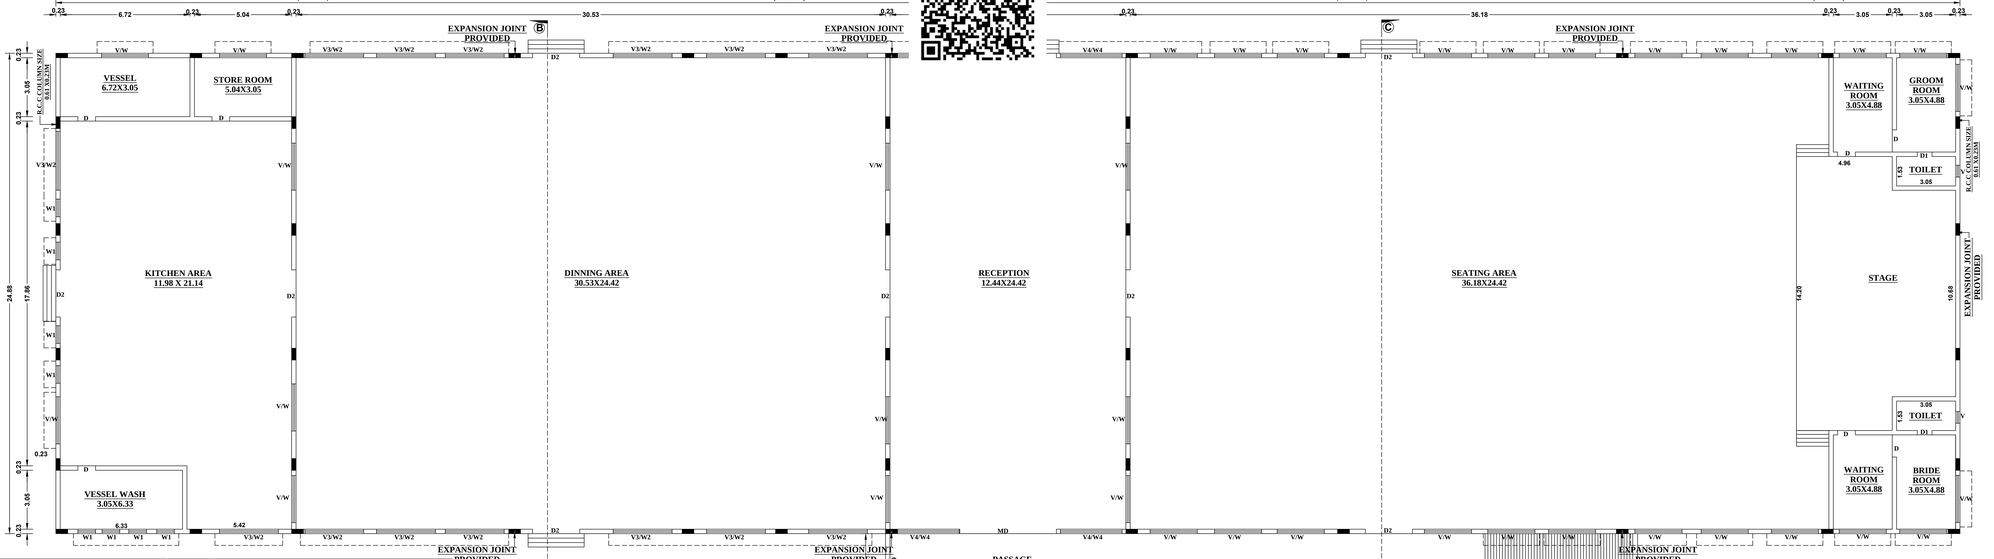

. GROUND FLOOR PLAN .
MAIN BLOCK

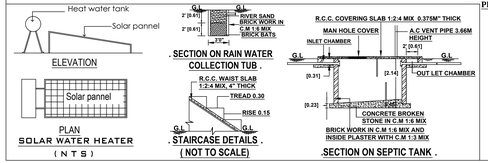


. SECTION ON RAIN WATER COLLECTION TUB .


. STAIRCASE DETAILS .
(NOT TO SCALE)

.SECTION ON SEPTIC TANK .



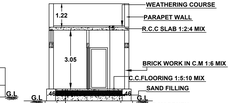


. SECTION ON "EF" .

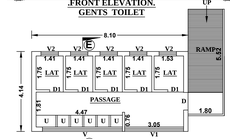


.GROUND PLAN.[GENTS TOILET]



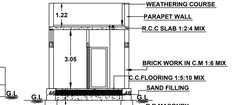

. SECTION ON "GH" .

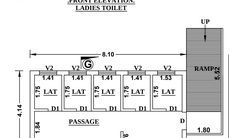

.GROUND PLAN. LADIES TOILET

PROPOSED BUILDING

. JOINERIES .	:	METER
. MD	: DOOR	: 6.11 X 2.44
. D	: DOOR	: 0.92 X 2.14
. D1	: DOOR	: 0.76 X 2.14
. D2	: DOOR	: 2.44 X 2.13
. W	: WINDOW	: 2.44 X 2.14
. W1	: WINDOW	: 0.91 X 2.14
. W2	: WINDOW	: 3.05 X 2.14
. W3	: WINDOW	: 3.20X 2.14
. V	: VENTILATOR	: 2.44X 0.91
. V1	: VENTILATOR	: 3.05 X 0.61
. V2	: VENTILATOR	: 0.91 X 0.61
. V3	: VENTILATOR	: 3.05 X 0.91
. V	: VENTILATOR	: 3.20X 0.91

ONLINE APPLICATION FILE NO	: SWP/BPA/084358/2023
SCRUTINY REFERENCE NO	: 2ABHTIU3
SWP/DTCP/Dindigul Site Approval No	: 41 /2024
SWP/DTCP/Dindigul Building Permission No :	09 /2024

PROPOSED BUILDING AREA DETAILS:-

SL.NO	FLOOR DETAILS	FSI (Sq.Mt)	NON FSI (Sq.Mt)	TOTAL (Sq.Mt)
1	GROUND FLOOR	2582.55	----------	2582.55
2	LADIES TOILET	33.53	----------	33.53
3	GENTS TOILET	33.53	----------	33.53
	Total	2649.61	----------	2649.61

. SPECIFICATION .

. FOUNDATION	: R.C.C COLUMN FOOTING 1:2:4 MIX OVER A BED OF C.C 1:5:10 MIX.
. BASEMENT	: R.C.C COLUMN FOOTING 1:2:4 MIX, BRICK WORK IN C.M 1:6 MIX.
. SUPERSTRUCTURE	: BRICK WORK IN C.M 1:6 MIX.
. ROOFING	: GALVOLUME SHEET ROOF ANGLE IRON TRUSS
. FLOORING	: C.C FLOORING 1:5:10 MIX 0.33 THICK AND TOP FINISHED WITH C.M 1:3 MIX, 0.23 TK.
. PLASTERING	: CEMENT PLASTERING 1:5 MIX, 0.15 TK.
. USE	: MARRIAGE HALL BUILDINGS.

. CONSTRUCTION ENGINEER .

Er. R. VINOTHKUMAR, D.C.E.,
Licensed Surveyor & Civil Engineering Contractor
REGISTRATION NO CE/MR/OCT2019/938
No. 1127, North Street, K.Sennampatti,
THIRUMANGALAM & MADURAI-625706.
Cell : 97882 71119

. STRUCTURAL ENGINEER .

Er. A. ARUL GNANAPRAGASAM
M.E.(Struct).C.Eng. AIV. AMIE. MISTE.
Structural Engineer SE 04/2019 (GR-1)
Registered Engineer RE 13/2019 (GR-1)
Registered Engineer ER (S-2021/00003 (GR-1)
Chartered Engineer (AM157701 0)
Approved Valuer (A 262990)
Mobile : 99444 95328 / 80720 95578
E.mail : arulstructuraldesigner@gmail.com

. REGISTERED ENGINEER .


R.BALASUNDAR, B.E.,M.S.,
Registered Engineer-Grade II
LPA Registration No: RE04/2020
EZHIL CONSTRUCTION
70/5, BVGB Hall Road,
Nagal Nagar, Dindigul-624 003
Cell: 93454 85407
85081 88585


. APPLICANT .

DISTRICT TOWN AND COUNTRY PLANNING OFFICE
DINDIGUL DISTRICT

.SITE PLAN SHOWING THE PROPOSED CONSTRUCTION OF MARRIAGE HALL BUILDING IN S.No: 965/1A, 969/22, THALAIYUTHU VILLAGE ,PALANI TALUK, DINDIGUL DISTRICT.

All Dimensions Are In Meters
. SCALE : [1:400]

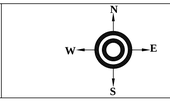

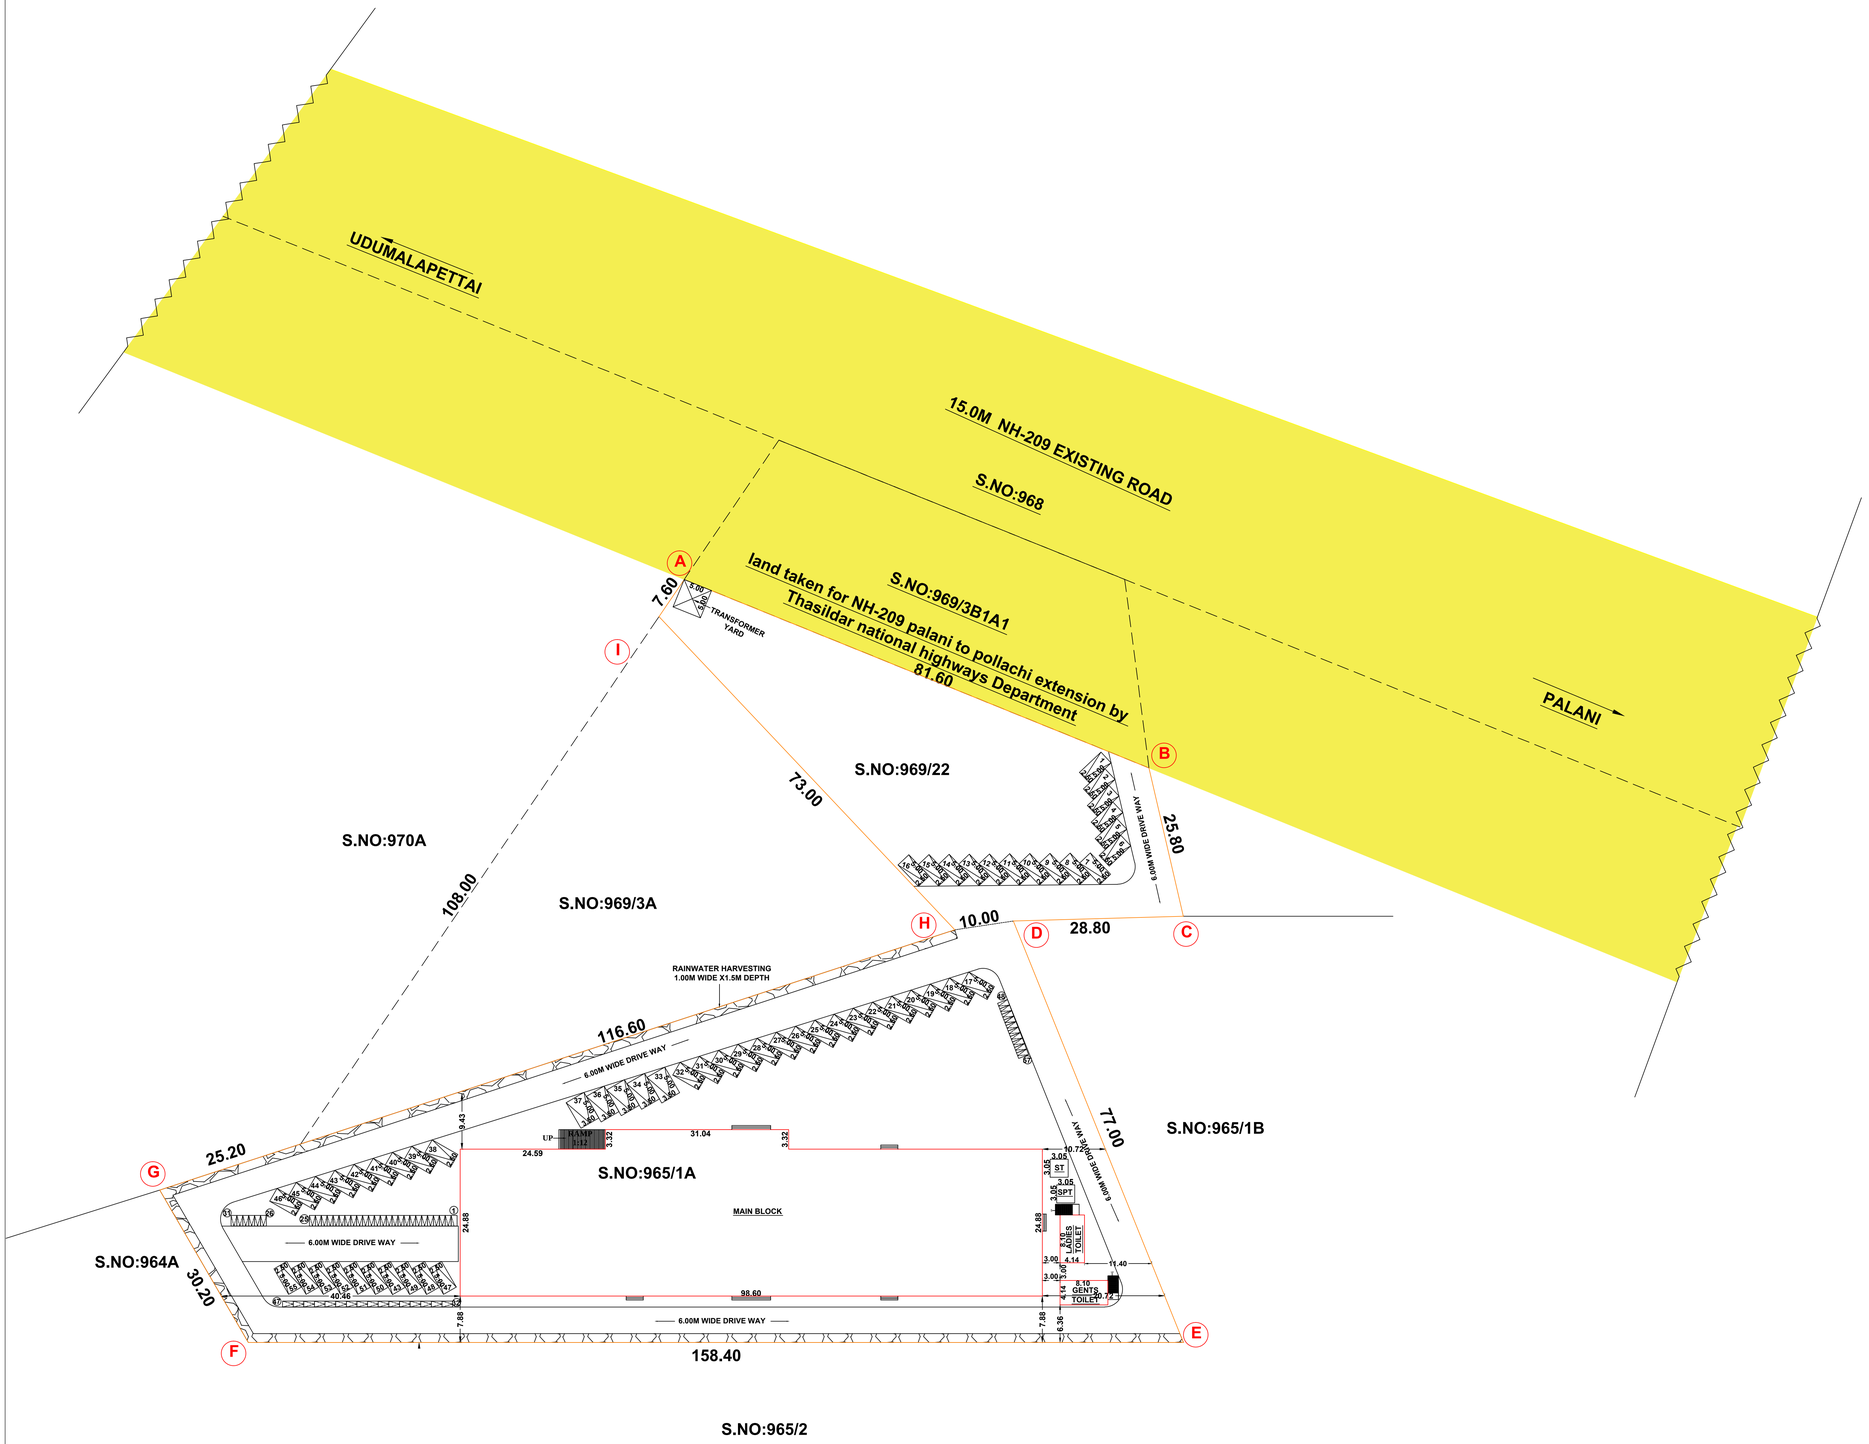

ONLINE APPLICATION FILE NO	: SWP/BPA/084358/2023
SCRUTINY REFERENCE NO	: 2ABHTIU3
SWP/DTCP/Dindigul/ Site Approval No	: 41/2024
SWP/DTCP/Dindigul/ Building Permission No	: 09/2024

SITE AREA DETAILS:-

SL.NO	SURVEY NUMBER	AREA (Sq.Mt) (As Per Patta)	AREA (Sq.Mt) (As Per Document)
1	965/1A	7750.00	7750.00
2	969/22	1248.00	1248.00
	TOTAL	8998.00	8998.00

PROPOSED BUILDING AREA DETAILS:-

SL.NO	FLOOR DETAILS	FSI (Sq.Mt)	NON FSI (Sq.Mt)	TOTAL (Sq.Mt)
1	GROUND FLOOR	2582.55	----------	2582.55
2	LADIES TOILET	33.53	----------	33.53
3	GENTS TOILET	33.53	----------	33.53
Total		2649.61	----------	2649.61

PARKING DETAILS:

No.Of Car Parking Provided = 49 Nos

No.Of PH Car Parking Provided = 06 Nos

No.Of Two Wheeler Parking Provided = 57 Nos

$$\text{FSI} = \frac{\text{Total FSI Area}}{\text{Total Site Area}} = \frac{2649.61}{8998.00} = 0.29 > 2.00$$

$$\text{Plot Coverage} = \frac{2649.61}{8998.00} \times 100 = 29.44\%$$

REFERENCES:

- SITE BOUNDARY
- PROPOSED BUILDING
- EXISTING ROAD
- DRIVE WAY
- RWH TRENCH

. CONSTRUCTION ENGINEER .

Er. R. VINOTHKUMAR, D.C.E.,
Licensed Surveyor & Civil Engineering Contractor
REGISTRATION NO.CE/MR/OCT'2019/030
No. 11/127, North Street, K.Sennampatti,
THIRUMANGALAM & MADURAI-625706.
Cell : 97882 71119

. STRUCTURAL ENGINEER .

Er. A. ARUL GNANAPRAGASAM
M.E.(Struct),C.Eng.,AIV.,AMIE.,MISTE.,
Structural Engineer SE 04/2019 (GR-1)
Registered Engineer RE 13/2019 (GR-1)
Registered Engineer 08/LS/2021/00009 (GR-1)
Chartered Engineer (AM157701-0)
Approved Valuer (A 26395)
Mobile : 99444 95338 / 80720 95578
E.mail : arulstructuraldesigner@gmail.com

. REGISTERED ENGINEER .

R.BALASUNDAR, B.E.,M.S.,
Registered Engineer-Grade II
LPA Registration No: RE04/2020
EZHIL CONSTRUCTION
70/5, EVGS Hall Road,
Nagal Nagar, Dindigul-624 003
Cell: 93454 55407
85081 88585

. APPLICANT .

THE LANDLENS SUITE

Eight ways to know a piece of land before you pay for it.

This report covers one part of the picture. These cover the rest, drawn from the same government records, for any property in Tamil Nadu.

LandLens One
Ask anything about a property and get an answer grounded in live government records, with the sources shown.
/landlens/one

Verify My Land
Every record check run on one property and returned as a single report.
/landlens/verify-my-land

Legal Opinion
An advocate's written opinion on the title, built on the records we pull for it.
/landlens

One Map
Every layer on one map: the parcel, its boundary, zoning, water bodies and what sits around it.
/landlens/one/map

PriceMap
What land actually changed hands for around this plot, taken from the registered deeds.
/landlens/pricemap

Build Scope
What you are allowed to build here: floor space, height, coverage and setbacks.
/landlens/build-scope

Property Tracker
Watch a property and hear about it when something new is registered against it.
/landlens/property-tracker

Deal Room
Run the transaction in one place: documents, stamping, signatures and the parties.
/landlens/deal-room

FREE TOOLS · NO ACCOUNT NEEDED

Twenty-four checks you can run yourself, at no cost.

Records and verification

The registers themselves, read for you.

- Encumbrance Certificate
- Patta and Chitta
- Field Measurement Sketch
- EC Analyzer
- Bank charge check
- Court case search
- Seller background check
- Approval check by survey

Value and duty

What it is worth and what it costs to register.

- Guideline value by street
- Guideline value by survey
- Stamp duty and registration fees
- Capital gains
- Floor space index
- Area unit converter

Zoning and land use

What the plan says can happen on this land.

- Land use zone finder
- CMDA land use check
- Coastal regulation zone
- Master plan check
- Water bodies finder
- Airport height clearance

Registers and directories

Who holds it, and which office keeps the record.

- Find your registering office
- Temple property check
- Waqf property check
- RERA register

Every free tool
/tools

Services we run for you
/services

The LandLens suite
/landlens/one

Verified RealEstate™

Every claim in this document traces back to a government record.

- Legal opinions, due diligence and title verification
- Building plan, layout and sub-division approvals
- Completion and occupancy certificates, regularisation
- Escrow, negotiation and NRI property management
- Land survey, soil testing, architecture and construction

Verified RealEstate
3/350/2 Mettukuppam,
OMR Thoraipakkam,
Chennai 600 097, India
hello@verified.realestate
+91 9996 12 9996

Prepared from the registers named on the page each finding sits on. Where a register could not be read, this document says so in its place rather than leaving the gap to be read as a clean result.