PLAN SHOWING THE PROPOSED CONSTRUCTION OF RCC ROOF DWELLING HOUSE IN GROUND & FIRST FLOOR IN NEW SURVRY NO : 1367/10 AS PER PATT NO : 1853 AND NEW SURVEY NO:1367/11 AS PER PATTA NO:424 IN WARD NO:16, KOTTARA STREET, AGRAHARAM AT BATLAGUNDU TOWN PANCHAYAT,NILAKOTTAI TALUK, DINDIGUL DISTRICT. SCALE - 1:100 APPLICANT : Mr.M.BALAMURUGAN S/O Mr.MOTTAIYANDI SERVAI.

Solar Energy
Not To Scale

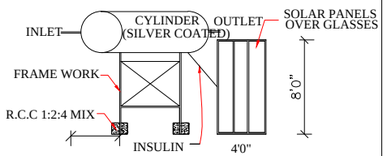

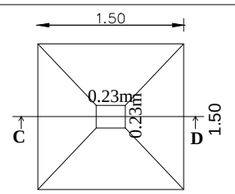

SECTION - 'CD'

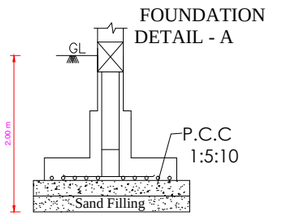

Isolated Footing -A (1.50X1.50)

(Not to Scale)

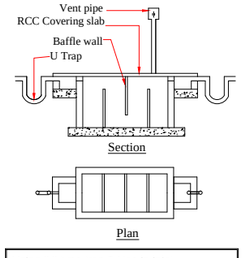

Using 'U' type trap 2 Nos in inlet, outlet & Ventpipe will be covered with mosquito proof covering net in inner side of vent pipe and top of vent pipe

Septic Tank With U Trap
Not To Scale

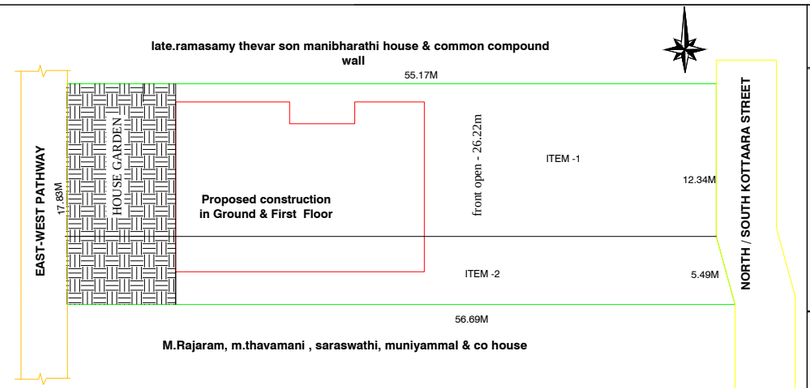

SITE PLAN - NOT TO SCALE

SPECIFICATION:-

ALL DETAILS ARE AS SHOWN IN SECTION ON ---- "A-B"

JOINERIES:-

M.D ---- MAIN DOOR--- ------	4'0" X 7'0"	1.22 X 2.13
D ---- --- DOOR ---- ---- ----- --	3'3" X 7'0"	0.99 X 2.13
D1 --- ---DOOR --- ---- ----- ----	2'6" X 7'0"	0.76 X 2.13
W1 --- -----WINDOW--- ---- ----	4'0" X 4'6"	1.22 X 1.37
W --- --- WINDOW --- ---- ----	5'0" X 4'6"	1.52 X 1.37
V ---- -- VENTILATOR --- ----	3'0" X 2'0"	0.91 X 0.60
GW ---- GLASS WINDOW ---	3'3" X 10'0"	1.00 X 3.05

AREA DETAILS:-

	Sq.ft.	Sq.mt.
TOTAL AREA OF SITE AREA --- ---	10725.00	996.74
PROPOSED CONT G.F. AREA --- ---	2871.70	266.79
PROPOSED CONT F.F. AREA --- --- -	2871.70	266.79
OPEN SPACE AREA ---- --- --- --- --- --	7853.30	729.95

LEGEND:-

OWNER'S BOUNDARY SHOWN IN GREEN--- --- ---

PROPOSED CONSTRUCTION SHOWN IN RED- -- --- -

EXISTING ROAD SHOWN IN YELLOW- --- --- --- --

OFFICE USE ONLY :-

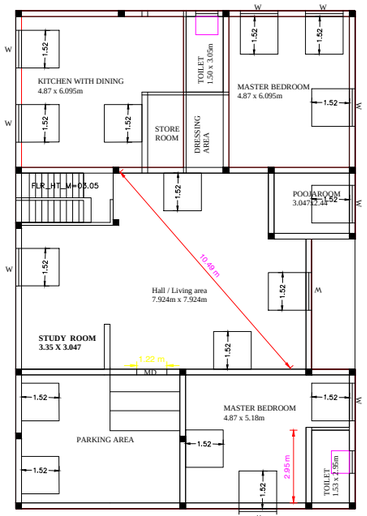

GROUND FLOOR PLAN

FIRST FLOOR PLAN

APPLICANT : Mr.M.BALAMURUGAN S/O Mr.MOTTAYANDI SERVAI

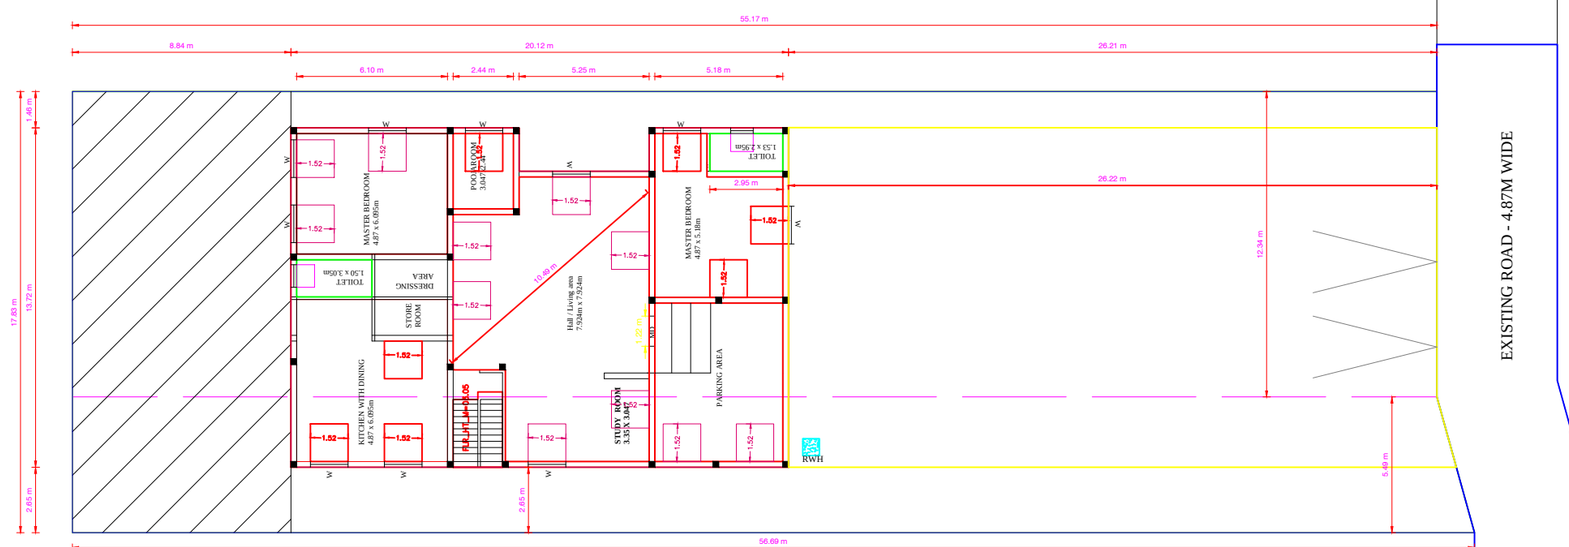

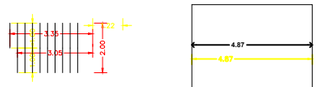

Waste Water Recycle Unit
Not To Scale

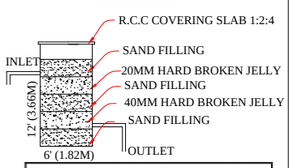

Bath & wash basin pipe line connection is directiy connected to the rectangle pit for recycling the waste water.

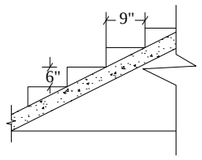

Staircase Detail
Not To Scale

NOTE:
Width - 3'0" - 0.9m
Tread - 0'9" - 0.2m
Rise - 0'6" - 0.15m

Signature Not Verified
Signed by Executive Officer
Location:Dindigul
Date:2024.01.09 17:56:07

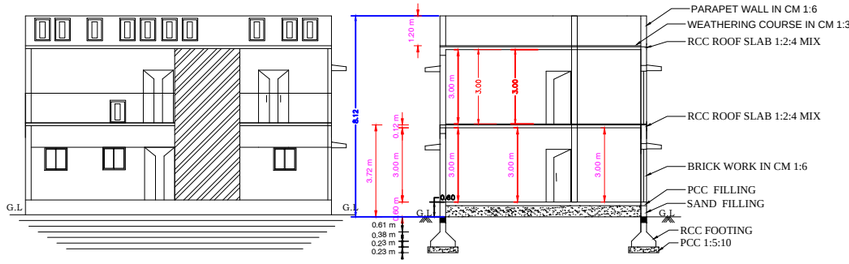

ELEVATION

SECTION ON - AB

APPLICANT :-

REGISTERED ENGINEER :-

Er.R.ARUNAGIRI .DCE.,LBS.,
AT CONSTRUCTION,
1ST FLOOR, NEAR DMS HOSPITAL,
BATLAGUNDU -624202
NILAKOTTAI (T.K), DINDIGUL (D.T)
MOBILE NO.1 - +91 78269 19970