




PLAN SHOWING THE PROPOSED CONSTRUCTION OF SHOP BUILDING IN S.NO: 872 /2 , NEW S.NO:872/20,
PLOT NO: 129, PATTA NO: 11078 AT ARUNA MEENAKSHI NAGAR , THADICOMBU VILLAGE & TOWN PANCHAYAT,
DINDIGUL WEST TALUK & DINDIGUL DIST.
APPLICANT: A.DINESH , S/o. ARUMUGAM.

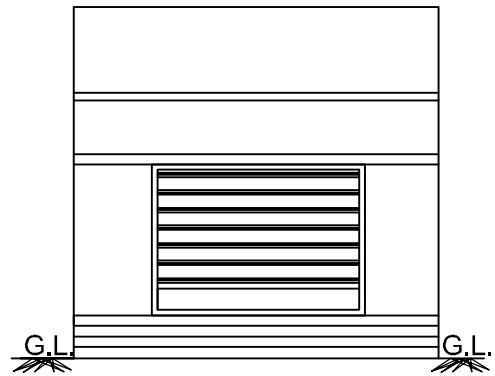

FRONT ELEVATION

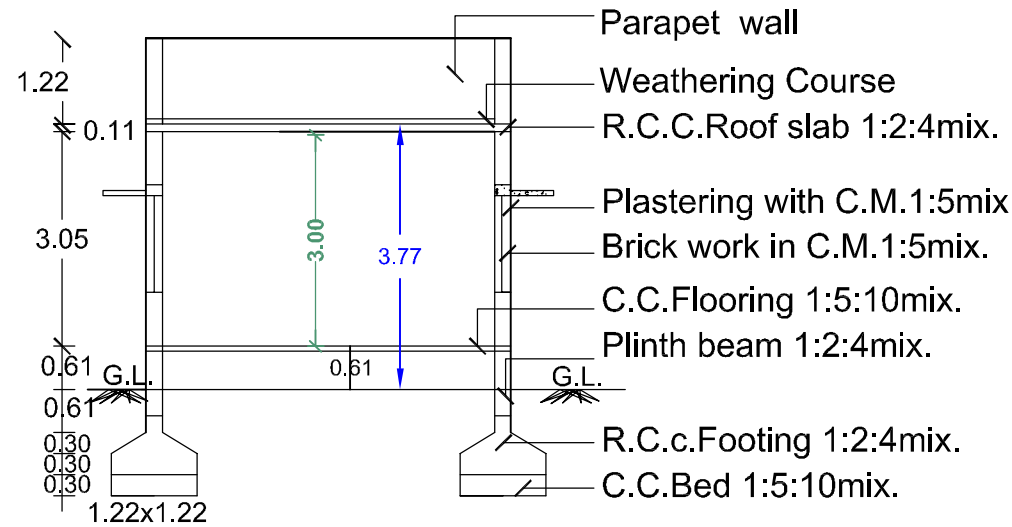



SECTION ON AA

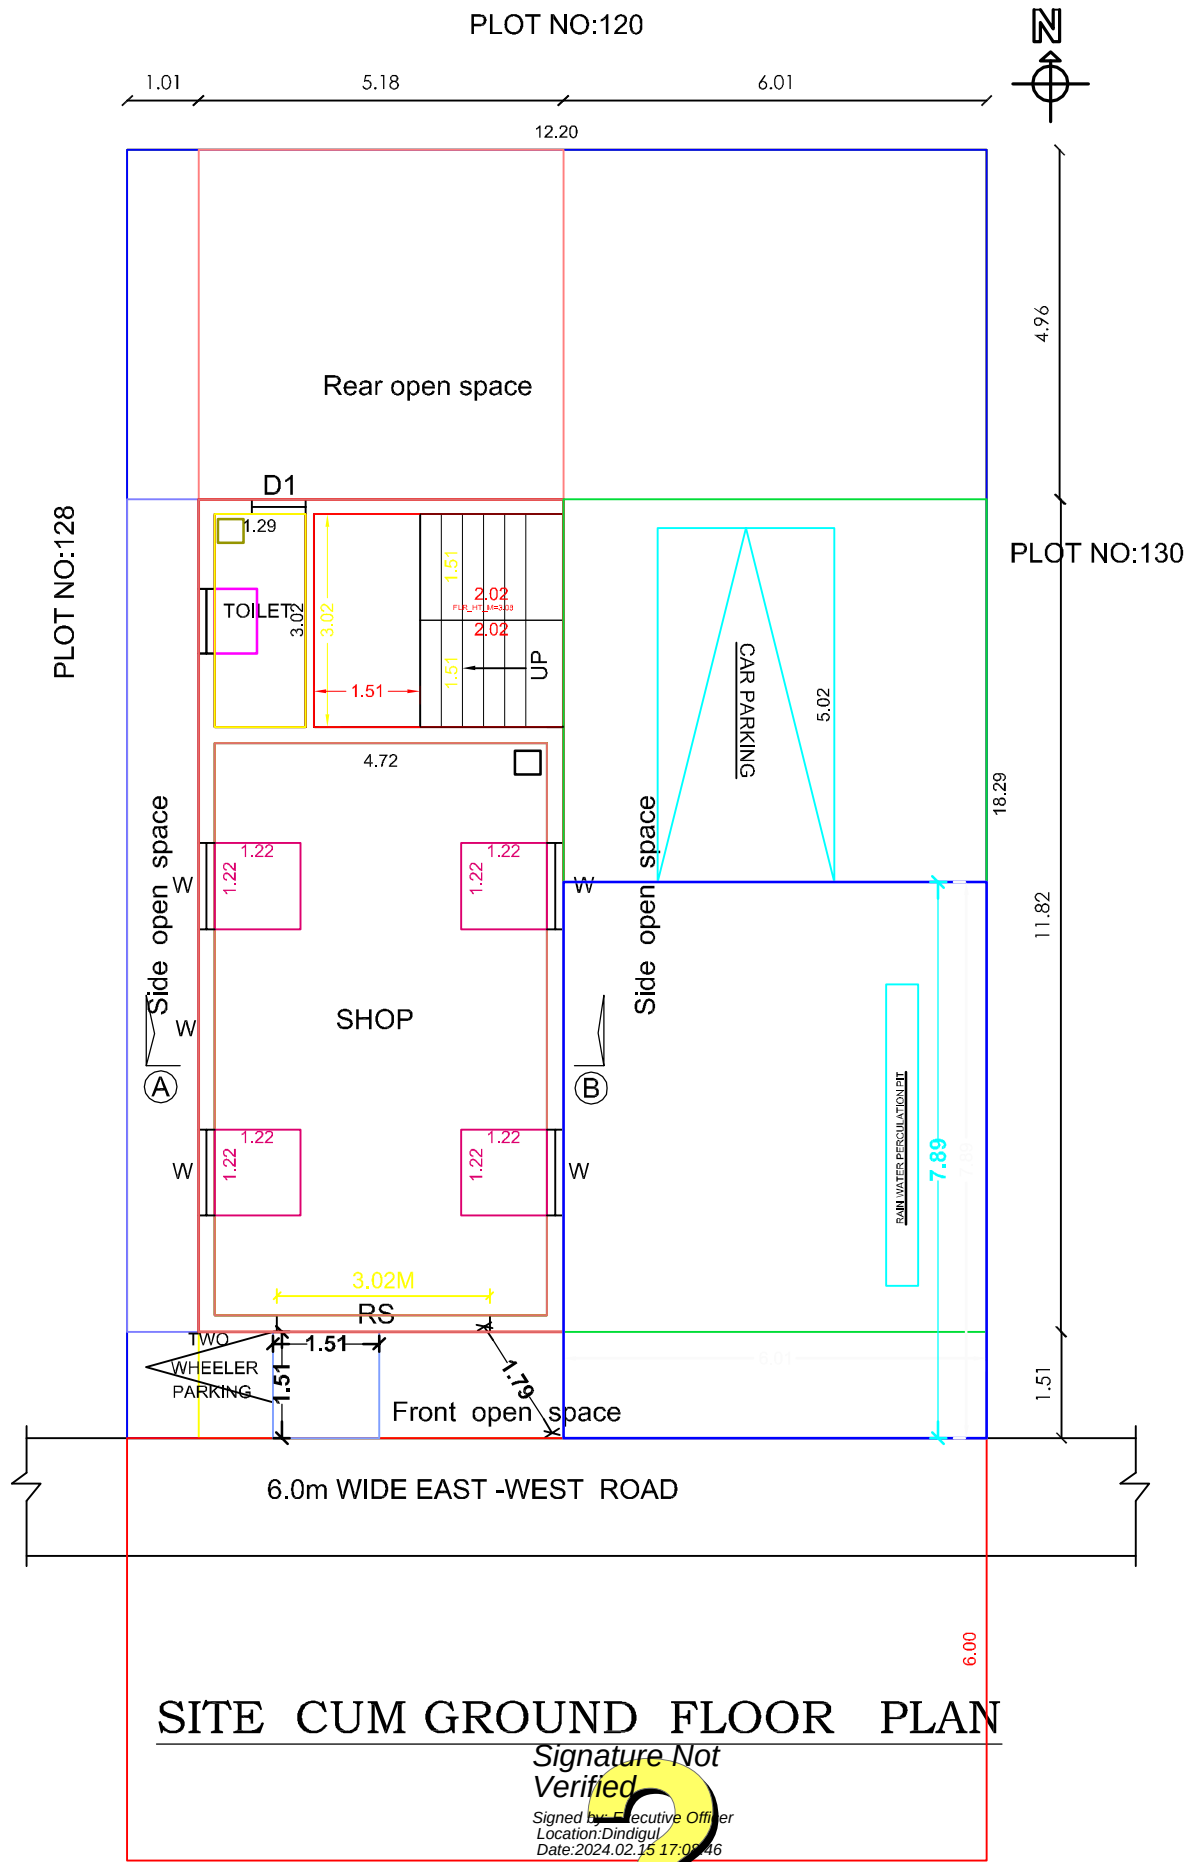

SITE CUM GROUND FLOOR PLAN


Signature Not
Verified
Signed by: Executive Officer
Location: Dindigul
Date: 2024.02.15 17:05:46

KEY PLAN :

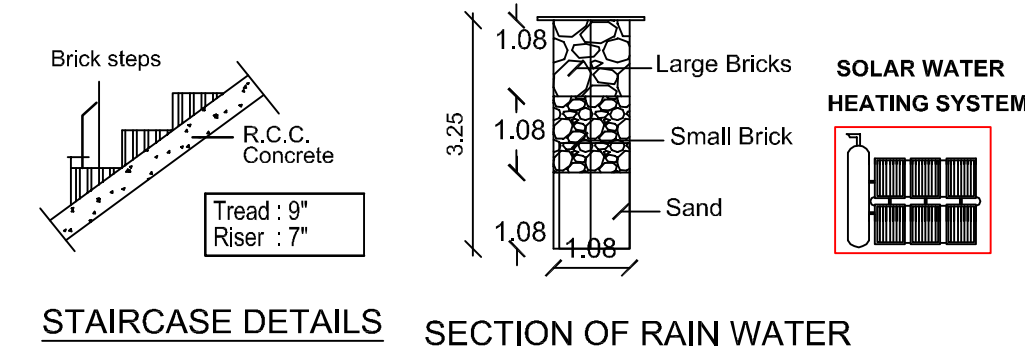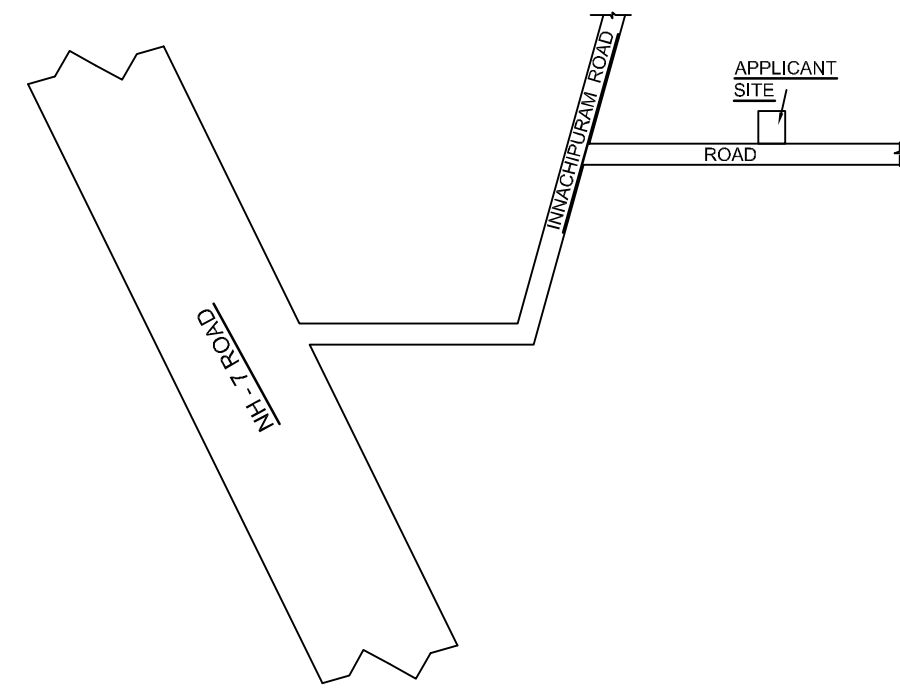


STAIRCASE DETAILS

SECTION OF RAIN WATER

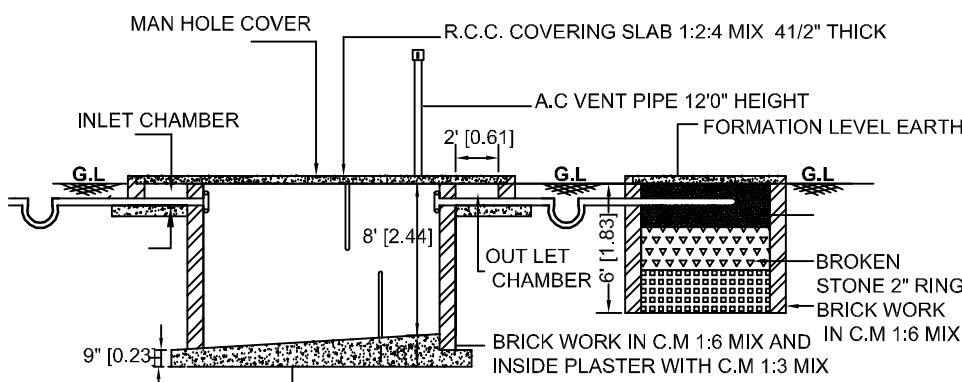

SECTION OF SEPTIC TANK AND DISPERSION TRENCH

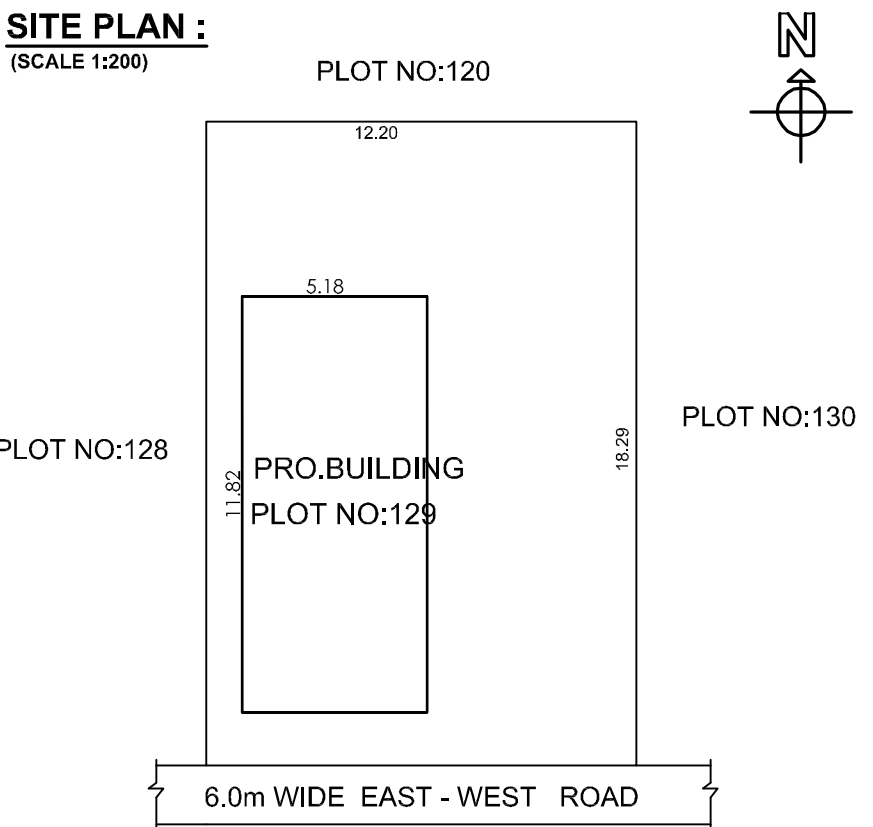

SCHEDULE OF JOINERIES			
S.NO.	DESCRIPTION	FEET	METRE
RS	ROLLING SHUTTER	10'0" X 7'0"	3.05 X 2.13
D	DOOR	3'0" X 7'0"	0.91 X 2.13
D1	DOOR	2'6" X 7'0"	0.76 X 2.13
W	WINDOW	4'0" X 4'0"	1.22 X 1.22
W1	WINDOW	3'0" X 4'0"	0.91 X 1.22
V	VENTILATOR	3'0" X 2'0"	0.91 X 0.61

Parking Calculation Building Area		
Required Car IParking :1 No.		
Required Two Wheller Parking :2 Nos.		
PRO. AREA DETAILS	Sq.Ft.	Sq.M.
TOTAL SITE AREA (FMB)	2400.00	223.00
TOTAL SITE AREA (DOCUMENT)	2400.00	223.00
SUPER IMPOSED PLOT BOUNDARY	2400.00	223.00
PRO. GROUND FLOOR	659.08	61.23
OPEN SPACE	1740.92	161.77

APPLICANT:

(A.DINESH)

ENGINEER:

Er.V.SEBASTIN BABU.,
Licensed Building Surveyor
(CONSULTING CIVIL ENGG & CONTRACTOR)
AGARAM , THADICOMBU TOWN PANCHAYAT
DINDIGUL.