PP APPROVAL RECORD

# Planning Permission

Dindigul district, Tamil Nadu


APPROVAL TYPE
**Building Plan**

ISSUING AUTHORITY
**DTCP**


The approval as the planning authority issued it, reproduced in full behind this page.


An approval speaks to what was sanctioned, not to what was built. Completion is a separate record.

# . PLAN SHOWING PROPOSED CONSTRUCTION OF THE MARRIAGE HALL BUILDING IN S.NO :273/2A IN KUTHILUPPAI VILLAGE AND PANCHAYAT, ODDANCHATRAM TALUK, DINDIGUL DISTRICT.

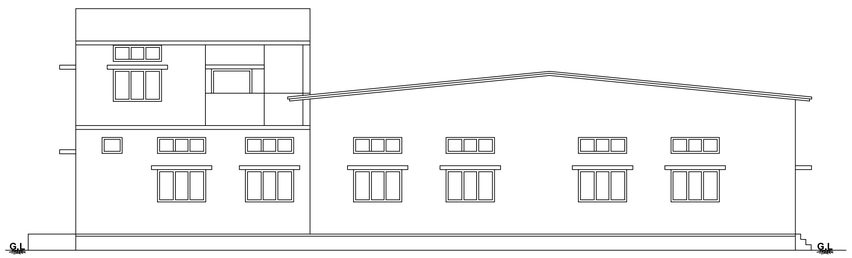



. FRONT ELEVATION .

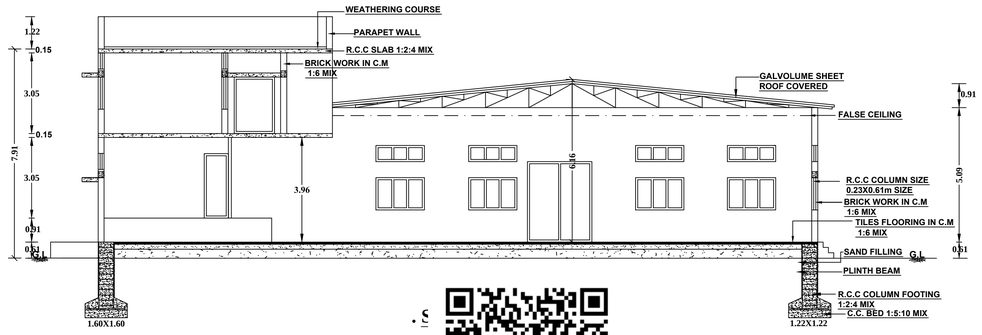

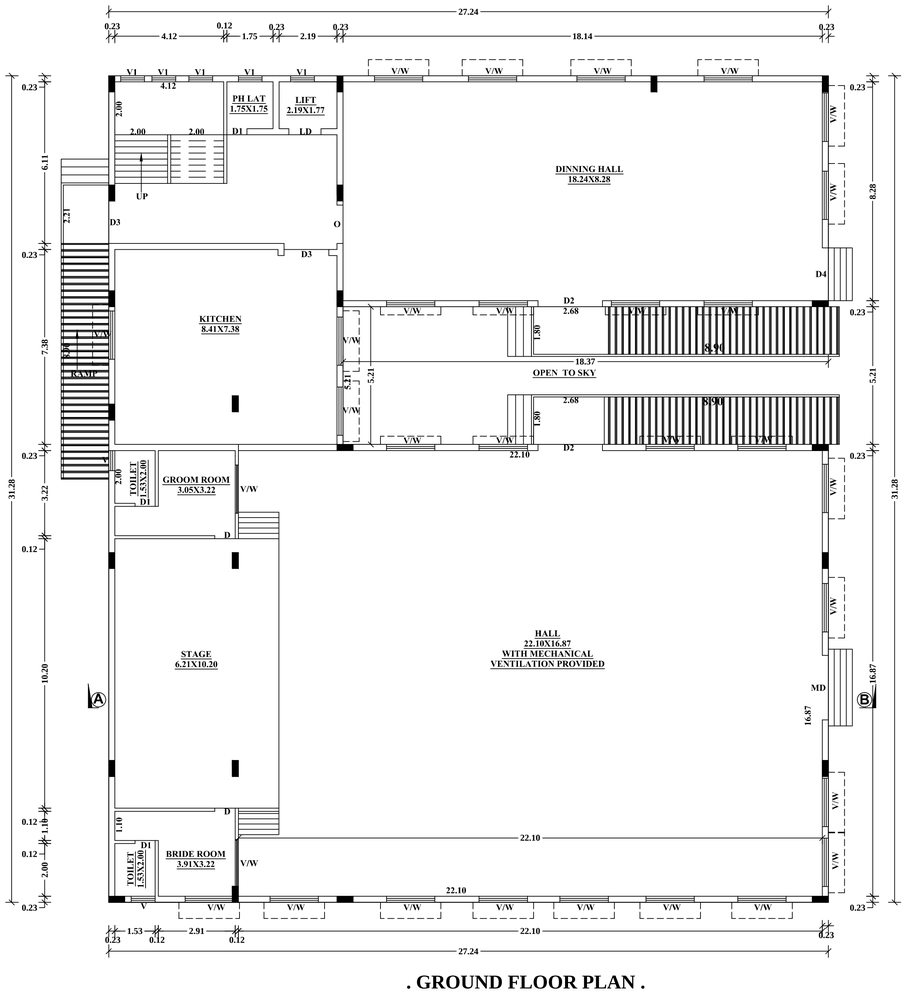
. GROUND FLOOR PLAN .

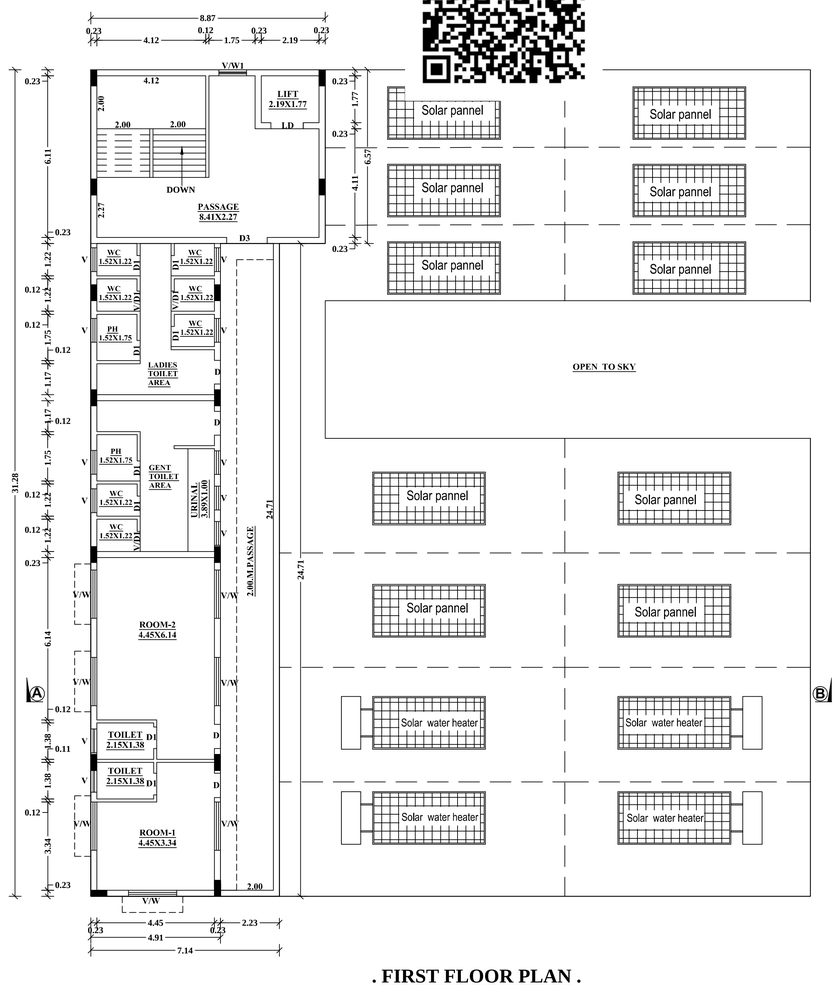



. FIRST FLOOR PLAN .

SHEET NO :1/2

All Dimensions Are In Meters

. SCALE : [1:100]

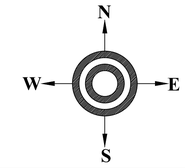


**SITE APPROVAL :**

Online Application No : SWP/BPA/216886/2024
Scrutiny Reference No :0FJZQGNT
Site Boundary Shown As "A TO G" And Numbered As: SWP/DTCP/Dindigul/
SITE APPROVAL NO : 104/2024

**BUILDING PERMISSION :**

Online Application No : SWP/BPA/216886/2024
Scrutiny Reference No :0FJZQGNT
Numbered As: SWP/DTCP/Dindigul/
BUILDING PERMISSION NO : 21/2024

| AREA DETAILS | | | |
|---|---|---|---|
| DESCRIPTION | FSI SQ.M | NON FSI SQ.M | TOTAL AREA SQ.M |
| PROPOSED GROUND FLOOR AREA | 756.36 | .----------. | 756.36 |
| PROPOSED FIRST FLOOR AREA | 234.63 | .----------. | 234.63 |
| TOTAL AREA | 990.99 | .----------. | 990.99 |

. SPECIFICATION .

. FOUNDATION : R.C.C COLUMN FOOTING 1:2:4 MIX OVER A BED OF C.C 1:5:10 MIX.
. BASEMENT : R.C.C COLUMN FOOTING 1:2:4 MIX, BRICK WORK IN C.M 1:6 MIX.
. SUPERSTRUCTURE : BRICK WORK IN C.M 1:6 MIX.
. ROOFING : R.C.C ROOF SLAB 1:2:4 MIX, 0.12M THICK AND GALVOLUME SHEET OVER ANGLE IRON TRUSS
. FLOORING : C.C FLOORING 1:5:10 MIX 0.33 THICK AND TOP FINISHED WITH C.M 1:3 MIX, 0.23 TK.
. PLASTERING : CEMENT PLASTERING 1:5 MIX, 0.15 TK.
. USE : MARRIAGE HALL BUILDINGS.

**REFERENCES:**

PROPOSED BUILDING

| . JOINERIES . | | : METER |
|---|---|---|
| . MD | : DOOR | :2.44X 3.05 |
| . D | : DOOR | : 0.91 X 2.44 |
| . D1 | : DOOR | :0.76 X 2.14 |
| . D2 | : DOOR | : 2.44 X 3.05 |
| . D3 | : DOOR | : 1.53 X 2.44 |
| . D4 | : DOOR | : 2.15 X 2.44 |
| . O | : OPEN | : 1.53 X 2.44 |
| . LD | : LIFT DOOR | : 1.22X 2.14 |
| . W | : WINDOW | : 1.83 X 1.22 |
| . V | : VENTILATOR | :1.83 X 0.61 |
| . V1 | : VENTILATOR | :0.91X 0.61 |

. CONSTRUCTION ENGINEER .

Er.R.VINOTHKUMAR,DCE.,
Licenced Surveyor & Civil Engineering contractor
REGISTRATION NO:CE/MR/OCT'2019/030
No.1/127 , North Street,K.Sennampatti,
THIRUMANGALAM & MADURAI -625701
Cell: 9788271119

. STRUCTURAL ENGINEER .


M.UMA BHARATHI,ME.,
STRUCTURAL ENGINEER Grade- I
LPA Registration No:SE01/2024
EZHIL CONSTRUCTION
70/5, NVGB Hall road,
Nagal Nagar,Dindigul -624003.
Cell: 9345816596

. REGISTERED ENGINEER .

R.BALASUNDAR,BE.,ME.,
Registered Engineer Grade-II
LPA Registration No:SE04/2020
EZHIL CONSTRUCTION
70/5, NVGB Hall road,
Nagal Nagar,Dindigul -624003.
Cell: 9345816596


. APPLICANT .

# SITE PLAN SHOWING PROPOSED CONSTRUCTION OF THE MARRIAGE HALL BUILDING IN S.NO :273/2A IN KUTHILUPPAI VILLAGE AND PANCHAYAT, ODDANCHATRAM TALUK, DINDIGUL DISTRICT.

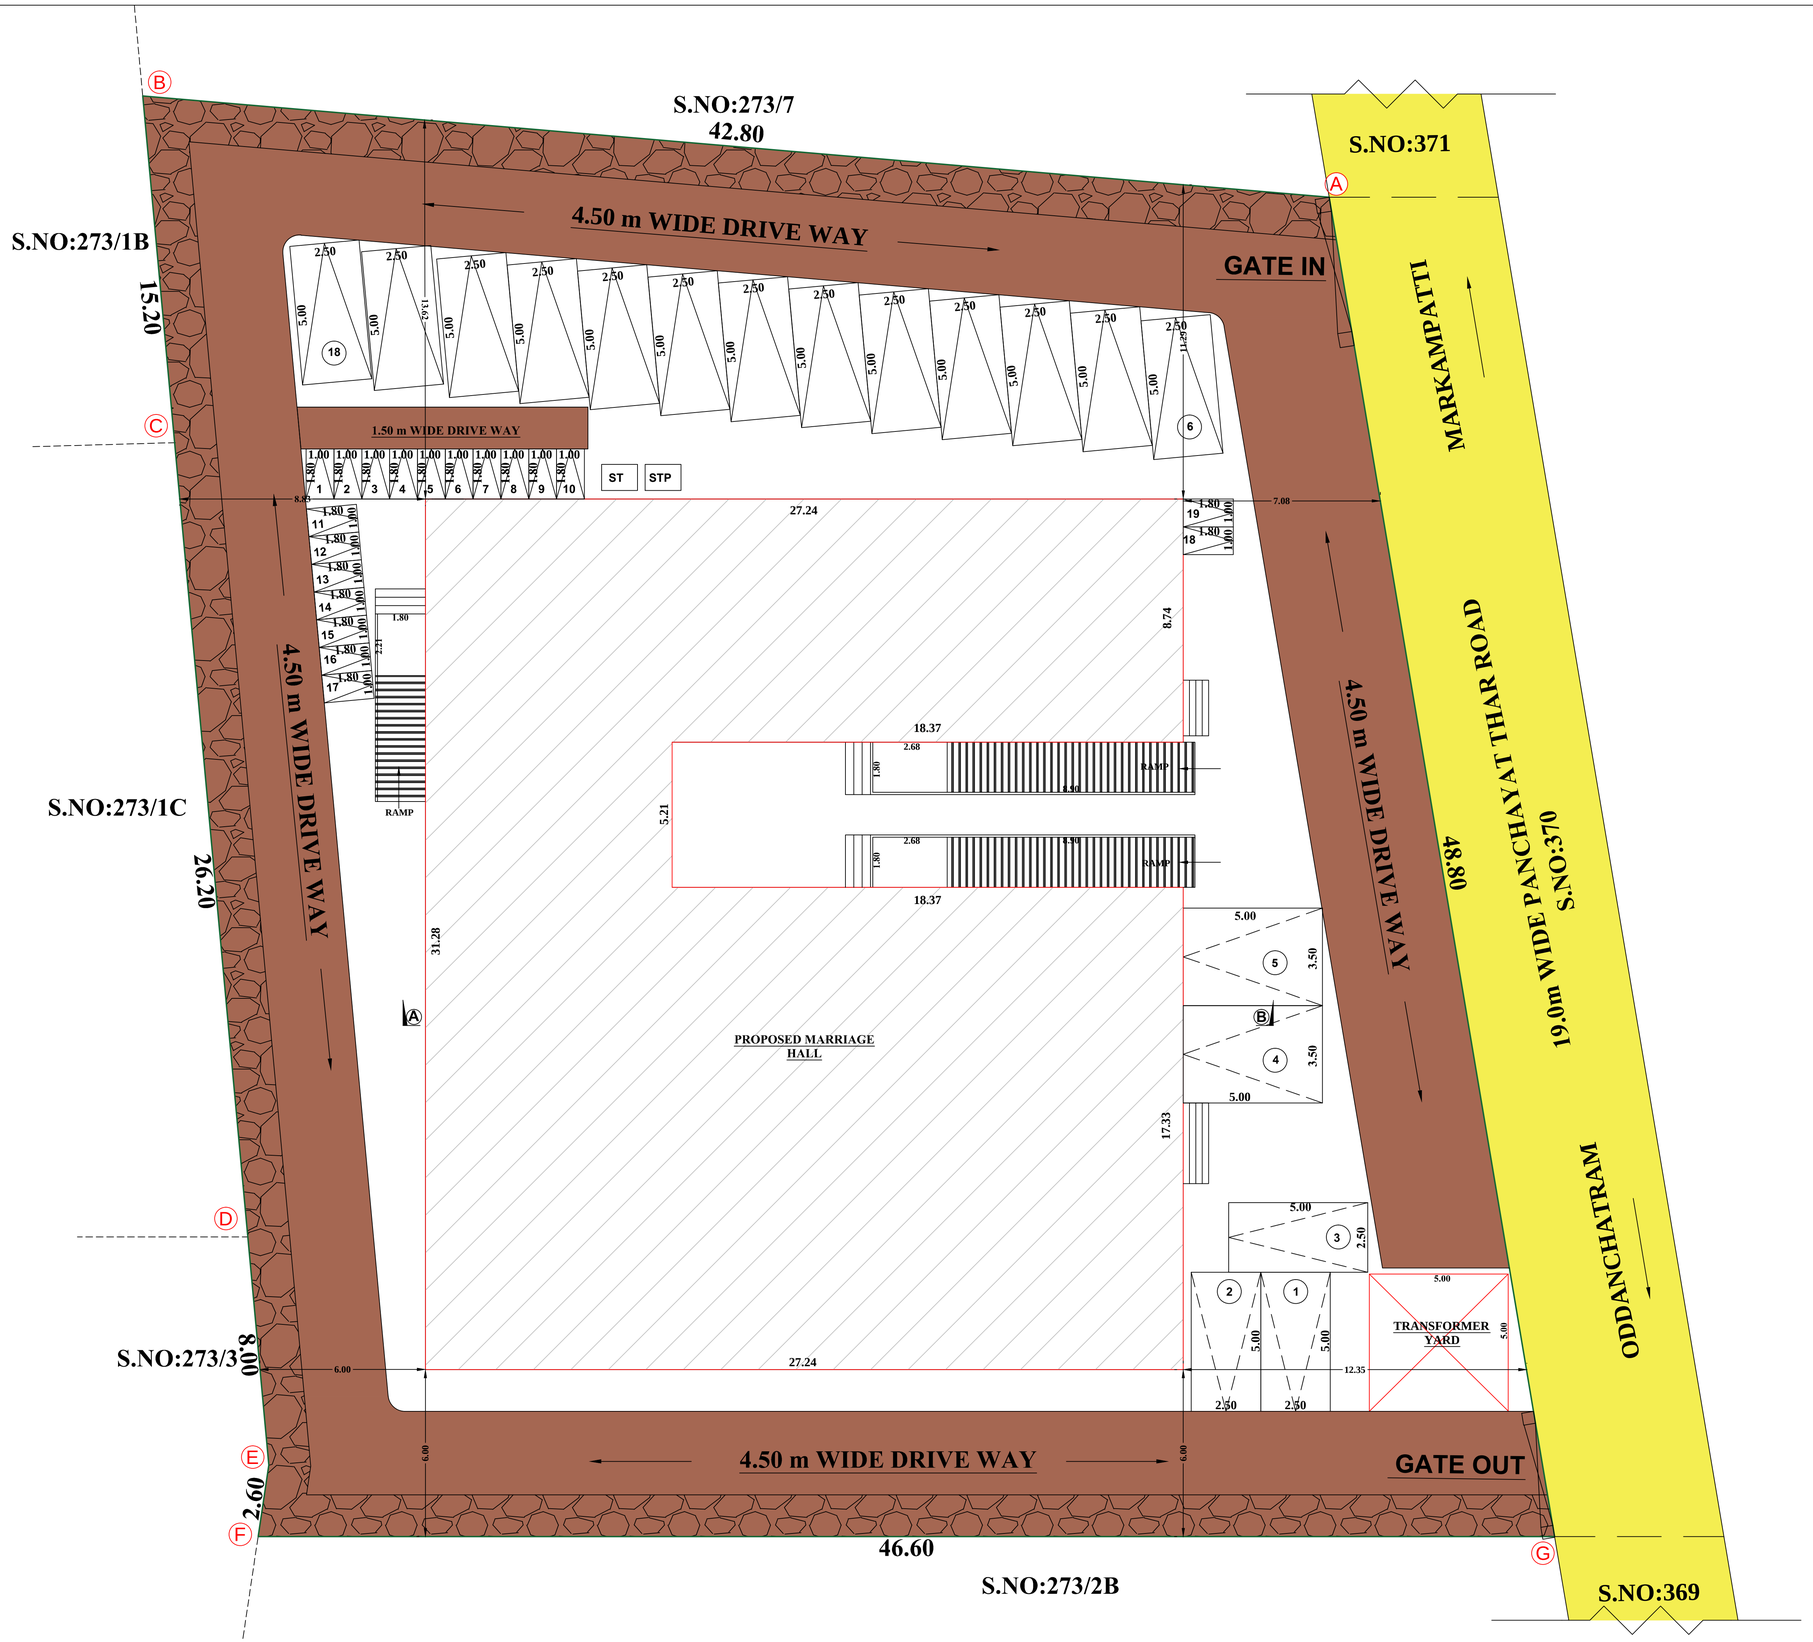



All Dimensions Are In Meters


. SCALE : [1:100]

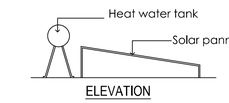



ELEVATION

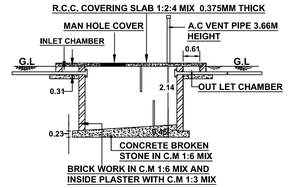


.SECTION ON SEPTIC TANK .

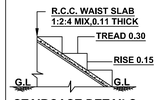


. STAIRCASE DETAILS . ( NOT TO SCALE)

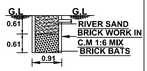



. SECTION ON RAIN WATER COLLECTION TUB .

**PARKING DETAILS:**

| | |
|---|---|
| No.Of Car Parking Provided | = 16 Nos |
| No.Of PH Car Parking Provided | = 02 Nos |
| No.Of Two Wheeler Parking Required | = 19 Nos |
| No.Of Two Wheeler Parking Provided | = 19 Nos |

$$FSI = \frac{\text{Total FSI Area}}{\text{Total Site Area}} = \frac{990.99}{2250.00} = 0.44 > 2.00$$

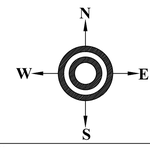


**SITE APPROVAL :**

Online Application No : SWP/BPA/216886/2024
Scrutiny Reference No :0FJZQGNT
Site Boundary Shown As "A TO G" And
Numbered As:SWP/DTCP/Dindigul/
SITE APPROVAL NO : 104/2024

**BUILDING PERMISSION :**

Online Application No : SWP/BPA/216886/2024
Scrutiny Reference No :0FJZQGNT
Numbered As:SWP/DTCP/Dindigul/
BUILDING PERMISSION NO : 21/2024

**SITE AREA DETAILS**

| S.NO | SURVEY NUMBER | AREA (HEC-ARES) (As Per Patta) | AREA (Sq.Mt) (As Per Patta) |
|---|---|---|---|
| 1 | 273/2A | 0-22.50 | 2250.00 |
| | TOTAL | 0-22.50 (HEC-ARES) | 2250.00 (Sq.Mt) |

**AREA DETAILS**

| DESCRIPTION | FSI SQ.M | NON FSI SQ.M | TOTAL AREA SQ.M |
|---|---|---|---|
| PROPOSED GROUND FLOOR AREA | 756.36 | .----------. | 756.36 |
| PROPOSED FIRST FLOOR AREA | 234.63 | .----------. | 234.63 |
| TOTAL AREA | 990.99 | .----------. | 990.99 |

**REFERENCES:**

- SITE BOUNDARY
- PROPOSED BUILDING
- EXISTING ROAD
- DRIVE WAY
- RWH TRENCH

. CONSTRUCTION ENGINEER .

Er.R.VINOTHKUMAR,DCE.,
Licenced Surveyor & Civil Engineering contractor
REGISTRATION NO:CE/MR/OCT'2019/030
No.1/127 , North Street,K.Sennampatti,
THIRUMANGALAM & MADURAI -625701
Cell: 9788271119

. STRUCTURAL ENGINEER .

M.UMA BHARATHI,ME.,
STRUCTURAL ENGINEER Grade- I
LPA Registration No:SE01/2024
EZHIL CONSTRUCTION
70/5, NVGB Hall road,
Nagal Nagar,Dindigul -624003.
Cell: 9345816596

. REGISTERED ENGINEER .

R.BALASUNDAR,BE.,ME.,
Registered Engineer Grade-II
LPA Registration No:SE04/2020
EZHIL CONSTRUCTION
70/5, NVGB Hall road,
Nagal Nagar,Dindigul -624003.
Cell: 9345816596

. APPLICANT .

THE LANDLENS SUITE

# Eight ways to know a piece of land before you pay for it.

This report covers one part of the picture. These cover the rest, drawn from the same government records, for any property in Tamil Nadu.

### LandLens One
Ask anything about a property and get an answer grounded in live government records, with the sources shown.
**/landlens/one**

### Verify My Land
Every record check run on one property and returned as a single report.
**/landlens/verify-my-land**

### Legal Opinion
An advocate's written opinion on the title, built on the records we pull for it.
**/landlens**

### One Map
Every layer on one map: the parcel, its boundary, zoning, water bodies and what sits around it.
**/landlens/one/map**

### PriceMap
What land actually changed hands for around this plot, taken from the registered deeds.
**/landlens/pricemap**

### Build Scope
What you are allowed to build here: floor space, height, coverage and setbacks.
**/landlens/build-scope**

### Property Tracker
Watch a property and hear about it when something new is registered against it.
**/landlens/property-tracker**

### Deal Room
Run the transaction in one place: documents, stamping, signatures and the parties.
**/landlens/deal-room**

FREE TOOLS · NO ACCOUNT NEEDED

# Twenty-four checks you can run yourself, at no cost.

## Records and verification

The registers themselves, read for you.

- Encumbrance Certificate
- Patta and Chitta
- Field Measurement Sketch
- EC Analyzer
- Bank charge check
- Court case search
- Seller background check
- Approval check by survey

## Value and duty

What it is worth and what it costs to register.

- Guideline value by street
- Guideline value by survey
- Stamp duty and registration fees
- Capital gains
- Floor space index
- Area unit converter

## Zoning and land use

What the plan says can happen on this land.

- Land use zone finder
- CMDA land use check
- Coastal regulation zone
- Master plan check
- Water bodies finder
- Airport height clearance

## Registers and directories

Who holds it, and which office keeps the record.

- Find your registering office
- Temple property check
- Waqf property check
- RERA register

**Every free tool**
/tools

**Services we run for you**
/services

**The LandLens suite**
/landlens/one

Verified RealEstate™

# Every claim in this document traces back to a government record.

- Legal opinions, due diligence and title verification
- Building plan, layout and sub-division approvals
- Completion and occupancy certificates, regularisation
- Escrow, negotiation and NRI property management
- Land survey, soil testing, architecture and construction

**Verified RealEstate**
3/350/2 Mettukuppam,
OMR Thoraipakkam,
Chennai 600 097, India
**hello@verified.realestate**
+91 9996 12 9996

Prepared from the registers named on the page each finding sits on. Where a register could not be read, this document says so in its place rather than leaving the gap to be read as a clean result.