Verified RealEstate™

REFERENCE
SWP/BPA/344425/2024

ISSUED
26 November 2024

PP APPROVAL RECORD

Planning Permission

Dindigul district, Tamil Nadu

APPROVAL TYPE
Building Plan

ISSUING AUTHORITY
DTCP


The approval as the planning authority issued it, reproduced in full behind this page.

An approval speaks to what was sanctioned, not to what was built. Completion is a separate record.

Verified RealEstate™
3/350/2 Mettukuppam,
OMR Thoraipakkam,
Chennai 600 097, India

hello@verified.realestate
+91 9996 12 9996
verified.realestate

DIGITALLY VERIFIED RECORD

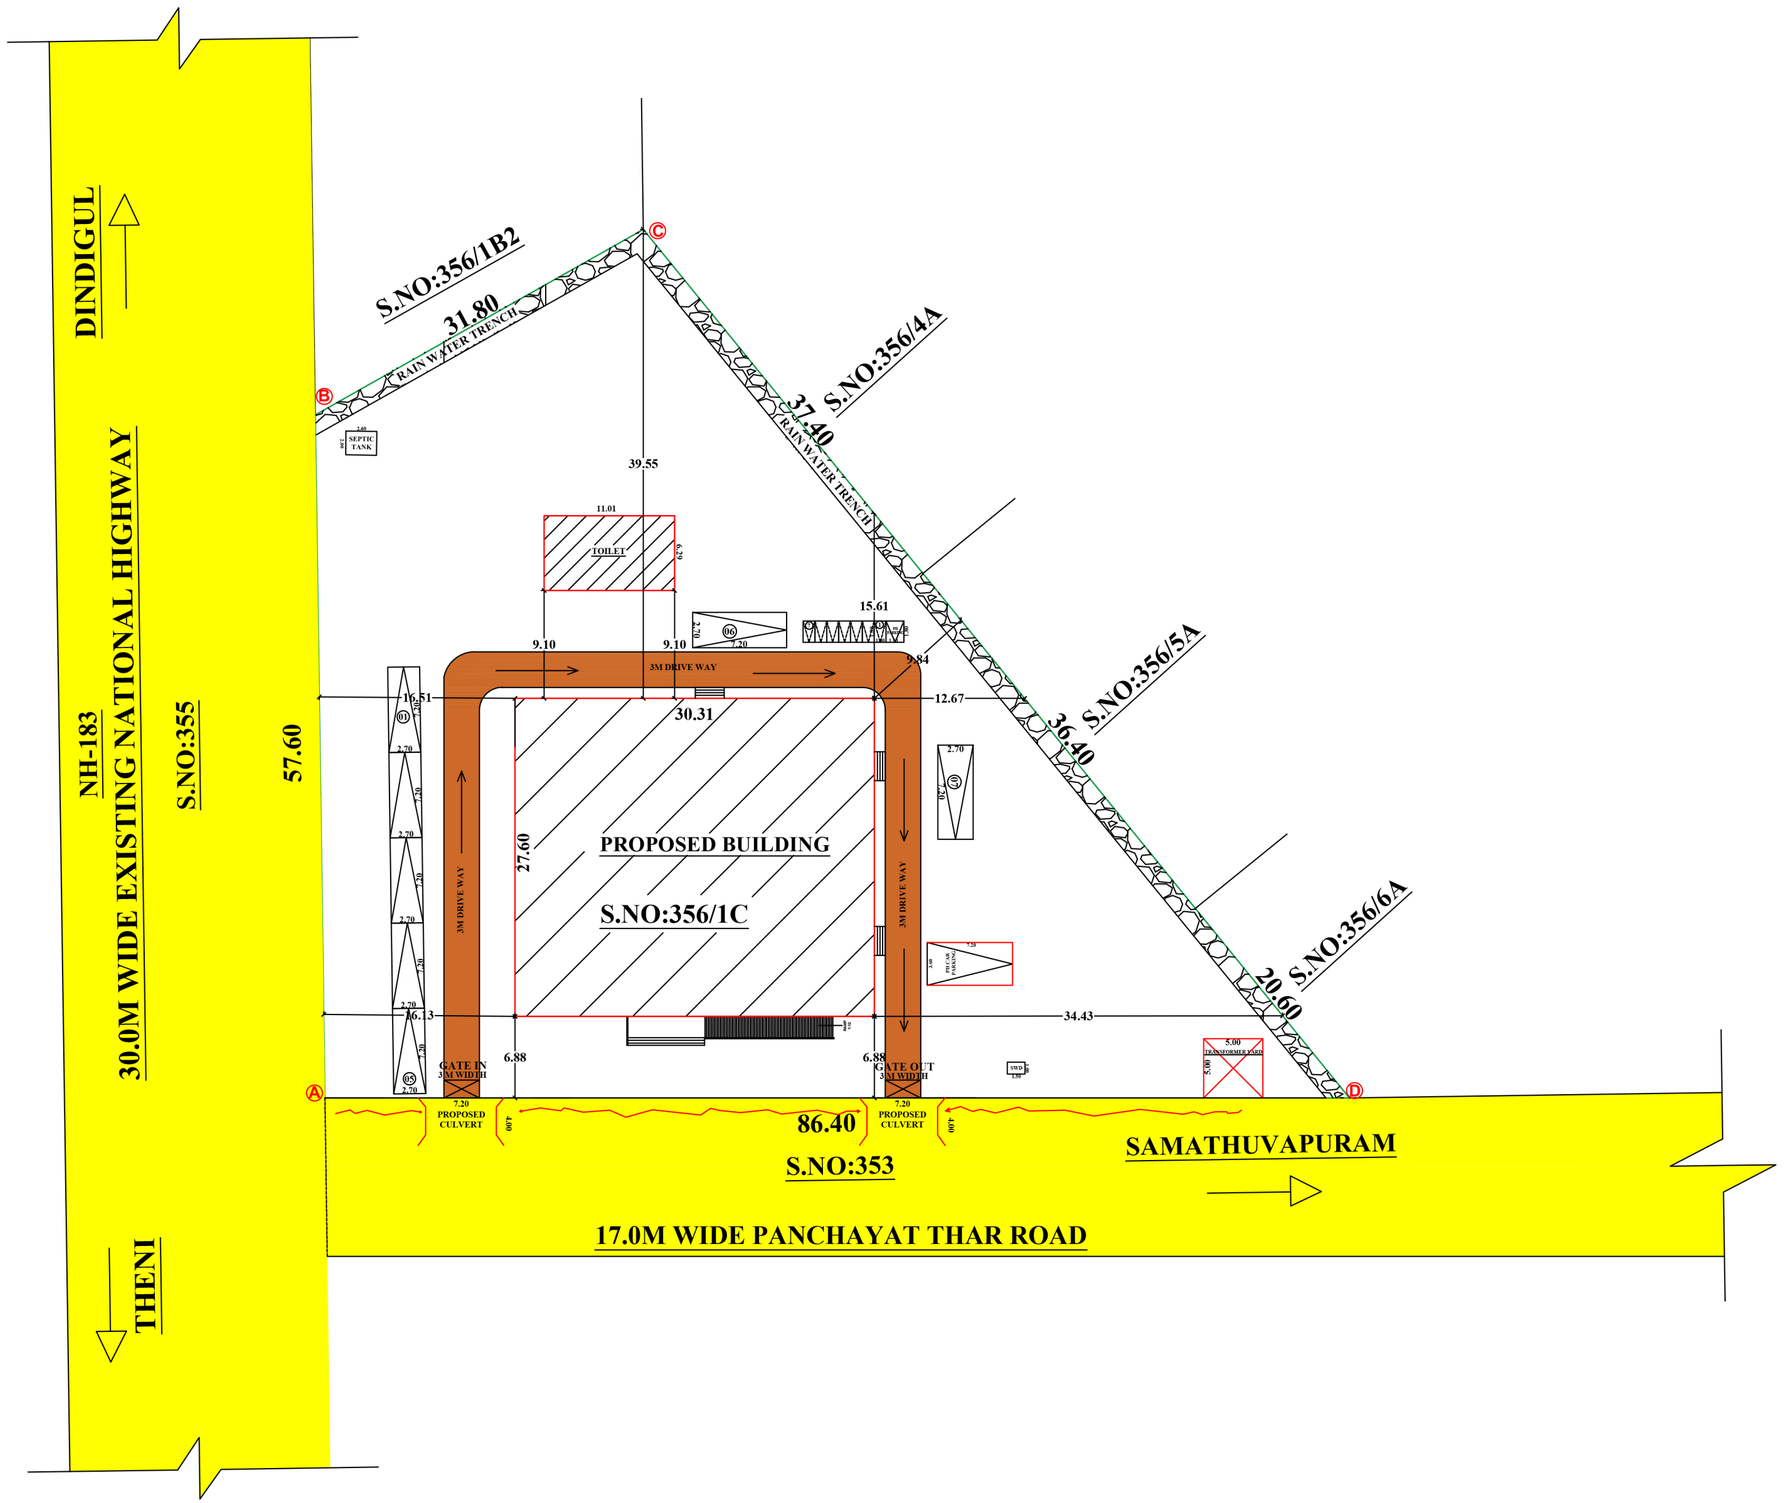

SHEET No : 1/2

SITE PLAN SHOWING THE PROPOSED CONSTRUCTION OF THE MARRIAGE HALL BUILDING IN S.NO: 356/1C, AT SEEVALSARAGU VILLAGE &PANCHAYAT. ATHOOR TALUK, DINDIGUL DISTRICT. (NON-PLANNING AREA)

All Dimensions Are In Meters
. SCALE : [1:400]

N
W E
S

Online Application No : SWP/BPA/344425/2024

BUILDING PERMISSION :

Numbered As: SWP/DTCP/Dindigul/
BUILDING PERMISSION NO : / 2024

SITE AREA DETAILS

SURVEY.NO	AS PER DOCUMENT	AS PER PATTA
356 / 1C	4000.00 Sq.Mt	4000.00 Sq.Mt
TOTAL	4000.00 Sq.Mt	4000.00 Sq.Mt

AREA DETAILS

DESCRIPTION	FSI Sq.mt	NON - FSI Sq.mt	Total Sq.mt
BLOCK-I GROUND FLOOR (MARRAIGE HALL)	836.56	---	836.56
BLOCK-I TERRACE FLOOR	---	27.23	27.23
BLOCK-II TOILET	69.94		69.94
	906.50	27.23	933.73

$$\text{FSI} = \frac{\text{Total FSI Area}}{\text{Total Site Area}} = \frac{906.50}{4000.00} = 0.23 < 2.00$$

HEIGHT OF THE BUILDING = 5.83.m

1 CAR SPACE REQUIRED = 50.00 sq.mt
1 TWO WHEELER SPACE REQUIRED = 50.00 sq.mt

PARKING DETAILS:	SIZE	NUMBERS
No.Of Car Parking Required		(08 No's)
No.Of Car Parking Provided	(2.70 x 7.20)	= 07 No's
No.Of PH Car Parking Provided	(3.60 x 7.20)	= 01 No's
No.Of Two Wheeler Parking Required		(08 No's)
No.Of Two Wheeler Parking Provided	(1.00 x 1.80)	= 07 No's
No.Of PH Two Wheeler Parking Provided	(1.50 x 1.80)	= 01 No's

REFERENCES:

- SITE BOUNDARY
- PROPOSED BUILDING
- EXISTING ROAD
- DRIVE WAY
- RWH TRENCH

. CONSTRUCTION ENGINEER .

Er. R. VINOTHKUMAR, D.C.E.,
Licensed Surveyor & Civil Engineering Contractor
REGISTRATION NO. CE/MR/OCT'2019/030
No. 1/127, North Street, K.Sennampatti,
THIRUMANGALAM & MADURAI - 625 706.
Cell : 97882 71119

. STRUCTURAL ENGINEER .

Er.G.VIGNESHWARAN M.E.(Struct)
Regd. Structural Engineer - DTCP
SE 01/2020 (GR-II)
Consulting Civil Engineer
SHRI GURU INFRAPROJECT
Vijay Theatre Complex, Natham Road,
DINDIGUL. Cell:88835 99944.

. REGISTERED ENGINEER .

M.MOHAMED AZEEM, B.E.,
RE:09/2020 (GR - II)
SWATHY COMPLEX,
AARTHY THEATRE ROAD,
DINDIGUL, CELL :8778493025

. APPLICANT .

PLAN SHOWING THE PROPOSED CONSTRUCTION OF THE MARRAIGE HALL BUILDING IN S.NO: 356/1C AT SEEVALSARAGU VILLAGE & PANCHAYAT, ATHOOR TALUK, DINDIGUL DISTRICT.

All Dimensions Are In Meters


. SCALE : [1:100]

N / W / E / S


Online Application No : SWP/BPA/344425/2024

BUILDING PERMISSION :


Numbered As: SWP/DTCP/Dindigul/
BUILDING PERMISSION NO : / 2024

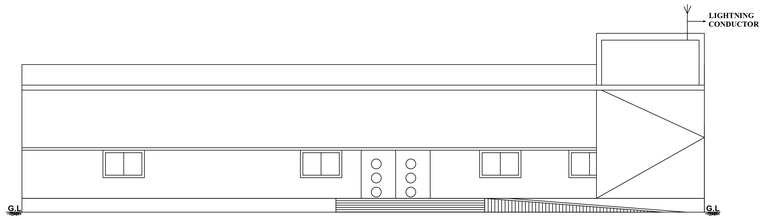


. FRONT ELEVATION .

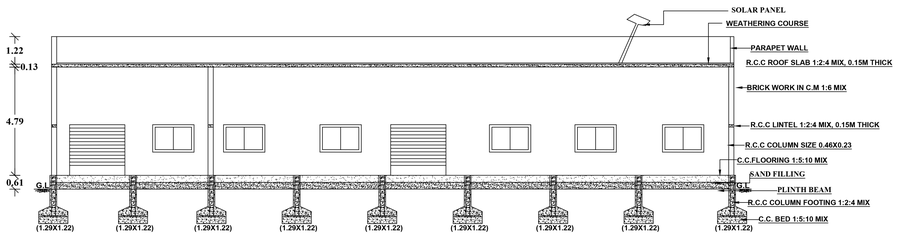


. SECTION AB .

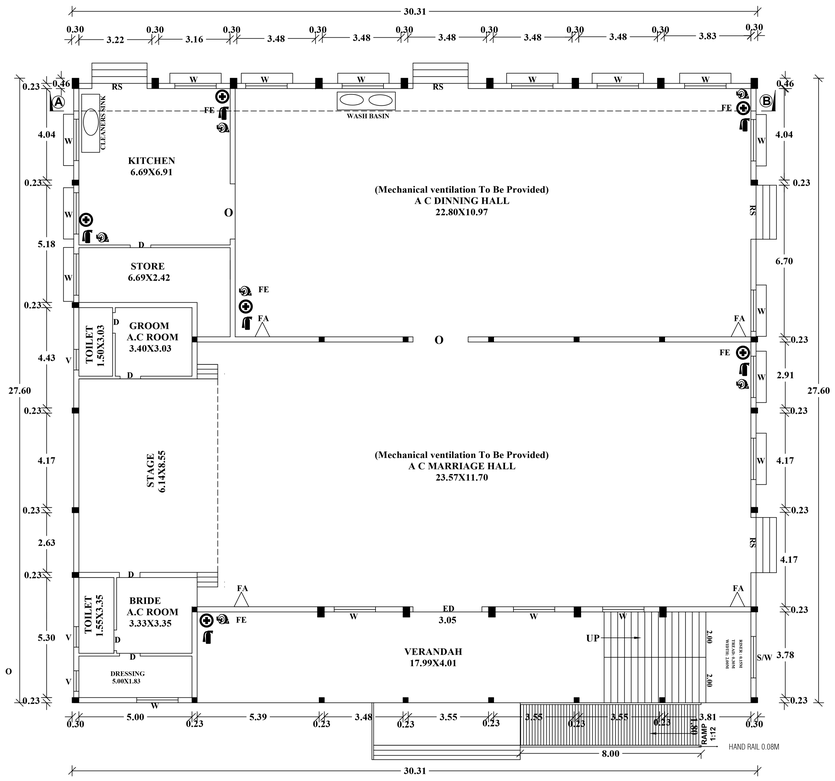



GROUND FLOOR PLAN

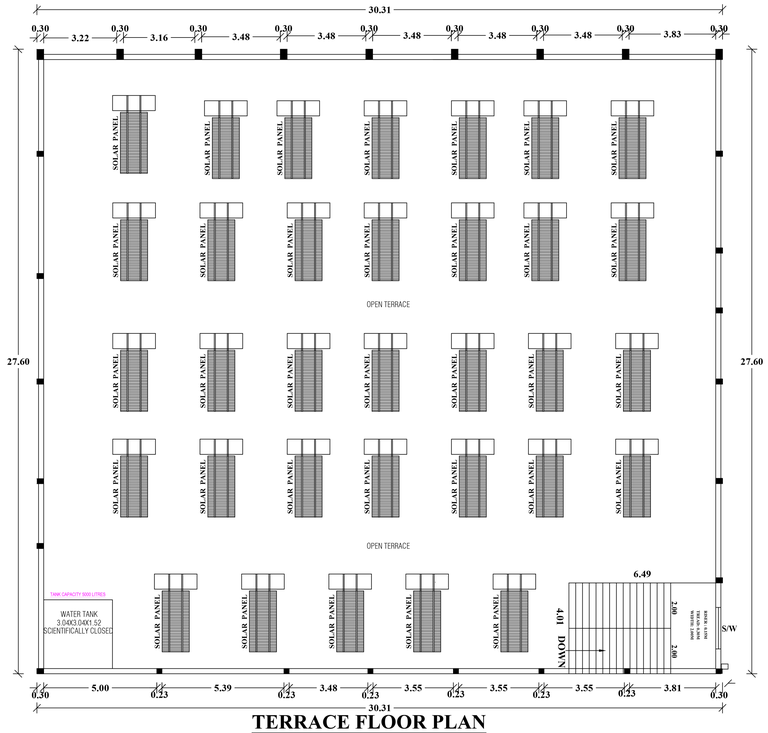


TERRACE FLOOR PLAN

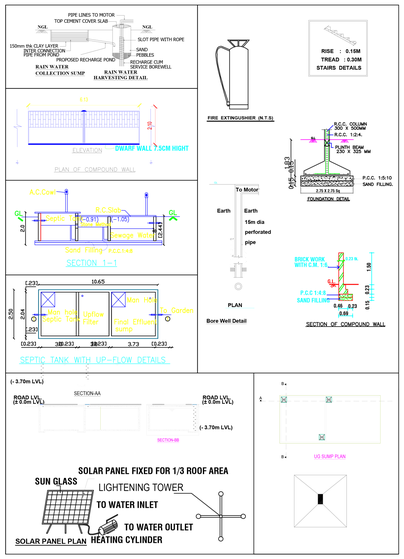

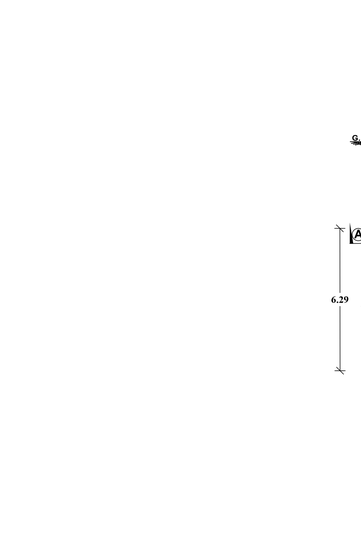


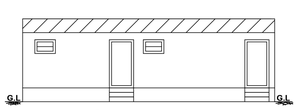

. FRONT ELEVATION .
[TOILET BLOCK]

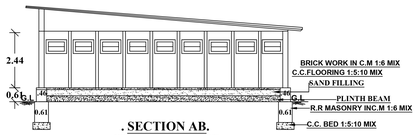

. SECTION AB.
[TOILET BLOCK]

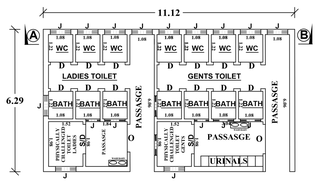

. GROUND FLOOR .
[TOILET BLOCK]

. SPECIFICATION .

. FOUNDATION	:	R.C.C COLUMN FOOTING 1:2:4 MIX OVER A BED OF C.C 1:5:10 MIX.
. BASEMENT	:	R.C.C COLUMN FOOTING 1:2:4 MIX, BRICK WORK IN C:M 1:6 MIX.
. SUPERSTRUCTURE	:	BRICK WORK IN C:M 1:6 MIX.
. ROOFING	:	R.C.C ROOF SLAB 1:2:4 MIX, 0.12M THICK AND GALVOLUME SHEET OVER ANGLE IRON TRUSS
. FLOORING	:	C.C FLOORING 1:5:10 MIX 0.33 THICK AND TOP FINISHED WITH C:M 1:3 MIX, 0.23 TK.
. PLASTERING	:	CEMENT PLASTERING 1:5 MIX, 0.15 TK.
. USE	:	MARRIAGE HALL BUILDING.

AREA DETAILS

DESCRIPTION	FSI Sq.mt	NON - FSI Sq.mt	Total Sq.mt
BLOCK-I GROUND FLOOR	836.56	---	836.56
BLOCK-I TERRACE FLOOR	---	27.23	27.23
BLOCK-II TOILET	69.94		69.94
Total	906.50	27.23	933.73

JOINERIES	METRE
RS -ROLLING SHUTTER	2.44 X 3.05
D - DOOR	0.91 X 2.13
O -OPEN	2.44 X 2.13
W -WINDOW	1.83 X 1.22
ED -ENTRANCE DOOR	3.05 X 3.05
S/W -SLIDE WINDOW	1.83 X 1.22
V -VENTILATOR	0.91 X 0.61
S D -SLIDE DOOR	1.30 X 1.22
V -VENTILATOR	0.91 X 0.61

NOTE

1. L.P. GAS WILL BE USED FOR KITCHEN
2. BORE WELL WITH MOTOR, WATER TANK AND CORPORATION WATER SUPPLY WILL BE PROVIDED.
3. SULLAGE WASTE FROM TOILET WILL BE CONNECTED EXISTING
4. RAIN WATER PERCOLATION PITS OF 4NOS. PROVIDED @ 1/30 SQM OF PLINTH AREA @ 3M C/C
5. RAIN WATER PERCOLATION BED 1.0M WIDE WILL BE PROVIDED AROUND THE BUILDING AS PER GO (MS) NO. 138 DATED 11.02.02.
6. PERCOLATION BED OUT SIDE ALONG PLINTH TO BE PROVIDED
7. OUTER PAVEMENTS SLOPING TO WARDS RAIN WATER PERCOLATION PIT ALONG PLINTH
8. RAIN WATER TAKEN TO THE BORE WELL THROUGH 150MM DIA PIPES.
9. RAIN WATER COLLECTED FROM OPEN TERRACE SHALL BE COLLECTED THROUGH PIPES AND LED INTO A FILTER PIT (SIZE 60x60x60CM) WITH APPROPRIATE FILTER MATERIAL AND THEN LED INTO COLLECTION TANK.
10. SOLAR WATER HEATER LINE ARRANGMENTS WILL BE PROVIDED.
11. ALL DIMENSIONS ARE IN METRE.
12. AT KITCHEN EXHAUST FAN TO BE PROVIDED.
13. FA - FIRE ALARAM PROVIDED.
14. FE - FIRE SAFETY MEASURES PROVIDED.
15. SB - SAND BUCKET PROVIDED.
16. MECHANICAL VENTILATION TO BE PROVIDED.

. CONSTRUCTION ENGINEER .

Er. R. VINOTHKUMAR, D.C.E.,
Licensed Surveyor & Civil Engineering Contractor
REGISTRATION NO. CE/MR/OCT'2019/030
No. 1/127, North Street, K.Sennampatti,
THIRUMANGALAM & MADURAI - 625 706.
Cell : 97882 71119

. STRUCTURAL ENGINEER .

Er.G.VIGNESHWARAN M.E.(Struct)
Regd. Structural Engineer - DTCP
SE 01/2020 (GR-II)
Consulting Civil Engineer
SHRI GURU INFRAPROJECT
Vijay Theatre Complex, Natham Road,
DINDIGUL. Cell:88835 99944.

. REGISTERED ENGINEER .

M.MOHAMED AZEEM, B.E.,
RE:09/2020 (GR - II)
SWATHY COMPLEX,
AARTHY THEATRE ROAD,
DINDIGUL, CELL :8778493025

. APPLICANT .

THE LANDLENS SUITE

Eight ways to know a piece of land before you pay for it.

This report covers one part of the picture. These cover the rest, drawn from the same government records, for any property in Tamil Nadu.

LandLens One
Ask anything about a property and get an answer grounded in live government records, with the sources shown.
/landlens/one

Verify My Land
Every record check run on one property and returned as a single report.
/landlens/verify-my-land

Legal Opinion
An advocate's written opinion on the title, built on the records we pull for it.
/landlens

One Map
Every layer on one map: the parcel, its boundary, zoning, water bodies and what sits around it.
/landlens/one/map

PriceMap
What land actually changed hands for around this plot, taken from the registered deeds.
/landlens/pricemap

Build Scope
What you are allowed to build here: floor space, height, coverage and setbacks.
/landlens/build-scope

Property Tracker
Watch a property and hear about it when something new is registered against it.
/landlens/property-tracker

Deal Room
Run the transaction in one place: documents, stamping, signatures and the parties.
/landlens/deal-room

FREE TOOLS · NO ACCOUNT NEEDED

Twenty-four checks you can run yourself, at no cost.

Records and verification

The registers themselves, read for you.

- Encumbrance Certificate
- Patta and Chitta
- Field Measurement Sketch
- EC Analyzer
- Bank charge check
- Court case search
- Seller background check
- Approval check by survey

Value and duty

What it is worth and what it costs to register.

- Guideline value by street
- Guideline value by survey
- Stamp duty and registration fees
- Capital gains
- Floor space index
- Area unit converter

Zoning and land use

What the plan says can happen on this land.

- Land use zone finder
- CMDA land use check
- Coastal regulation zone
- Master plan check
- Water bodies finder
- Airport height clearance

Registers and directories

Who holds it, and which office keeps the record.

- Find your registering office
- Temple property check
- Waqf property check
- RERA register

Every free tool
/tools

Services we run for you
/services

The LandLens suite
/landlens/one

Verified RealEstate™

Every claim in this document traces back to a government record.

- Legal opinions, due diligence and title verification
- Building plan, layout and sub-division approvals
- Completion and occupancy certificates, regularisation
- Escrow, negotiation and NRI property management
- Land survey, soil testing, architecture and construction

Verified RealEstate
3/350/2 Mettukuppam,
OMR Thoraipakkam,
Chennai 600 097, India
hello@verified.realestate
+91 9996 12 9996

Prepared from the registers named on the page each finding sits on. Where a register could not be read, this document says so in its place rather than leaving the gap to be read as a clean result.