

PP

APPROVAL RECORD

Planning Permission

Alamarathupatti
Dindigul district, Tamil Nadu

APPROVAL TYPE
Building Plan

ISSUING AUTHORITY
Rural Panchayat

PURPOSE
Residential



The approval as the planning authority issued it, reproduced in full behind this page.

An approval speaks to what was sanctioned, not to what was built. Completion is a separate record.


PLAN SHOWING THE PROPOSED CONSTRUCTION OF THE GROUND FLOOR AND FIRST FLOOR DWELLING HOUSE BUILDING IN WARD NO:1st, OLD S.NOS:88/1 & 88/2 (As Per Document),NEW PATTA NO:1644, NEW S.NO:88/1A1B & 88/21 (As Per Patta) DTCP APPROVED PLOT No:27 R.Dis.No:8/2009 AT EZHIL NAGAR ZONE B", ALAMARATHUPATTY VILLAGE, ALAMARATHUPATTY PANCHAYAT, ATHOOR UNION, ATHOOR TALUK , DINDIGUL DISTRICT.

NOTED :- LAYOUT PLAN APPROVED BY ALAMARATHUPATTY PANCHAYAT UNION COMMISSIONER R.DIS.NO.08/2009
ம.வ.ப(ர)/இ.உ.இ.சு எண்:33/2019, ந.க.எண்.4756/2018,DTCP/L/0618761/2017


APPLICANT NAME : . THIRU.G.JEYAGANESAN.
.S/o.THIRU.GNANAPRAKASAM
G.JEYAGANESAN- Document Registration No : (4453/2010)

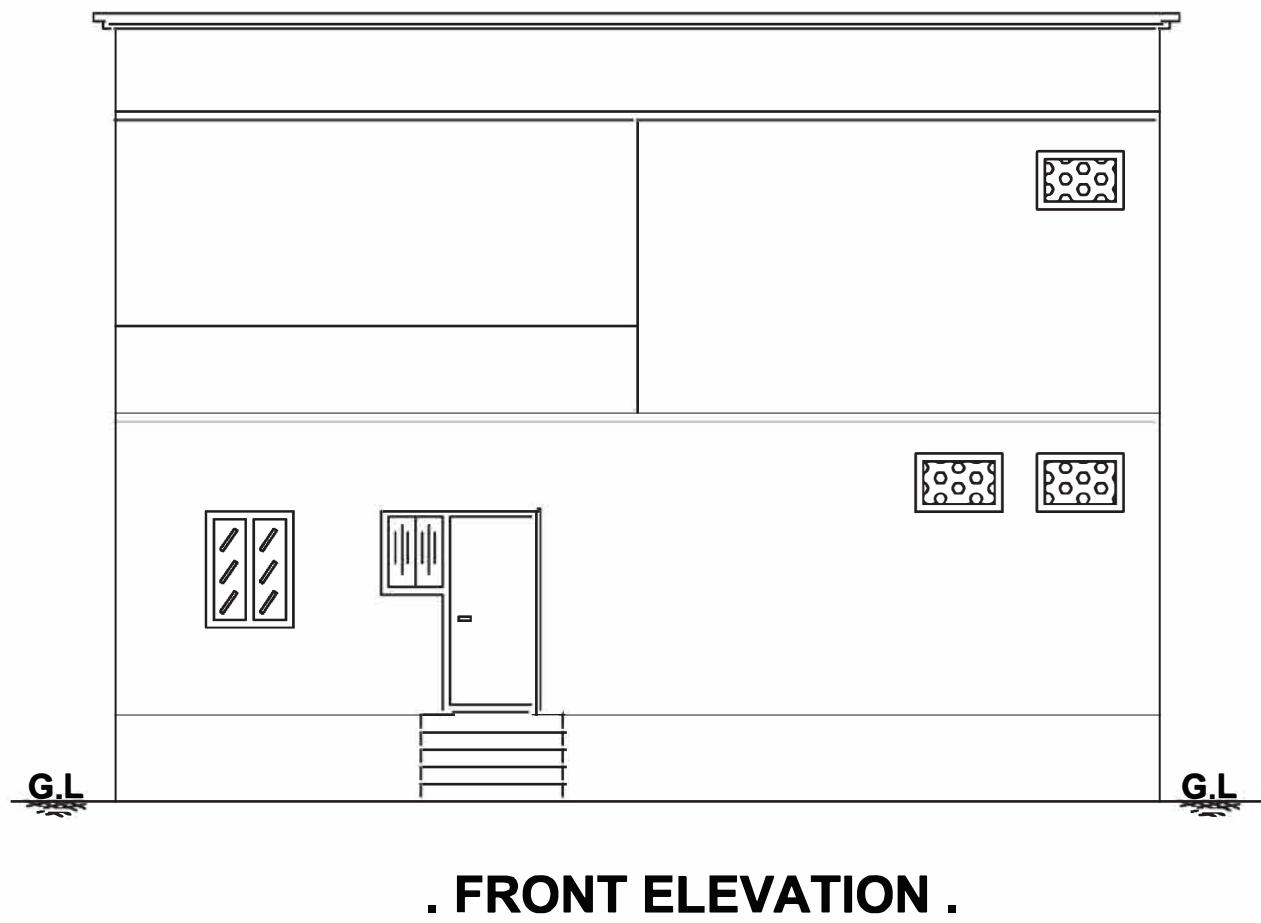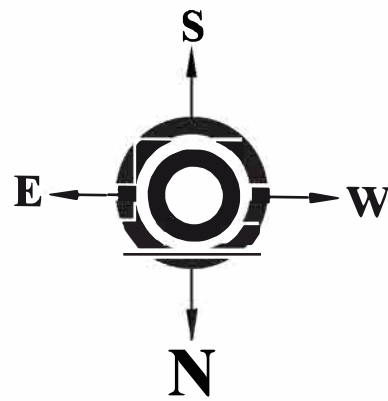


. FRONT ELEVATION .

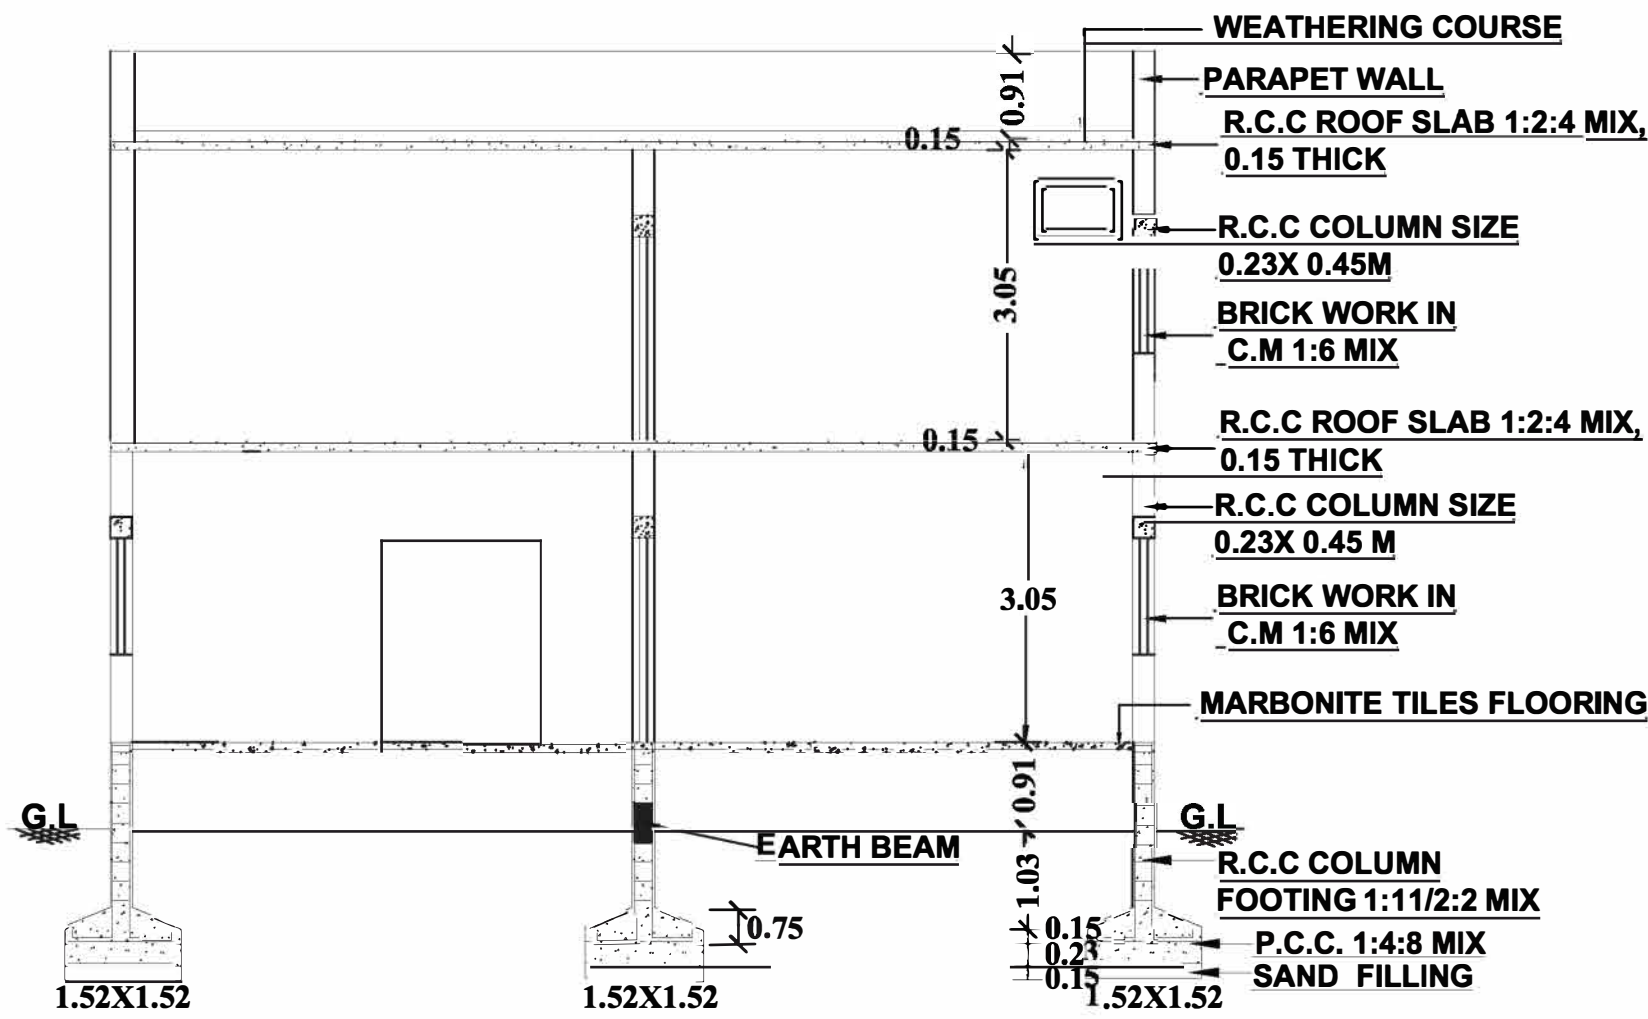


.SECTION ON "AB".

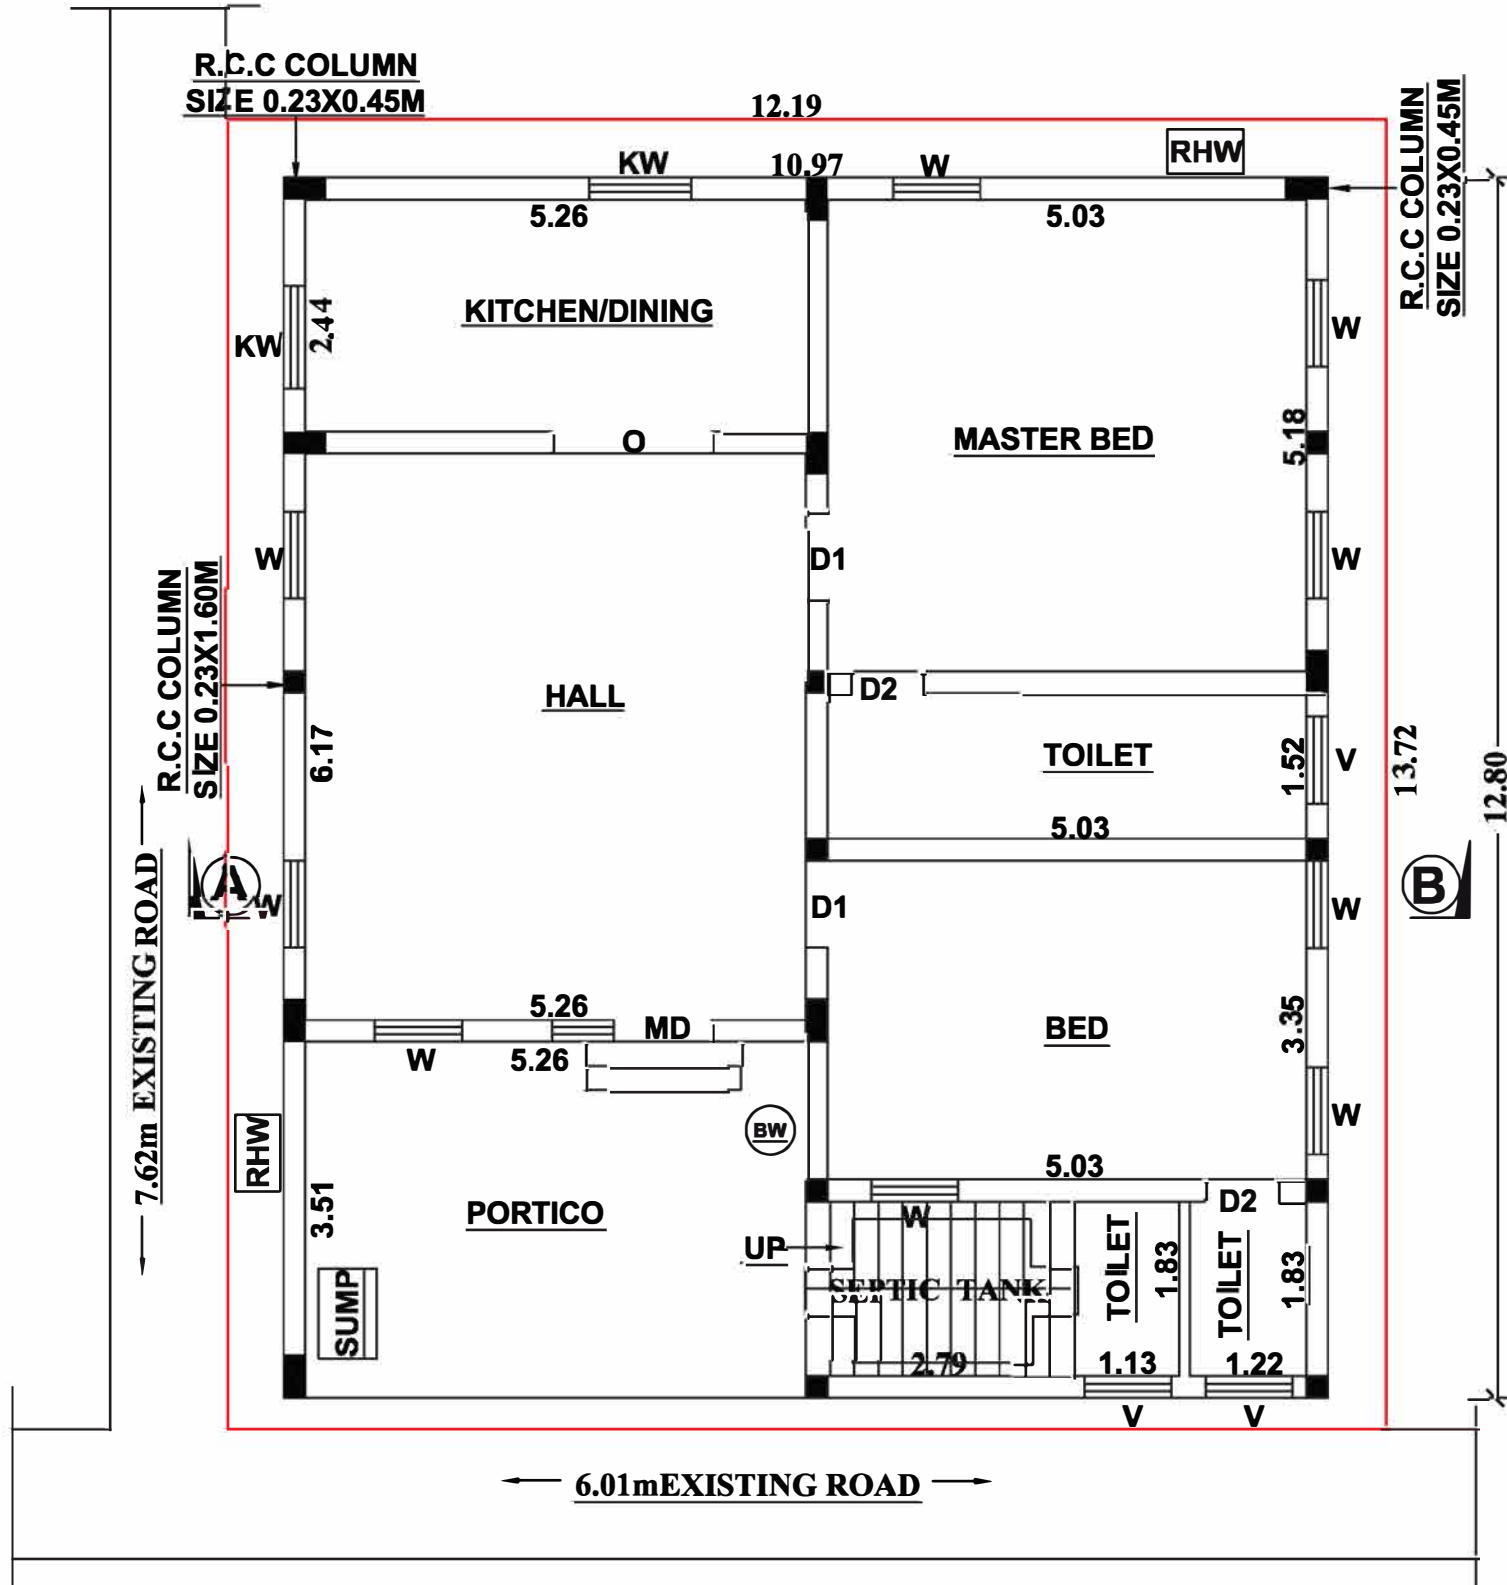


.GROUND FLOOR PLAN.

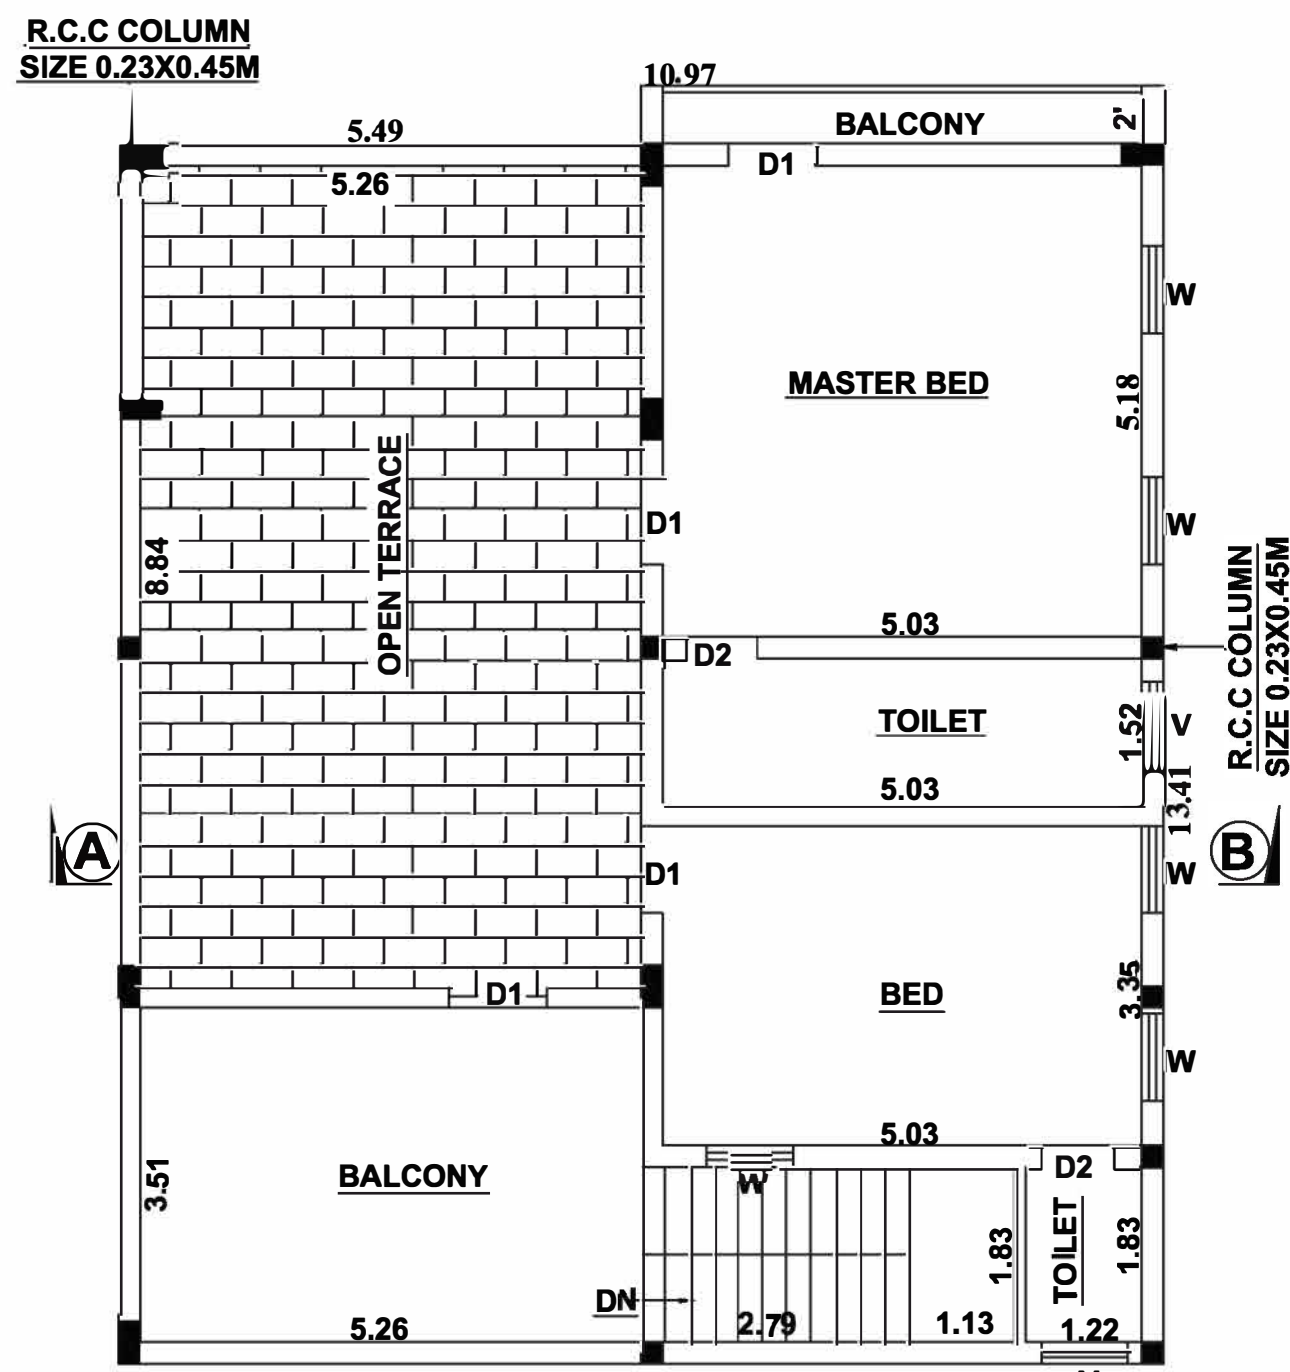


. FIRST FLOOR PLAN .

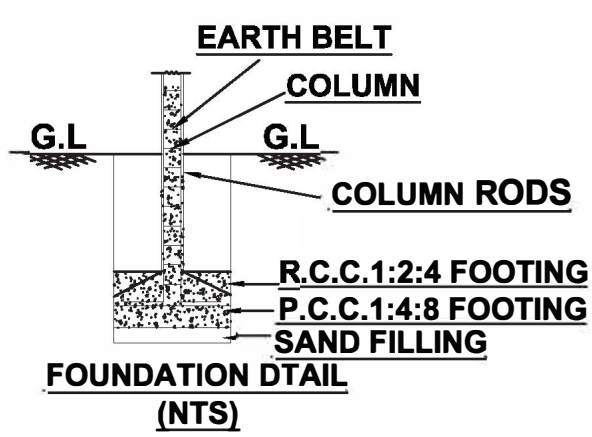


FOUNDATION DETAIL (NTS)

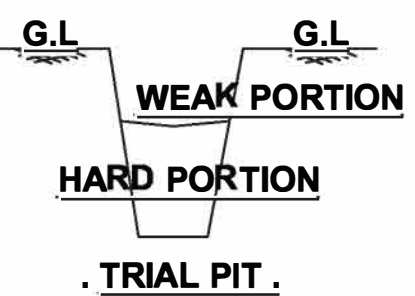


. TRIAL PIT .

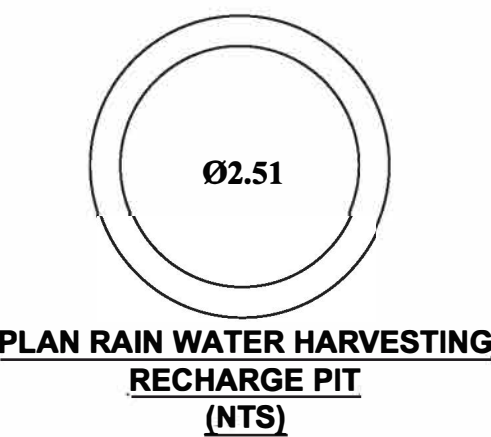

PLAN RAIN WATER HARVESTING RECHARGE PIT (NTS)

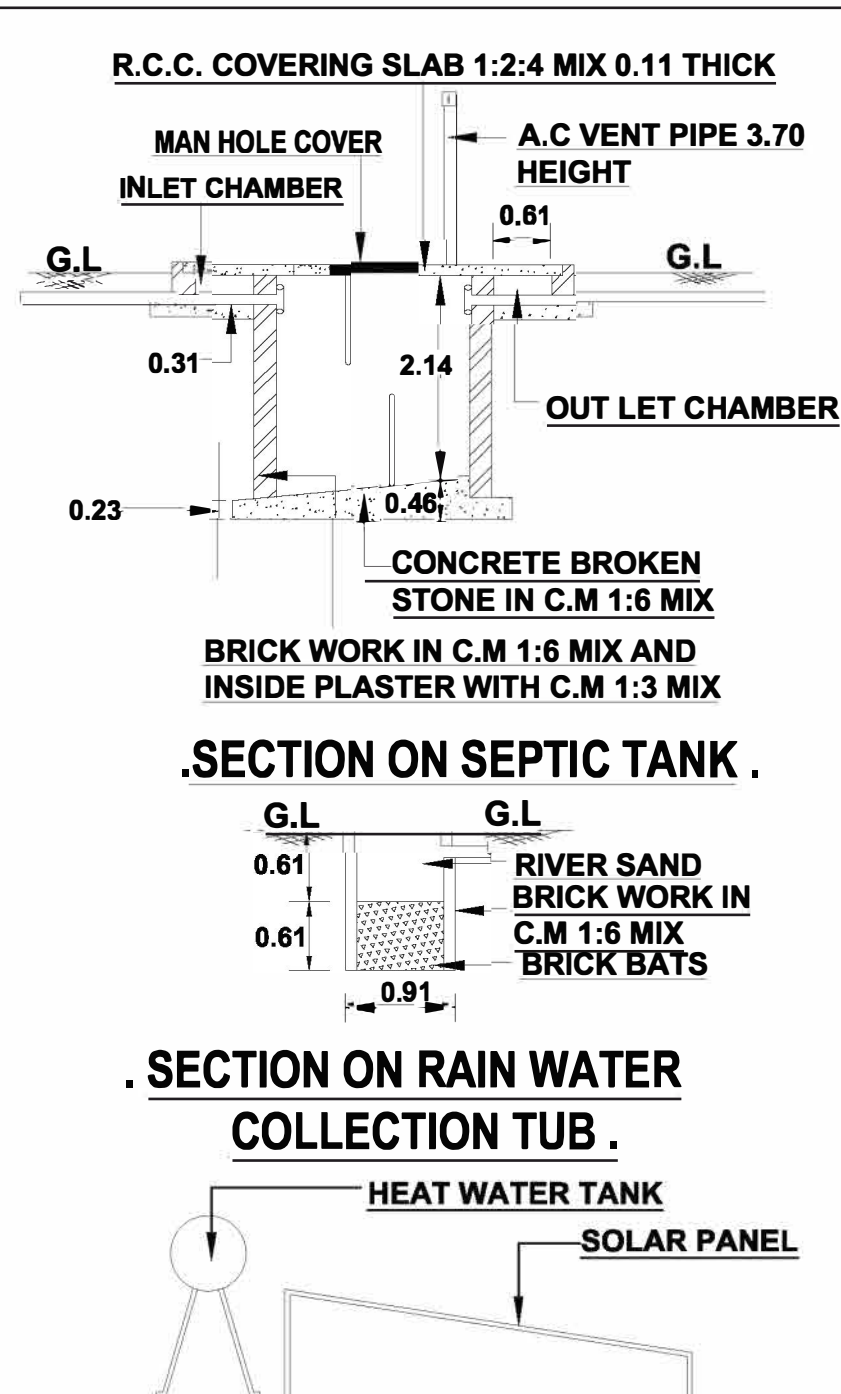


ELEVATION

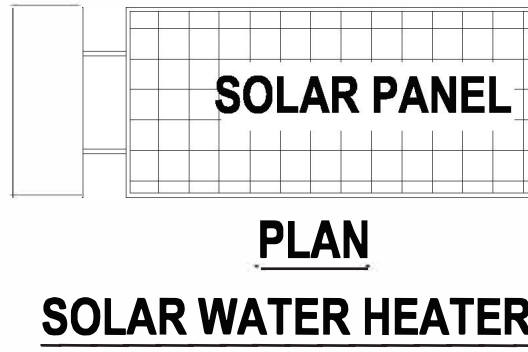

PLAN


SOLAR WATER HEATER

STAIR CASE DETAILS:-

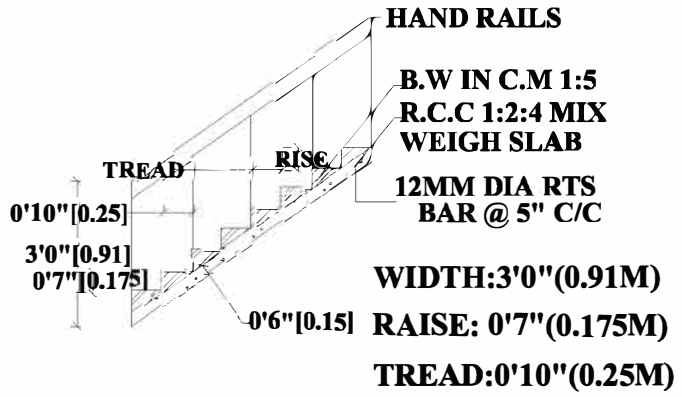

. SITE PLAN .

. NOT TO SCALE .

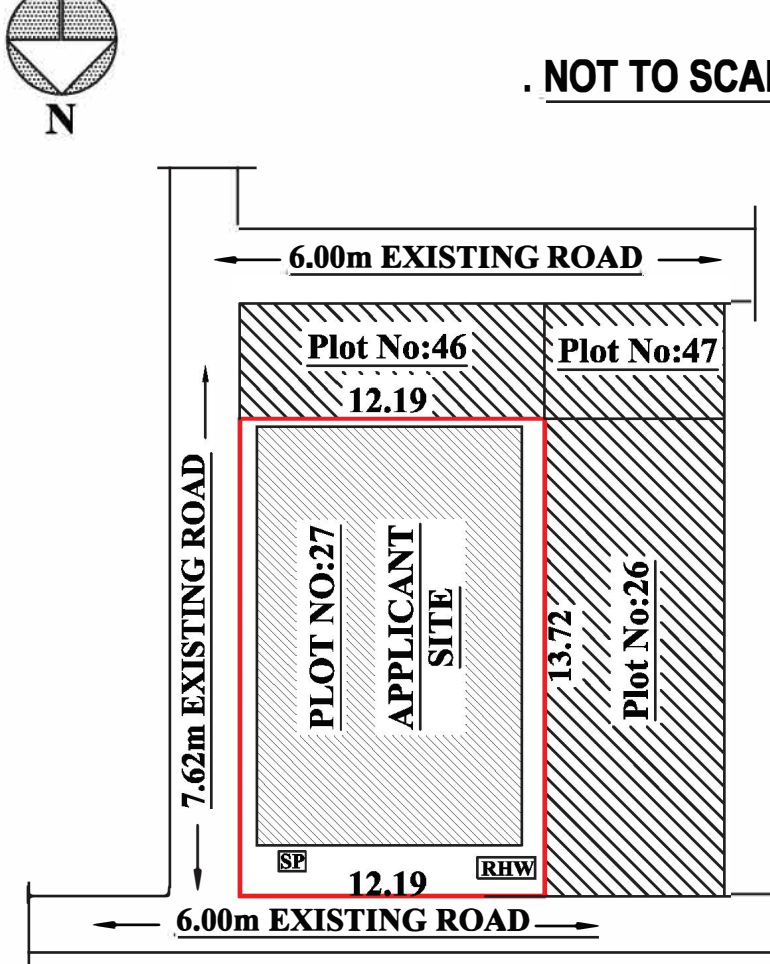

All Dimensions Are In Meters

. SCALE : [1:100]

TOTAL SITE AREA DETAILS:-

SL.NO	SURVEY NUMBER	AREA (Sq.Mt) (As Per Patta)	AREA (Sq.Mt) (As Per Document)
1	88/1A1B	150.00	150.00
2	88/21	17.00	17.00
TOTAL		167.00	167.00

BUILTUP SITE AREA DETAILS:-

SL.NO	SURVEY NUMBER	AREA (Sq.Mt)
1	88/1A1B & 88/21	167.25
TOTAL		167.25

BUILTUP AREA DETAILS:-

SL.NO	FLOOR DETAILS	FSI (Sq.Mt)	NON FSI (Sq.Mt)	TOTAL (Sq.Ft)
1	GROUND FLOOR	140.43	-----	1511.58
2	FIRST FLOOR	94.08	-----	1012.66
Total		234.51	-----	2524.24

. SPECIFICATION .

- FOUNDATION : R.C.C COLUMN FOOTING 1:2:4 MIX OVER A BED OF C.C 1:5:10 MIX.
- BASEMENT : R.C.C COLUMN FOOTING 1:2:4 MIX, BRICK WORK IN C:M 1:6 MIX.
- SUPERSTRUCTURE : BRICK WORK IN C:M 1:6 MIX.
- ROOFING : R.C.C ROOF SLAB 1:2:4 MIX, 0.12M THICK
- FLOORING : C.C FLOORING 1:5:10 MIX 0.33 THICK AND TOP FINISHED WITH C:M 1:3 MIX, 0.23 TK.
- PLASTERING : CEMENT PLASTERING 1:5 MIX, 0.15 TK.
- USE : RESIDENTIAL BUILDINGS.

. JOINERIES : METRE

- MD : MAIN DOOR : 1.03X2.14
- D : DOOR : 1.03X2.14
- D1 : DOOR : 0.91X2.14
- D2 : DOOR : 0.76X2.14
- O : OPEN : 1.68X2.14
- W : WINDOW : 0.91X1.22
- KW : WINDOW : 1.07X0.61
- V : VENTILATOR : 0.91X0.61

. REFERENCE.

- SITE BOUNDARY
- PROPOSED BUILDING

Drawing Scrutiny Reference No : RBQRFFMMY

Online Application No :SWP/BPA/0441403/2025

ROC No :SWP/BPA/0441403/2025

Building Plan Permission No : 018/2024-2025/BPA/AMP
ALAMARATHUPATTI VILLAGE
& PANCHAYAT,ATHOOR UNION

. REGISTERED ENGINEER .

[Signature]

S.RAJENDRAN. D.C.E.,
Registration Engineer - Grade - III,
Dindigul City Municipal Corporation
Registration No:078/LS/2019/00023,
I.P.A Registration No: RE37/2024.
EZHIL CONSTRUCTION
70/5, NVGB Hall Road,
Nagal Nagar, Dindigul-3.
Mobile No:98425 22378

. LICENSED BUILDING SURVEYOR .

[Signature]

Er.A.SHEIK PHAREETH D.C.E., B.Tech.(Civil),
Licensed building surveyor:No:
A.S.P. Construction
Consulting Civil Engineer
15-3-40,15th Ward,Pleesapuram Street,
Batlagundu Post,Nilakottai Taluk,
Dindigul District-624202, Cell:9944318700

.APPLICANT.

[Signature]

. OFFICE USE

.E-Signature:
Special officer Athoor BDO
Mr/Mrs:Arulkalavathi
Dindigul District

Demand Generated Payment:
10/02/2025 Payment Compeled Date :
12/02/2025 Transaction Paid
ID :T2502121535172312983606
Demand Fees Amount : 70,951
Paid to Panchayat Raj
Collect ID:
HDF3B963EA91B1E41F2AD9315012BE
838BC
Debited UTR : 504378062829



Eight ways to know a piece of land before you pay for it.

This report covers one part of the picture. These cover the rest, drawn from the same government records, for any property in Tamil Nadu.

LandLens One

Ask anything about a property and get an answer grounded in live government records, with the sources shown.

[/landlens/one](#)



Verify My Land

Every record check run on one property and returned as a single report.

[/landlens/verify-my-land](#)



Legal Opinion

An advocate's written opinion on the title, built on the records we pull for it.

[/landlens](#)



One Map

Every layer on one map: the parcel, its boundary, zoning, water bodies and what sits around it.

[/landlens/one/map](#)



PriceMap

What land actually changed hands for around this plot, taken from the registered deeds.

[/landlens/pricemap](#)



Build Scope

What you are allowed to build here: floor space, height, coverage and setbacks.

[/landlens/build-scope](#)



Property Tracker

Watch a property and hear about it when something new is registered against it.

[/landlens/property-tracker](#)



Deal Room

Run the transaction in one place: documents, stamping, signatures and the parties.

[/landlens/deal-room](#)



Twenty-four checks you can run yourself, at no cost.

Records and verification

The registers themselves, read for you.

Encumbrance Certificate

Patta and Chitta

Field Measurement Sketch

EC Analyzer

Bank charge check

Court case search

Seller background check

Approval check by survey

Zoning and land use

What the plan says can happen on this land.

Land use zone finder

CMDA land use check

Coastal regulation zone

Master plan check

Water bodies finder

Airport height clearance

Value and duty

What it is worth and what it costs to register.

Guideline value by street

Guideline value by survey

Stamp duty and registration fees

Capital gains

Floor space index

Area unit converter

Registers and directories

Who holds it, and which office keeps the record.

Find your registering office

Temple property check

Waqf property check

RERA register



Every free tool
/tools



Services we run
for you
/services



The LandLens
suite
/landlens/one



Every claim in this document traces back to a government record.

Legal opinions, due diligence and title verification

Building plan, layout and sub-division approvals

Completion and occupancy certificates, regularisation

Escrow, negotiation and NRI property management

Land survey, soil testing, architecture and construction

Verified RealEstate
3/350/2 Mettukuppam,
OMR Thoraipakkam,
Chennai 600 097, India
hello@verified.realestate
+91 9996 12 9996

Prepared from the registers named on the page each finding sits on. Where a register could not be read, this document says so in its place rather than leaving the gap to be read as a clean result.

