PP APPROVAL RECORD

Planning Permission

Dindigul district, Tamil Nadu

APPROVAL TYPE
Building Plan

ISSUING AUTHORITY
Rural Panchayat


The approval as the planning authority issued it, reproduced in full behind this page.

An approval speaks to what was sanctioned, not to what was built. Completion is a separate record.

PLAN SHOWING THE PROPOSED CONSTRUCTION OF R.C.C ROOF GROUND FLOOR RESIDENTIAL BUILDING IN S.NO : 574/2G, PATTA NO :268 AT PULIYAMARATHUKOTTAI VILLAGE AND PANCHAYAT, ODDANCHATRAM TALUK, DINDIGUL DISTRICT.


APPLICANT: Mr.V.SAKTHIVEL S/O Mr.VELLAIYANAYAKKAR.

SCALE - 1:100

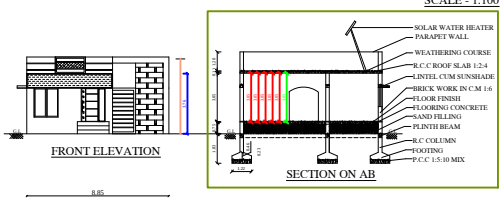


FRONT ELEVATION

SECTION ON AB

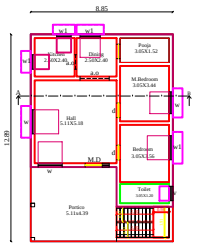

GROUND FLOOR PLAN

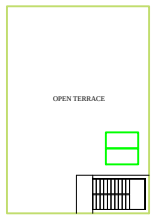


TERRACE FLOOR PLAN


KEY PLAN (NOT TO SCALE)




10°32'01.7"N 77°53'37.9"E

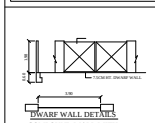


DWARF WALL DETAILS COMPOUND WALL WITH

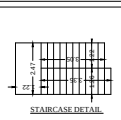


STAIRCASE DETAIL

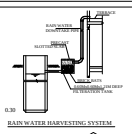


RAIN WATER HARVESTING SYSTEM

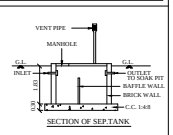


SECTION OF SEP.TANK

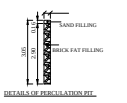


DETAILS OF PERCULATION PIT

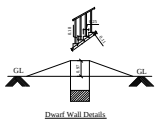

Dwarf Wall Details

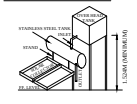

SOLAR WATER HEATING SYSTEM

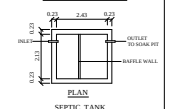


PLAN

SEPTIC. TANK

OFFICE USE ONLY

SITE PLAN (SCALE - 1:100)

PROPERTY FOR
Mr.KARUPPANA GOUNDER

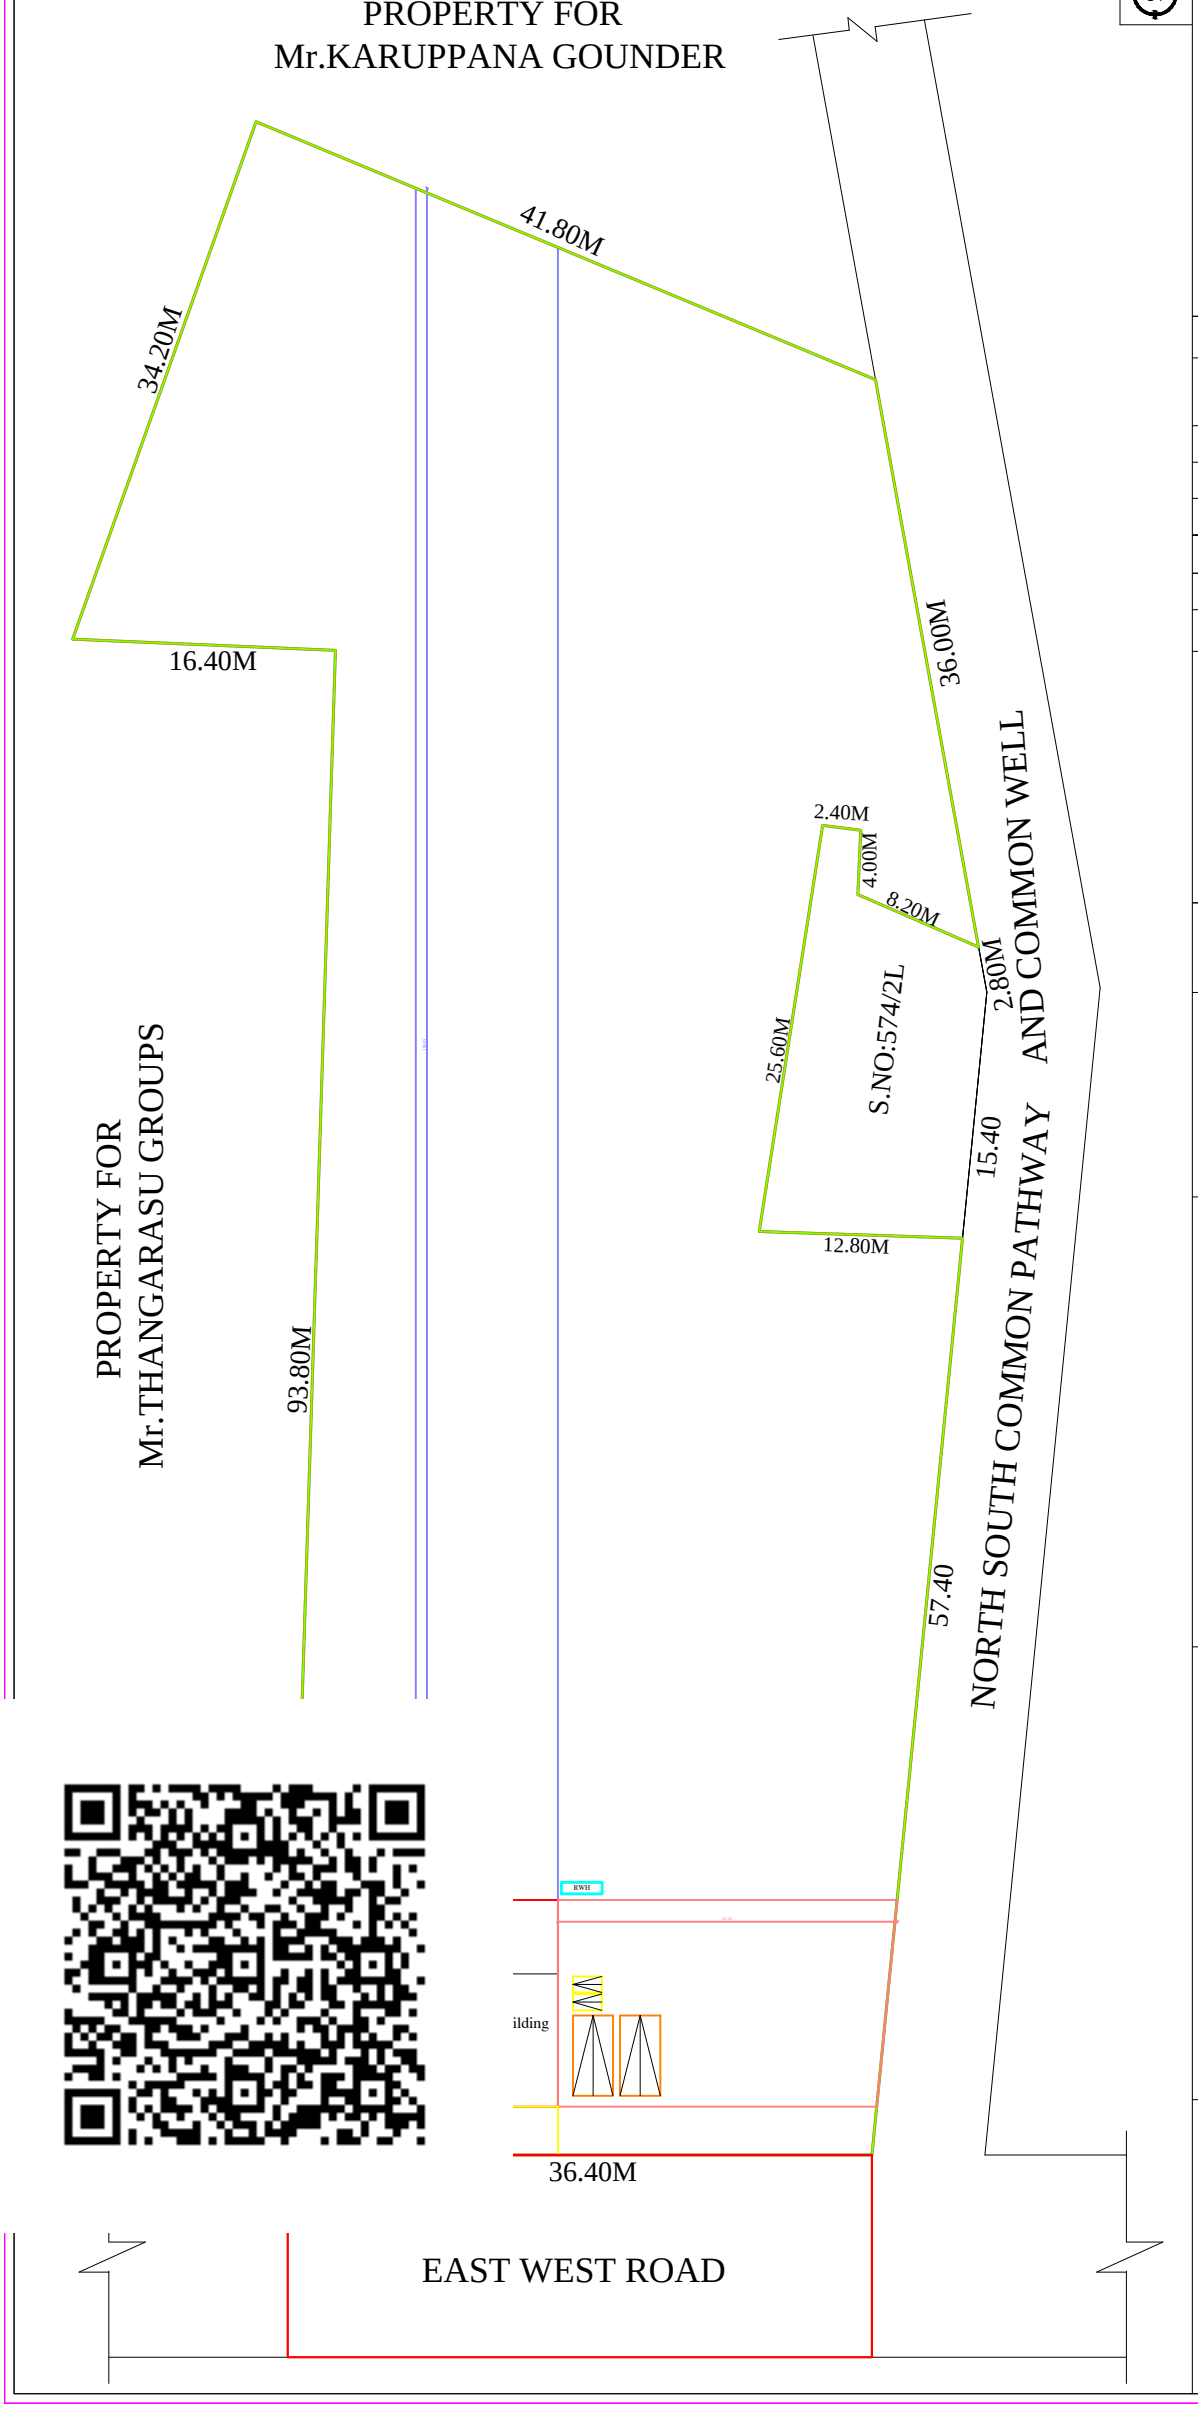

AREA STATEMENT	SQ.FT	SQ.MT
TOTAL PLOT EXTENT (As Per DOCUMENT)	47361.60	4400.00
PLOT EXTENT (As Per TSLR)		4400.00
SUPER IMPOSED PLOT AREA		4400.00
GROUND FLOOR	1227.95	114.08
FSI		0.02
PLOT COVERAGE		2.59

JOINERIES DETAILS

M.D - MAIN DOOR	-	1.52 X 2.10
D - DOOR	-	0.90 X 2.10
D1 - DOOR	-	0.76 X 2.10
W - WINDOW	-	1.50 X 1.50
W1 - WINDOW	-	1.35 X 1.20
W2 - WINDOW	-	1.20 X 1.20
W3 - WINDOW	-	0.90 X 1.20
V - VENTILATOR	-	0.90 X 0.60

REFERENCE

APPLICANT SITE ▭ PRO- BUILDING ▭ ROAD ▭

SPECIFICATION

SPECIFICATION'S ARE SHOWN IN AS SECTIONAL DIAGRAM A"-B". SEPTIC TANK IS PROVIDED.
RAIN WATER STORAGE SYSTEM ARE PROVIDED.
SOLAR WATER HEATER TO BE PROVIDED.
ALL DIMENSION IN AREA METER.

Er.M.NAGARAJAN, D.C.E.,D.A.,L.B.S.,
KIRAN CONSTRUCTION,
REG.No. 160/LS/2019/00013.
310-A, KAMATCHIPILLAI COMPLEX
DHARAPURAM ROAD, ODDANCHATRAM
CELL No. 98423-88179, 73737-88179

REGISTERED ENGINEER

KIRAN CONSTRUCTION
Er.M.NAGARAJAN.,D.C.E.,D.A.,L.B.S.,
REG No: 160/LS/2019/00013
310-A,KAMATCHIPILLAI COMPLEX
DHARAPURAM ROAD
ODDANCHATRAM-624619
CELL NO : 98423-88179,73737-88179

REGISTERED ENGINEER

Mr.V.SAKTHIVEL
APPLICANT

QR CODE

THE LANDLENS SUITE

Eight ways to know a piece of land before you pay for it.

This report covers one part of the picture. These cover the rest, drawn from the same government records, for any property in Tamil Nadu.

LandLens One
Ask anything about a property and get an answer grounded in live government records, with the sources shown.
/landlens/one

Verify My Land
Every record check run on one property and returned as a single report.
/landlens/verify-my-land

Legal Opinion
An advocate's written opinion on the title, built on the records we pull for it.
/landlens

One Map
Every layer on one map: the parcel, its boundary, zoning, water bodies and what sits around it.
/landlens/one/map

PriceMap
What land actually changed hands for around this plot, taken from the registered deeds.
/landlens/pricemap

Build Scope
What you are allowed to build here: floor space, height, coverage and setbacks.
/landlens/build-scope

Property Tracker
Watch a property and hear about it when something new is registered against it.
/landlens/property-tracker

Deal Room
Run the transaction in one place: documents, stamping, signatures and the parties.
/landlens/deal-room

FREE TOOLS · NO ACCOUNT NEEDED

Twenty-four checks you can run yourself, at no cost.

Records and verification

The registers themselves, read for you.

- Encumbrance Certificate
- Patta and Chitta
- Field Measurement Sketch
- EC Analyzer
- Bank charge check
- Court case search
- Seller background check
- Approval check by survey

Value and duty

What it is worth and what it costs to register.

- Guideline value by street
- Guideline value by survey
- Stamp duty and registration fees
- Capital gains
- Floor space index
- Area unit converter

Zoning and land use

What the plan says can happen on this land.

- Land use zone finder
- CMDA land use check
- Coastal regulation zone
- Master plan check
- Water bodies finder
- Airport height clearance

Registers and directories

Who holds it, and which office keeps the record.

- Find your registering office
- Temple property check
- Waqf property check
- RERA register

Every free tool
/tools

Services we run for you
/services

The LandLens suite
/landlens/one

Verified RealEstate™

Every claim in this document traces back to a government record.

- Legal opinions, due diligence and title verification
- Building plan, layout and sub-division approvals
- Completion and occupancy certificates, regularisation
- Escrow, negotiation and NRI property management
- Land survey, soil testing, architecture and construction

Verified RealEstate
3/350/2 Mettukuppam,
OMR Thoraipakkam,
Chennai 600 097, India
hello@verified.realestate
+91 9996 12 9996

Prepared from the registers named on the page each finding sits on. Where a register could not be read, this document says so in its place rather than leaving the gap to be read as a clean result.