

PLAN SHOWING THE PROPOSED CONSTRUCTION OF INDUSTRIAL BUILDING OF M/S INDIA TECH INDUSTRY(MANUFACTURE OF PRESSED SHEET METAL COMPONENTS(SHELLS) **GREEN** CATEGORY) S.NO:545(P),546(P), PLOT NO:E-7, SIPCOT INDUSTRIAL COMPLEX,PALLAPATTY VILLAGE, NILAKKOTAI TALUK, DINDIGUL DISTRICT.

(SCALE - 1:100)

SITE AREA DETAILS:
As Per Document Area - 2024.16 SQ.M
As Per Superimposed Area - 2010.14 SQ.M

S.No	S.NO	Document No	Document Area	Patta No	Patta Area
01	545-546 (P)	3743/2017	2024.16	--	--
TOTAL AREA			2024.16	--	--

PROPOSED BUILDING AREA DETAILS:-

DESCRIPTION	NON FSI	FSI	TOTAL AREA
-------------	---------	-----	------------

BLOCK - 1			
Area of the Ground Floor		594.51	594.51

BLOCK - 2			
Area of the Security Room and Meter Room		29.61	29.61

Total Area		624.12	624.12
Floor Space Index		$\frac{624.12}{2010.14}$	= 0.310

PARKING DETAILS	REQUIRED	PROVIDED
LORRY PARKING	01	01
CAR PARKING	01	01
PH CAR PARKING	01	01
TWO WHEELER	08	12
PH TWO WHEELER	02	02
CYCLE PARKING	08	14

LABOURS DETAILS

1	MALE WORKERS	24
2	FEMALE WORKERS	06

SANITATION REQUIREMENTS

DETAILS	MALE	PROVIDED	REQUIRED	PROVIDED
1	W/C	2	2	1
2	ABLUTION TAP			PROVIDED
3	URINALS	1	1	
4	DRINKING			PROVIDED
5	WASH			PROVIDED

MACHINERY DETAILS

1	LATHE MACHINE	10 HP
2	CUTTING MACHINE	05 HP
3	POWER PRESS-5 NOS	25 HP
4	SPARE	10 HP
TOTAL		50 HP

COLOUR INDEX	
SITE BOUNDARY	-
EXISTING ROAD	-
DRIVEWAY	-
PROPOSED BUILDING	-

JOINERY DETAILS

RS	ROLLING SHUTTER	4.88 x 3.05
D	DOOR	1.22 x 2.10
D1	DOOR	0.90 x 2.10
D2	DOOR	0.75 x 2.10
W	WINDOW	1.82 x 1.22
W1	WINDOW	1.50 x 1.22
V	VENTILATOR	0.60 x 0.60

NOTE:-
1. FIRE EXTINGUISHER WILL BE PROVIDED-FE
2. FIRE ALARM TO BE PROVIDED-FA
3. RAIN WATER HARVESTING SYSTEM WILL BE PROVIDED
4. SOLAR SYSTEM TO BE PROVIDED
5. STRUCTURE IS DESIGNED SAFELY FOR EARTH QUAKE RESISTANCE
6. WASTE WATER TO BE CONNECTED TO UNDER GROUND SEWAGE SYSTEM
7. MECHANICAL VENTILATION TO BE PROVIDED

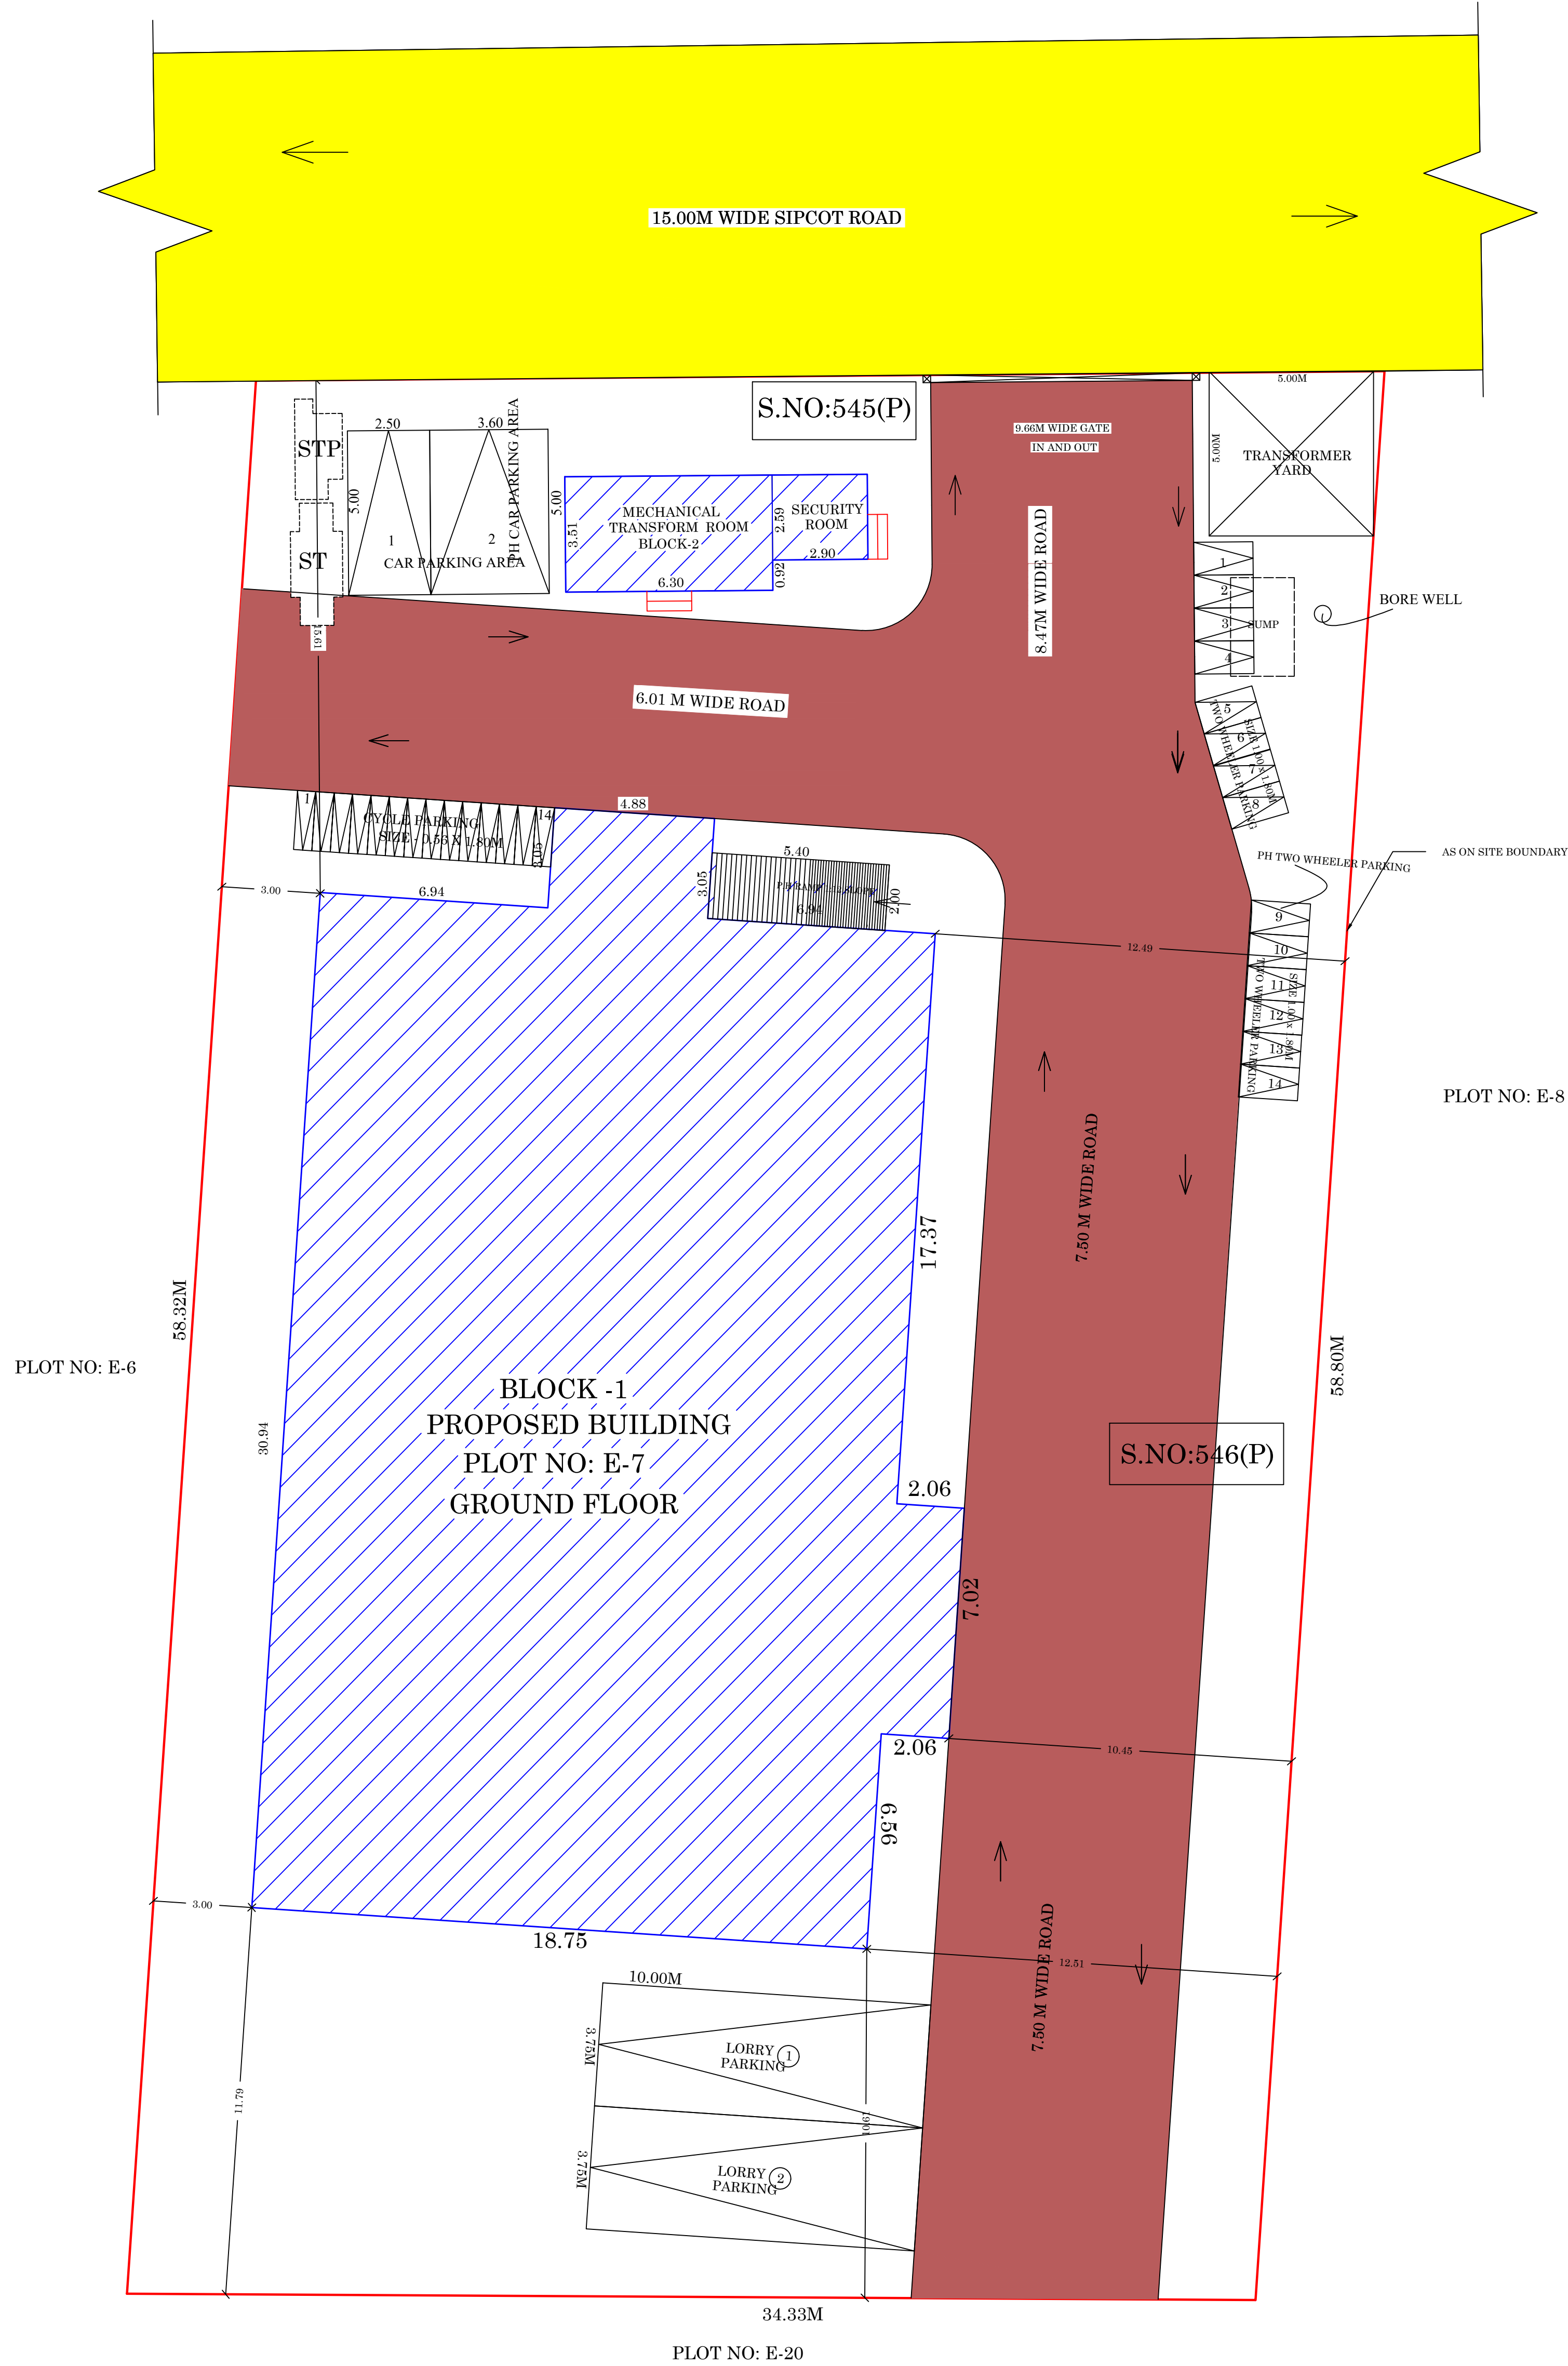
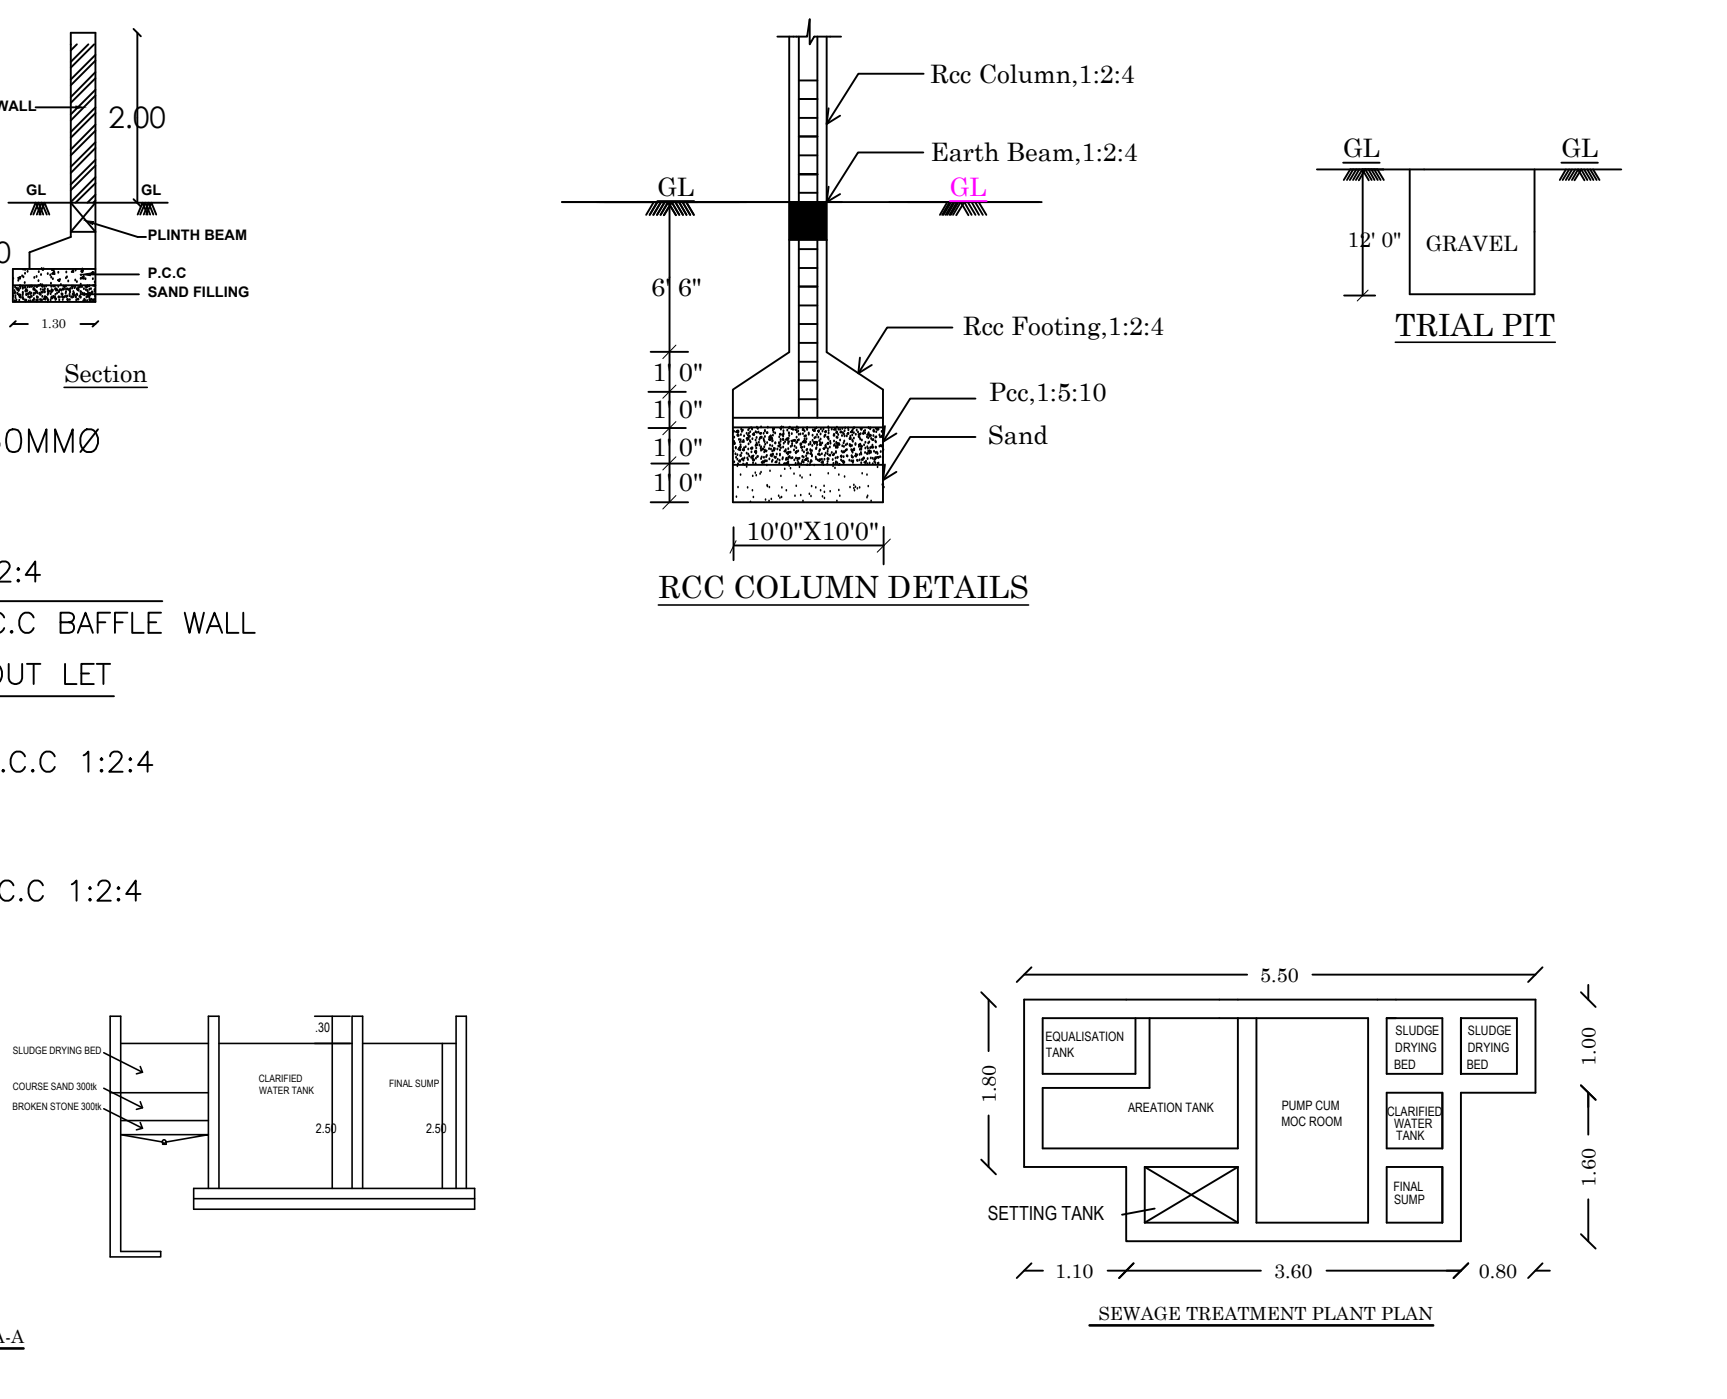
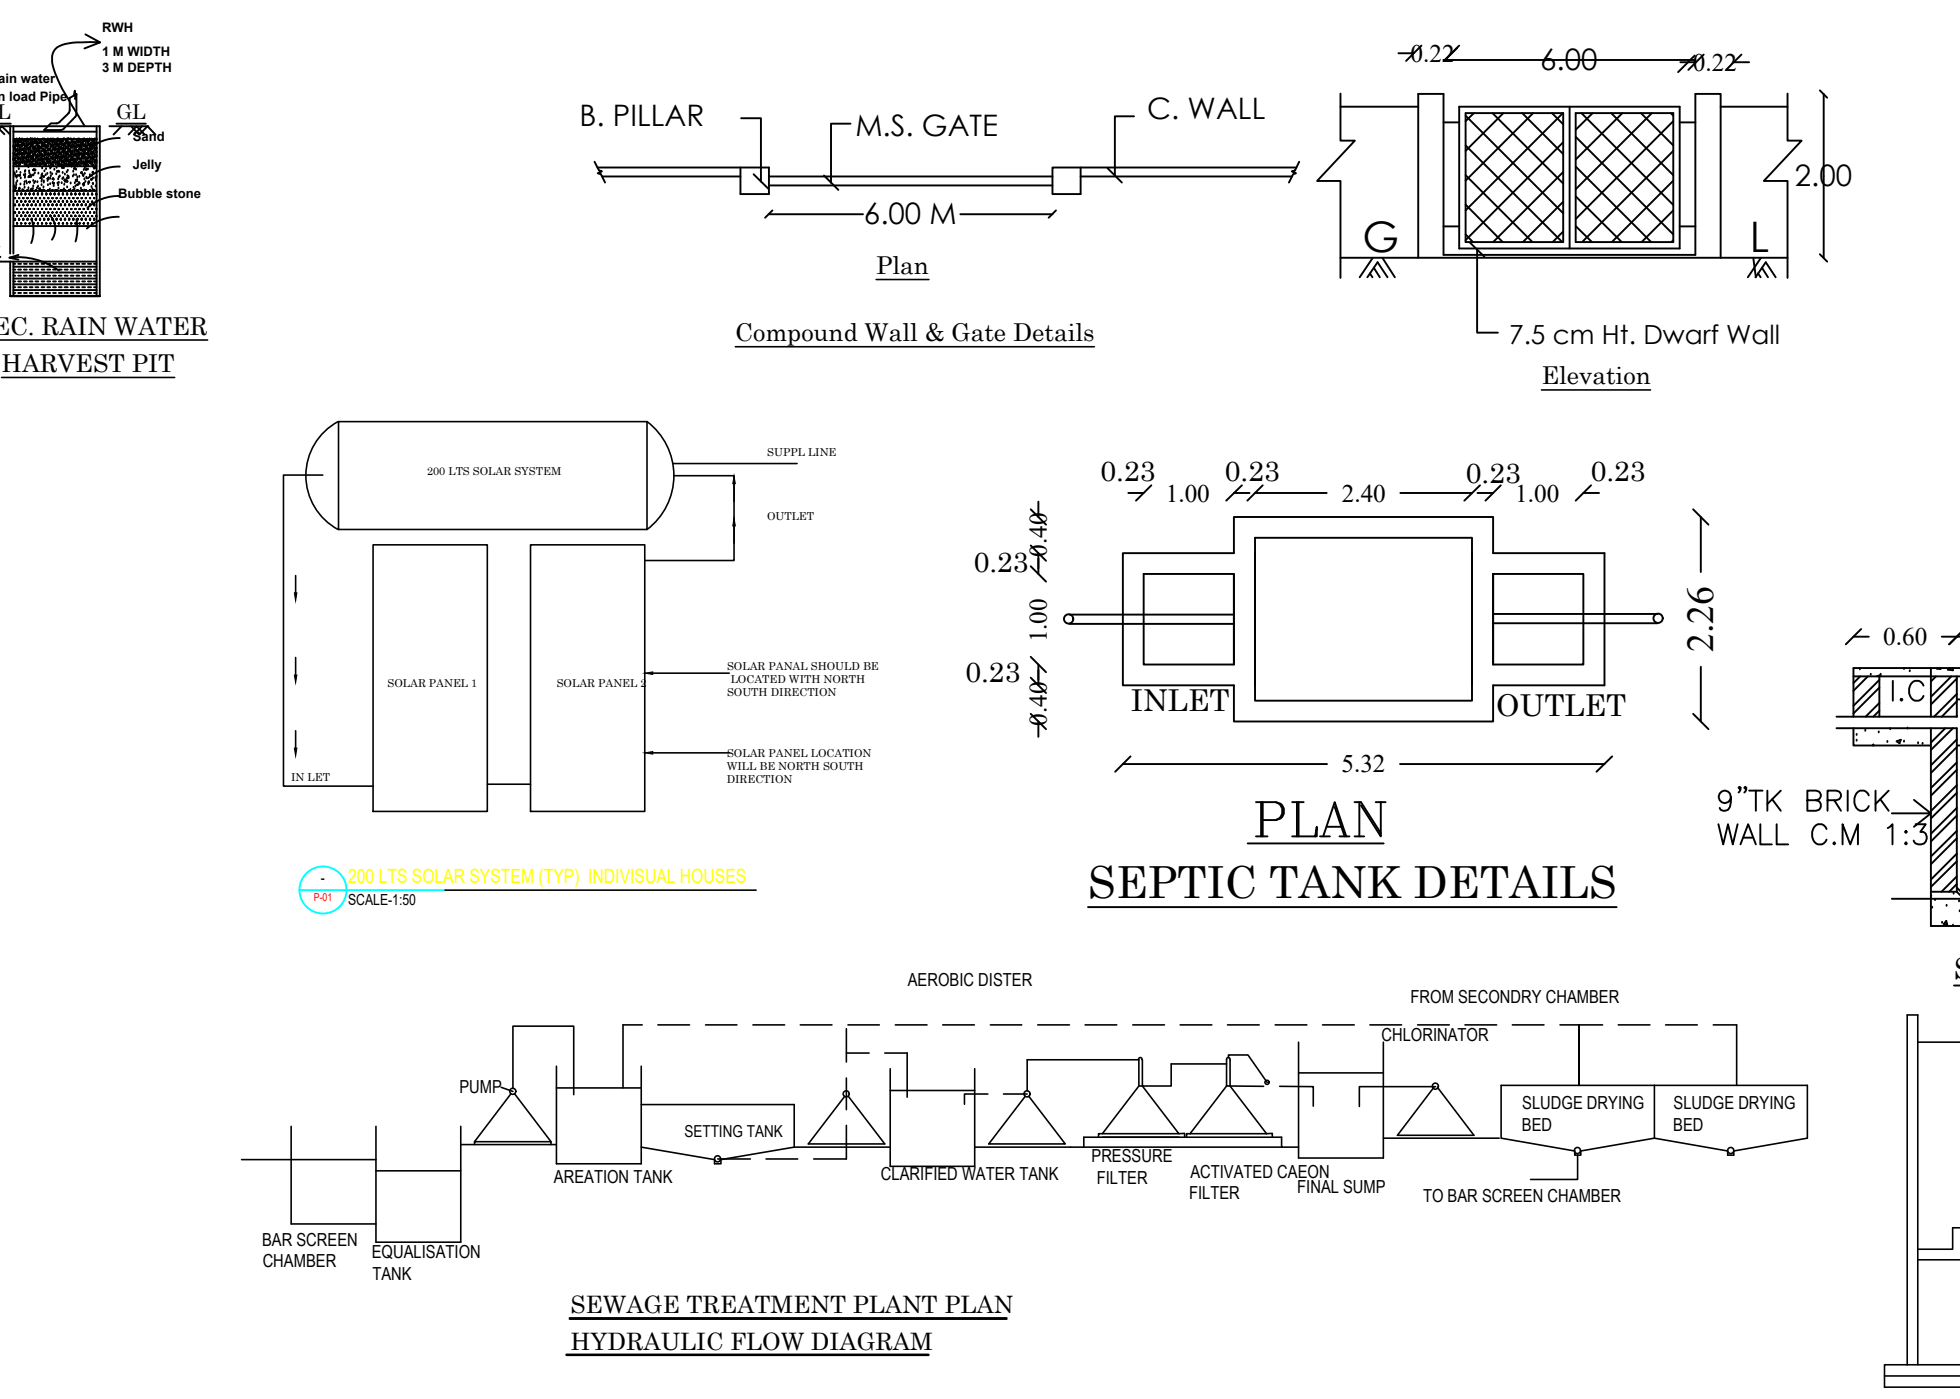
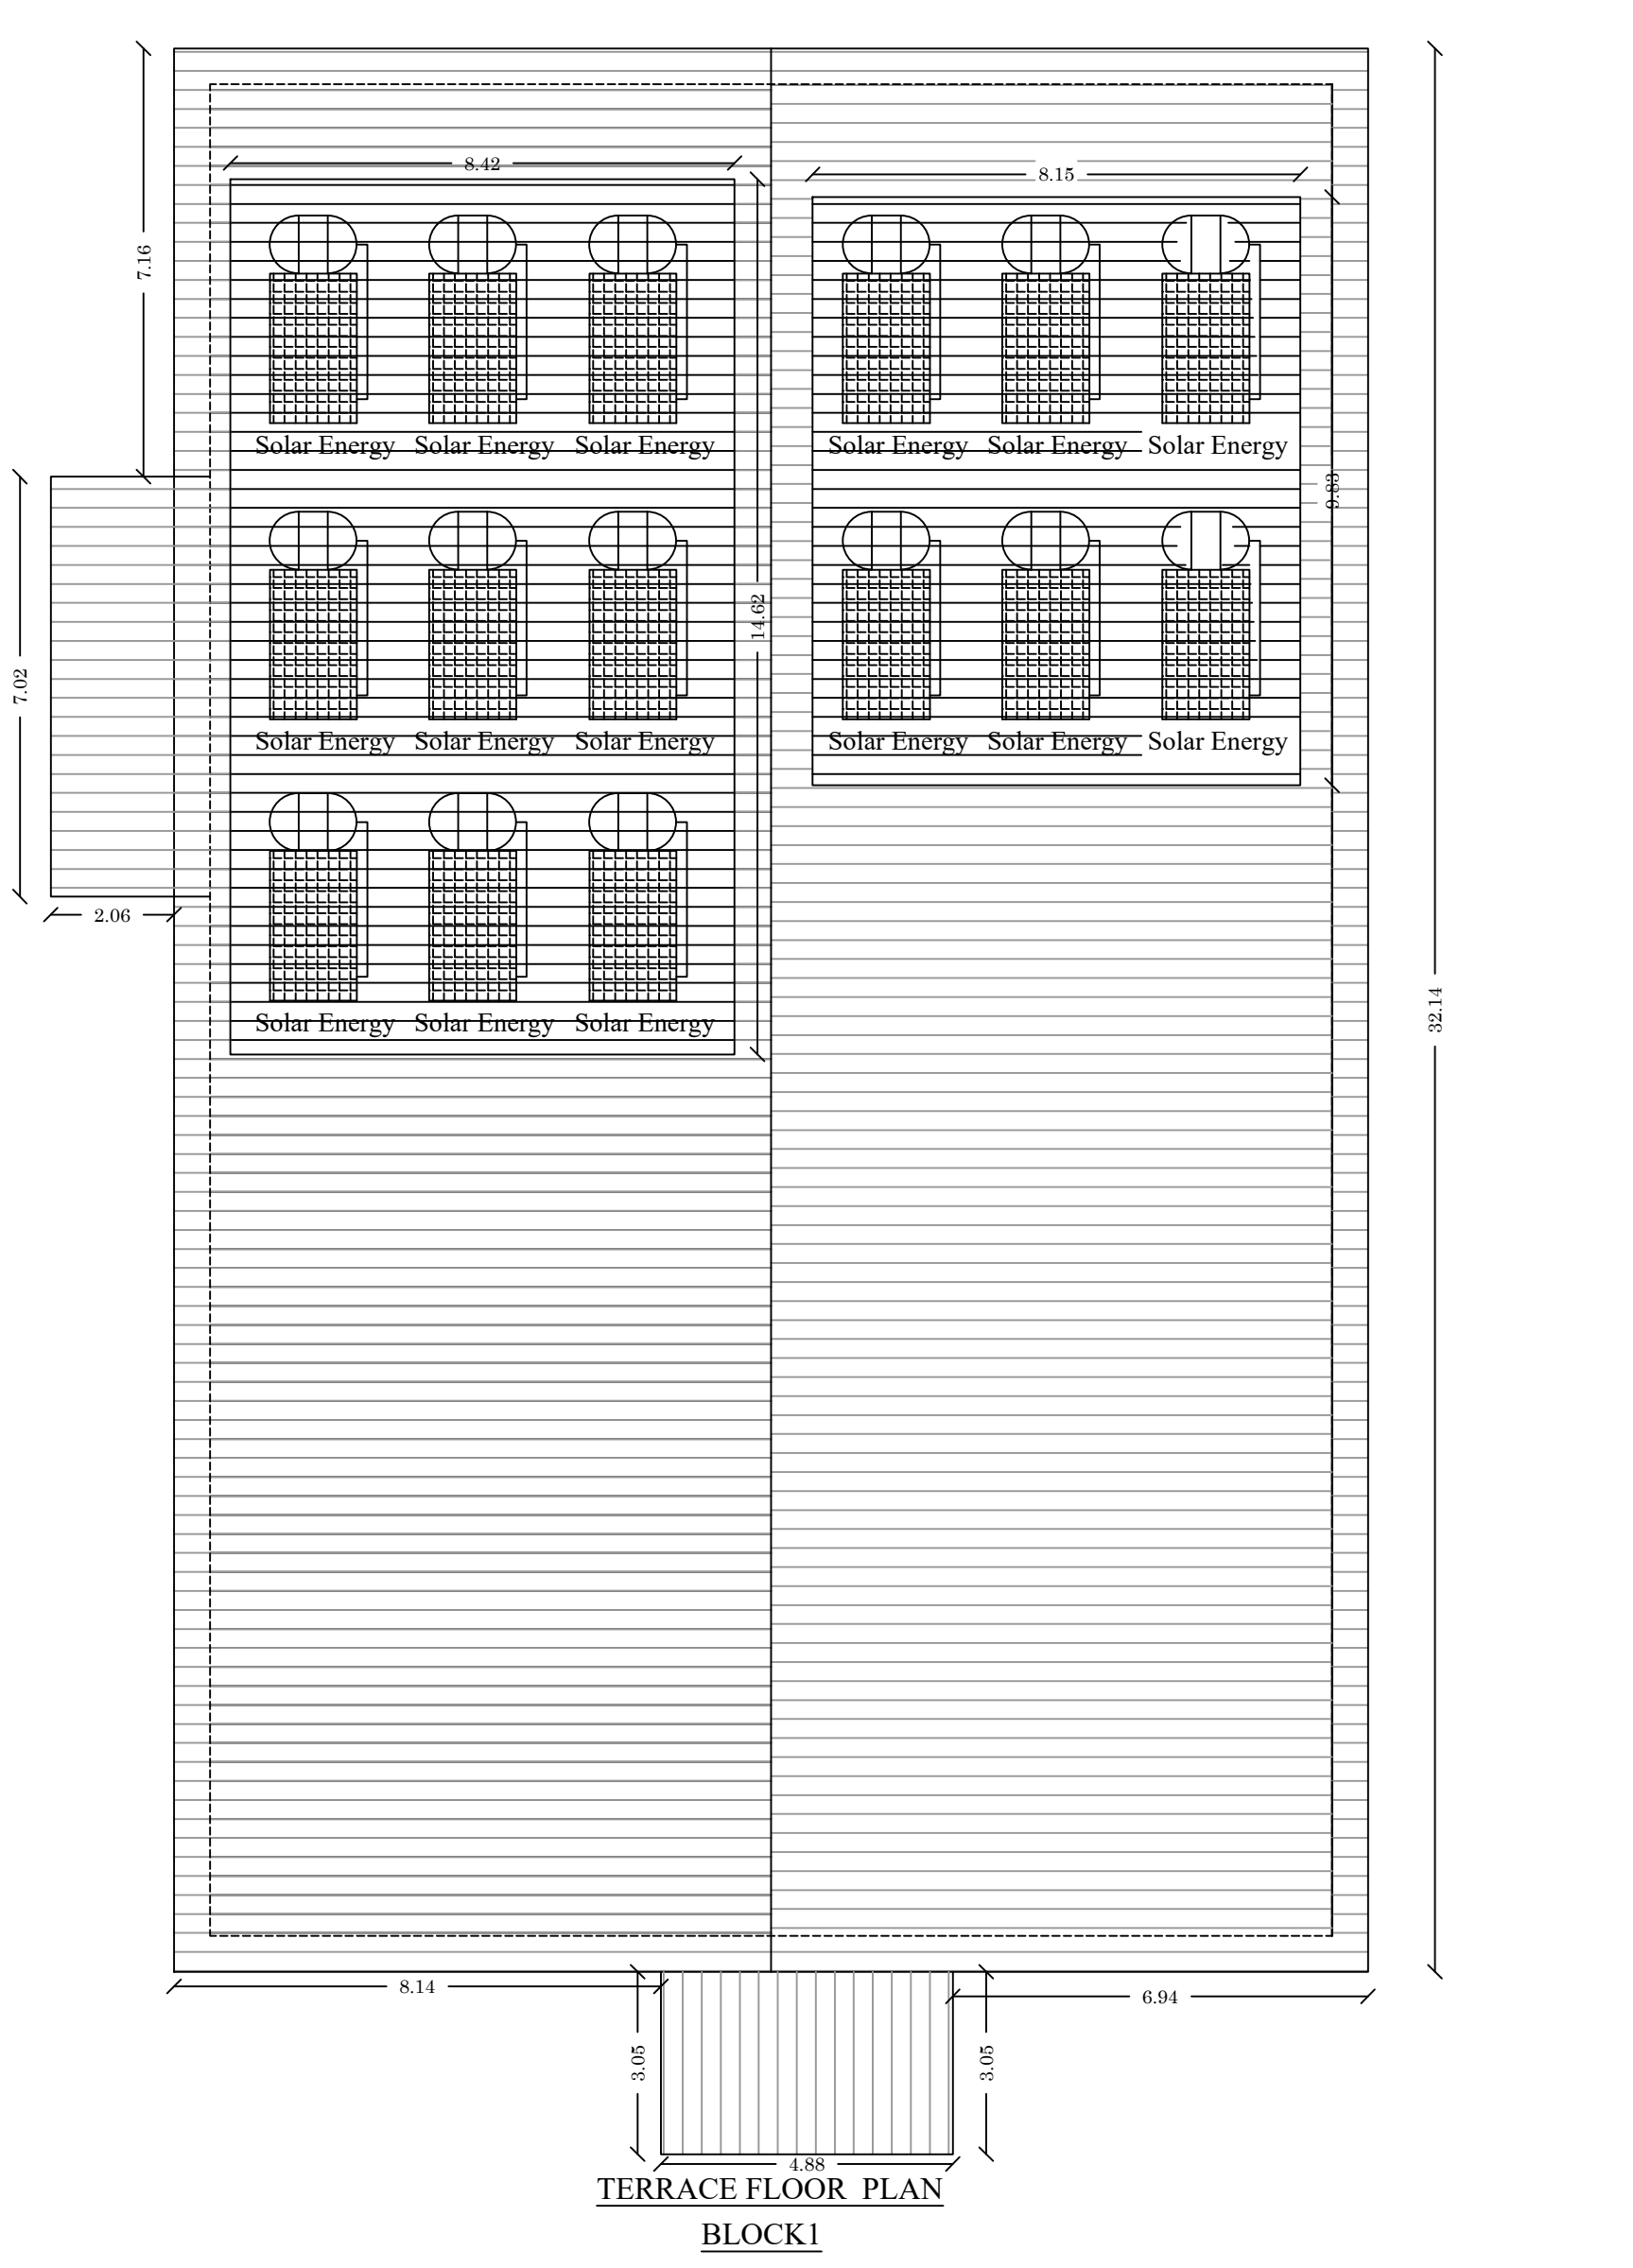
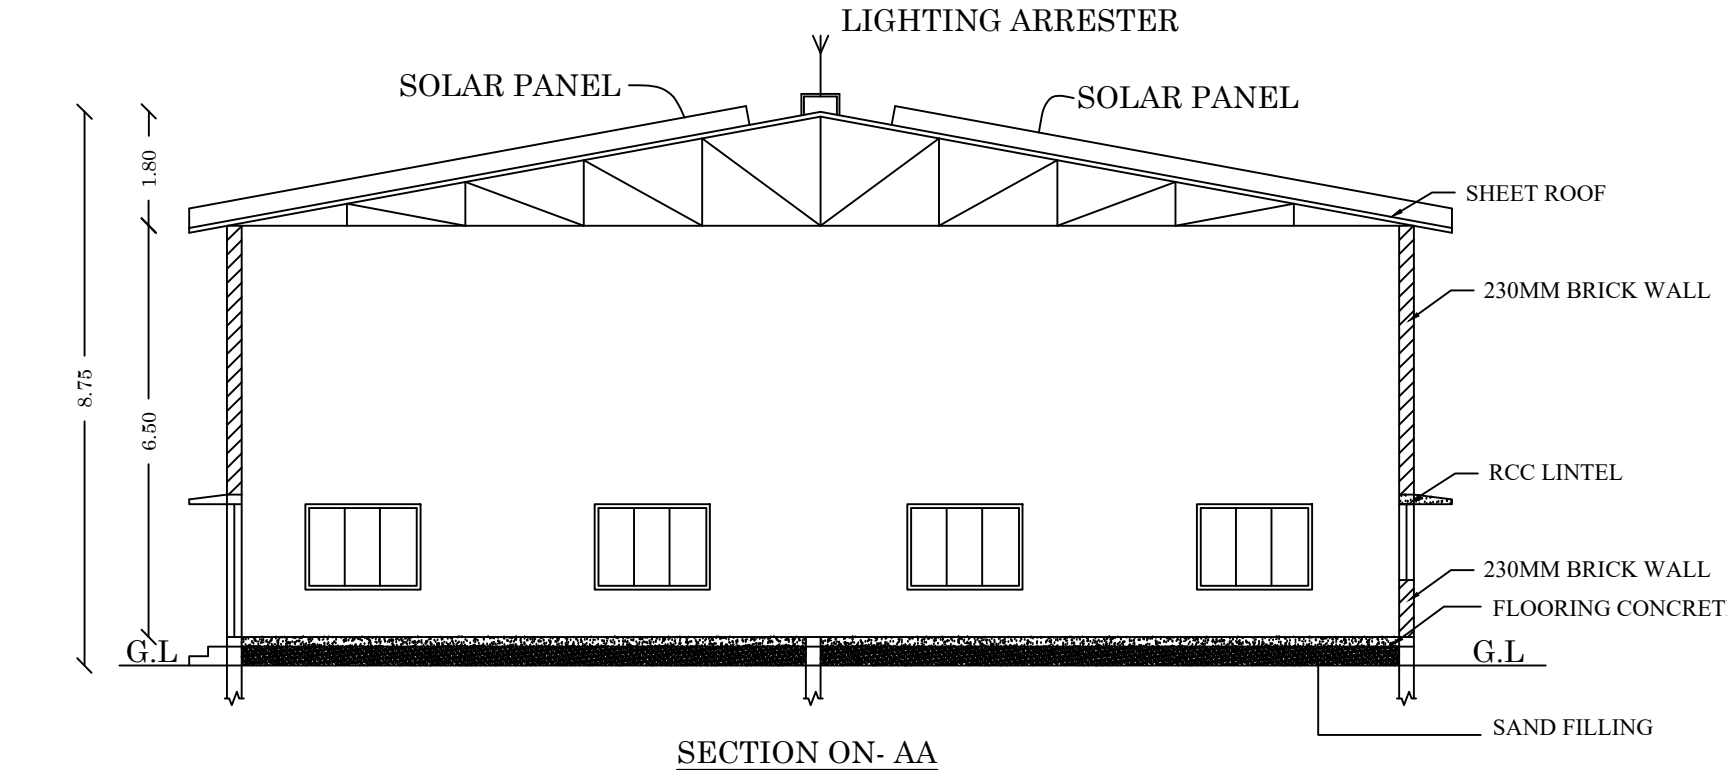
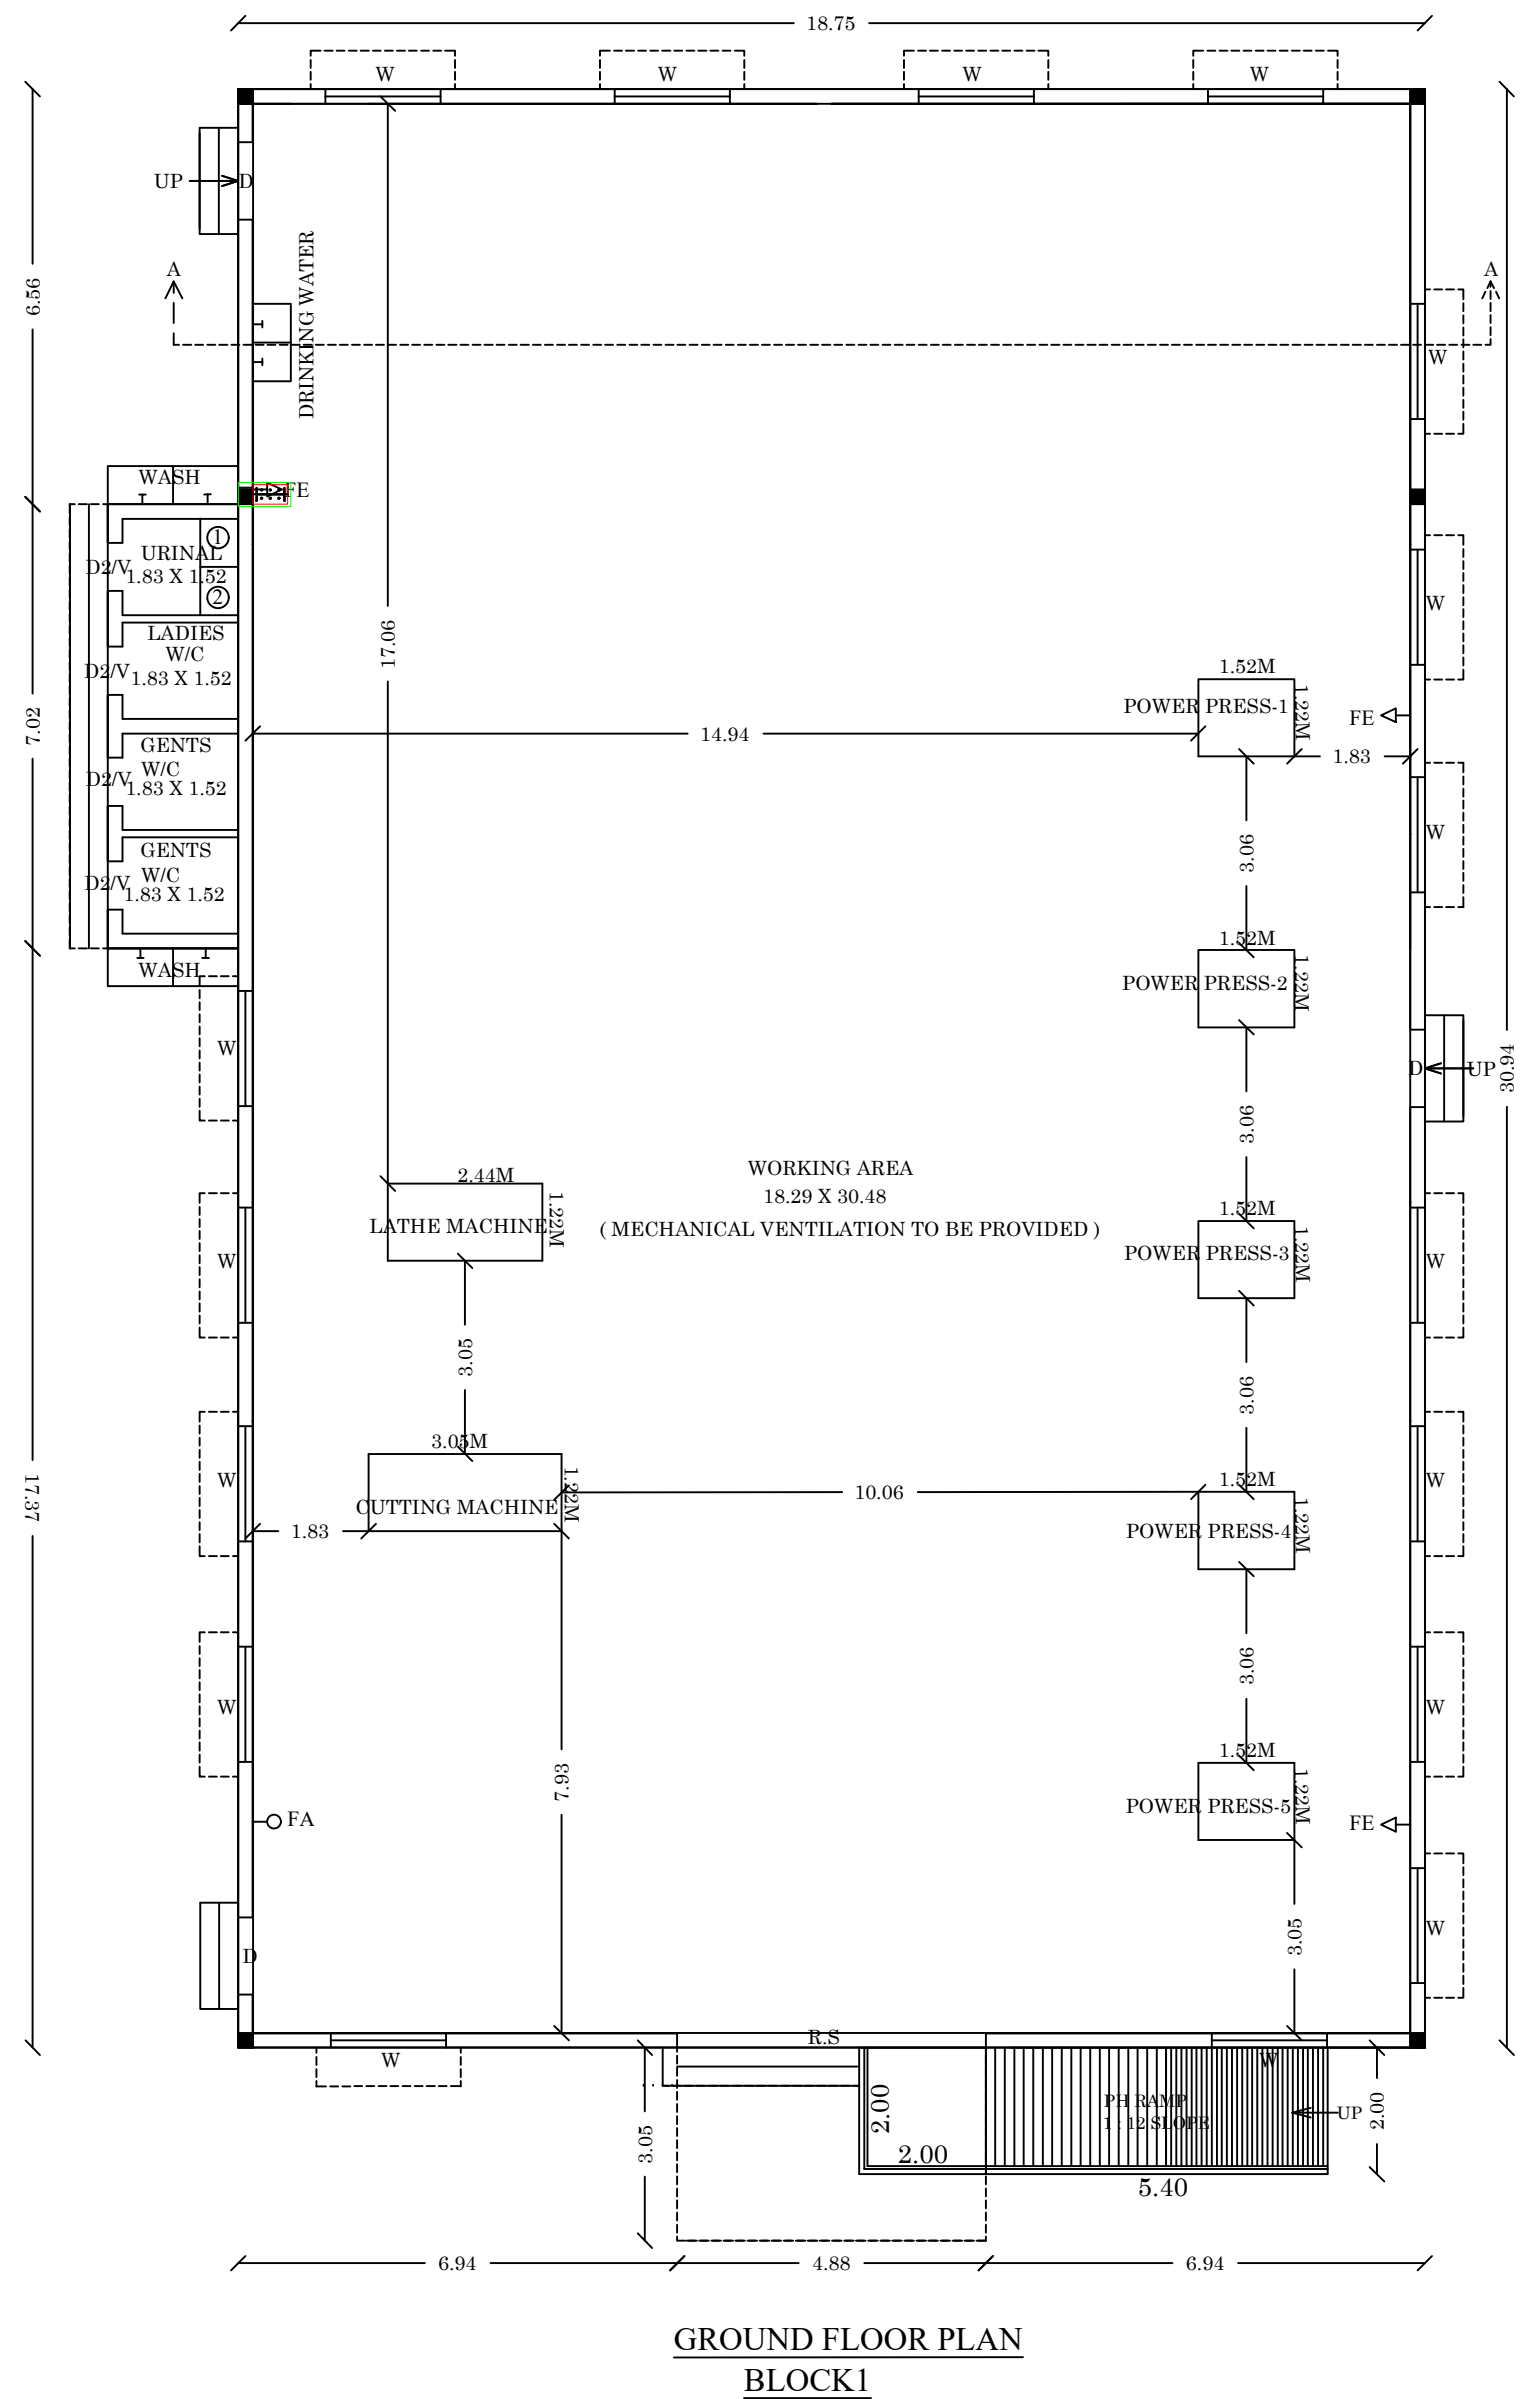
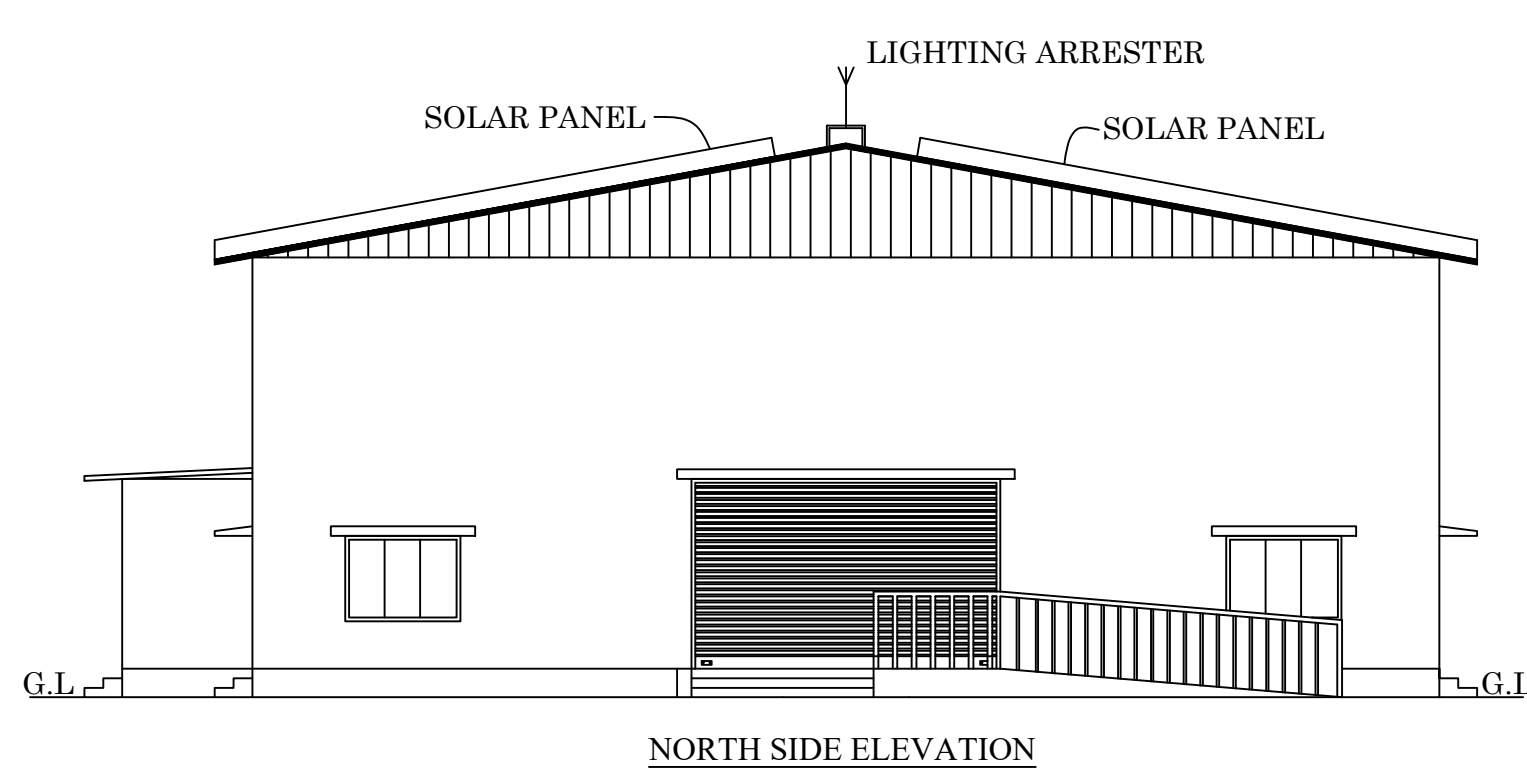
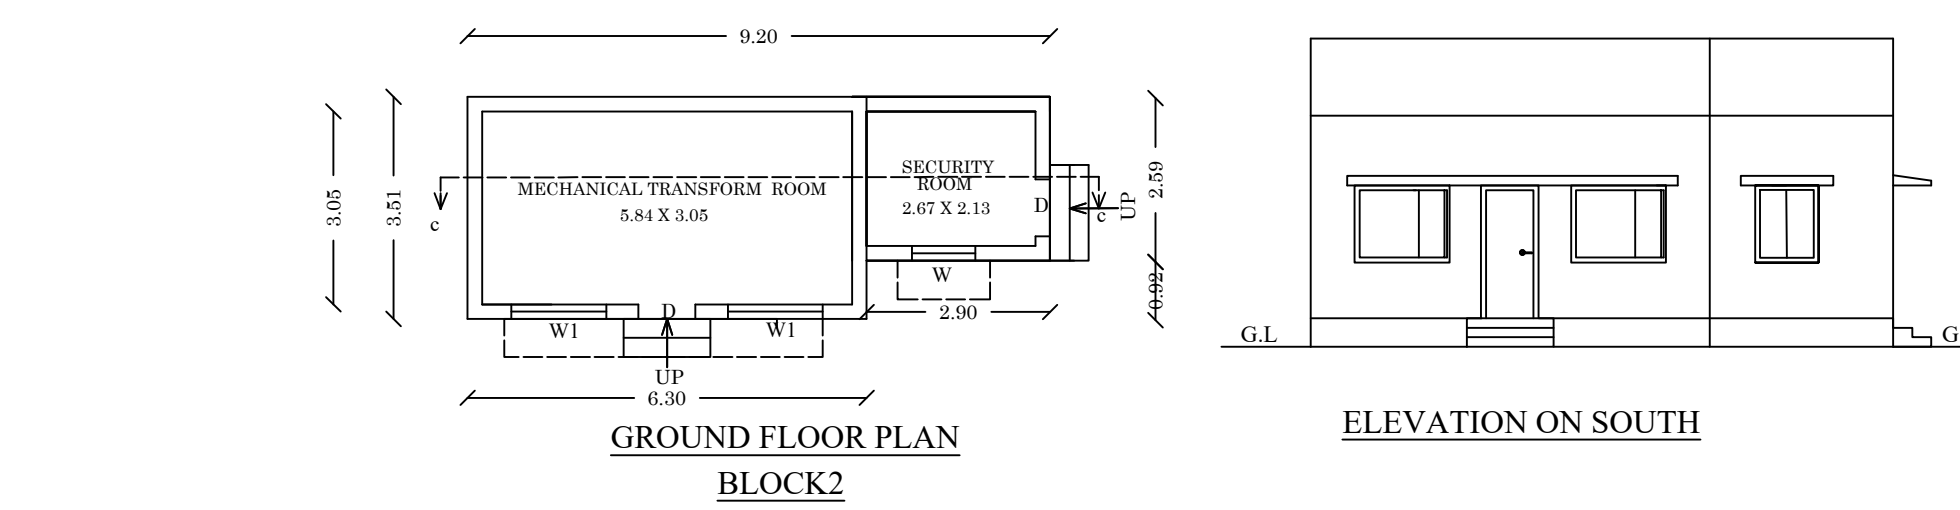
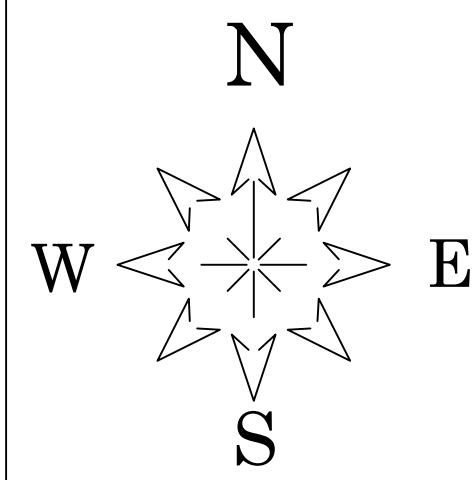
SITE APPROVAL
Online Application Number:SWP/BPA/ /2025TCP
Site Boundary Shown as "A TO D" And Number as SWP/DTCP/DINDIGUL Site Approval No:00/2025

Online Application Number:SWP/BPA/ /2025TCP
SWP/DTCP/DINDIGUL Building Permission No:00/2025

DEPUTY DIRECTOR
TOWN AND COUNTRY PLANING
DINDIGUL DISTRICT

STRUCTURAL ENGINEER ARCHITECT

APPLICANT

ENGINEER

SITE PLAN

Signature Not
Verified