PP APPROVAL RECORD

Planning Permission

Survey 242 and 4 more

Velampatti

Dindigul district, Tamil Nadu

APPROVAL TYPE
Building Plan

ISSUING AUTHORITY
Rural Panchayat

The approval as the planning authority issued it, reproduced in full behind this page.

An approval speaks to what was sanctioned, not to what was built. Completion is a separate record.

Verified RealEstate™

3/350/2 Mettukuppam,
OMR Thoraipakkam,
Chennai 600 097, India

hello@verified.realestate


+91 9996 12 9996


verified.realestate


PLAN SHOWING THE PROPOSED CONSTRUCTION OF A.C SHEET ROOF OFFICE BUILDING, LABOUR ROOM BUILDING, TOILET BLOCK AND EB ROOM COMMERCIAL BUILDING AND WIRECUT CHAMBER BRICKS MANUFACTURING UNIT FOR CHAMBER KLIN. IN SURVEY NO.242,243/1,244/1A,244/2A, PATTA NO.1809 AND 1808,"SRI ANNAMALAIYAR BRICKS WORKS".AT VELAMPATTI VILLAGE, VELAMPATTI PANCHAYAT,PALANI TALUK,DINDIGUL DISTRICT.SCALE 1:100


SITE PLAN

SCALE 1:400

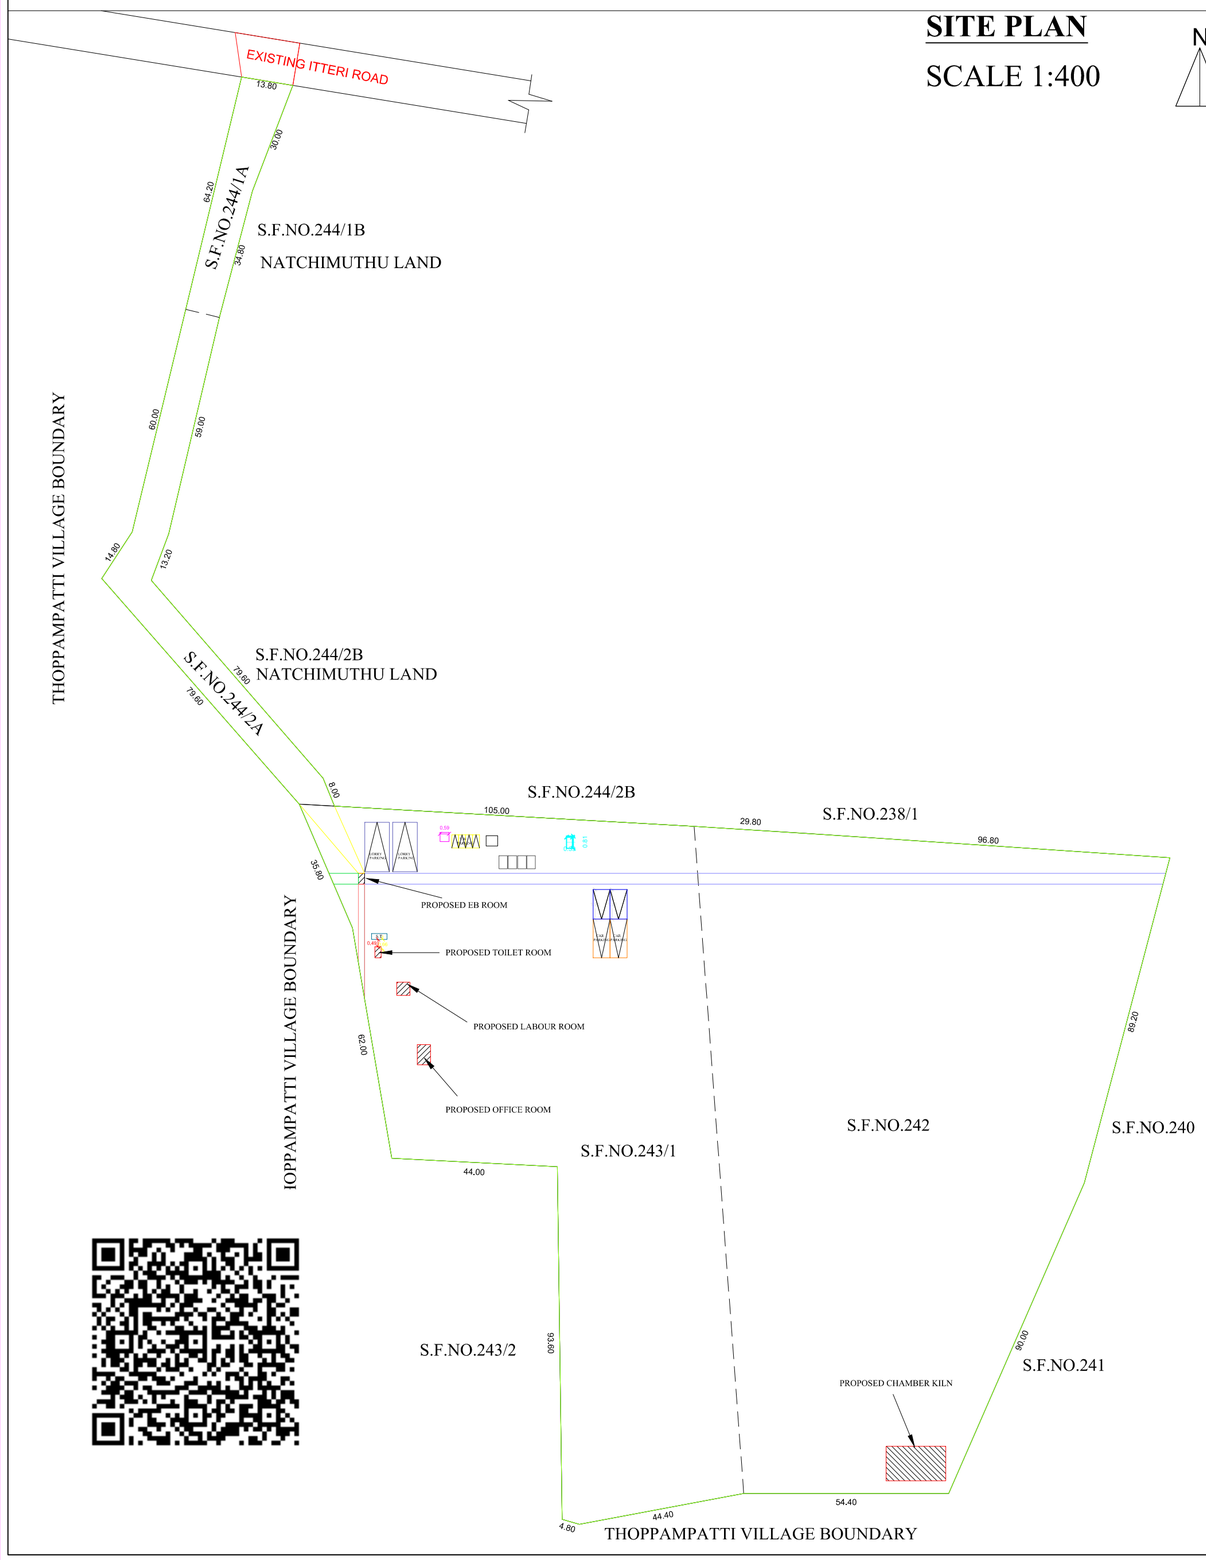

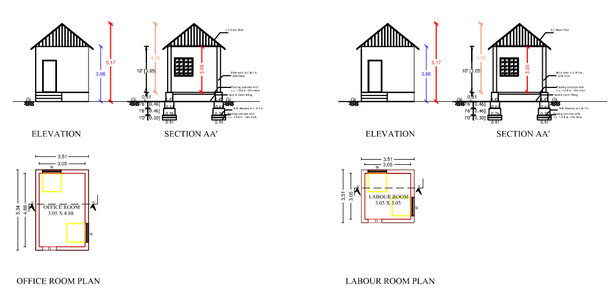

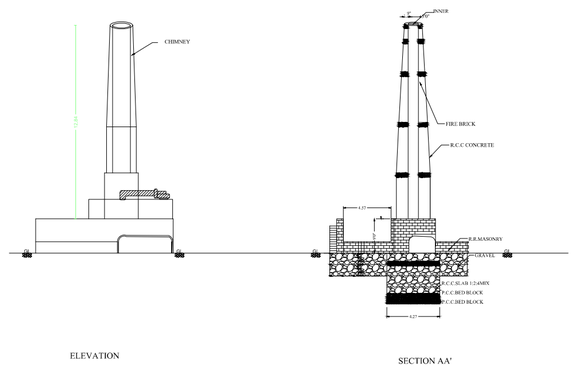


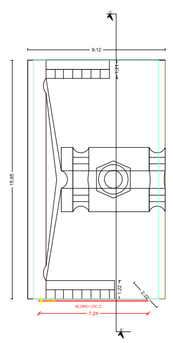

NAME OF THE APPLICANT:-


1. Thiru.S.SATHIYASEELAN
S/o. Thiru.Sivamurugesan

2. Thiru.S.ARUNPRASATH,
S/o. Thiru.Sivamurugesan

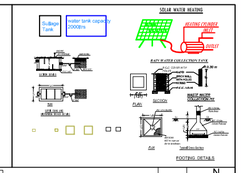

LOCATION PLAN
NOT TO SCALE

G.P.S POINT
10°35'20.3"N 77°31'12.9"E
10.588972, 77.520250

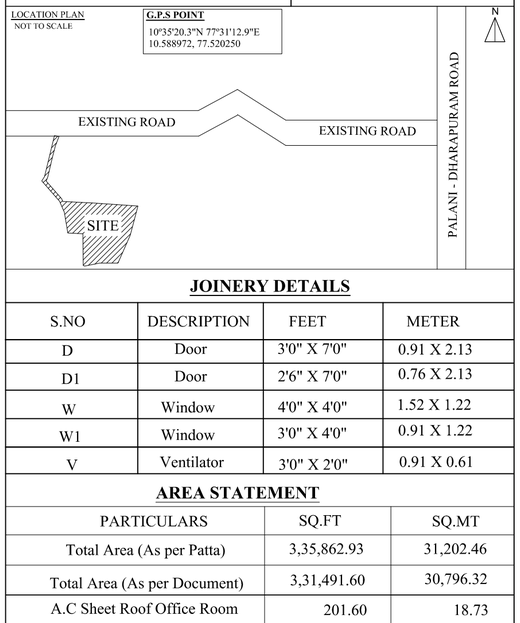

JOINERY DETAILS

S.NO	DESCRIPTION	FEET	METER
D	Door	3'0" X 7'0"	0.91 X 2.13
D1	Door	2'6" X 7'0"	0.76 X 2.13
W	Window	4'0" X 4'0"	1.52 X 1.22
W1	Window	3'0" X 4'0"	0.91 X 1.22
V	Ventilator	3'0" X 2'0"	0.91 X 0.61

AREA STATEMENT

PARTICULARS	SQ.FT	SQ.MT
Total Area (As per Patta)	3,35,862.93	31,202.46
Total Area (As per Document)	3,31,491.60	30,796.32
A.C Sheet Roof Office Room	201.60	18.73
A.C Sheet Roof Labour Room	132.50	12.31
A.C Sheet Roof Toilet Room	52.32	4.86
A.C Sheet Roof EB Room	52.32	4.86
Chamber Klin	1556.25	144.58
Total Pro.Build Up Area	1994.99	185.34
Open Space	3,29,496.61	30,610.98

FSI - Total Buildup Area / Total Site Area - 0.006

Plot Coverage - / Total Site Area - 0.605%

PARKING AREA

PARKING	REQUIRED	PROVIDED
Two Wheeler Parking	4	4
Car Parking	2	2
Lorry Parking	2	2

COLOUR INDEX

SITE BOUNDARY

PROPOSED BUILDING

EXISTING ROAD

ALL DIMENSIONS ARE IN METER ONLY

APPLICANT:-

1. Thiru.S.SATHIYASEELAN

2. Thiru.S.ARUNPRASATH

REGISTERED ENGINEER:-

Er. T. GOWTHAM, DCE.,D.CAD.,
Civil Engineer, Reg. No: 30/2022
Licence Registered Engineer Gr.III
SRI RAM BUILDERS
Chinnakalayamputhur, Palani - 624601
Cell : 7708918138

THE LANDLENS SUITE

Eight ways to know a piece of land before you pay for it.

This report covers one part of the picture. These cover the rest, drawn from the same government records, for any property in Tamil Nadu.

LandLens One
Ask anything about a property and get an answer grounded in live government records, with the sources shown.
/landlens/one

Verify My Land
Every record check run on one property and returned as a single report.
/landlens/verify-my-land

Legal Opinion
An advocate's written opinion on the title, built on the records we pull for it.
/landlens

One Map
Every layer on one map: the parcel, its boundary, zoning, water bodies and what sits around it.
/landlens/one/map

PriceMap
What land actually changed hands for around this plot, taken from the registered deeds.
/landlens/pricemap

Build Scope
What you are allowed to build here: floor space, height, coverage and setbacks.
/landlens/build-scope

Property Tracker
Watch a property and hear about it when something new is registered against it.
/landlens/property-tracker

Deal Room
Run the transaction in one place: documents, stamping, signatures and the parties.
/landlens/deal-room

FREE TOOLS · NO ACCOUNT NEEDED

Twenty-four checks you can run yourself, at no cost.

Records and verification

The registers themselves, read for you.

- Encumbrance Certificate
- Patta and Chitta
- Field Measurement Sketch
- EC Analyzer
- Bank charge check
- Court case search
- Seller background check
- Approval check by survey

Value and duty

What it is worth and what it costs to register.

- Guideline value by street
- Guideline value by survey
- Stamp duty and registration fees
- Capital gains
- Floor space index
- Area unit converter

Zoning and land use

What the plan says can happen on this land.

- Land use zone finder
- CMDA land use check
- Coastal regulation zone
- Master plan check
- Water bodies finder
- Airport height clearance

Registers and directories

Who holds it, and which office keeps the record.

- Find your registering office
- Temple property check
- Waqf property check
- RERA register

Every free tool
/tools

Services we run for you
/services

The LandLens suite
/landlens/one

Verified RealEstate™

Every claim in this document traces back to a government record.

- Legal opinions, due diligence and title verification
- Building plan, layout and sub-division approvals
- Completion and occupancy certificates, regularisation
- Escrow, negotiation and NRI property management
- Land survey, soil testing, architecture and construction

Verified RealEstate
3/350/2 Mettukuppam,
OMR Thoraipakkam,
Chennai 600 097, India
hello@verified.realestate
+91 9996 12 9996

Prepared from the registers named on the page each finding sits on. Where a register could not be read, this document says so in its place rather than leaving the gap to be read as a clean result.