PP APPROVAL RECORD

Planning Permission

Erode district, Tamil Nadu

APPROVAL TYPE
Layout Approval

ISSUING AUTHORITY
DTCP

The approval as the planning authority issued it, reproduced in full behind this page.

An approval speaks to what was sanctioned, not to what was built. Completion is a separate record.

Verified RealEstate™
3/350/2 Mettukuppam,
OMR Thoraipakkam,
Chennai 600 097, India

hello@verified.realestate
+91 9996 12 9996
verified.realestate

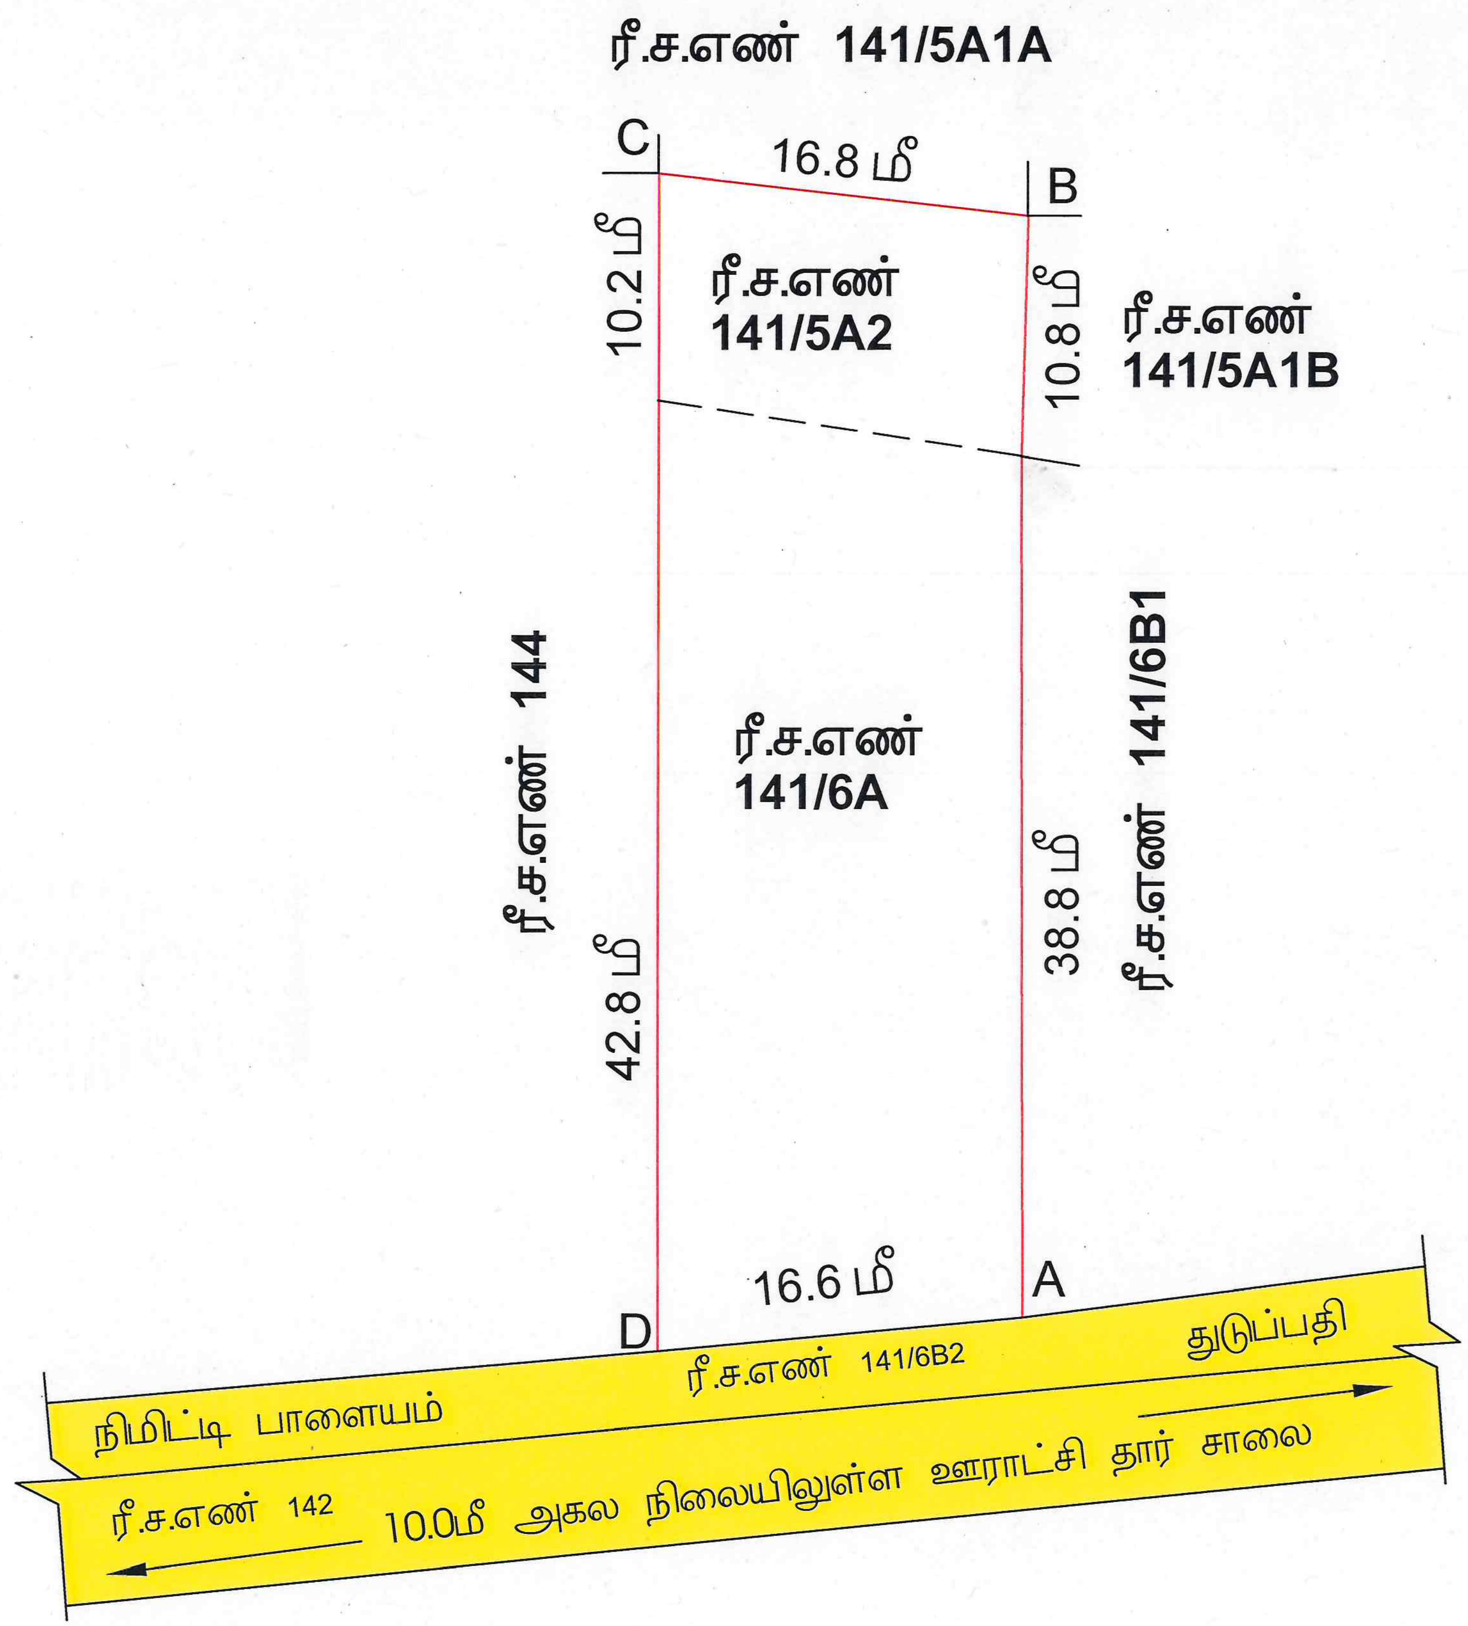

அளவர்/ உதவி வரைவாளர்	
வரைவாளர் நிலை - III	
மேற்பார்வையாளர் / வரைவாளர் நிலை - II	

மாவட்ட நகர் ஊரமைப்பு அலுவலகம் (DTCP) ஈரோடு மாவட்ட அலுவலகம்

பெருந்துறை ஊராட்சி ஒன்றியம்

ஈரோடு மாவட்டம், பெருந்துறை வட்டம், துடுப்பதி ஊராட்சி மற்றும் சின்னமல்லன்பாளையம் கிராமம், ரீ.ச.எண் 141/5A2,6A -ல் அமையும் குடியிருப்பு மனை உட்பிரிவுக்கான தொழில்நுட்ப ஒப்புதல் வரைபடம். (திட்டமில்லா பகுதி)

அளவு : 1:400

இணையதள விண்ணப்ப எண் : LJWONDDW / 2023 நாள் :23-07-2023

N

குறிப்பு :

மனை உட்பிரிவின் மொத்தப்பரப்பு : 0.21 ஏக்கர் (அ) 851.00 சதுர மீட்டர்

மனை உட்பிரிவின் எல்லை (ABCD) ....

நிலையிலுள்ள சாலை ....

ஒதுக்கிய மனை : 01 மனை.

கோரிய மனை : 01 மனை.

பொது ஒதுக்கீடு :

பூங்கா ஒதுக்கீடு பரப்பு : (மனை உட்பிரிவின் பரப்பு- மனை உட்பிரிவு சாலையின் பரப்பு) x10%
: (851.00 - 00 = 851.00) x 10% = 85.10 சதுர மீட்டர்

: 85.10 சதுர மீட்டர் (10.0%) (பூங்கா பரப்பிற்கு ஈடான அரசு வழிகாட்டி மதிப்பீடு தொகை செலுத்தப்பட்டுள்ளது)

கட்டிட வரம்பு:

9.0மீ வரை அகலம் கொண்ட சாலைகளுக்கு 1.5 மீ விடப்படல் வேண்டும்.
9.0மீக்கு மேல் 18.0மீ வரை அகலம் உள்ள சாலைகளுக்கு 3.0 மீ விடப்படல் வேண்டும்.
18.0மீக்கு மேல் 30.0மீ வரை அகலம் உள்ள சாலைகளுக்கு 4.5 மீ விடப்படல் வேண்டும்.

நிபந்தனைகள்:

1. அரசாணை எண் 181 வீ.வ (ம) ந.வ.து நாள் 09.12.2020-ல் தெரிவித்துள்ளவாறு சாலைகள், மழைநீர் வடிகால் வசதி, மேல்நிலை நீர்தேக்க தொட்டியுடன் கூடிய குடிநீர் வசதிகள் (ம) தெருவிளக்குகள் ஆகியவை உள்ளாட்சியின் விருப்பத்திற்கு ஏற்ப அமைக்கப்பட்ட பின்னர் இறுதி ஒப்புதல் வழங்கப்பட வேண்டும்.
2. அரசாணை எண் 141 வீட்டுவசதி மற்றும் நகர்புற வளர்ச்சிதுறை நாள் 16.07.2022-ன் படி நடவடிக்கை மேற்கோள்ளப்பட வேண்டும்.
3. இம்மனை உட்பிரிவிற்கு உள்ளாட்சி இறுதி ஒப்முதல் அளிக்கும் முன் இடத்தினை எந்தக்துறையாலும் நிலஆர்ஜித நடவடிக்கை எடுக்கப்படவில்லை என்றும், எந்தத்துறைக்காகவும் நிலஆர்ஜிதப் பட்டியல் மாவட்ட வருவாய் அலுவலருக்கு அனுப்பப்படவில்லை என்றும் துடுப்பதி ஊராட்சி தலைவர் அவர்கள் உறுதி செய்து கோள்ள வேண்டும்.
4. நில உரிமை குறித்து வழங்கப்பட்ட சான்றுகள் மற்றும் பரிசீலனைக்கு சமர்ப்பிக்கப்பட்ட ஆவணங்கள் சரியானவையல்ல என அறியப்பட்டால் அல்லது மனைஉட்பிரிவிற்கு தொழில்நுட்ப ஒப்புதல் வழங்கியதால் பாதிப்பு ஏற்படக்கூடிய சூழ்நிலை ஏற்படின் மனை உட்பிரிவிற்கு வழங்கப்பட்ட தொழில்நுட்ப ஒப்புதல் எவ்வித முன்னறிவிப்மின்றி நகர் ஊரமைப்பு இயக்குநர், சென்னை அவர்களால் ரத்து செய்யப்படும்.
5. விற்பனைக்குண்டான மனைகளை விற்பனை செய்யும் போது இவ்வாணையின் நகலோடு நகர் ஊரமைப்புத் துறையில் ஒப்புதல் அளிக்கப்பட்ட வரைபட நகல் மனை வாங்குபவர்களுக்கு கட்டாயம் வழங்கப்பட வேண்டும்.
6. ஒப்புதல் அளிக்கப்பட்ட மனை உட்பிரிவு வரைப்படத்தினை எவ்வித மாற்றமும்/விடுதலின்றி மனைப்பிரிவு நுழைவாயிலில் 6' x 4' என்ற அளவிலான நிரந்தர தகவல்பலகை மூலம் பொதுமக்கள் பார்வைக்கு நிரந்தரமாக பிரசுரிக்கப்பட வேண்டும்.
7. பிரஸ்தாப மனை உட்பிரிவுக்கு இவ்வலுவலகத்தால் தொழில்நுட்ப ஒப்புதல் வழங்கப்படுகிறது. மனுதாரின் நில உரிமத்தினை உறுதி சேய்த பின்னரே உள்ளாட்சியால் இறுதி ஒப்புதல் வழங்கப்பட வேண்டும்.
8. பிரஸ்தாப மனை உட்பிரிவுக்கு அமையும் இடம் குறித்து நீதி மன்ற வழக்கு ஏதும் நிலுவையில் உள்ளது அறியப்படின் இவ்வுத்தரவு செல்லத்தக்கதல்ல.

APPROVAL NO. : SWP / DTCP / ERD / LAYOUT NO. : 340 / 2023

நகர் ஊரமைப்புத் துணை இயக்குநர் (பொ),
மாவட்ட நகர் ஊரமைப்பு அலுவலகம்,
ஈரோடு மாவட்டம்.

THE LANDLENS SUITE

Eight ways to know a piece of land before you pay for it.

This report covers one part of the picture. These cover the rest, drawn from the same government records, for any property in Tamil Nadu.

LandLens One
Ask anything about a property and get an answer grounded in live government records, with the sources shown.
/landlens/one

Verify My Land
Every record check run on one property and returned as a single report.
/landlens/verify-my-land

Legal Opinion
An advocate's written opinion on the title, built on the records we pull for it.
/landlens

One Map
Every layer on one map: the parcel, its boundary, zoning, water bodies and what sits around it.
/landlens/one/map

PriceMap
What land actually changed hands for around this plot, taken from the registered deeds.
/landlens/pricemap

Build Scope
What you are allowed to build here: floor space, height, coverage and setbacks.
/landlens/build-scope

Property Tracker
Watch a property and hear about it when something new is registered against it.
/landlens/property-tracker

Deal Room
Run the transaction in one place: documents, stamping, signatures and the parties.
/landlens/deal-room

FREE TOOLS · NO ACCOUNT NEEDED

Twenty-four checks you can run yourself, at no cost.

Records and verification

The registers themselves, read for you.

- Encumbrance Certificate
- Patta and Chitta
- Field Measurement Sketch
- EC Analyzer
- Bank charge check
- Court case search
- Seller background check
- Approval check by survey

Value and duty

What it is worth and what it costs to register.

- Guideline value by street
- Guideline value by survey
- Stamp duty and registration fees
- Capital gains
- Floor space index
- Area unit converter

Zoning and land use

What the plan says can happen on this land.

- Land use zone finder
- CMDA land use check
- Coastal regulation zone
- Master plan check
- Water bodies finder
- Airport height clearance

Registers and directories

Who holds it, and which office keeps the record.

- Find your registering office
- Temple property check
- Waqf property check
- RERA register

Every free tool
/tools

Services we run for you
/services

The LandLens suite
/landlens/one

hello@verified.realestate · +91 9996 12 9996

Verified RealEstate™

Every claim in this document traces back to a government record.

- Legal opinions, due diligence and title verification
- Building plan, layout and sub-division approvals
- Completion and occupancy certificates, regularisation
- Escrow, negotiation and NRI property management
- Land survey, soil testing, architecture and construction

Verified RealEstate
3/350/2 Mettukuppam,
OMR Thoraipakkam,
Chennai 600 097, India
hello@verified.realestate
+91 9996 12 9996

Prepared from the registers named on the page each finding sits on. Where a register could not be read, this document says so in its place rather than leaving the gap to be read as a clean result.