PP APPROVAL RECORD

Planning Permission

Erode district, Tamil Nadu

APPROVAL TYPE
Building Plan


ISSUING AUTHORITY
Rural Panchayat

The approval as the planning authority issued it, reproduced in full behind this page.


An approval speaks to what was sanctioned, not to what was built. Completion is a separate record.

Verified RealEstate™
3/350/2 Mettukuppam,
OMR Thoraipakkam,
Chennai 600 097, India

hello@verified.realestate
+91 9996 12 9996
verified.realestate

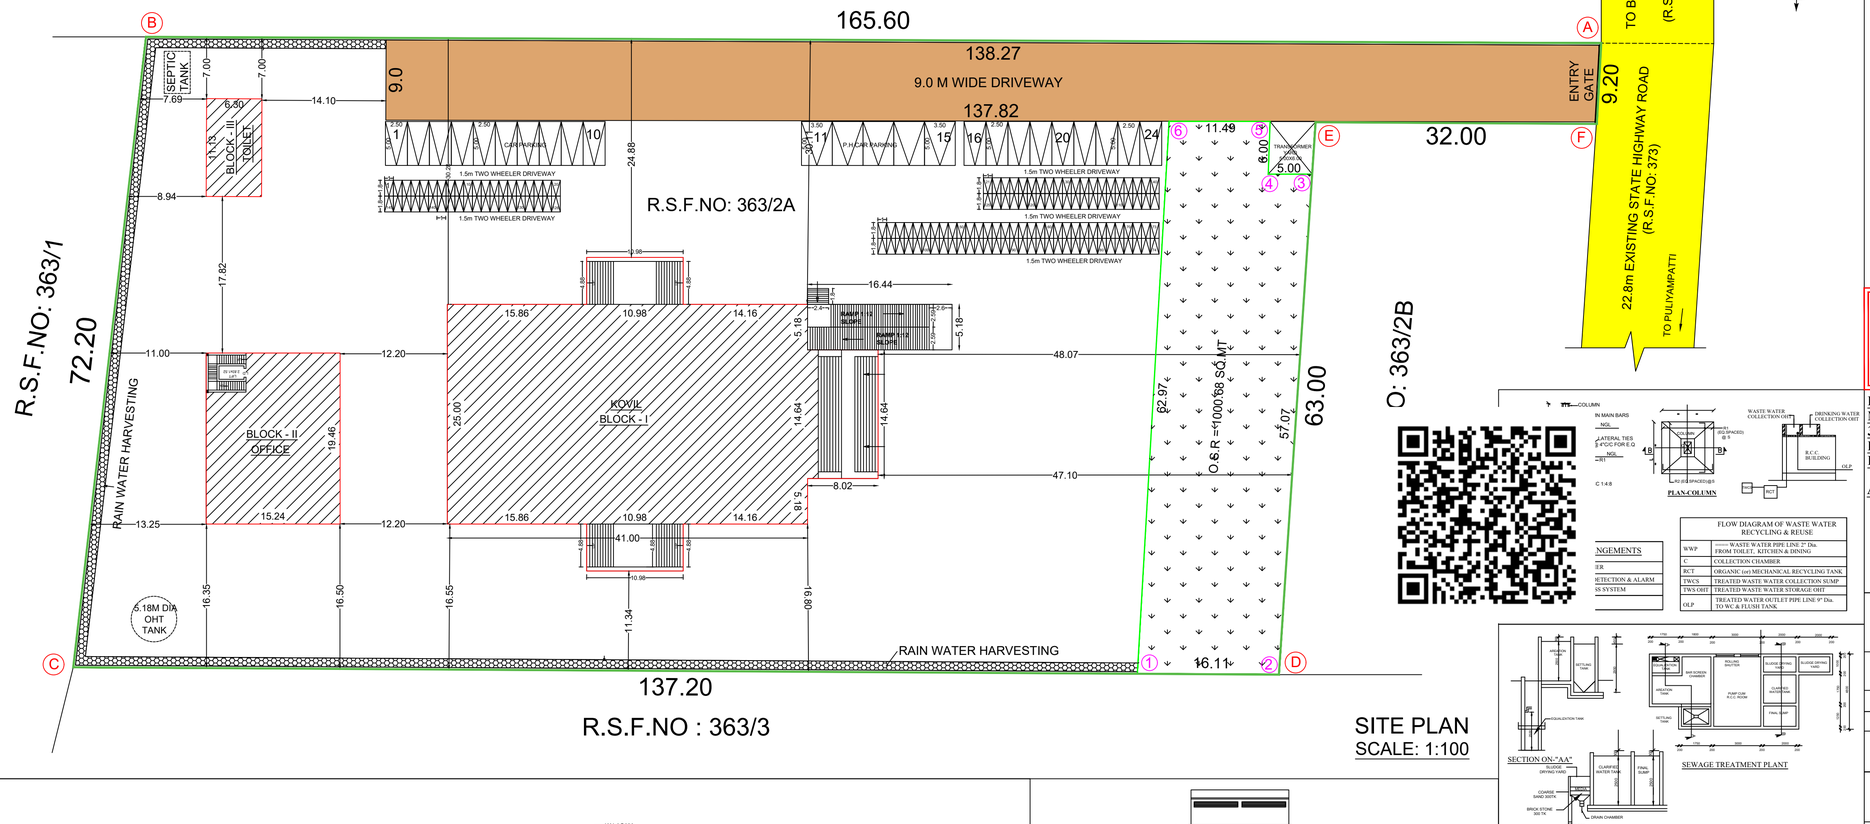


SITE PLAN
SCALE: 1:100

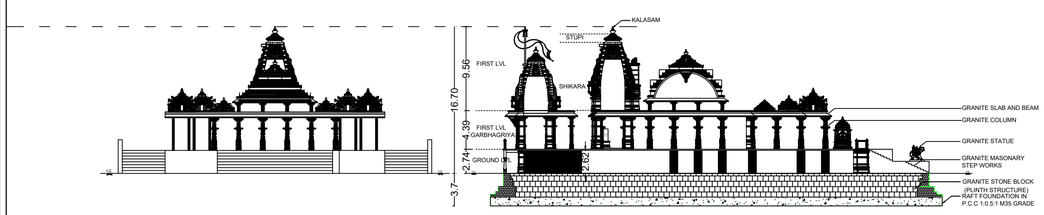


FRONT ELEVATION
BLOCK - I


SECTION ON "A-B"
BLOCK - I

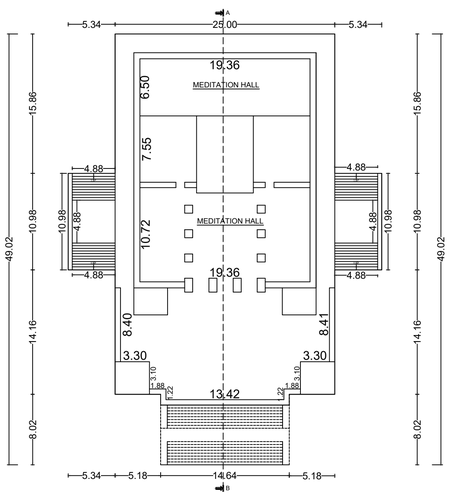


GROUND FLOOR PLAN
BLOCK - I

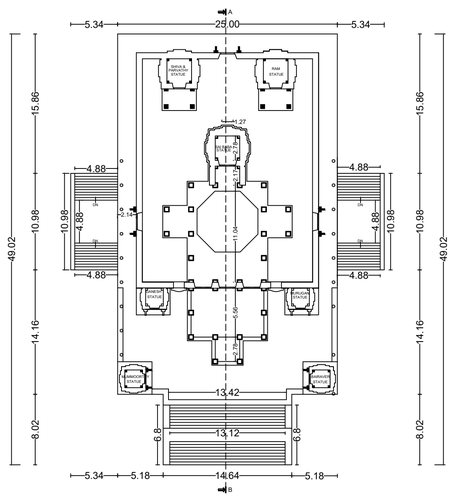

FIRST FLOOR PLAN
BLOCK - I

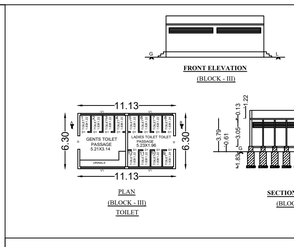


PLAN
(BLOCK - III)
TOILET

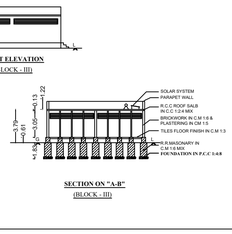

SECTION ON "A-B"
(BLOCK - III)


FRONT ELEVATION
(BLOCK - III)

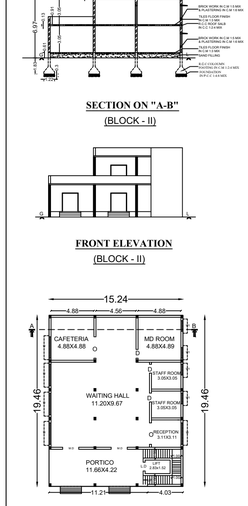


SECTION ON "A-B"
(BLOCK - II)


TERRACE FLOOR PLAN
(BLOCK - II)


GROUND FLOOR PLAN
(BLOCK - II)
OFFICE

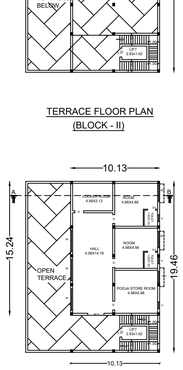


FIRST FLOOR PLAN
(BLOCK - II)

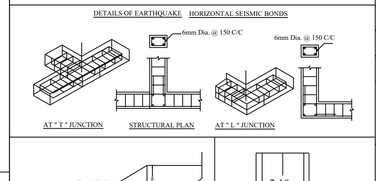

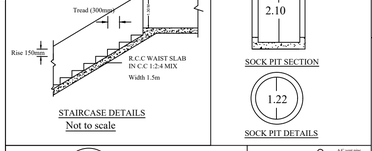

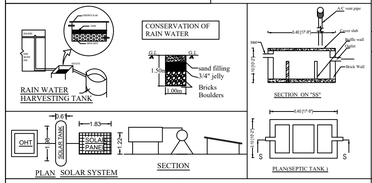

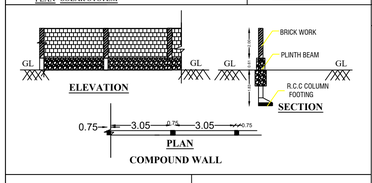

SURVEYOR / ASST. DRAUGHTSMAN	J.SRINIVASAN
DRAUGHTSMAN GRADE-III	K.VELMURUGAN
SUPERVISOR	G.KANNAN

ONLINE APPLICATIOIN No - SWP/BPA/206672/2024
SWP/DTCP/ERODE/Site Approval No :191/2024
SWP/DTCP/ERODE/ Building Permission No :15/2024

DETAILED SITE PLAN SHOWING THE PROPOSED CONSTRUCTION OF MARBLE ROOF BUILDING FOR RELIGIOUS PURPOSE IN NEW R.S.NO : 363/2A OF KURUMBAPALAYAM VILLAGE & VINNAPALLI PANCHAYAT, BHAVANISAGAR UNION, SATHYAMANGALAM TALUK, ERODE DISTRICT.

APPLICANT :
Mrs.V.CHITRA
W/o. JAGANATHAN

SF.NO VILLAGE	DOCUMENT NO.	AS PER DOCUMENT & PATTA		AS PER FMB	As per eDCR-Superimposed
		Area in Acres	Area in sq.m	Area in sq.m	Area in sq.m
363/2A Kurumbapalayam	1564 / 2020	2.4653	9977.00	9977.00	9977.00
TOTAL SITE AREA		2.4653	9977.00	9977.00	9977.00

Descriptions		TOTAL FSI AREA	NON - FSI		TOTAL BUILTP AREA
			COVERD PARKING	DEDUCTION	
BLOCK-I (KOVIL)	Area of the Proposed Ground Floor	1259.68	-	-	1259.68
	Area of the Proposed First Floor	1259.68	-	-	1259.68
BLOCK-II (OFFICE)	Area of the Proposed Ground Floor	296.57	-	-	296.57
	Area of the Proposed First Floor	154.38	-	-	154.38
BLOCK-III (TOILET)	Area of the Proposed Ground Floor	70.12	-	-	70.12
Total Area		3040.43	-	-	3040.43

FSI = 3040.43 SQM / 9977.00 SQM = 0.304 < 2

O.S.R REQUIRED - 997.70 SQ.M
O.S.R PROVIDED - 1000.68 SQ.M(10.02%)

(FE) FIRE EXTINGUISHER =
(FA) FIRE ALARAM =

SCALE 1 : 100
ALL DIMENSION ARE IN METER

REFERENCE:
SITE BOUNDARY -
PROPOSED BUILDING -
EXISTING ROAD -
DRIVE WAY -

PARKING	REQ	PROVIDED
CAR PARKING (Including P.H)	24	24
TWO WHEELER (Including P.H)	145	145

APPLICANT

STRUCTURAL ENGINEER	REGISTERED ENGINEER
Er.A.R.KRISHNARAJA M.E.,Ph.D.,(Structures) Registered Structural Engineer Grade - I Reg. No : 03.2020 RSE-Gr.I EDTCP Chartered Engineer. Reg.No : AM1600049 Licensed Building Surveyor Ph.No : +91 98435 01835	Er.K.SAMPATH KUMAR M.E., Registered Engineer Grade II Reg.No: 03/2020/RE-Gr.II EDTCP Ph.No: +91 9688557296.

DEPUTY DIRECTOR
DISTRICT TOWN AND COUNTRY PLANNING,
ERODE

Digitally Signed
Signed by Assistant Director
Location Erode
Date:2024.06.25 13:31:17

THE LANDLENS SUITE

Eight ways to know a piece of land before you pay for it.

This report covers one part of the picture. These cover the rest, drawn from the same government records, for any property in Tamil Nadu.

LandLens One
Ask anything about a property and get an answer grounded in live government records, with the sources shown.
/landlens/one

Verify My Land
Every record check run on one property and returned as a single report.
/landlens/verify-my-land

Legal Opinion
An advocate's written opinion on the title, built on the records we pull for it.
/landlens

One Map
Every layer on one map: the parcel, its boundary, zoning, water bodies and what sits around it.
/landlens/one/map

PriceMap
What land actually changed hands for around this plot, taken from the registered deeds.
/landlens/pricemap

Build Scope
What you are allowed to build here: floor space, height, coverage and setbacks.
/landlens/build-scope

Property Tracker
Watch a property and hear about it when something new is registered against it.
/landlens/property-tracker

Deal Room
Run the transaction in one place: documents, stamping, signatures and the parties.
/landlens/deal-room

FREE TOOLS · NO ACCOUNT NEEDED

Twenty-four checks you can run yourself, at no cost.

Records and verification

The registers themselves, read for you.

- Encumbrance Certificate
- Patta and Chitta
- Field Measurement Sketch
- EC Analyzer
- Bank charge check
- Court case search
- Seller background check
- Approval check by survey

Value and duty

What it is worth and what it costs to register.

- Guideline value by street
- Guideline value by survey
- Stamp duty and registration fees
- Capital gains
- Floor space index
- Area unit converter

Zoning and land use

What the plan says can happen on this land.

- Land use zone finder
- CMDA land use check
- Coastal regulation zone
- Master plan check
- Water bodies finder
- Airport height clearance

Registers and directories

Who holds it, and which office keeps the record.

- Find your registering office
- Temple property check
- Waqf property check
- RERA register

Every free tool
/tools

Services we run for you
/services

The LandLens suite
/landlens/one

Verified RealEstate™

Every claim in this document traces back to a government record.

- Legal opinions, due diligence and title verification
- Building plan, layout and sub-division approvals
- Completion and occupancy certificates, regularisation
- Escrow, negotiation and NRI property management
- Land survey, soil testing, architecture and construction

Verified RealEstate
3/350/2 Mettukuppam,
OMR Thoraipakkam,
Chennai 600 097, India
hello@verified.realestate
+91 9996 12 9996

Prepared from the registers named on the page each finding sits on. Where a register could not be read, this document says so in its place rather than leaving the gap to be read as a clean result.