PP APPROVAL RECORD

Planning Permission

Erode district, Tamil Nadu

APPROVAL TYPE
Building Plan


ISSUING AUTHORITY
Rural Panchayat

The approval as the planning authority issued it, reproduced in full behind this page.

An approval speaks to what was sanctioned, not to what was built. Completion is a separate record.


Verified RealEstate™
3/350/2 Mettukuppam,
OMR Thoraipakkam,
Chennai 600 097, India

hello@verified.realestate
+91 9996 12 9996
verified.realestate

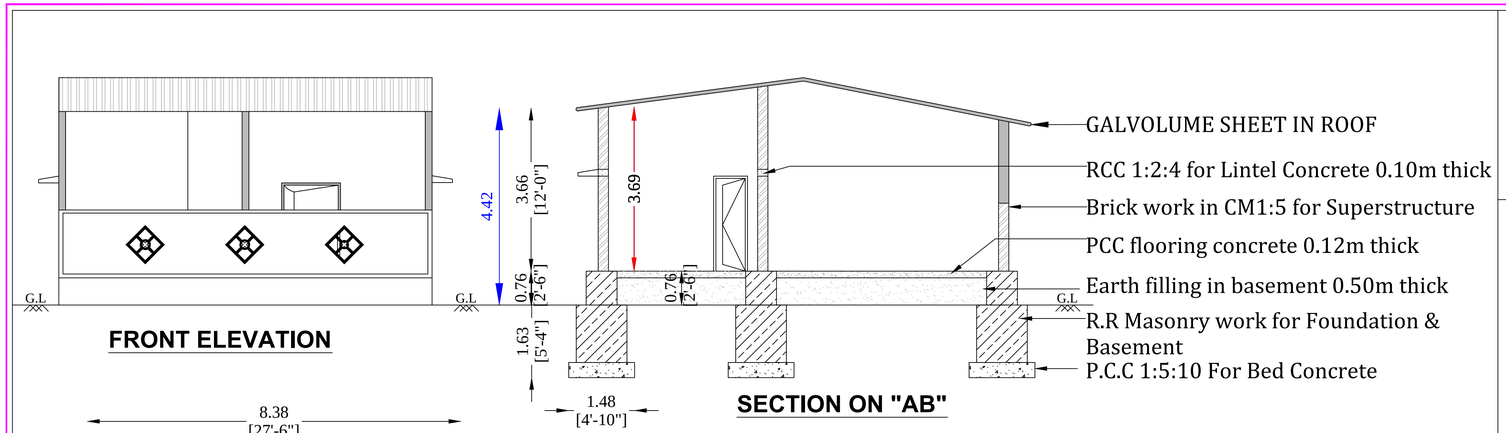



FRONT ELEVATION


SECTION ON "AB"

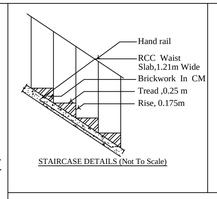

STAIRCASE DETAILS (Not To Scale)

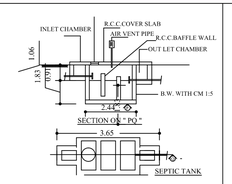

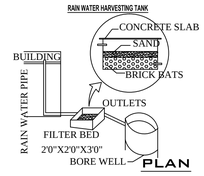


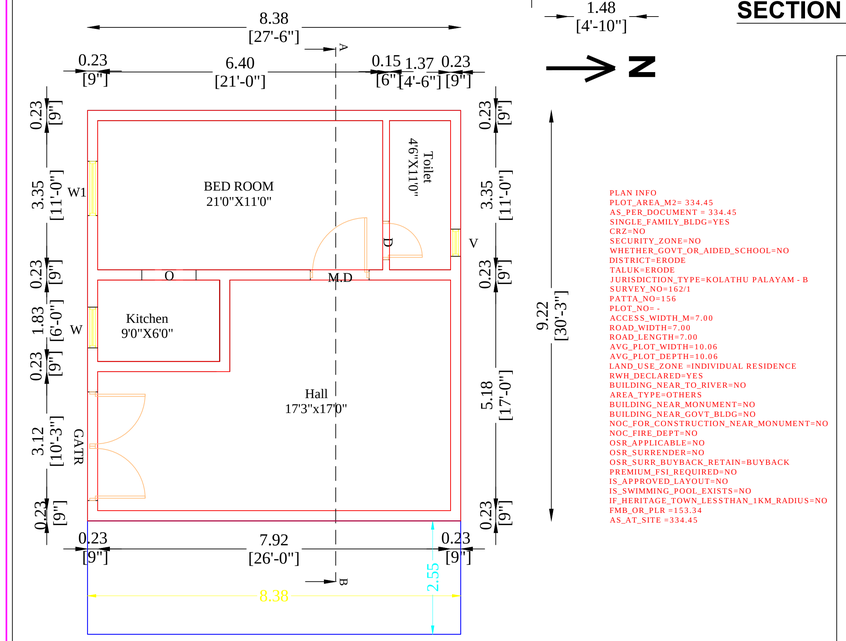

GROUND FLOOR PLAN

PLAN INFO
PLOT_AREA_M2= 334.45
AS_PER_DOCUMENT = 334.45
SINGLE_FAMILY_BLDG=YES
CRZ=NO
SECURITY_ZONE=NO
WHETHER_GOVT_OR_AIDED_SCHOOL=NO
DISTRICT=ERODE
TALUK=ERODE
JURISDICTION_TYPE=KOLATHU PALAYAM - B
SURVEY_NO=162/1
PATTA_NO=156
PLOT_NO= -
ACCESS_WIDTH_M=7.00
ROAD_WIDTH=7.00
ROAD_LENGTH=7.00
AVG_PLOT_WIDTH=10.06
AVG_PLOT_DEPTH=10.06
LAND_USE_ZONE =INDIVIDUAL RESIDENCE
RWH_DECLARED=YES
BUILDING_NEAR_TO_RIVER=NO
AREA_TYPE=OTHERS
BUILDING_NEAR_MONUMENT=NO
BUILDING_NEAR_GOVT_BLDG=NO
NOC_FOR_CONSTRUCTION_NEAR_MONUMENT=NO
NOC_FIRE_DEPT=NO
OSR_APPLICABLE=NO
OSR_SURRENDER=NO
OSR_SURR_BUYBACK_RETAIN=BUYBACK
PREMIUM_FSI_REQUIRED=NO
IS_APPROVED_LAYOUT=NO
IS_SWIMMING_POOL_EXISTS=NO
IF_HERITAGE_TOWN_LESSTHAN_1KM_RADIUS=NO
FMB_OR_PLR =153.34
AS_AT_SITE =334.45

KEY PLAN
(NOT TO SCALE)

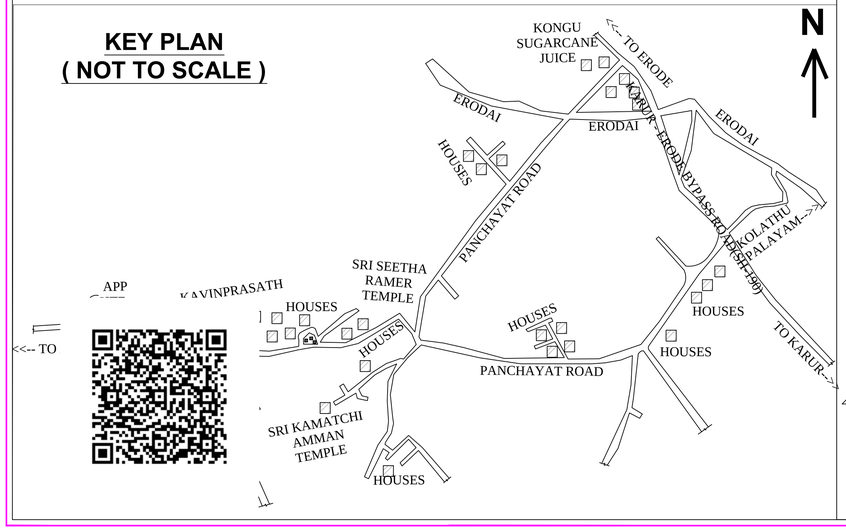

SITE PLAN (SCALE 1 : 100)

SANMUGA GOUNDER PROPERTY

45.72 [150'-0"]

MURUGASAN PROPERTY

47.24 [155'-0"]

APPLICANT VACANT LAND

47.24 [155'-0"]

SANMUGA GOUNDER PROPERTY

18.29 [60'-0"]

REAR OPEN SPACE

2.00 Septic Tank

RWHS

8.38 [27'-6"]

PROPOSED GALVOLUME SHEET ROOF RESIDENTIAL BUILDING IN GROUND FLOOR

8.38 [27'-6"]

9.22 [30'-3"]

1.50M WIDE SIDE OPEN SPACE

1.50M WIDE SIDE OPEN SPACE

18.29 [60'-0"]

18.29 [60'-0"]

1.50M WIDE FROUND OPEN SPACE

18.29 [60'-0"] 45.72 [150'-0"]

VEERASANGILI TO KOMBANAIPUDHUR ROAD

<<--AYAPPARAPPU KOLATHUPALAYAM-->>

N

PLAN SHOWING THE PROPOSED CONSTRUCTION OF GALVALUME SHEET ROOF RESIDENTIAL BUILDING IN GROUND FLOOR AT KALIPALAYAM R.S.F NO: 162/1 PATTA NO : 156,WARD NO : 9 (OLD S.F NO : 119 AND 120) KOLATHU PALAYAM - B VILLAGE AND PANCHAYAT KODUMUDI PANCHAYAT UNION , KODUMUDI TALUK , ERODE DISTRICT.

NAME OF THE APPLICANT :


Mrs.G. BANU MATHI W/O Mr. GUNA SEKARAN

S.NO	DESCRIPTION	Sq.M	Sq.Ft
1.	AREA OF THE SITE	54.00 CENT	
2.	AREA OF SITE TAKEN (6 CENT)	242.80	2613.60
3.	PLINTH AREA OF THE PROPOSED RCC BUILDING IN GROUND FLOOR	77.28	831.87
4.	AREA OF THE OPEN SPACE	165.52	1781.73
5.	CARPET AREA OF THE PROPOSED RCC BUILDING IN GROUND FLOOR	58.50	629.70

JOINERIES:

GATE	GA	- 8'-0" X 5'-0"
DOOR	MD	- 4'-0" X 7'-0"
DOOR	D1	- 2'-6" X 7'-0"
WINDOW	W	- 3'-0" X 3'-0"
WINDOW	W1	- 4'-0" X 4'-0"
OPENING	O	- 4'-0" X 7'-0"
VENTILATOR	V	- 2'-0" X 2'-0"

மரம் வளர்ப்போம் மழை பெறுவோம்...!

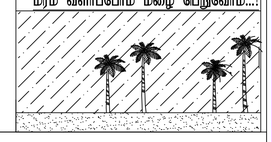

SCALE :- 1 : 100
ALL DIMENSIONS ARE IN METRE & FEET
ALL ROOMS ARE HAVING SUFFICIENT VENTILATION

INDEX:

1. APPLICANT SITE BOUNDARY SHOWN IN -
2. PROPOSED RCC BUILDING SHOWN IN -
3. EXISTING ROAD SHOWN IN -
4. RAINWATER HARVESTING SYSTEM -

APPLICANT	REGISTERED ENGINEER
G.T. Banumathy	A. RAJASUBRAMANIAN APPROVED BUILDING SURVEYOR, 314-E, Erode-Karur Main Road, CHINNAKANDANUR, KODUMUDI, Cell: 8903424975, 6382192070

THE LANDLENS SUITE

Eight ways to know a piece of land before you pay for it.

This report covers one part of the picture. These cover the rest, drawn from the same government records, for any property in Tamil Nadu.

LandLens One
Ask anything about a property and get an answer grounded in live government records, with the sources shown.
/landlens/one

Verify My Land
Every record check run on one property and returned as a single report.
/landlens/verify-my-land

Legal Opinion
An advocate's written opinion on the title, built on the records we pull for it.
/landlens

One Map
Every layer on one map: the parcel, its boundary, zoning, water bodies and what sits around it.
/landlens/one/map

PriceMap
What land actually changed hands for around this plot, taken from the registered deeds.
/landlens/pricemap

Build Scope
What you are allowed to build here: floor space, height, coverage and setbacks.
/landlens/build-scope

Property Tracker
Watch a property and hear about it when something new is registered against it.
/landlens/property-tracker

Deal Room
Run the transaction in one place: documents, stamping, signatures and the parties.
/landlens/deal-room

FREE TOOLS · NO ACCOUNT NEEDED

Twenty-four checks you can run yourself, at no cost.

Records and verification

The registers themselves, read for you.

- Encumbrance Certificate
- Patta and Chitta
- Field Measurement Sketch
- EC Analyzer
- Bank charge check
- Court case search
- Seller background check
- Approval check by survey

Value and duty

What it is worth and what it costs to register.

- Guideline value by street
- Guideline value by survey
- Stamp duty and registration fees
- Capital gains
- Floor space index
- Area unit converter

Zoning and land use

What the plan says can happen on this land.

- Land use zone finder
- CMDA land use check
- Coastal regulation zone
- Master plan check
- Water bodies finder
- Airport height clearance

Registers and directories

Who holds it, and which office keeps the record.

- Find your registering office
- Temple property check
- Waqf property check
- RERA register

Every free tool
/tools

Services we run for you
/services

The LandLens suite
/landlens/one

Verified RealEstate™

Every claim in this document traces back to a government record.

- Legal opinions, due diligence and title verification
- Building plan, layout and sub-division approvals
- Completion and occupancy certificates, regularisation
- Escrow, negotiation and NRI property management
- Land survey, soil testing, architecture and construction

Verified RealEstate
3/350/2 Mettukuppam,
OMR Thoraipakkam,
Chennai 600 097, India
hello@verified.realestate
+91 9996 12 9996

Prepared from the registers named on the page each finding sits on. Where a register could not be read, this document says so in its place rather than leaving the gap to be read as a clean result.