Verified RealEstate™

REFERENCE
17/2024-2025

ISSUED
01 August 2024

PP APPROVAL RECORD

Planning Permission

Erode district, Tamil Nadu

APPROVAL TYPE
Building Plan

ISSUING AUTHORITY
Rural Panchayat


The approval as the planning authority issued it, reproduced in full behind this page.

An approval speaks to what was sanctioned, not to what was built. Completion is a separate record.

Verified RealEstate™
3/350/2 Mettukuppam,
OMR Thoraipakkam,
Chennai 600 097, India


hello@verified.realestate
+91 9996 12 9996
verified.realestate

DIGITALLY VERIFIED RECORD

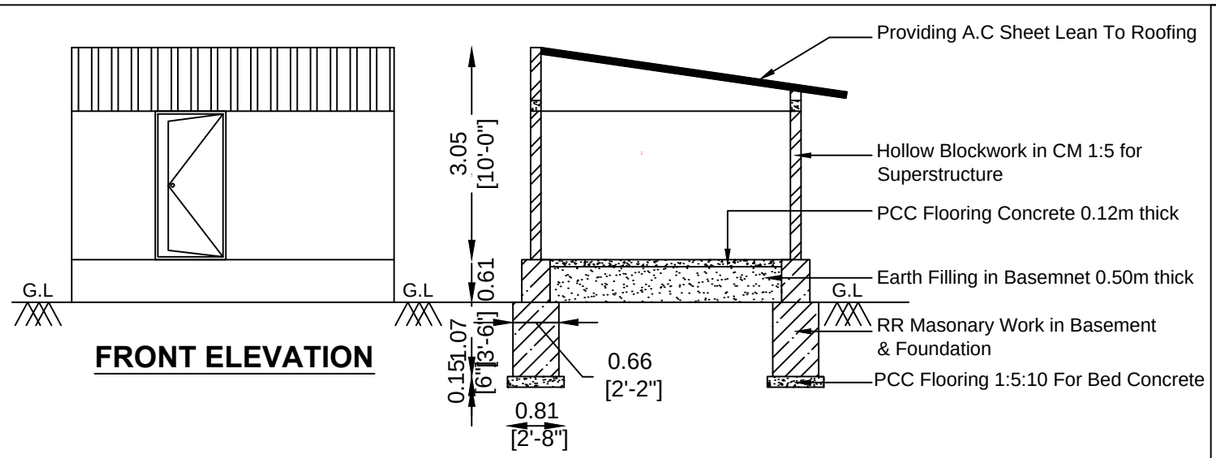



FRONT ELEVATION

SECTION ON "AB"

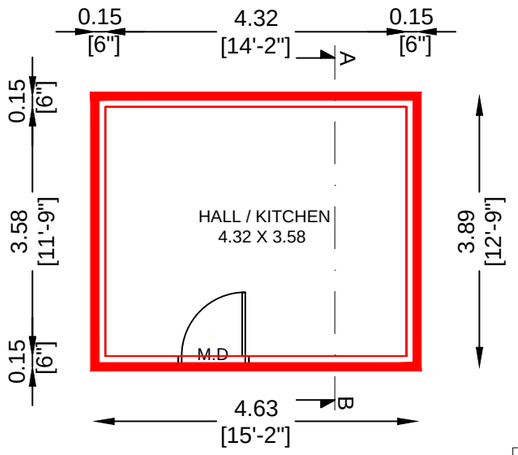


GROUND FLOOR PLAN

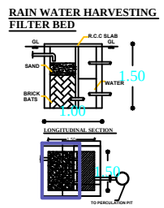

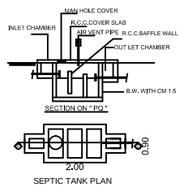


PLAN INFO
PLOT_AREA_M2=101.73
AS_PER_DOCUMENT =101.73
SINGLE_FAMILY_BLDG=YES
CRZ=NO
SECURITY_ZONE=NO
WHETHER_GOVT_OR_AIDED_SCHOOL=NO
DISTRICT=ERODE
TALUK=PERU
JURISDICTIO
SURVEY_NO=
PATTA_NO=N
PLOT_NO=3
ACCESS_WID
ROAD_WIDTH
ROAD_LENGT
AVG_PLOT_W
AVG_PLOT_DI
LAND_USE_ZC
RWH_DECLAR
BUILDING_NE
AREA_TYPE=(
BUILDING_NE
BUILDING_NE
NOC_FOR_CO
NOC_FIRE_DE
OSR_APPLICA
OSR_SURREN
OSR_SURR_BUYBACK_RETAIN=BUYBACK
PREMIUM_FSI_REQUIRED=NO
IS_APPROVED_LAYOUT=NO
IS_SWIMMING_POOL_EXISTS=NO
IF_HERITAGE_TOWN_LESSTHAN_1KM_RADIUS=NO
FMB_OR_PLR =101.73
AS_AT_SITE =101.03

KEY PLAN (NOT TO SCALE)

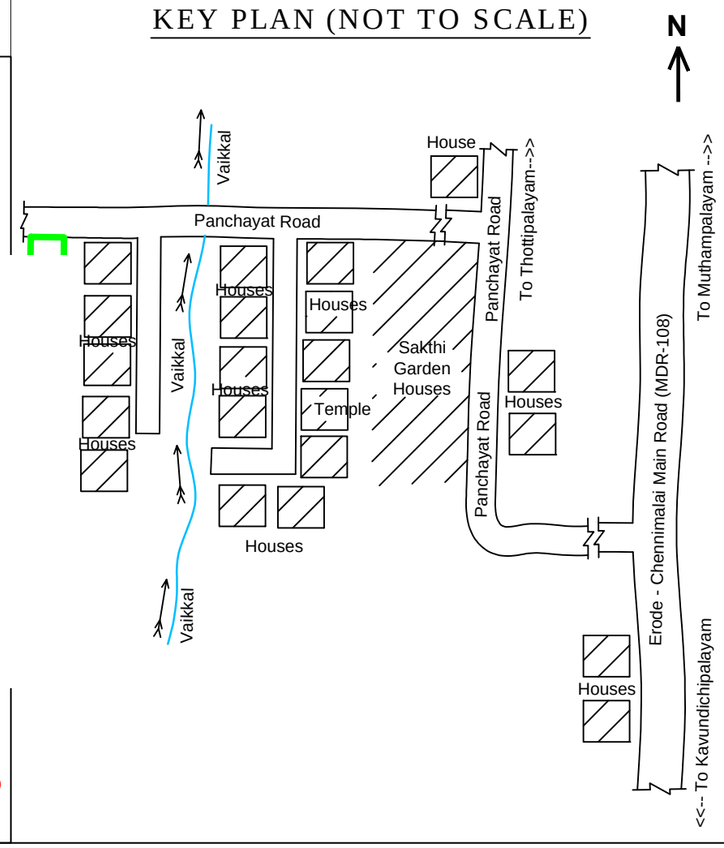

SITE PLAN SCALE 1:100

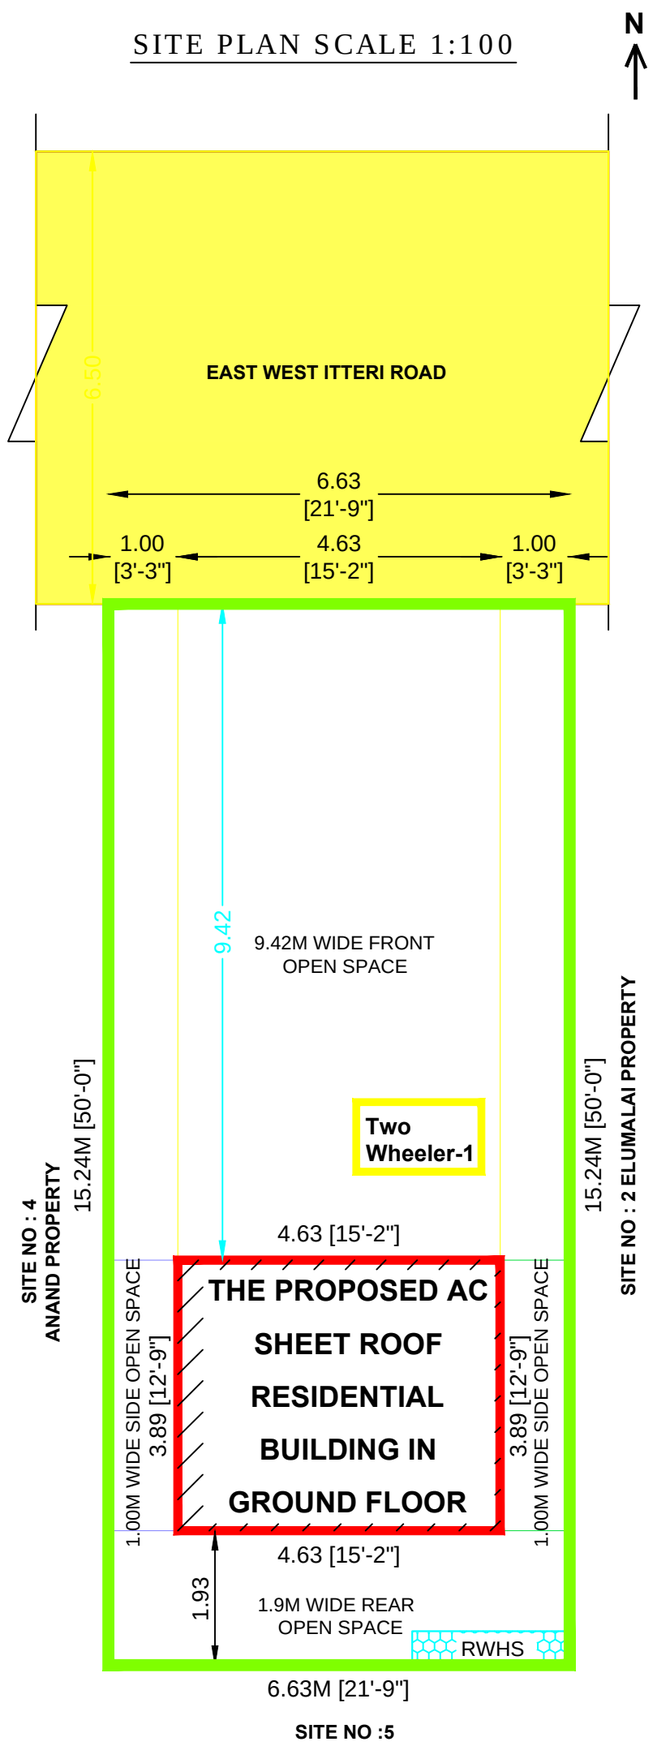

PLAN SHOWING THE PROPOSED CONSTRUCTION OF AC SHEET ROOF RESIDENTIAL BUILDING IN GROUND FLOOR, AT PLOT NO: 3, IN R.S.F.NO: 226/3, KAVUNDICHIPALAYAM VILLAGE AND PANCHAYAT, CHENNIMALAI PANCHAYAT UNION, PERUNDURAI TALUK, ERODE DISTRICT.

APPLICANT:


Mrs.S.NALLAMMAL, W/o.Mr.SIVARAMAN

S.No:	DESCRIPTION	Sq.Mt	Sq.Ft
1.	TOTAL AREA OF THE SITE	101.73	1095.00
2.	PLINTH AREA OF THE PROPOSED AC SHEET ROOF BUILDING IN GROUND FLOOR	18.01	193.85
3.	AREA OF THE OPEN SPACE	83.72	901.14
4.	CARPET AREA OF THE PROPOSED AC SHEET ROOF BUILDING IN GROUND FLOOR	15.46	166.41

JOINERIES:

DOOR MD - 1.21 X 2.13

மரம் வளர்ப்போம் மழை பெறுவோம்...!

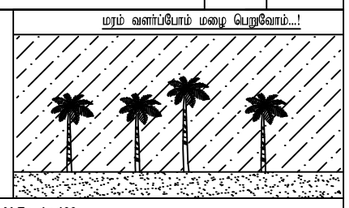

SCALE :- 1 : 100
ALL DIMENSIONS ARE IN METRE & FEET
ALL ROOMS ARE HAVING SUFFICIENT VENTILATION

INDEX:

1. APPLICANT SITE BOUNDARY SHOWN IN -
2. PROPOSED RCC BUILDING SHOWN IN -
3. EXISTING ROAD SHOWN IN -
4. RAINWATER HARVESTING SYSTEM -

APPLICANT	REGISTERED ENGINEER
எ.நல்லம்மாள்	Er. R. KUMARIANANDAN, B.E.,M.E.,R.E.,(Dtcp &Corp) Registered Engineer & Consulting Civil Engineer DTCP Reg. No.:DTCP/NAMAKKAL/RE-II/003/2021 Erode Corp Reg. No : 056/L5/2019/00026 D.No.H40/120, First Floor, Near IOB & BOB Bank, Opp. Green Park Apartments, Periyar Nagar, Erode - 638 009. Ph: 96988 28102

THE LANDLENS SUITE

Eight ways to know a piece of land before you pay for it.

This report covers one part of the picture. These cover the rest, drawn from the same government records, for any property in Tamil Nadu.

LandLens One
Ask anything about a property and get an answer grounded in live government records, with the sources shown.
/landlens/one

Verify My Land
Every record check run on one property and returned as a single report.
/landlens/verify-my-land

Legal Opinion
An advocate's written opinion on the title, built on the records we pull for it.
/landlens

One Map
Every layer on one map: the parcel, its boundary, zoning, water bodies and what sits around it.
/landlens/one/map

PriceMap
What land actually changed hands for around this plot, taken from the registered deeds.
/landlens/pricemap

Build Scope
What you are allowed to build here: floor space, height, coverage and setbacks.
/landlens/build-scope

Property Tracker
Watch a property and hear about it when something new is registered against it.
/landlens/property-tracker

Deal Room
Run the transaction in one place: documents, stamping, signatures and the parties.
/landlens/deal-room

FREE TOOLS · NO ACCOUNT NEEDED

Twenty-four checks you can run yourself, at no cost.

Records and verification

The registers themselves, read for you.

- Encumbrance Certificate
- Patta and Chitta
- Field Measurement Sketch
- EC Analyzer
- Bank charge check
- Court case search
- Seller background check
- Approval check by survey

Value and duty

What it is worth and what it costs to register.

- Guideline value by street
- Guideline value by survey
- Stamp duty and registration fees
- Capital gains
- Floor space index
- Area unit converter

Zoning and land use

What the plan says can happen on this land.

- Land use zone finder
- CMDA land use check
- Coastal regulation zone
- Master plan check
- Water bodies finder
- Airport height clearance

Registers and directories

Who holds it, and which office keeps the record.

- Find your registering office
- Temple property check
- Waqf property check
- RERA register

Every free tool
/tools

Services we run for you
/services

The LandLens suite
/landlens/one

Verified RealEstate™

Every claim in this document traces back to a government record.

- Legal opinions, due diligence and title verification
- Building plan, layout and sub-division approvals
- Completion and occupancy certificates, regularisation
- Escrow, negotiation and NRI property management
- Land survey, soil testing, architecture and construction

Verified RealEstate
3/350/2 Mettukuppam,
OMR Thoraipakkam,
Chennai 600 097, India
hello@verified.realestate
+91 9996 12 9996

Prepared from the registers named on the page each finding sits on. Where a register could not be read, this document says so in its place rather than leaving the gap to be read as a clean result.