PP APPROVAL RECORD

# Planning Permission

Erode district, Tamil Nadu

APPROVAL TYPE
**Building Plan**

ISSUING AUTHORITY
**Rural Panchayat**

The approval as the planning authority issued it, reproduced in full behind this page.

An approval speaks to what was sanctioned, not to what was built. Completion is a separate record.

Verified RealEstate™
3/350/2 Mettukuppam,
OMR Thoraipakkam,
Chennai 600 097, India


hello@verified.realestate
+91 9996 12 9996
verified.realestate

THE PLAN SHOWING THE ADDITIONAL PROPOSED CONSTRUCTION OF GROUND FLOOR R.C.C ROOF COMMERCIAL BUILDING IN DOOR NO.3/286, R.S.F NO.289/6A, AT THIRUVACHI VILLAGE, THIRUVACHI VILLAGE PANCHAYAT, PERUNDURAI TALUK, ERODE DISTRICT.


APPLICANT: M/s.INDIAN OIL CORPORATION LIMITED
C/o.Mr.P.APPUSAMY

ONLINE APPLICATION No :SWP/BPA/341803/2024
BUILDING PERMISSION No :ERD/PRI/TVC/15/2024-2025


NORTH POINT

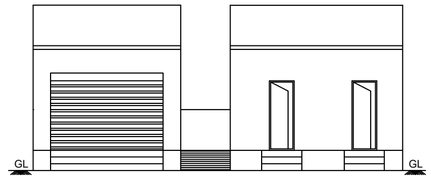


ELEVATION

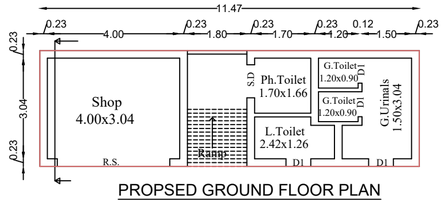

PROPSED GROUND FLOOR PLAN

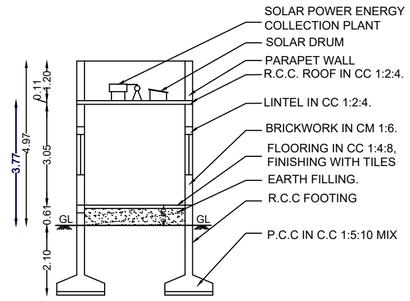

SECTION ON AB

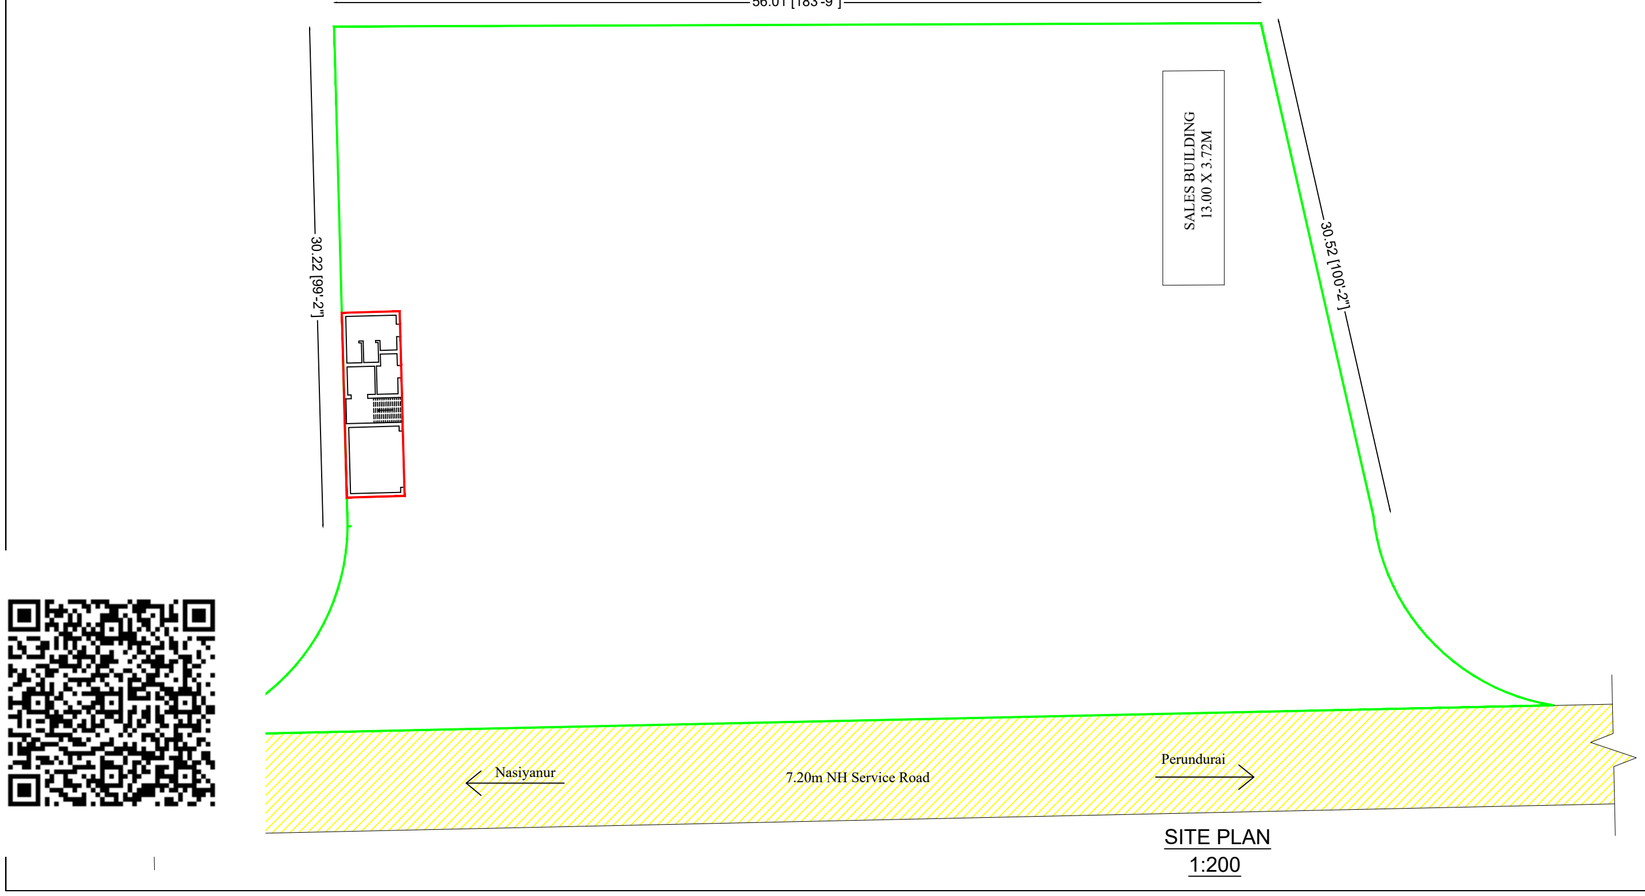

SITE PLAN
1:200


## I.LAND AREA DETAILS:

| S.No | AREA DETAILS | Sq.m | Sq.ft |
|---|---|---|---|
| 1 | AREA OF THE LAND TAKEN | 2644.41 | 28464.42 |


## II.PROPOSED BUILDING AREA DETAILS:

| Block Name | Floor Name | FSI Area in Sq.m | Non FSI Area in Sq.m | Carpet Area | Total Built up Area in Sq.m | Total Built up Area in Sq.ft |
|---|---|---|---|---|---|---|
| Block - 1 | Existing Ground Floor (RCC) | 48.20 | - | - | 48.20 | 518.82 |
| | Proposed Ground Floor (RCC) | 40.12 | - | - | 40.12 | 431.85 |
| | TOTAL AREA | 88.32 | - | - | 88.32 | 950.67 |


**Floor Space Index (F.S.I) - $\frac{\text{Total Building Area}}{\text{Total Land Area}} = \frac{88.32}{2644.41} = 0.03$**

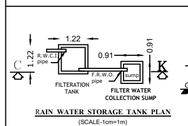


RAIN WATER STORAGE TANK PLAN
(SCALE-1cm=1m)

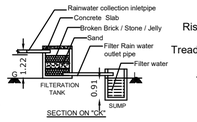


SECTION ON 'CK'

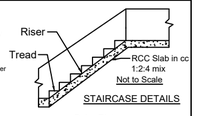


Not to Scale
STAIRCASE DETAILS

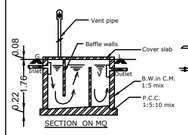


SECTION ON MQ

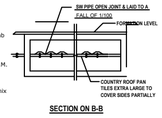


SECTION ON B-B

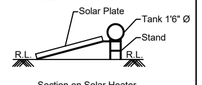


Section on Solar Heater

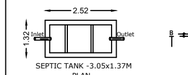

SEPTIC TANK -3.05x1.37M
PLAN

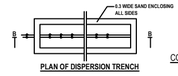


PLAN OF DISPERSION TRENCH

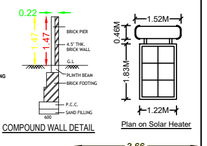


COMPOUND WALL DETAIL
Plan on Solar Heater

| DESCRIPTION | Required | Provided |
|---|---|---|
| Car Parking Stalls | 1 | 1 |
| Two Wheeler Parking Stalls | - | 1 |
| Lorry Parking Stalls | - | - |

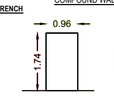

WIKET GATE ELEVATION

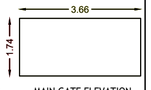

MAIN GATE ELEVATION

COLOR INTEX :-
ROAD SHOWN IN -
SITE BOUNDARY SHOWN IN -
PROPOSED BUILDING SHOWN IN -

| JOINERY DETAILS | FEET | METRE |
|---|---|---|
| DOOR - D | 3'3" X 7'0" | 1.00 X 2.14 |
| DOOR - D1 | 2'6" X 7'0" | 0.76 X 2.14 |
| WINDOW - W | 4'0" X 4'0" | 1.22 X 1.22 |
| VENTILATOR - V | 3'3" X 1'9" | 1.00 X 0.50 |

P K CONSTRUCTIONS
60, POOVAMPALAYAM,
PERUNDURAI, ERODE-638052.
Ph: 7845190700. e-mail:pknaveen.civil@gmail.com

ALL DIMENSIONS ARE IN METER
SCALE 1:100

APPLICANT:-

C/o.Mr.P.APPUSAMY

PLAN INFO
AS_AT_SITE=2644.41
FMB_OR_PLR=2644.41
AS_PER_DOCUMENT=2787.06
PREMIUM_FSI_REQUIRED=NO
IS_APPROVED_LAYOUT=YES
PLOT_NO=
SURVEY_NO=289/6A
PATTA_NO=472
TALUK=PERUNDURAI
OSR_APPLICABLE=NO
IS_SWIMMING_POOL_EXISTS=NO
DISTRICT=ERODE
SINGLE_FAMILY_BLDG=YES
CRZ=NO
SECURITY_ZONE=NO
ACCESS_WIDTH_M=57.00
WHETHER_GOVT_OR_AIDED_SCHOOL=NO
PLOT_AREA_M2=2644.41
AVG_PLOT_DEPTH=30.00
AVG_PLOT_WIDTH=56.00
AREA_TYPE=OTHERS
ROAD_WIDTH=7
ROAD_LENGTH=250
LAND_USE_ZONE=B-SHOP
BLOCK_2_B-SHOP_MEMBER_COUNT=3
RWH_DECLARED=YES
BUILDING_NEAR_TO_RIVER=NO
BUILDING_NEAR_MONUMENT=NO
BUILDING_NEAR_GOVT_BLDG=NO
NOC_FOR_CONSTRUCTION_NEAR_MONUMENT=NO
JURISDICTION_TYPE=PANCHAYAT
IF_HERITAGE_TOWN_LESSTHAN_1KM_RADIUS = NO

REGISTERED ENGINEER:-

Er. P.K.NAVEEN B.E.,
REGISTERED ENGINEER
R.No: 04/2022/RE-Gr:II/EDTCP
on 26-05-2022 Valid upto 25-5-2027
Ist Floor, TKM Complex,
Opp.Anna Statue,Perundurai-638 052,
Cell: 78451 90700.

THE LANDLENS SUITE

# Eight ways to know a piece of land before you pay for it.

This report covers one part of the picture. These cover the rest, drawn from the same government records, for any property in Tamil Nadu.

### LandLens One
Ask anything about a property and get an answer grounded in live government records, with the sources shown.
**/landlens/one**

### Verify My Land
Every record check run on one property and returned as a single report.
**/landlens/verify-my-land**

### Legal Opinion
An advocate's written opinion on the title, built on the records we pull for it.
**/landlens**

### One Map
Every layer on one map: the parcel, its boundary, zoning, water bodies and what sits around it.
**/landlens/one/map**

### PriceMap
What land actually changed hands for around this plot, taken from the registered deeds.
**/landlens/pricemap**

### Build Scope
What you are allowed to build here: floor space, height, coverage and setbacks.
**/landlens/build-scope**

### Property Tracker
Watch a property and hear about it when something new is registered against it.
**/landlens/property-tracker**

### Deal Room
Run the transaction in one place: documents, stamping, signatures and the parties.
**/landlens/deal-room**

FREE TOOLS · NO ACCOUNT NEEDED

# Twenty-four checks you can run yourself, at no cost.

## Records and verification

The registers themselves, read for you.

- Encumbrance Certificate
- Patta and Chitta
- Field Measurement Sketch
- EC Analyzer
- Bank charge check
- Court case search
- Seller background check
- Approval check by survey

## Value and duty

What it is worth and what it costs to register.

- Guideline value by street
- Guideline value by survey
- Stamp duty and registration fees
- Capital gains
- Floor space index
- Area unit converter

## Zoning and land use

What the plan says can happen on this land.

- Land use zone finder
- CMDA land use check
- Coastal regulation zone
- Master plan check
- Water bodies finder
- Airport height clearance

## Registers and directories

Who holds it, and which office keeps the record.

- Find your registering office
- Temple property check
- Waqf property check
- RERA register

**Every free tool**
/tools

**Services we run for you**
/services

**The LandLens suite**
/landlens/one

Verified RealEstate™

# Every claim in this document traces back to a government record.

- Legal opinions, due diligence and title verification
- Building plan, layout and sub-division approvals
- Completion and occupancy certificates, regularisation
- Escrow, negotiation and NRI property management
- Land survey, soil testing, architecture and construction

**Verified RealEstate**
3/350/2 Mettukuppam,
OMR Thoraipakkam,
Chennai 600 097, India
**hello@verified.realestate**
+91 9996 12 9996

Prepared from the registers named on the page each finding sits on. Where a register could not be read, this document says so in its place rather than leaving the gap to be read as a clean result.