PP APPROVAL RECORD

Planning Permission

Erode district, Tamil Nadu


APPROVAL TYPE
Building Plan

ISSUING AUTHORITY
Rural Panchayat


The approval as the planning authority issued it, reproduced in full behind this page.

An approval speaks to what was sanctioned, not to what was built. Completion is a separate record.

PLAN SHOWING THE PROPOSED CONSTRUCTION OF RCC TERRACED ROOF RESIDENTIAL BUILDING IN GROUND & FIRST FLOOR AT ''URACHIKOTTAI'' IN NEW R.S.F. NO: 625/4B2, (OLD S.F .NO: 75), PATTA NO: 3992, BHAVANI VILLAGE, THOTTIPALAYAM PANCHAYAT, BHAVANI UNION AND TALUK, ERODE DISTRICT.

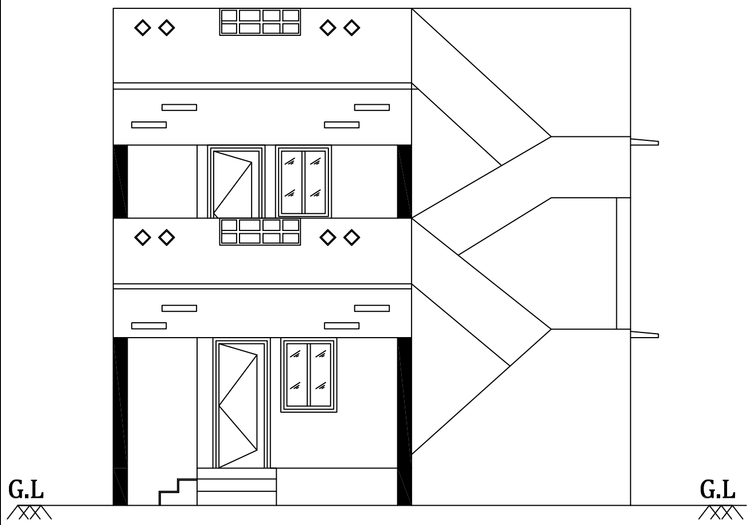


FRONT ELEVATION

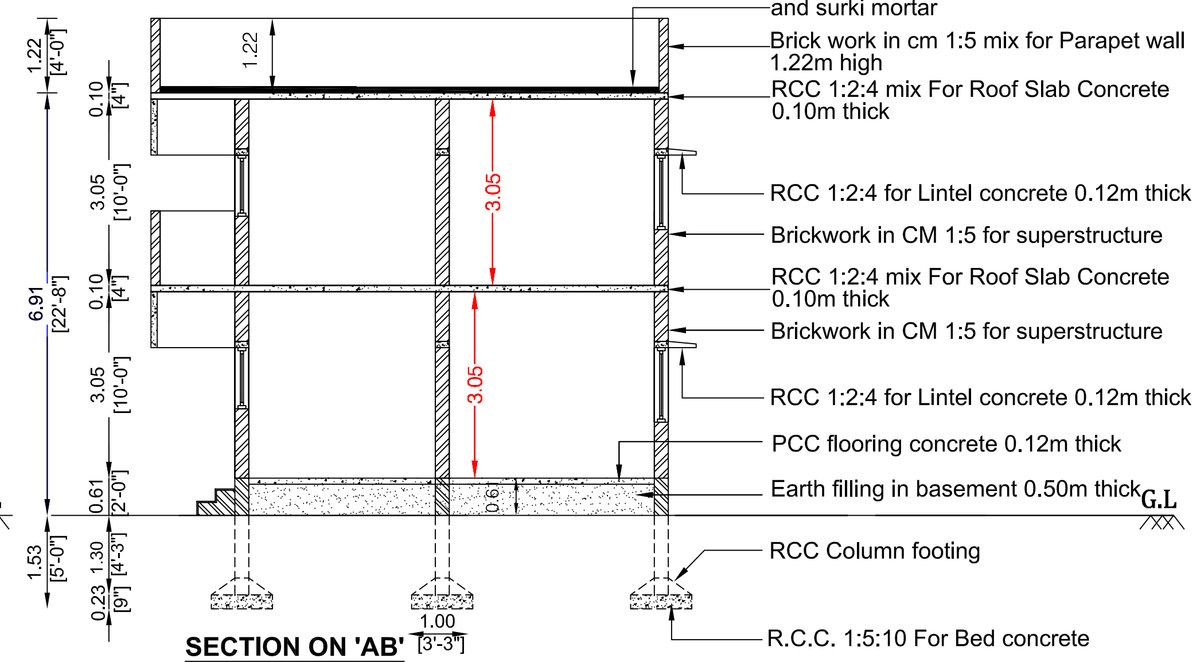


SECTION ON 'AB'


PLAN INFO
PLOT_AREA_M2=195.09
AS_PER_DOCUMENT = 195.09
SINGLE_FAMILY_BLDG=YES
CRZ=NO
SECURITY_ZONE=NO
WHETHER_GOVT_OR_AIDED_SCHOOL=NO
DISTRICT=ERODE
TALUK= BHAVANI
JURISDICTION_TYPE= PANCHAYAT
LAND_USE_ZONE = RESIDENTIAL
NOC_FOR_CONSTRUCTION_NEAR_MONUMENT=NO
IF_HERITAGE_TOWN_LESSTHAN_1KM_RADIUS=NO
SURVEY_NO= 625/4B2
PATTA_NO= 3992
PLOT_NO= -
ACCESS_WIDTH_M= 10.67
ROAD_WIDTH= 7.62
ROAD_LENGTH= 250.00
AVG_PLOT_WIDTH= 10.67
AVG_PLOT_DEPTH= 18.29
RWH_DECLARED=YES
BUILDING_NEAR_TO_RIVER=NO
AREA_TYPE=OTHERS
BUILDING_NEAR_MONUMENT=NO
BUILDING_NEAR_GOVT_BLDG=NO
NOC_FIRE_DEPT=NO
OSR_APPLICABLE=NO
OSR_SURRENDER=NO
PREMIUM_FSI_REQUIRED=NO
IS_APPROVED_LAYOUT=YES
IS_SWIMMING_POOL_EXISTS=NO
FMB_OR_PLR = 195.09
AS_AT_SITE = 195.10

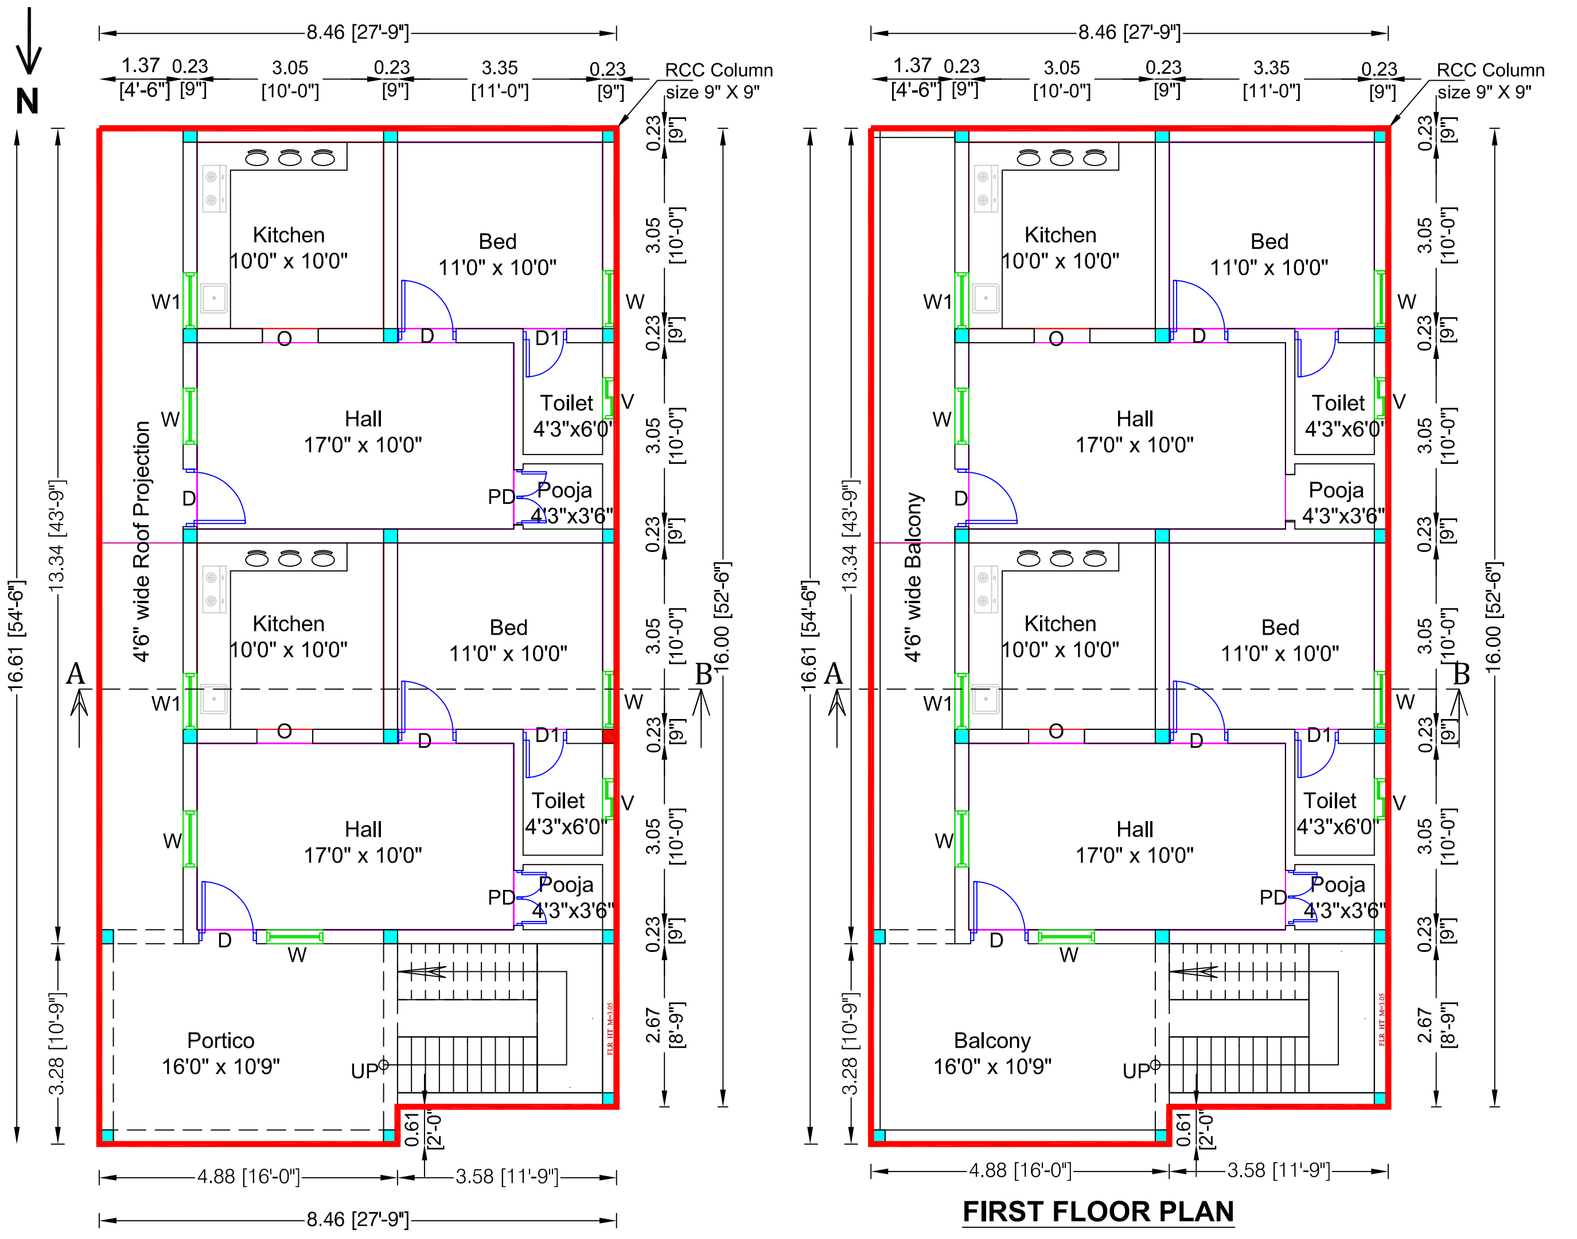



GROUND FLOOR PLAN

FIRST FLOOR PLAN

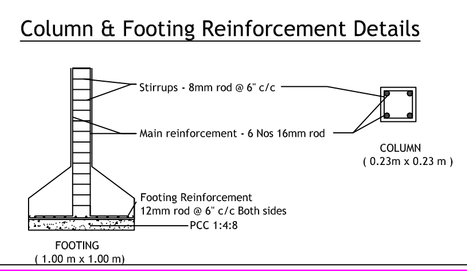


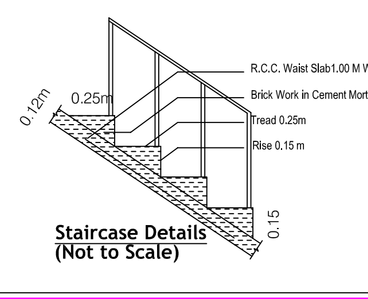

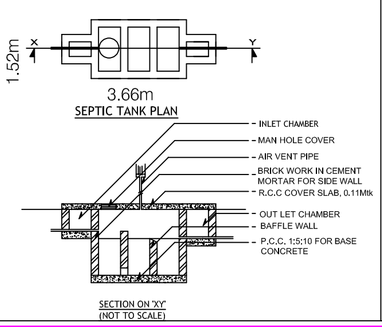

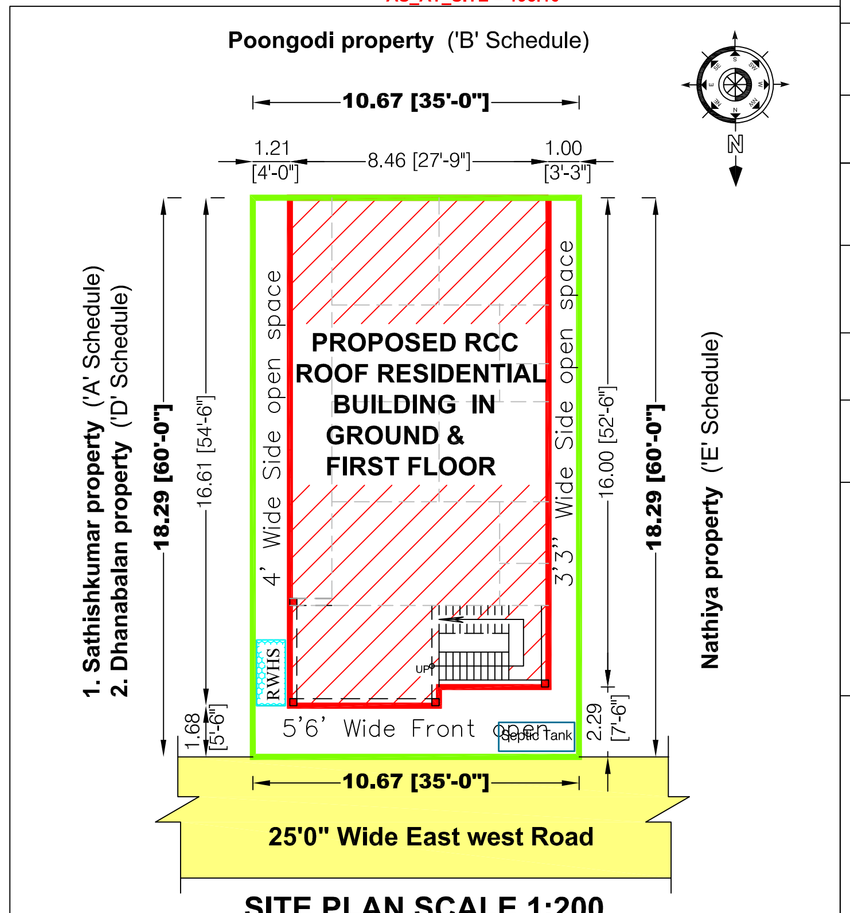

SITE PLAN SCALE 1:200

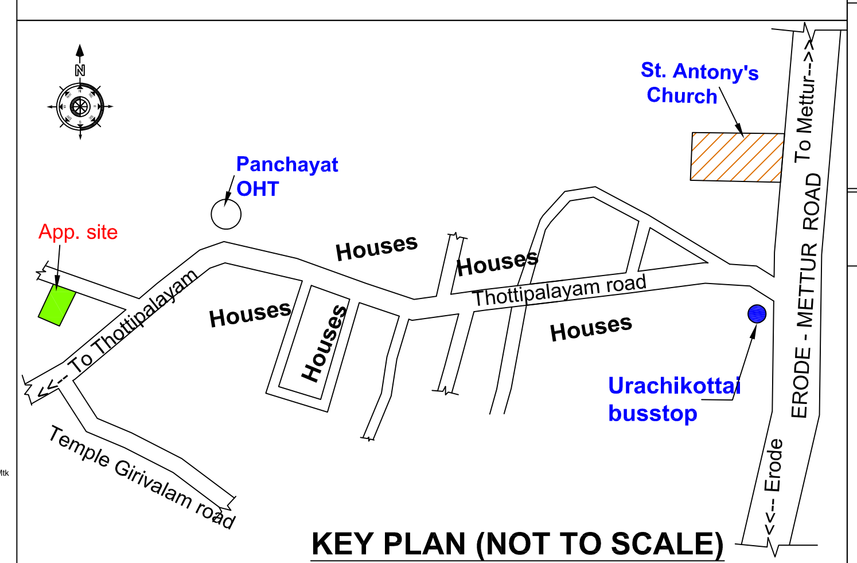

KEY PLAN (NOT TO SCALE)

Name of The Applicant:

Mr. P. Ganesan S/o. Mr. Palaniyappan.

S. No	Area Details	Sq.m	Sq.ft
1.	Area of the Applicant's site (4.81 Cents)	195.09	2100.00
2.	Area of the Proposed RCC Building in Ground Floor	138.32	1488.88
3.	Area of the Proposed RCC Building in First Floor	138.32	1488.88
4.	Area of the Open Space	56.77	611.12
5.	Carpet area of the RCC Building in Ground & First Floor	104.05	1120.00

Joineries:

Door - D - 1.00 x 2.13, Door - D1 - 0.75 x 2.13,
Pooja Door - PD - 1.00 x 2.13 , Window - W - 1.00 x 1.22,
Window - W1 - 1.00 x 1.00, Opening - O - 1.00 x 2.13 ,
Ventilator - V - 0.76 x 0.60

Note:

This plan is prepared on basis of subdivision method.
Subdivision is obtained by District Munsif Court - Bhavani in OS No: 109 OF 2020, Dated: 27/02/2021. It is valid Only after getting DTCP approval for the subdivision land else it is eligible only for Tax fixation purpose.

Index :

Applicant's site -
Proposed RCC Building -
Existing Road -

*SCALE :- 1 : 100
*ALL DIMENSIONS ARE IN METRE & FEET
* ALL ROOMS ARE HAVING SUFFICIENT VENTILATION

APPLICANT

REGI

P.Ganesan

Mobile : 99420 27

THE LANDLENS SUITE

Eight ways to know a piece of land before you pay for it.

This report covers one part of the picture. These cover the rest, drawn from the same government records, for any property in Tamil Nadu.

LandLens One
Ask anything about a property and get an answer grounded in live government records, with the sources shown.
/landlens/one

Verify My Land
Every record check run on one property and returned as a single report.
/landlens/verify-my-land

Legal Opinion
An advocate's written opinion on the title, built on the records we pull for it.
/landlens

One Map
Every layer on one map: the parcel, its boundary, zoning, water bodies and what sits around it.
/landlens/one/map

PriceMap
What land actually changed hands for around this plot, taken from the registered deeds.
/landlens/pricemap

Build Scope
What you are allowed to build here: floor space, height, coverage and setbacks.
/landlens/build-scope

Property Tracker
Watch a property and hear about it when something new is registered against it.
/landlens/property-tracker

Deal Room
Run the transaction in one place: documents, stamping, signatures and the parties.
/landlens/deal-room

FREE TOOLS · NO ACCOUNT NEEDED

Twenty-four checks you can run yourself, at no cost.

Records and verification

The registers themselves, read for you.

- Encumbrance Certificate
- Patta and Chitta
- Field Measurement Sketch
- EC Analyzer
- Bank charge check
- Court case search
- Seller background check
- Approval check by survey

Value and duty

What it is worth and what it costs to register.

- Guideline value by street
- Guideline value by survey
- Stamp duty and registration fees
- Capital gains
- Floor space index
- Area unit converter

Zoning and land use

What the plan says can happen on this land.

- Land use zone finder
- CMDA land use check
- Coastal regulation zone
- Master plan check
- Water bodies finder
- Airport height clearance

Registers and directories

Who holds it, and which office keeps the record.

- Find your registering office
- Temple property check
- Waqf property check
- RERA register

Every free tool
/tools

Services we run for you
/services

The LandLens suite
/landlens/one

Verified RealEstate™

Every claim in this document traces back to a government record.

- Legal opinions, due diligence and title verification
- Building plan, layout and sub-division approvals
- Completion and occupancy certificates, regularisation
- Escrow, negotiation and NRI property management
- Land survey, soil testing, architecture and construction

Verified RealEstate
3/350/2 Mettukuppam,
OMR Thoraipakkam,
Chennai 600 097, India
hello@verified.realestate
+91 9996 12 9996

Prepared from the registers named on the page each finding sits on. Where a register could not be read, this document says so in its place rather than leaving the gap to be read as a clean result.