PP APPROVAL RECORD

Planning Permission

Erode district, Tamil Nadu


APPROVAL TYPE
Building Plan

ISSUING AUTHORITY
Rural Panchayat


The approval as the planning authority issued it, reproduced in full behind this page.

An approval speaks to what was sanctioned, not to what was built. Completion is a separate record.


PLAN SHOWING THE PROPOSED CONSTRUCTION OF AC SHEET ROOF RESIDENTIAL BUILDING IN GROUND FLOOR, (AFTER DEMOLISHING THE EXISTING BUILDING) AT D.NO:4/295, BHAVANI TO ATHANI MAIN ROAD, SERVARAYANPALAYAM, IN R.S.F.NO:415, AS PER PATTA SUBDIVISION R.S.F.NO:415/4B1B, PATTA NO:3697, BHAVANI VILLAGE, THOTTIPALAYAM PANCHAYAT, BHAVANI PANCHAYAT UNION, BHAVANI TALUK, ERODE DISTRICT.

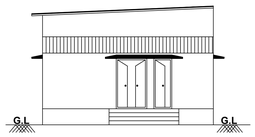

FRONT ELEVATION

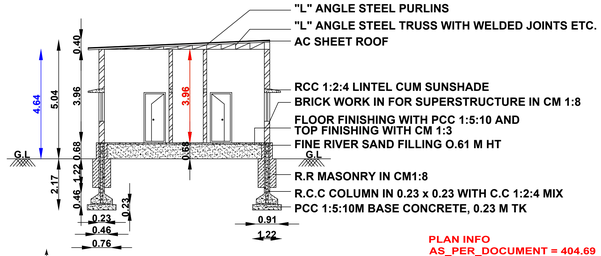

SECTION "AB"

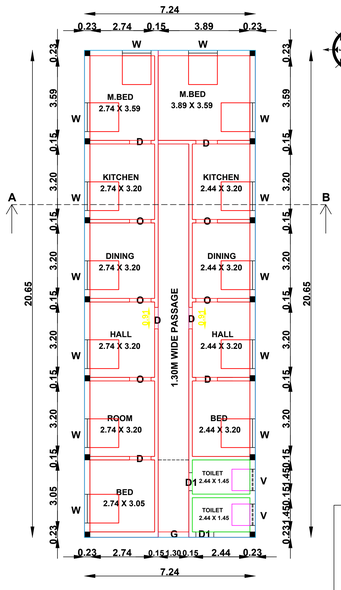

GROUND FLOOR PLAN


PLAN INFO
AS_PER_DOCUMENT = 404.69
AS_AT_SITE = 238.68
FMB_OR_PLR = 404.69
PLOT_AREA_M2 = 238.68
PLOT_NO = NO
AVG_PLOT_WIDTH = 8.84
AVG_PLOT_DEPTH = 27.00
IS_APPROVED_LAYOUT = NO
PREMIUM_FSI_REQUIRED = NO
SURVEY_NO = 415/4B1B
PATTA_NO = 3697
JURISDICTION_TYPE = PANCHAYAT
VILLAGE = BHAVANI
TALUK = BHAVANI
DISTRICT = ERODE
SINGLE_FAMILY_BLDG = NO
CRZ = NO
SECURITY_ZONE = NO
AREA_TYPE = OTHERS
ACCESS_WIDTH_M = 8.84
ROAD_WIDTH = 18.00
ROAD_LENGTH = 300.00
LAND_USE_ZONE = RESIDENCE
RWH_DECLARED = YES
BUILDING_NEAR_TO_RIVER = NO
BUILDING_NEAR_MONUMENT = NO
BUILDING_NEAR_GOVT_BLDG = NO
WHETHER_GOVT_OR_AIDED_SCHOOL = NO
NOC_FOR_CONSTRUCTION_NEAR_MONUMENT = NO
NOC_FIRE_DEPT = NO
IS_SWIMMING_POOL_EXISTS = NO
IF_HERITAGE_TOWN_LESSTHAN_1KM_RADIUS = NO
OSR_APPLICABLE = NO
OSR_SURRENDER = NO
FIRE_PROTECTION_AND_FIRE_SAFETY_REQUIREMENTS = NO

மரம் வளர்ப்போம் !
மழை பெறுவோம் !


JOB NO : MMV/BVN/APR/326
DATE : 28.11.2024

NOTE:
1. RWT-RAIN WATER TANK - 1NO
2. ST-SEPTIK TANK -1NO 'U' TRAP PROVIDED IN OUT LET PIPE
3. SOLAR WATER HEATING SYSTEM 1NO PROVIDED
4. COLLECTION TANK WATER WILL BE TOILET & BATH PURPOSE
ALL DIMENSIONS ARE IN FEET & METER

JOINERY DETAILS		FEET	METER
GATE	G	1.30 X 2.13	4'3" X 7'0"
DOOR	D	0.91 X 2.13	3'0" X 7'0"
DOOR	D1	0.76 X 2.13	2'6" X 7'0"
OPEN	O	0.91 X 2.13	3'0" X 7'0"
WINDOW	W	1.22 X 1.22	4'0" X 4'0"
VENTILATOR	V	0.91 X 0.76	3'0" X 2'6"

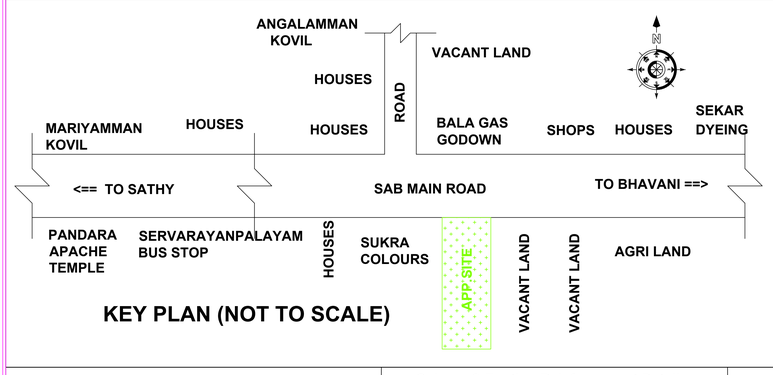


KEY PLAN (NOT TO SCALE)

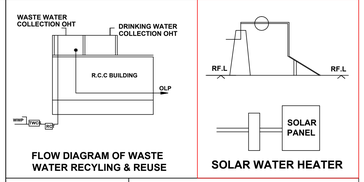


FLOW DIAGRAM OF WASTE WATER RECYLING & REUSE

SOLAR WATER HEATER

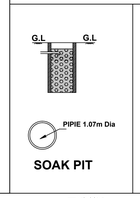



SOAK PIT

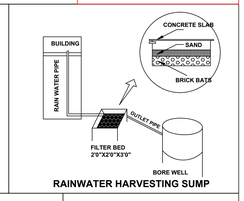

RAINWATER HARVESTING SUMP


Column & Footing Reinforcement Details

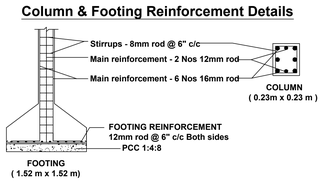

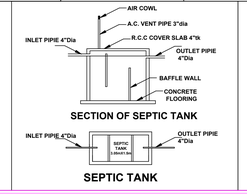


SECTION OF SEPTIC TANK

SEPTIC TANK

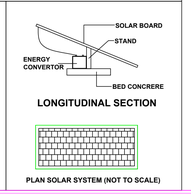

LONGITUDINAL SECTION

PLAN SOLAR SYSTEM (NOT TO SCALE)

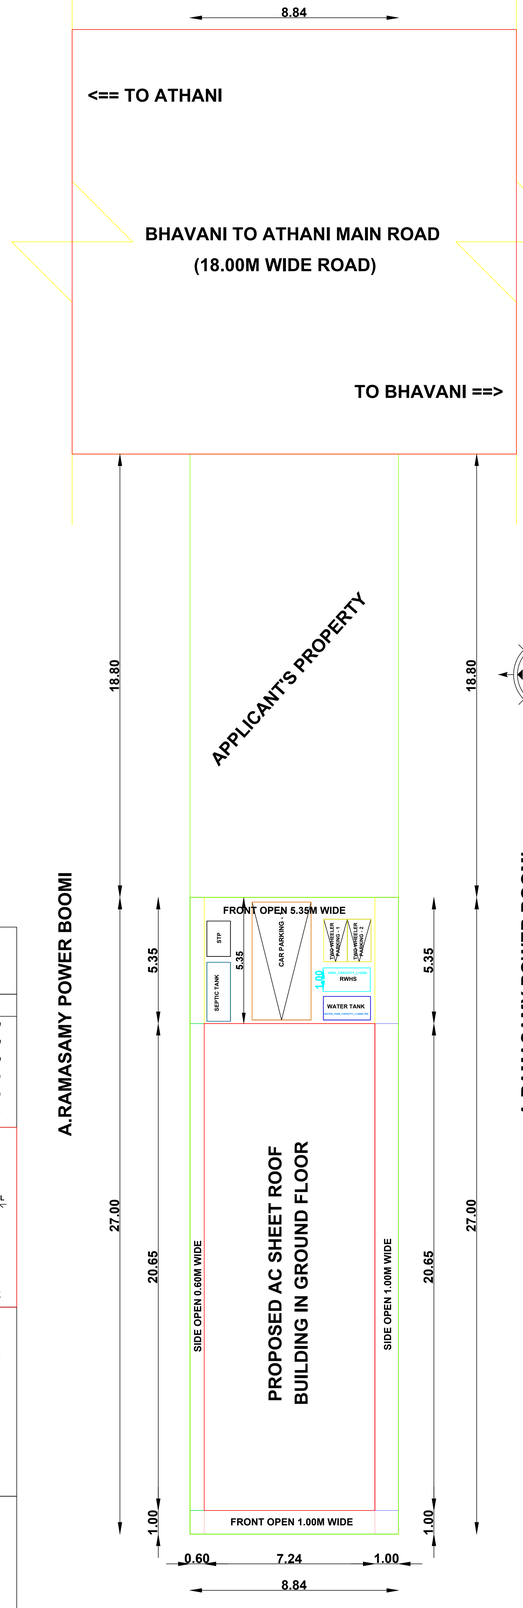

A.RAMASAMY POWER BOOMI

SITE PLAN SCALE 1:100

APPLICANT : -
THIRU.S.P.GANESHAN
S/O.THIRU.PALANIYAPPAN

AREA OF THE DETAILS :-	Sq.M	Sq.F
AREA OF THE APPLICANT SITE (AS ON DOCUMENT - 145/1998 - 10.00 CENTS)	404.69	4356.00
AREA OF THE APPLICANT SITE (AS ON PATTA)	404.69	4356.00
AREA OF THE APPLICANT SITE (TAKEN FOR APPROVAL)	238.68	2569.13
PLINTH AREA OF THE PROPOSED AC SHEET BUILDING IN G.F	149.51	1609.31
CARPET AREA OF THE PROPOSED AC SHEET BUILDING IN G.F	119.85	1290.05
AREA OF THE OPEN SPACE	89.17	959.82

FLOOR SPACE INDEX (F.S.I) :-

$$\frac{\text{F.S.I AREA (G.F)}}{\text{PLOT AREA}} = \frac{149.51}{238.68} = 0.626 \leq 2$$

SCALE :- 1 : 1
ALL DIMENSIONS ARE IN METER
ALL ROOMS ARE HAVING SUFFICIENT VENTILATION

PLOT COVERAGE (P.C) :-

$$\frac{\text{MAX FLOOR AREA AT ANY FLOOR}}{\text{PLOT AREA}} \times 100 = \frac{149.51}{238.68} \times 100 = 62.64\ \%$$

INDEX:
1. APPLICANT SITE BOUNDARY SHOWN IN -
2. PROPOSED AC SHEET BUILDING SHOWN IN -
3. PROPOSED RAIN WATER SOAKPIT SHOWN IN -
4. EXISTING ROAD SHOWN IN -

APPLICANT

REGISTERED ENGINEER

Er. M. MUTHUVEL D.C.E., B.Tech.,
Registered Engineer GR - III
No: 055 / LS /2019 / 00004
&Consulting Civil Engineer,
No: 17 M.S. Complex, First Floor,
Pavadi Street, Near Anthiyur Corner,
BHAVANI - 638 301.
Mobile : 94861 50609

THE LANDLENS SUITE

Eight ways to know a piece of land before you pay for it.

This report covers one part of the picture. These cover the rest, drawn from the same government records, for any property in Tamil Nadu.

LandLens One
Ask anything about a property and get an answer grounded in live government records, with the sources shown.
/landlens/one

Verify My Land
Every record check run on one property and returned as a single report.
/landlens/verify-my-land

Legal Opinion
An advocate's written opinion on the title, built on the records we pull for it.
/landlens

One Map
Every layer on one map: the parcel, its boundary, zoning, water bodies and what sits around it.
/landlens/one/map

PriceMap
What land actually changed hands for around this plot, taken from the registered deeds.
/landlens/pricemap

Build Scope
What you are allowed to build here: floor space, height, coverage and setbacks.
/landlens/build-scope

Property Tracker
Watch a property and hear about it when something new is registered against it.
/landlens/property-tracker

Deal Room
Run the transaction in one place: documents, stamping, signatures and the parties.
/landlens/deal-room

FREE TOOLS · NO ACCOUNT NEEDED

Twenty-four checks you can run yourself, at no cost.

Records and verification

The registers themselves, read for you.

- Encumbrance Certificate
- Patta and Chitta
- Field Measurement Sketch
- EC Analyzer
- Bank charge check
- Court case search
- Seller background check
- Approval check by survey

Value and duty

What it is worth and what it costs to register.

- Guideline value by street
- Guideline value by survey
- Stamp duty and registration fees
- Capital gains
- Floor space index
- Area unit converter

Zoning and land use

What the plan says can happen on this land.

- Land use zone finder
- CMDA land use check
- Coastal regulation zone
- Master plan check
- Water bodies finder
- Airport height clearance

Registers and directories

Who holds it, and which office keeps the record.

- Find your registering office
- Temple property check
- Waqf property check
- RERA register

Every free tool
/tools

Services we run for you
/services

The LandLens suite
/landlens/one

Verified RealEstate™

Every claim in this document traces back to a government record.

- Legal opinions, due diligence and title verification
- Building plan, layout and sub-division approvals
- Completion and occupancy certificates, regularisation
- Escrow, negotiation and NRI property management
- Land survey, soil testing, architecture and construction

Verified RealEstate
3/350/2 Mettukuppam,
OMR Thoraipakkam,
Chennai 600 097, India
hello@verified.realestate
+91 9996 12 9996

Prepared from the registers named on the page each finding sits on. Where a register could not be read, this document says so in its place rather than leaving the gap to be read as a clean result.