PP APPROVAL RECORD

Planning Permission

Erode district, Tamil Nadu

APPROVAL TYPE
Building Plan

ISSUING AUTHORITY
Rural Panchayat

> The approval as the planning authority issued it, reproduced in full behind this page.
>
> An approval speaks to what was sanctioned, not to what was built. Completion is a separate record.

Verified RealEstate™
3/350/2 Mettukuppam,
OMR Thoraipakkam,
Chennai 600 097, India

hello@verified.realestate
+91 9996 12 9996
verified.realestate

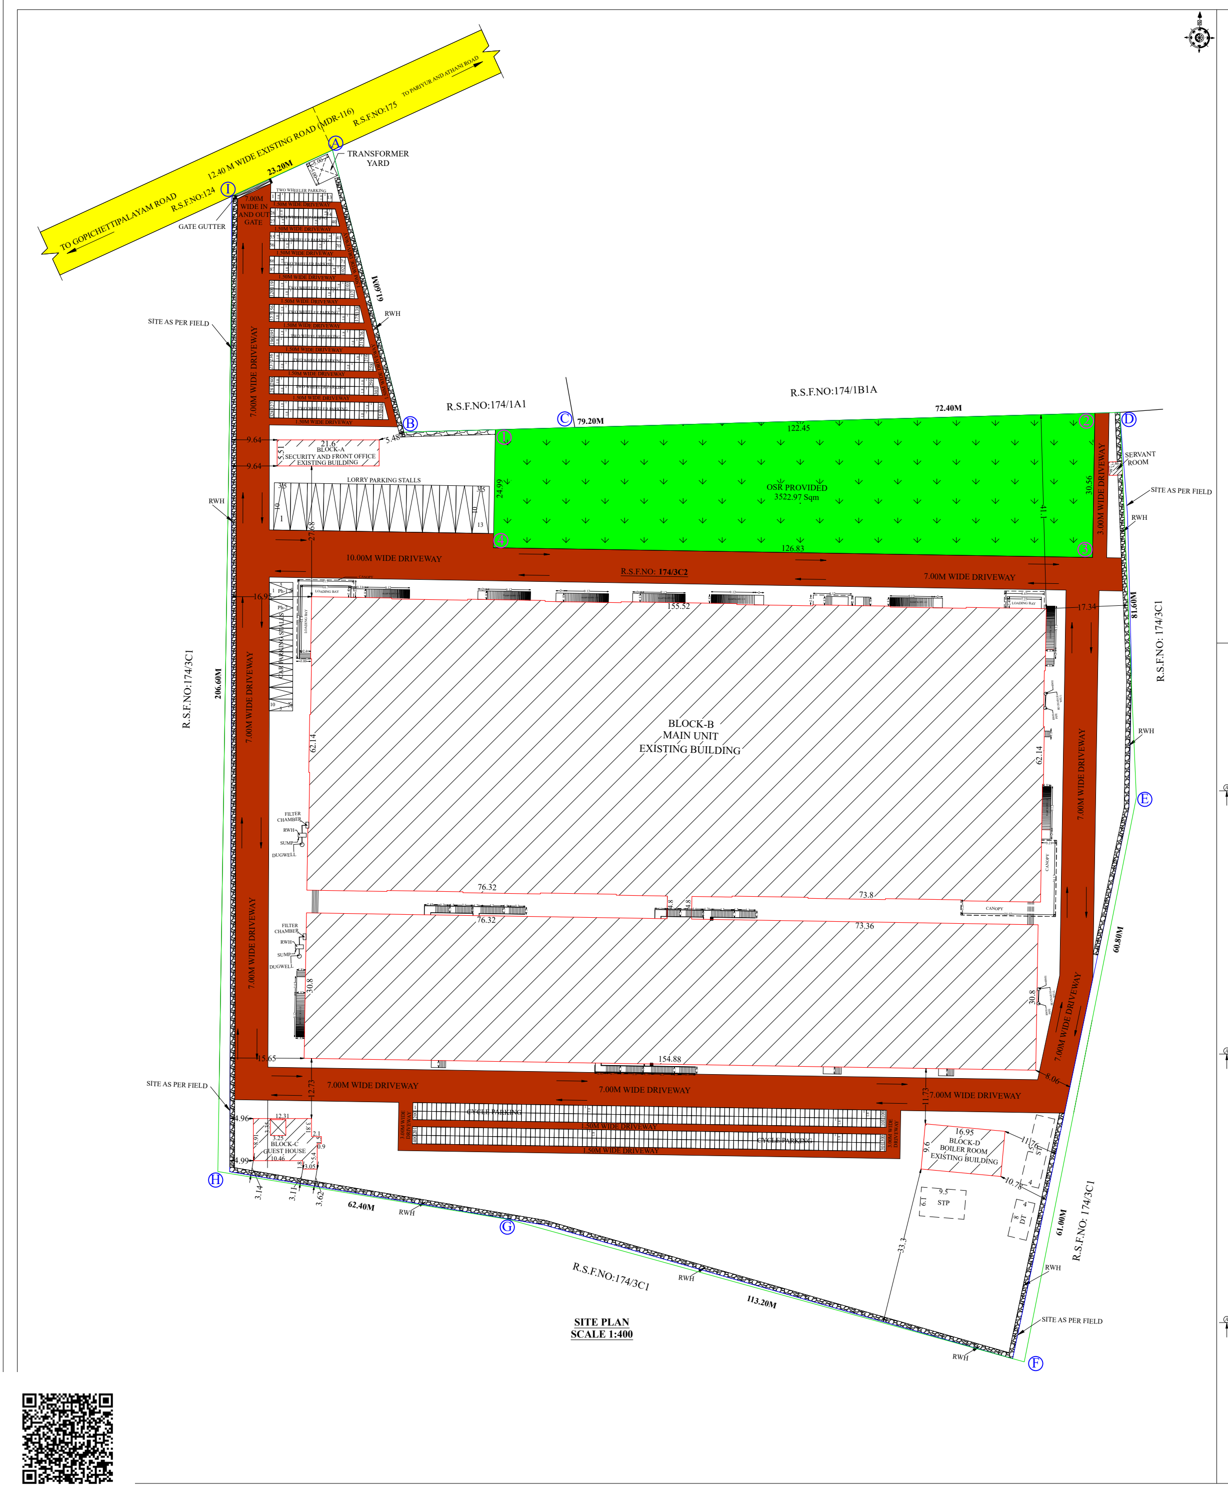

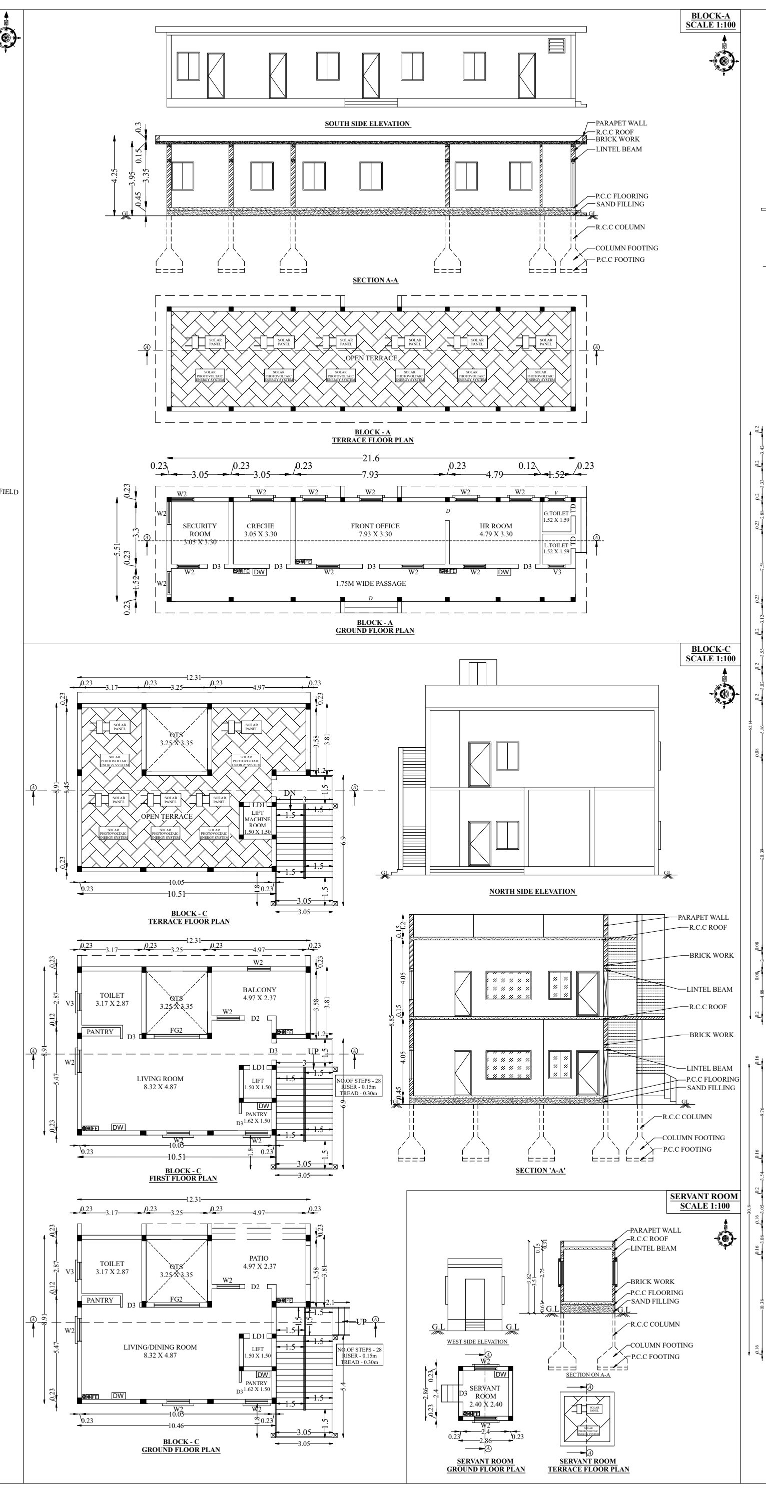

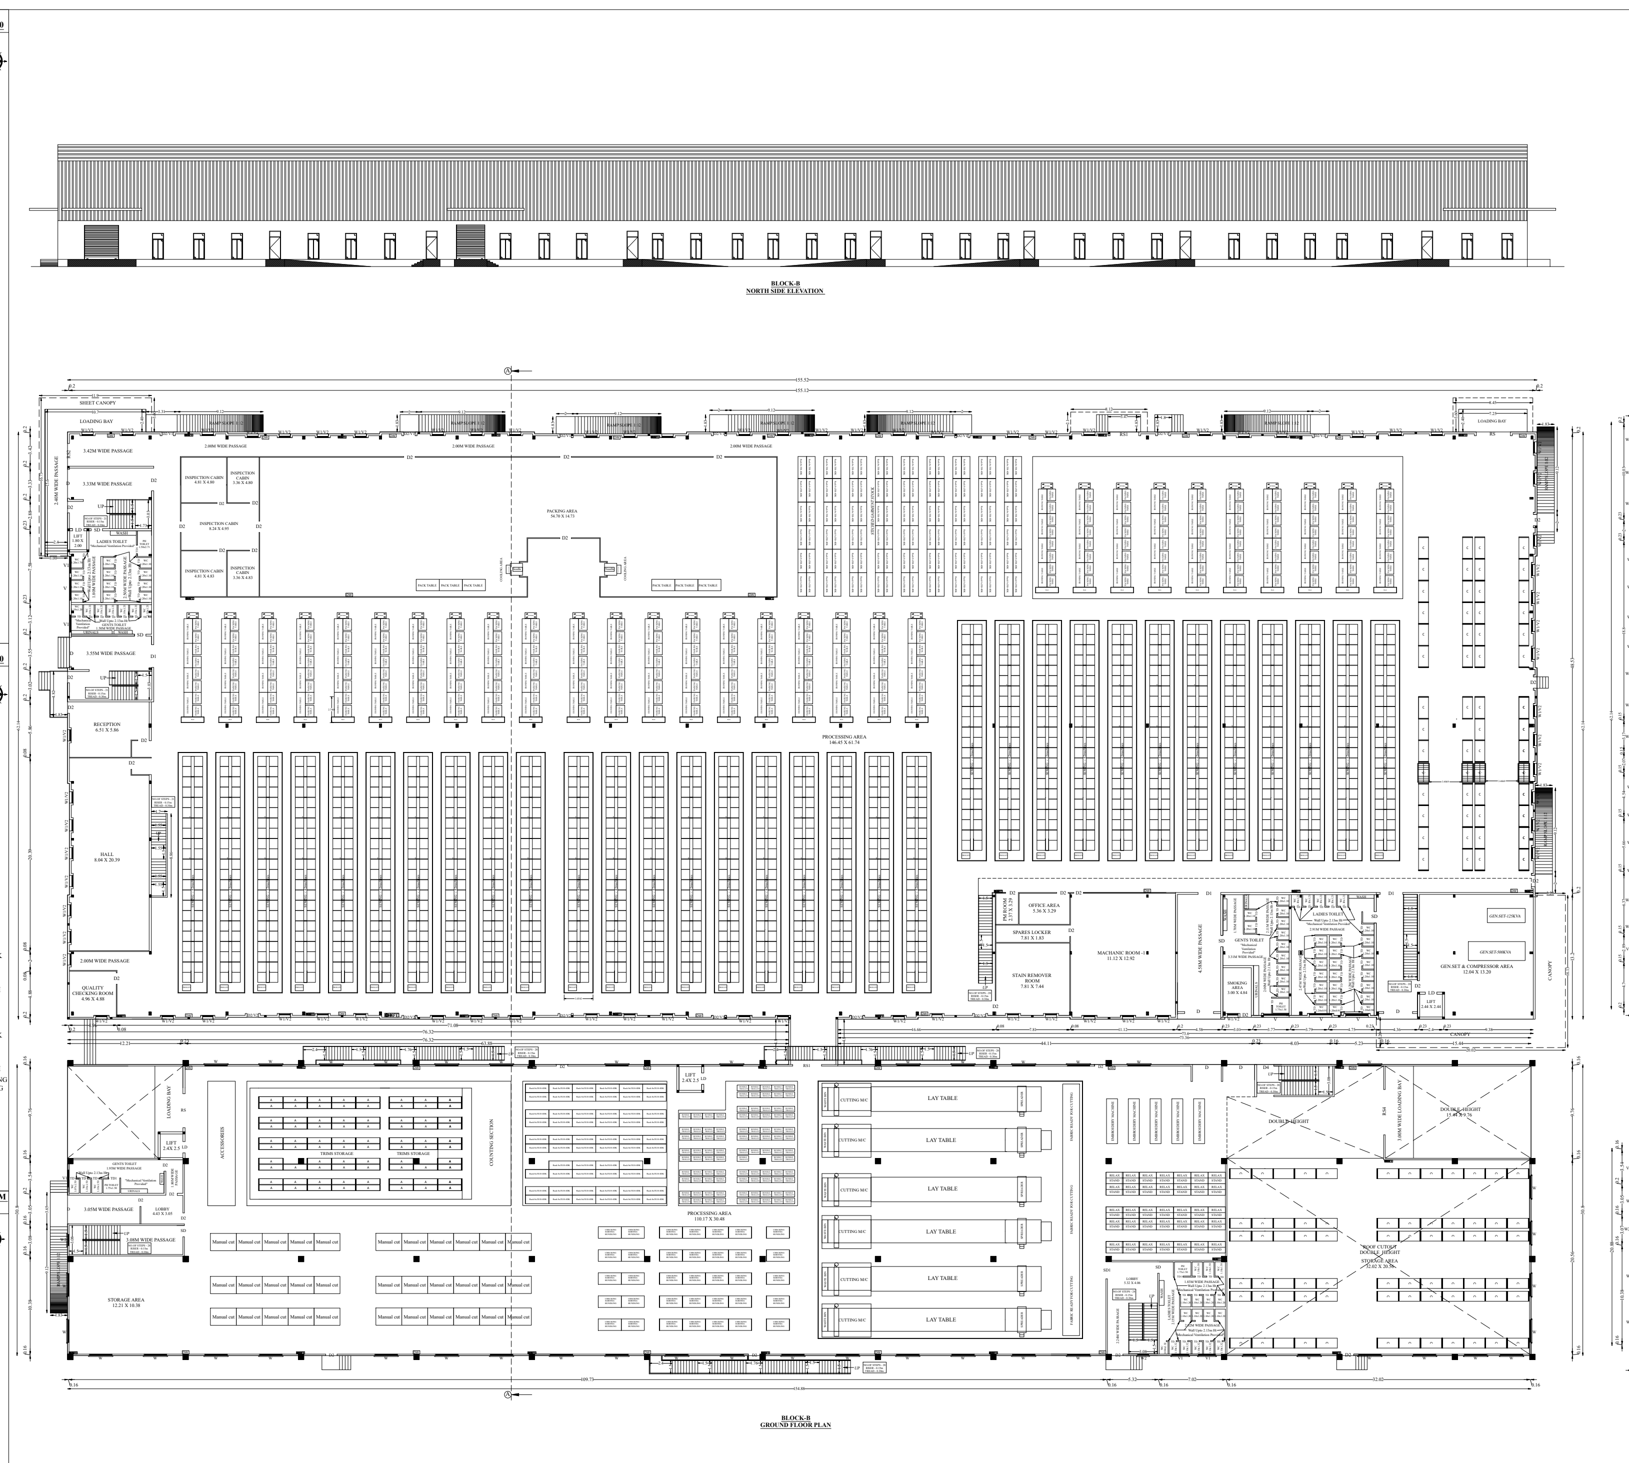

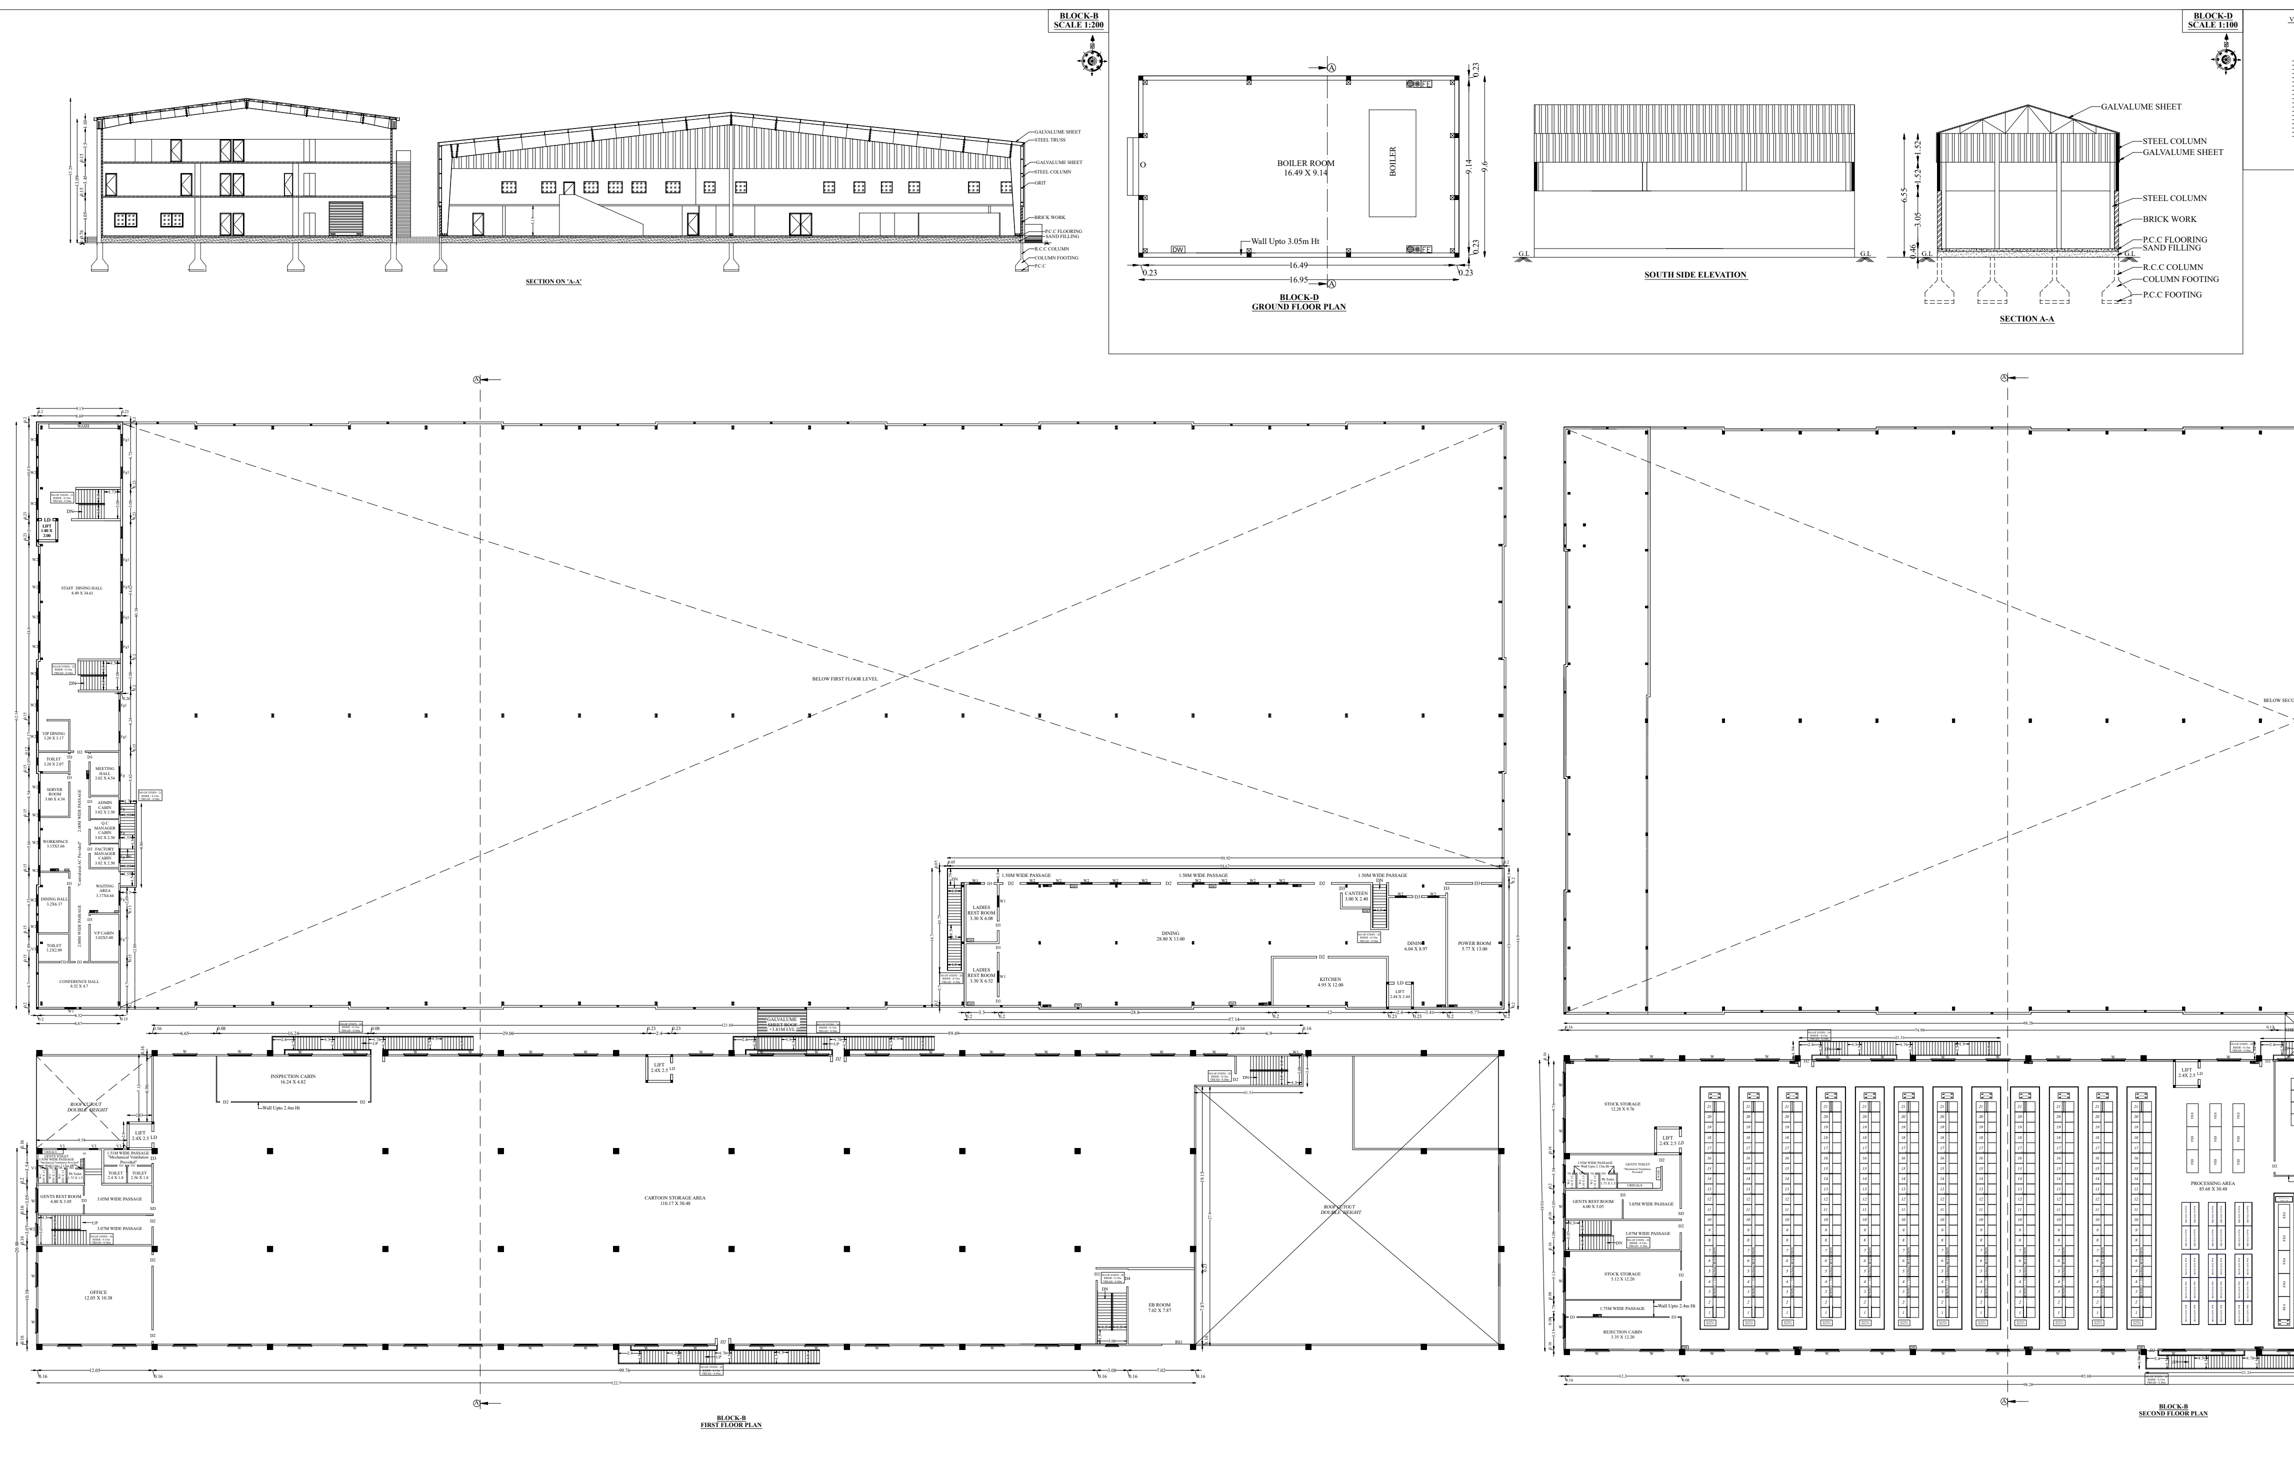

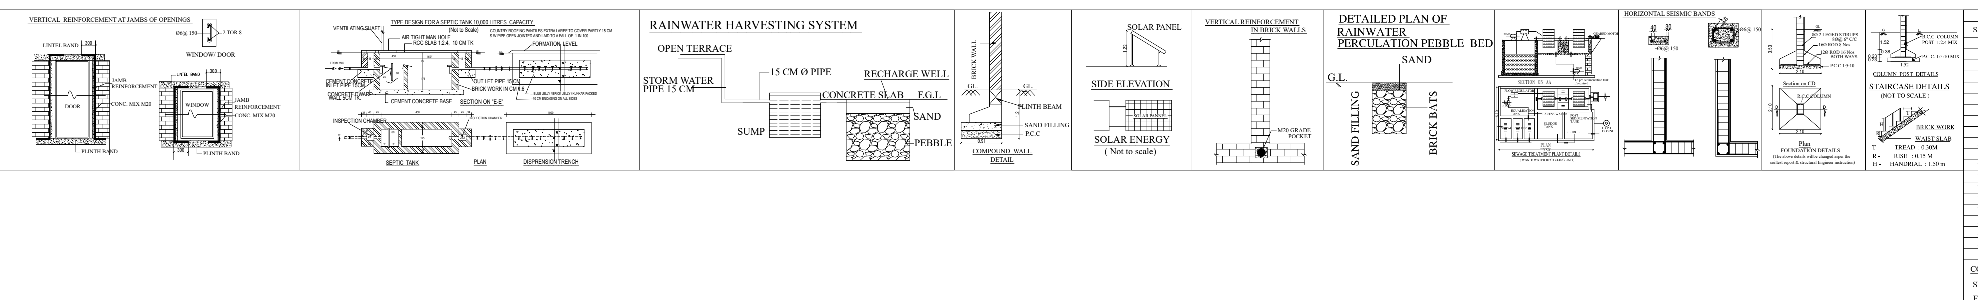

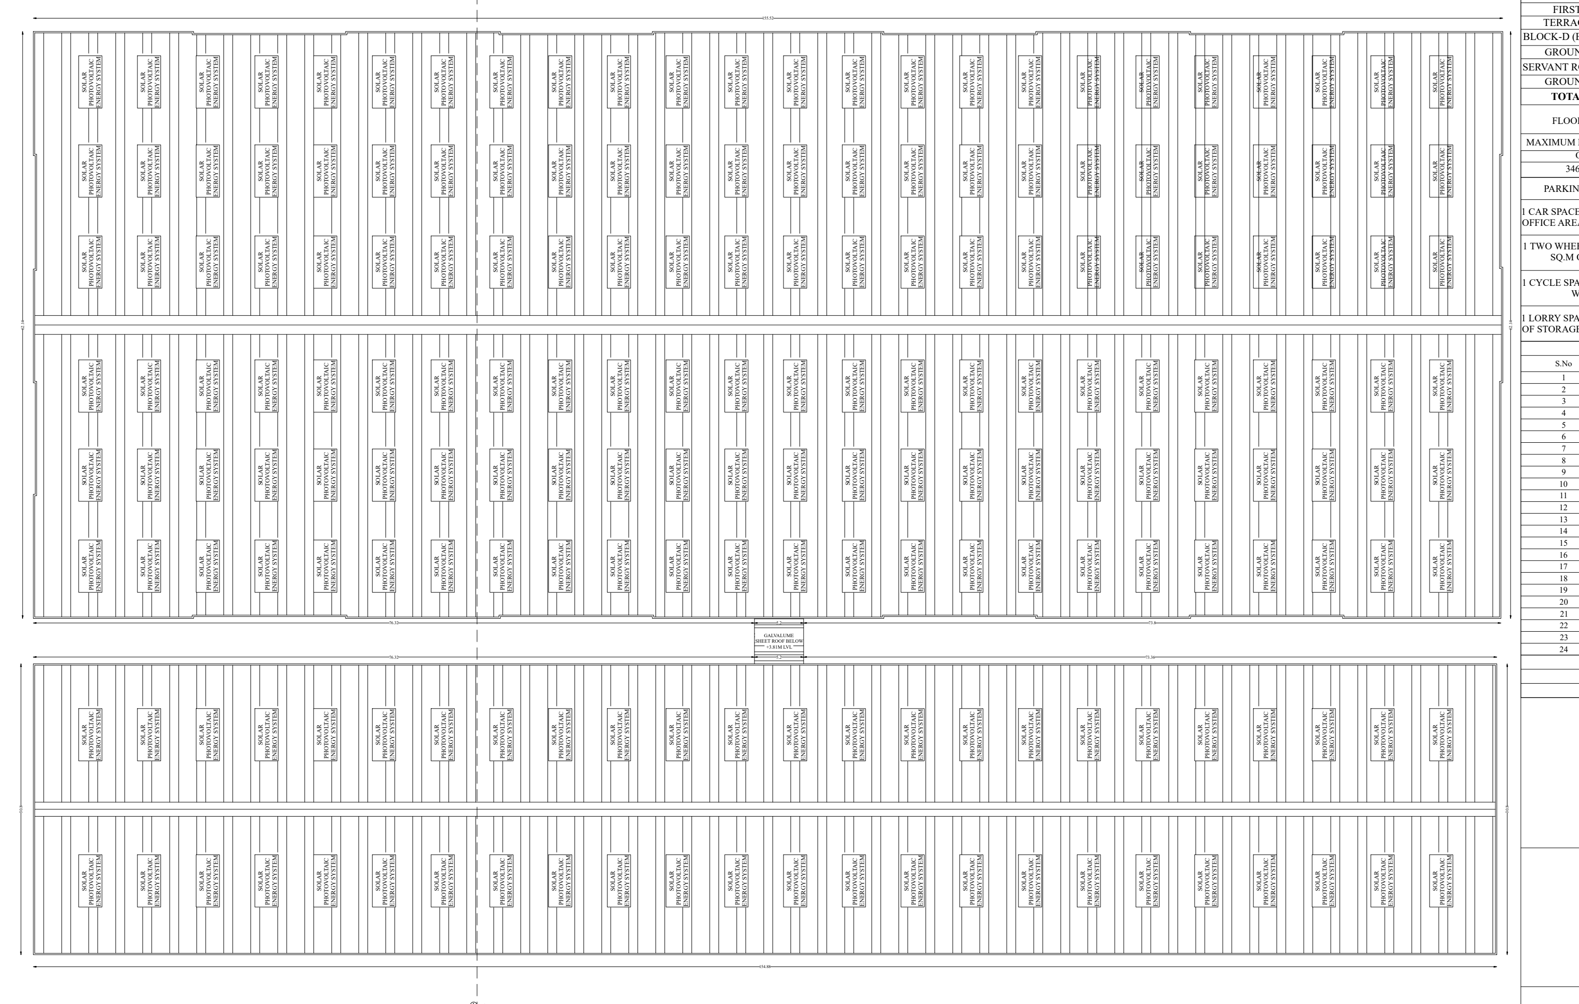

STAIRCASE DETAILS

(NOT TO SCALE)

T - TREAD : 0.30M

R - RISE : 0.15 M

H - HANDRIAL : 1.50 m

HP DETAILS				
S.No	NAME OF THE MACHINES	NO OF MACHINES	HP	TOTAL HP
1	SEWING M/C	635	0.54	342.90
2	FUSING M/C	25	1.34	33.50
3	NEEDLE DETECTOR M/C	5	1.34	6.70
4	BAND KNIFE M/C	5	2.01	10.05
5	STRAIGHT KNIFE M/C	6	0.54	3.24
6	RIB CUTTING M/C	5	1.01	5.05
7	AIR DRYER	1	1.34	1.34
8	TOTAL LIGHTING LOAD	1	119.87	119.87
9	IRONING TABLE	80	1.01	80.80
10	STAIN REMOVER	6	4.96	29.76
11	AUTO CUTTER M/C	2	49.60	99.20
12	SPREADER M/C	5	4.96	24.80
13	FABRIC RELAX M/C	3	2.01	6.03
14	EMBROIDERY M/C	5	4.96	24.80
15	BOILER	1	13.40	13.40
16	AIR COMPRESSOR 1	1	73.76	73.76
17	AIR COMPRESSOR 2	1	25.14	25.14
18	FIRE HYDRANT JOCKY PUMP	1	10.06	10.06
19	FIRE HYDRANT MAIN PUMP	1	49.60	49.60
TOTAL HP				960.00

COLOR INDEX:

- SITE BOUNDARY
- EXISTING ROAD
- EXISTING BUILDING
- DRIVE WAY
- OSR

REFERENCE

- FIRE ALARM SYSTEM
- HOSE REEL
- FE FIRE FIGHTING EQUIPMENT
- DW DRINKING WATER

SITE AND DETAILED PLAN SHOWING THE EXISTING CONSTRUCTION OF RCC ROOF OF BLOCK-A HAVING GROUND FLOOR, GALVALUME SHEET OF BLOCK-B HAVING GROUND + TWO FLOORS, RCC ROOF OF BLOCK-C HAVING GROUND + FIRST FLOOR, GALVALUME SHEET ROOF OF BLOCK-D HAVING GROUND FLOOR AND RCC ROOF OF SERVANT ROOM HAVING GROUND FLOOR OF TAILORING AND GARMENTS MAKING INDUSTRY (GREEN CATEGORY) BUILDING WITH 960 HP IN R.S.F.NO:174/3C2 AT NANJAI GOBI VILLAGE, GOBICHETTIPALAYAM TALUK, ERODE DISTRICT.

ALL DIMENSIONS ARE IN METER

ONLINE APPLICATION NO: SWP/BPA/0414968/2024

NAME OF THE APPLICANT :

M/s.SCM GARMENTS PRIVATE LIMITED

By Its Managing Director Mr.P.P.K.Paramasivam S/o.Mr.Kulandaivel

AREA DETAILS :

AS PER PATTA - 34500.00 Sq.m

AS PER DOCUMENT - 8.52 Acre (OR) 34479.25 Sq.m

DESCRIPTION	AREA (In Sqm)			
	FSI AREA	NON FSI AREA	DEDUCTION	TOTAL BUILTUP AREA
BLOCK-A (SECURITY AND FRONT OFFICE)				
GROUND FLOOR	119.09	-	-	119.09
BLOCK-B (MAIN UNIT)				
GROUND FLOOR	14421.38	-	-	14421.38
FIRST FLOOR	5136.20	-	-	5136.20
SECOND FLOOR	3126.63	-	-	3126.63
BLOCK-C (GUEST HOUSE)				
GROUND FLOOR	111.79	-	10.88	111.79
FIRST FLOOR	110.44	-	10.88	110.44
TERRACE FLOOR	-	3.84	-	3.84
BLOCK-D (BOILER ROOM)				
GROUND FLOOR	162.72	-	-	162.72
SERVANT ROOM				
GROUND FLOOR	8.18	-	-	8.18
TOTAL AREA	**23196.43**	**3.84**	**21.76**	**23200.27**

$$\text{FLOOR SPACE INDEX} = \frac{\text{FSI AREA}}{\text{SITE AREA}} = \frac{23196.43}{34479.25} = 0.67 < 1.50$$

MAXIMUM HEIGHT OF THE BUILDING: 13.09M

OSR REQUIRED	OSR PROVIDED
3466.06 Sqm (10.00%)	3522.97 Sqm (10.16%)

PARKING AREA DESCRIPTION	AREA	REQUIRED	PROVIDED
1 CAR SPACE FOR EVERY 200 SQ.M OF OFFICE AREA	986.67/200	5	10 (2 P.H Included)
1 TWO WHEELER SPACE FOR EVERY 50 SQ.M OF WORKSHOP AREA	16168.19/50	324	351
1 CYCLE SPACE FOR EVERY 50 SQ.M OF WORKSHOP AREA	16168.19/50	324	400
1 LORRY SPACE FOR EVERY 500 SQ.M OF STORAGE AREA	5767.53/500	12	13

JOINERY DETAILS		
S.No	DESCRIPTION	SIZE (In M)
1	ROLLING SHUTTER - RS	3.60 X 3.60
2	ROLLING SHUTTER - RS1	3.05 X 2.40
3	ROLLING SHUTTER - RS2	2.40 X 2.40
4	DOOR - D	3.05 X 2.40
5	DOOR - D1	2.40 X 2.40
6	DOOR - D2	1.20 X 2.40
7	DOOR - D3	0.90 X 2.40
8	DOOR - D4	1.80 X 2.40
9	TOILET DOOR - TD	0.75 X 2.40
10	TOILET DOOR - TD1	0.90 X 2.40
11	WINDOW - W	2.40 X 1.50
12	WINDOW - W1	1.20 X 2.17
13	WINDOW - W2	1.20 X 1.50
14	FIXED GLAZING - Fg	1.50 X 1.20
15	FIXED GLAZING - Fg1	1.20 X 1.20
16	FIXED GLAZING - Fg2	2.40 X 1.50
17	VENTILATOR - V	2.40 X 0.60
18	VENTILATOR - V1	1.80 X 0.60
19	VENTILATOR - V2	1.20 X 0.60
20	VENTILATOR - V3	0.90 X 0.60
21	SLIDING DOOR - SD	1.20 X 2.40
22	OPEN - O	3.05 X 3.05
23	LIFT DOOR - LD	1.20 X 2.40
24	LIFT DOOR - LD1	0.90 X 2.40

TOTAL NO. OF WORKERS	
MALE	300
FEMALE	200

Er.T.THILAK RANJITH,
B.E(Civil), M.E(Str),MIE,AIV,FICC,C.Engg, P.E(ECI)
Registered Structural Engineer /Grade -I
CLPA/SE/GR-I/024/2024
Thilakranjith19@gmail.com, 9486112301

REGISTERED STRUCTURAL ENGINEER

Er.T.THILAK RANJITH,
B.E(Civil), M.E(Str),MIE,AIV,FICC,C.Engg, P.E(ECI)
Registered Engineer /Grade -I
CMDA-RE/GRI/2022/08/392
Thilakranjith19@gmail.com, 9486112301

REGISTERED ENGINEER

for SCM GARMENTS PVT LIMITED

Managing Director

APPLICANT

THE LANDLENS SUITE

Eight ways to know a piece of land before you pay for it.

This report covers one part of the picture. These cover the rest, drawn from the same government records, for any property in Tamil Nadu.

LandLens One
Ask anything about a property and get an answer grounded in live government records, with the sources shown.
/landlens/one

Verify My Land
Every record check run on one property and returned as a single report.
/landlens/verify-my-land

Legal Opinion
An advocate's written opinion on the title, built on the records we pull for it.
/landlens

One Map
Every layer on one map: the parcel, its boundary, zoning, water bodies and what sits around it.
/landlens/one/map

PriceMap
What land actually changed hands for around this plot, taken from the registered deeds.
/landlens/pricemap

Build Scope
What you are allowed to build here: floor space, height, coverage and setbacks.
/landlens/build-scope

Property Tracker
Watch a property and hear about it when something new is registered against it.
/landlens/property-tracker

Deal Room
Run the transaction in one place: documents, stamping, signatures and the parties.
/landlens/deal-room

FREE TOOLS · NO ACCOUNT NEEDED

Twenty-four checks you can run yourself, at no cost.

Records and verification

The registers themselves, read for you.

- Encumbrance Certificate
- Patta and Chitta
- Field Measurement Sketch
- EC Analyzer
- Bank charge check
- Court case search
- Seller background check
- Approval check by survey

Value and duty

What it is worth and what it costs to register.

- Guideline value by street
- Guideline value by survey
- Stamp duty and registration fees
- Capital gains
- Floor space index
- Area unit converter

Zoning and land use

What the plan says can happen on this land.

- Land use zone finder
- CMDA land use check
- Coastal regulation zone
- Master plan check
- Water bodies finder
- Airport height clearance

Registers and directories

Who holds it, and which office keeps the record.

- Find your registering office
- Temple property check
- Waqf property check
- RERA register

Every free tool
/tools

Services we run for you
/services

The LandLens suite
/landlens/one

Verified RealEstate™

Every claim in this document traces back to a government record.

- Legal opinions, due diligence and title verification
- Building plan, layout and sub-division approvals
- Completion and occupancy certificates, regularisation
- Escrow, negotiation and NRI property management
- Land survey, soil testing, architecture and construction

Verified RealEstate
3/350/2 Mettukuppam,
OMR Thoraipakkam,
Chennai 600 097, India
hello@verified.realestate
+91 9996 12 9996

Prepared from the registers named on the page each finding sits on. Where a register could not be read, this document says so in its place rather than leaving the gap to be read as a clean result.