PP APPROVAL RECORD

# Planning Permission

## Survey 11/2

Erode

Erode district, Tamil Nadu

APPROVAL TYPE
**Building Plan**

ISSUING AUTHORITY
**Town Panchayat**

PURPOSE
**Commercial**

The approval as the planning authority issued it, reproduced in full behind this page.

An approval speaks to what was sanctioned, not to what was built. Completion is a separate record.

Verified RealEstate™

3/350/2 Mettukuppam,
OMR Thoraipakkam,
Chennai 600 097, India


hello@verified.realestate

+91 9996 12 9996


verified.realestate

# PLAN SHOWING THE PROPOSED SITE AMALGATION AND RE- CONSTRUCTION OF R.C.C.ROOF NURSING HOME BUILDING IN GROUND FLOOR IN DOOR NO:3/3, NEW SUB DIVISION SFNO: 11/2A2, 11/2A1A, ARIYAPPAMPALAYAM VILLAGE AND TOWN PANCHAYAT, SATHYAMANGALAM TALUK , ERODE DT.


APPLICANT: 1. Tmt.G.SUJATHA, W/o.Mr.N.M.GANESAN, 2. Mr.N.M.GANESAN, S/o.MARIMUTHU

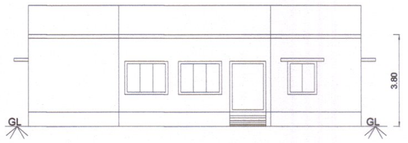



FRONT ELEVATION

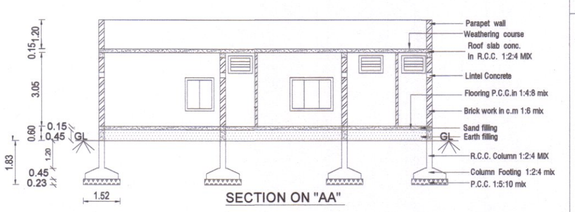


SECTION ON "AA"

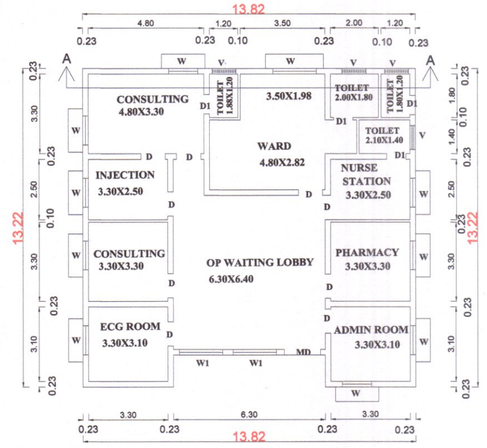



PLAN OF GROUND FLOOR

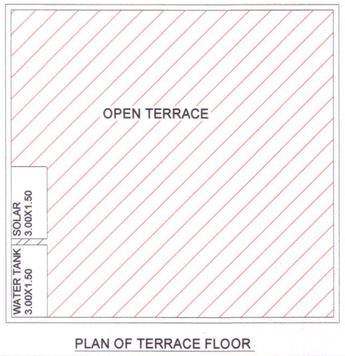



PLAN OF TERRACE FLOOR

SOLAR PANEL
(10,000 LT CAPACITY)

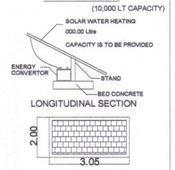


LONGITUDINAL SECTION

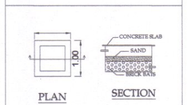


PLAN SECTION


RAIN WATER HARVESTING TANK

ALL DIMENSIONS ARE IN METRE

SCALE 1:100

CP- CAR PARKING - 2.50X5.00M


TP- TWO WHEELER PARKING- 1.00X1.80M

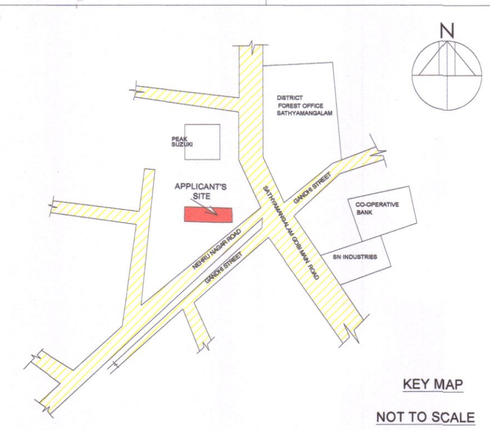



KEY MAP

NOT TO SCALE


ROOF SLAB & BEAMS DETAILS
Not To Scale

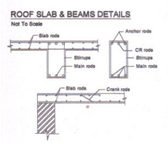


STAIR CASE DETAILS:-

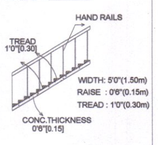


FOUNDATION DETAILS

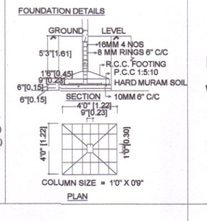




PLAN

## JOINERY DETAILES

| | | |
|---|---|---|
| MD | DOOR | 1.50 X 2.10 m |
| W | WINDOW | 1.80 X 1.37 m |
| W1 | WINDOW | 1.20 X 1.37 m |
| D1 | DOOR | 0.80 X 2.10 m |
| V | VENTILATOR | 1.00 X 0.60 m |

SEPTIC TANK:-

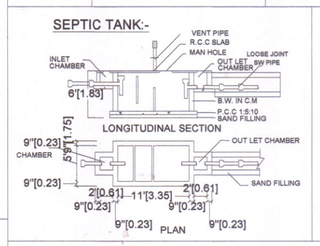

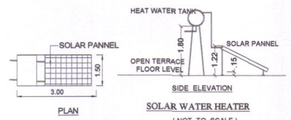

SOLAR WATER HEATER

( NOT TO SCALE)

## PROVISIONS MADE FOR

1. 'U' TRAP IN SEPTIC TANK.
2. PROVISIONS MADE FROM TOILET TO CONNECT UNDER GROUND DRAINAGE SYSTEM IN FUTURE.
3. BATHROOM WASTE WATER RECYCLING SYSTEM.
4. SOLAR WATER HEATING SYSTEM PROVIDED.


| AREA DETAILS | SQ.MT. | SQ.FT. |
|---|---|---|
| AREA OF THE SITE (AS PER SITE) | 1051.91 | 11322.75 |
| AREA OF THE SITE (AS PER DOCUMENT & TSLR) | 1058.26 | 11439.00 |
| PLINTH AREA OF GROUND FLOOR BUILDING | 174.32 | 1876.38 |
| FLOOR AREA OF GROUND FLOOR BUILDING | 153.13 | 1648.29 |
| AREA OF OPEN SPACE | 877.59 | 9446.37 |

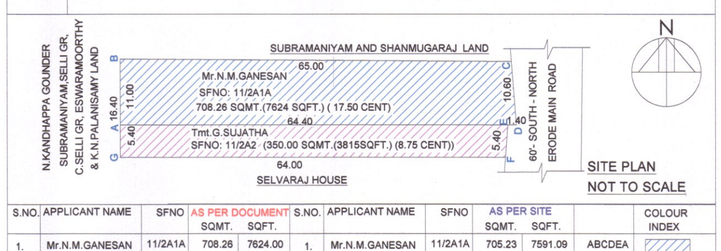


SITE PLAN

NOT TO SCALE

| S.NO. | APPLICANT NAME | SFNO | AS PER DOCUMENT SQMT. | AS PER DOCUMENT SQFT. | S.NO. | APPLICANT NAME | SFNO | AS PER SITE SQMT. | AS PER SITE SQFT. | | COLOUR INDEX |
|---|---|---|---|---|---|---|---|---|---|---|---|
| 1. | Mr.N.M.GANESAN | 11/2A1A | 708.26 | 7624.00 | 1. | Mr.N.M.GANESAN | 11/2A1A | 705.23 | 7591.09 | ABCDEA | |
| 2. | Tmt.G.SUJATHA | 11/2A2 | 350.00 | 3815.00 | 2. | Tmt.G.SUJATHA | 11/2A2 | 346.68 | 3731.66 | AEFGA | |
| | TOTAL AREA | | 1058.26 | 11439.00 | | TOTAL AREA | | 1051.91 | 11322.75 | | |

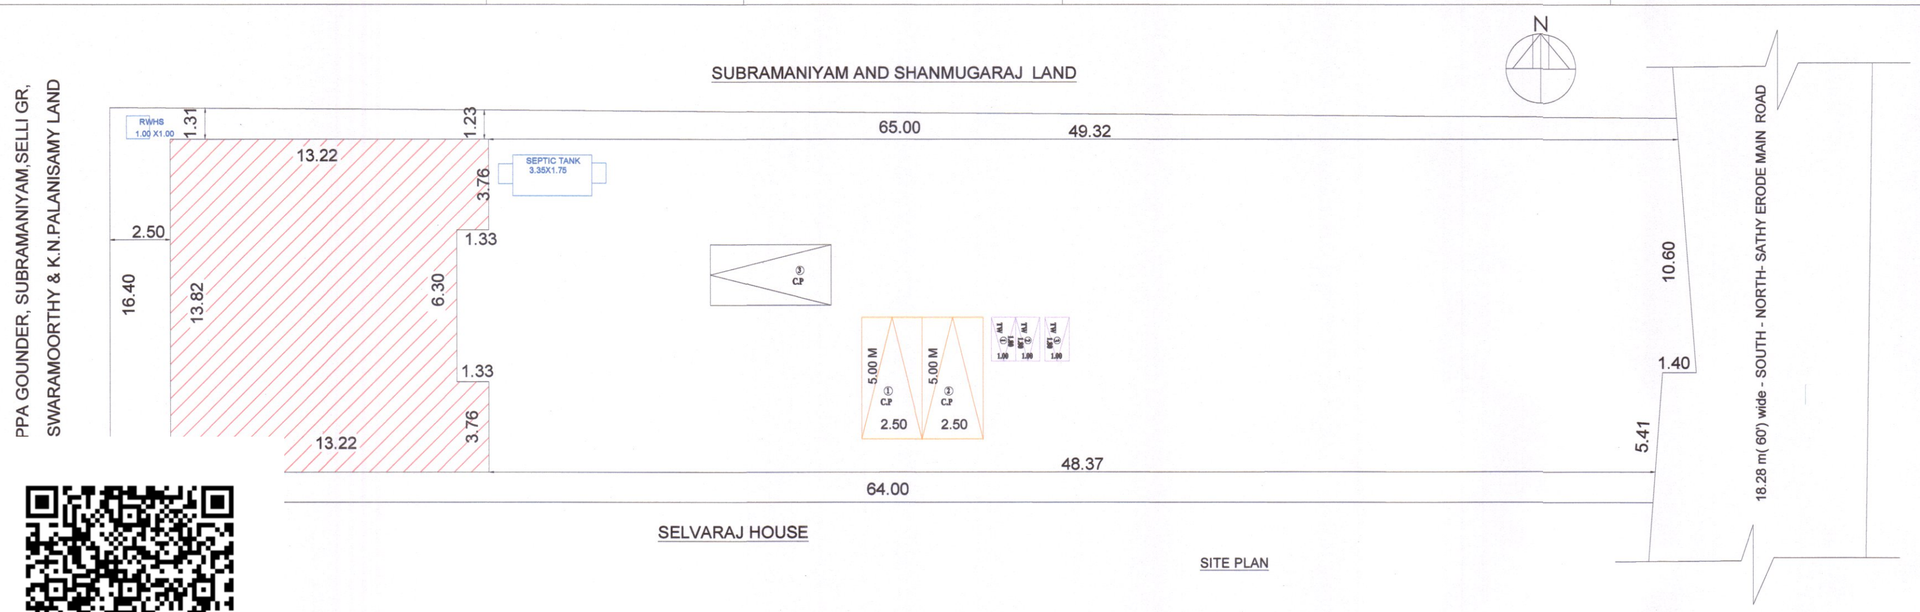


SITE PLAN

## APPLICANT

G. Sujatha.

N.M. Ganesan

## ENGINEER

Er.A.VELUCHAMY
REGISTERED CIVIL ENGINEER
061/LS/2019/ 00005/ Sathy LPA
05/2020/RE-Gr.III/EDTCP
154, N.S.R.COMPLEX Ist FLOOR
RANGASAMUDRAM
SATHYAMANGALAM.- 638402
9442406718 , 9150110430

THE LANDLENS SUITE

# Eight ways to know a piece of land before you pay for it.

This report covers one part of the picture. These cover the rest, drawn from the same government records, for any property in Tamil Nadu.

### LandLens One
Ask anything about a property and get an answer grounded in live government records, with the sources shown.
**/landlens/one**

### Verify My Land
Every record check run on one property and returned as a single report.
**/landlens/verify-my-land**

### Legal Opinion
An advocate's written opinion on the title, built on the records we pull for it.
**/landlens**

### One Map
Every layer on one map: the parcel, its boundary, zoning, water bodies and what sits around it.
**/landlens/one/map**

### PriceMap
What land actually changed hands for around this plot, taken from the registered deeds.
**/landlens/pricemap**

### Build Scope
What you are allowed to build here: floor space, height, coverage and setbacks.
**/landlens/build-scope**

### Property Tracker
Watch a property and hear about it when something new is registered against it.
**/landlens/property-tracker**

### Deal Room
Run the transaction in one place: documents, stamping, signatures and the parties.
**/landlens/deal-room**

FREE TOOLS · NO ACCOUNT NEEDED

# Twenty-four checks you can run yourself, at no cost.

## Records and verification

The registers themselves, read for you.

- Encumbrance Certificate
- Patta and Chitta
- Field Measurement Sketch
- EC Analyzer
- Bank charge check
- Court case search
- Seller background check
- Approval check by survey

## Value and duty

What it is worth and what it costs to register.

- Guideline value by street
- Guideline value by survey
- Stamp duty and registration fees
- Capital gains
- Floor space index
- Area unit converter

## Zoning and land use

What the plan says can happen on this land.

- Land use zone finder
- CMDA land use check
- Coastal regulation zone
- Master plan check
- Water bodies finder
- Airport height clearance

## Registers and directories

Who holds it, and which office keeps the record.

- Find your registering office
- Temple property check
- Waqf property check
- RERA register

**Every free tool**
/tools

**Services we run for you**
/services

**The LandLens suite**
/landlens/one

Verified RealEstate™

# Every claim in this document traces back to a government record.

- Legal opinions, due diligence and title verification
- Building plan, layout and sub-division approvals
- Completion and occupancy certificates, regularisation
- Escrow, negotiation and NRI property management
- Land survey, soil testing, architecture and construction

**Verified RealEstate**
3/350/2 Mettukuppam,
OMR Thoraipakkam,
Chennai 600 097, India
**hello@verified.realestate**
+91 9996 12 9996

Prepared from the registers named on the page each finding sits on. Where a register could not be read, this document says so in its place rather than leaving the gap to be read as a clean result.