PP APPROVAL RECORD

Planning Permission

Erode district, Tamil Nadu

APPROVAL TYPE
Building Plan

ISSUING AUTHORITY
Rural Panchayat

The approval as the planning authority issued it, reproduced in full behind this page.

An approval speaks to what was sanctioned, not to what was built. Completion is a separate record.


Verified RealEstate™
3/350/2 Mettukuppam,
OMR Thoraipakkam,
Chennai 600 097, India

hello@verified.realestate
+91 9996 12 9996
verified.realestate

REVISED PLAN SHOWING THE PROPOSED CONSTRUCTION OF A R.C.C ROOF RESIDENTIAL BUILDING (EXISTING BUILDING PLAN APPROVAL NO: PPM/BPA/01/2024, DATED: 12/02/2025) IN SITE NO :13 & 14, GANESH GARDEN (DTCP APPROVAL NO: 215/2021), RE.S.F.NO: 156/1A1,4A1A AT WARD NO:02,PUTHUR PUTHUPALAYAM VILLAGE, PICHANDAMPALAYAM VILLAGE PANCHAYAT, ERODE TALUK, ERODE DISTRICT.

APPLICANT:- MRS.P.A.NIRMALA W/O E.K.VELLINGIRI RAJ


ROC NO :ERD/PPM/2025-2026/02
VALIDITY PERIOD :21/05/2025 to 21/05/2030

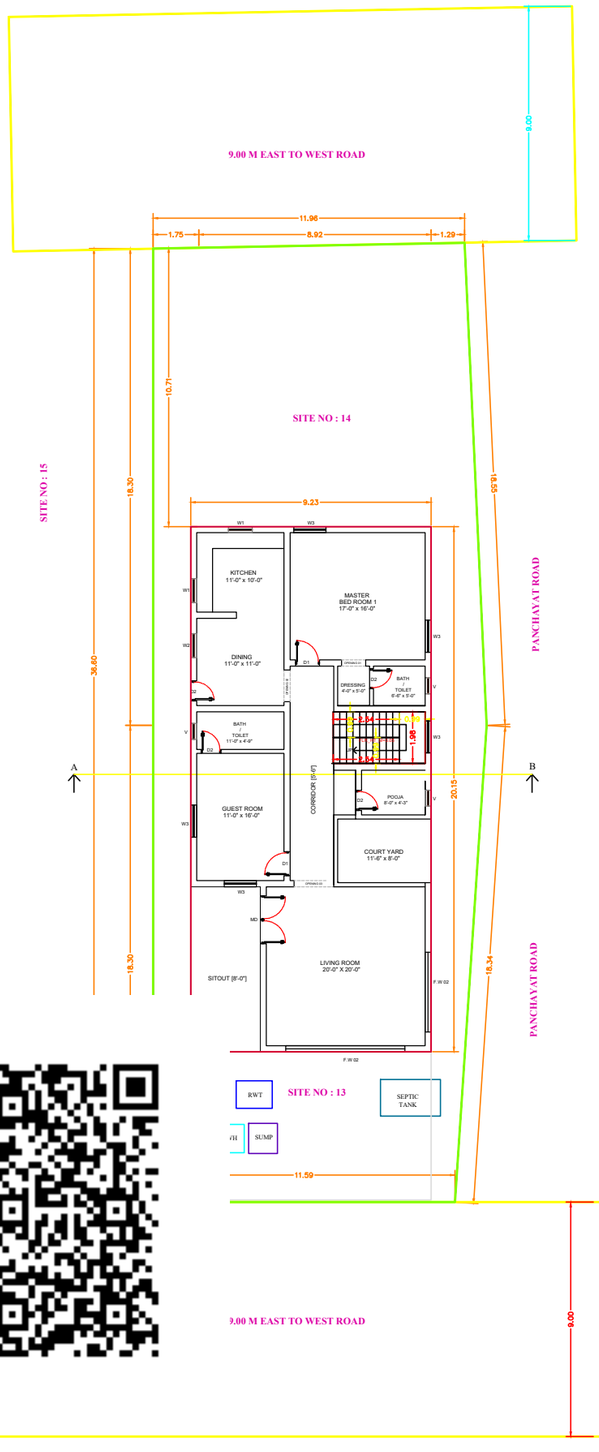

SITE CUM GROUND FLOOR PLAN




ELEVATION

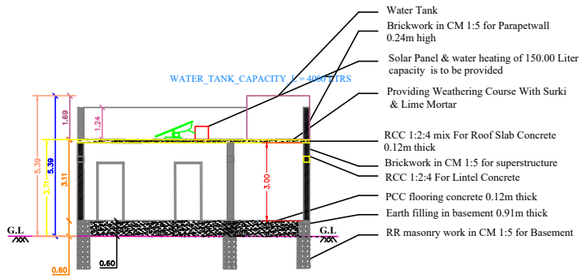


SECTION A-B

KEY PLAN (NOT TO SCALE)

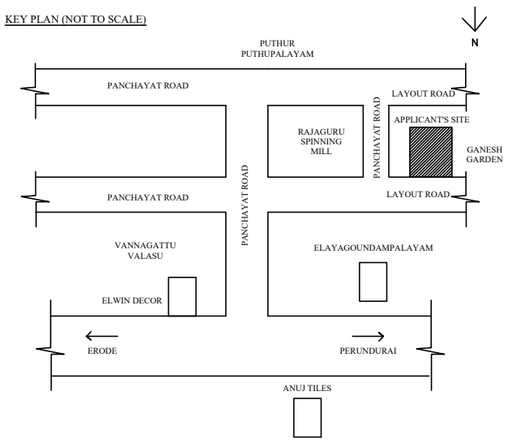


ALL DIMENSIONS ARE IN METER
SCALE 1:100

RAIN WATER HARVESTING TANK DETAILS

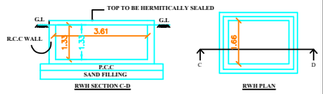


RWH_CAPACITY_L = 2000 LTRS

SEPTIC TANK DETAILS

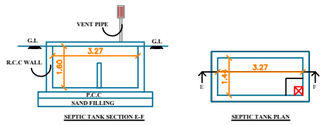

SEPTIC_TANK_CAPACITY_L = 4000 LTRS

UG SUMP DETAILS

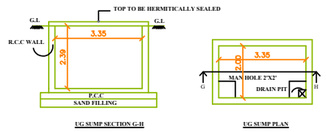

SUMP_CAPACITY_L = 5500 LTRS



MAIN GATE DETAILS WICKET GATE DETAILS

PLAN INFORMATION

AS_PER_DOCUMENT=439.71
PLOT_AREA_M2= 451.38
SINGLE_FAMILY_BLDG=YES
CRZ=NO
SECURITY_ZONE=NO
ACCESS_WIDTH_M=9.00
ROAD_WIDTH=9.00
ROAD_LENGTH=11.59
AREA_TYPE=OTHERS
AVG_PLOT_DEPTH= 36.75
AVG_PLOT_WIDTH= 11.78
LAND_USE_ZONE = RESIDENTIAL
DISTRICT=ERODE
JURISDICTION_TYPE=PANCHAYAT
OSR_APPLICABLE=NO
IS_APPROVED_LAYOUT=YES
AS_AT_SITE=451.38
FMB_OR_PLR=439.71
SURVEY_NO=156/1A1,4A1A
PLOT_NO=13&14
LAYOUT_NAME= GANESH GARDEN
WARD_NO=
TOWN= PICHANDAMPALYAM,PERUNDURAI
RWH_DECLARED=YES
BUILDING_NEAR_TO_RIVER=NO
BUILDING_NEAR_MONUMENT=NO
BUILDING_NEAR_GOVT_BLDG=NO
PREMIUM_FSI_REQUIRED=NO
IS_SWIMMING_POOL_EXISTS=NO
IF_HERITAGE_TOWN_LESSTHAN_1KM_RADIUS=NO
OCCUPANCY=INDIVIDUAL RESIDENCE
PATTA_NO=955

COLOUR INDEX

- APPLICANT'S SITE BOUNDARY
- PROPOSED R.C.C ROOF BUILDING
- APPROACH ROAD

ONLINE APPLICATION NO :
SWP/BPA/0501139/2025

BUILDING APPROVAL / ROC NO :
ERD/PPM/2025-2026/02

VALIDITY PERIOD :
21/05/2025 to 21/05/2030

SCHEDULE OF JOINERIES:

MAIN DOOR	MD	5'0" x 7'0"	1.52 x 2.13M
DOOR	D1	3'0" x 7'0"	1.00 x 2.13M
DOOR	D2	2'6" x 7'0"	0.76 x 2.13M
WINDOW	W	3'0" x 4'0"	0.96 x 1.22M
WINDOW	W2	5'0" x 4'0"	1.52 x 1.22M
VENTILATOR	V	2'0" x 2'0"	0.76 x 0.76M
OPENING	O.P	3'0" x 7'0"	0.96 x 2.13M

AREA DETAILS	SQ. M	SQ. FT
PLOT EXTENT AS PER SITE	439.71	4733.00
EXISTING APPROVED BUILT-UP AREA @ G.F **(EXISTING BUILDING PLAN APPROVAL NO: PPM/BPA/01/2024, DATED: 12/02/2025)**	110.20	1186.18
ADDITIONAL PROPOSED BUILT-UP AREA	75.78	815.69
TOTAL BUILT-UP AREA @ G.F	185.98	2001.87
TOTAL CARPET AREA @ G.F	166.14	1788.32
OPEN AREA	253.73	2731.08

FSI : 0.42<2

PLOT COVERAGE : 42.29 %

P.A.Nirmal

APPLICANT

ER. MANOJ NATARAJAN M.E. (STRU).,
REGISTERED ENGINEER - GRADE I
ERODE MUNICIPAL CORPORATION
(REG.NO : 056/LS/2023/00009)

TRIPLE M CONSTRUCTION & CONSULTANT
NASIYANUR, ERODE - 638107
MOBILE NO : 866747775 / 8056769604

ENGINEER

THE LANDLENS SUITE

Eight ways to know a piece of land before you pay for it.

This report covers one part of the picture. These cover the rest, drawn from the same government records, for any property in Tamil Nadu.

LandLens One
Ask anything about a property and get an answer grounded in live government records, with the sources shown.
/landlens/one

Verify My Land
Every record check run on one property and returned as a single report.
/landlens/verify-my-land

Legal Opinion
An advocate's written opinion on the title, built on the records we pull for it.
/landlens

One Map
Every layer on one map: the parcel, its boundary, zoning, water bodies and what sits around it.
/landlens/one/map

PriceMap
What land actually changed hands for around this plot, taken from the registered deeds.
/landlens/pricemap

Build Scope
What you are allowed to build here: floor space, height, coverage and setbacks.
/landlens/build-scope

Property Tracker
Watch a property and hear about it when something new is registered against it.
/landlens/property-tracker

Deal Room
Run the transaction in one place: documents, stamping, signatures and the parties.
/landlens/deal-room

FREE TOOLS · NO ACCOUNT NEEDED

Twenty-four checks you can run yourself, at no cost.

Records and verification

The registers themselves, read for you.

- Encumbrance Certificate
- Patta and Chitta
- Field Measurement Sketch
- EC Analyzer
- Bank charge check
- Court case search
- Seller background check
- Approval check by survey

Value and duty

What it is worth and what it costs to register.

- Guideline value by street
- Guideline value by survey
- Stamp duty and registration fees
- Capital gains
- Floor space index
- Area unit converter

Zoning and land use

What the plan says can happen on this land.

- Land use zone finder
- CMDA land use check
- Coastal regulation zone
- Master plan check
- Water bodies finder
- Airport height clearance

Registers and directories

Who holds it, and which office keeps the record.

- Find your registering office
- Temple property check
- Waqf property check
- RERA register

Every free tool
/tools

Services we run for you
/services

The LandLens suite
/landlens/one

Verified RealEstate™

Every claim in this document traces back to a government record.

- Legal opinions, due diligence and title verification
- Building plan, layout and sub-division approvals
- Completion and occupancy certificates, regularisation
- Escrow, negotiation and NRI property management
- Land survey, soil testing, architecture and construction

Verified RealEstate
3/350/2 Mettukuppam,
OMR Thoraipakkam,
Chennai 600 097, India
hello@verified.realestate
+91 9996 12 9996

Prepared from the registers named on the page each finding sits on. Where a register could not be read, this document says so in its place rather than leaving the gap to be read as a clean result.