PP APPROVAL RECORD

Planning Permission

Erode district, Tamil Nadu

APPROVAL TYPE
Building Plan

ISSUING AUTHORITY
Rural Panchayat


The approval as the planning authority issued it, reproduced in full behind this page.

An approval speaks to what was sanctioned, not to what was built. Completion is a separate record.


Verified RealEstate™
3/350/2 Mettukuppam,
OMR Thoraipakkam,
Chennai 600 097, India

hello@verified.realestate
+91 9996 12 9996
verified.realestate


BLOCK -1

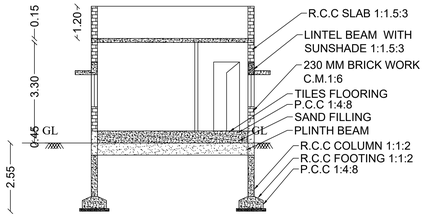

SECTION ON "A-A"

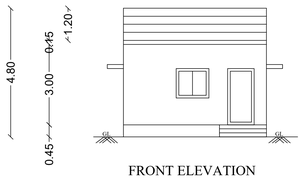


FRONT ELEVATION

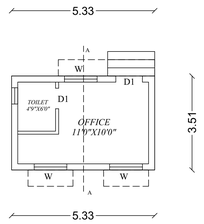


GROUND FLOOR PLAN
SCALE 1:100


BLOCK -2

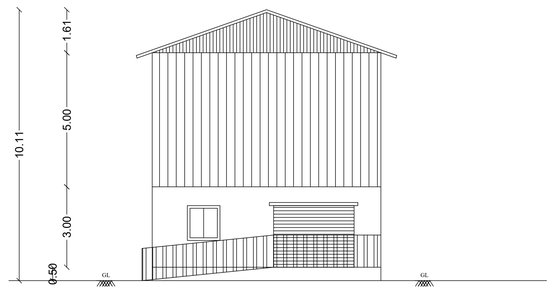


FRONT ELEVATION

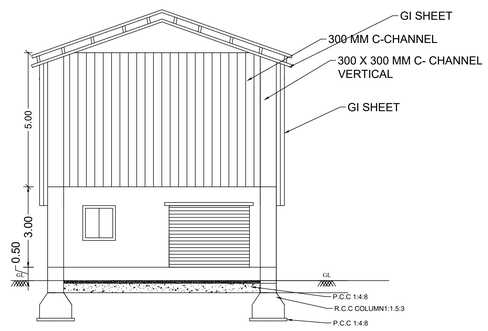

SECTION ON "A-A"

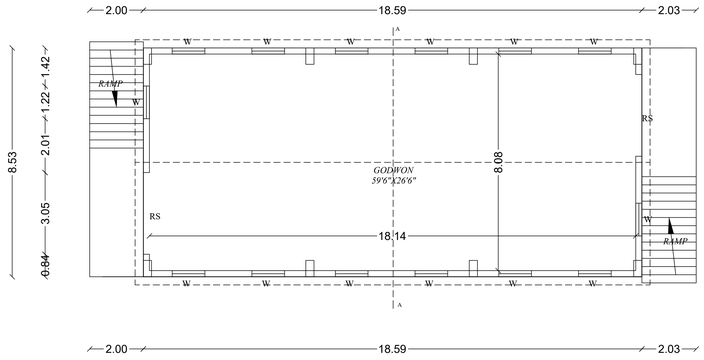

GROUND FLOOR PLAN
SCALE 1:400

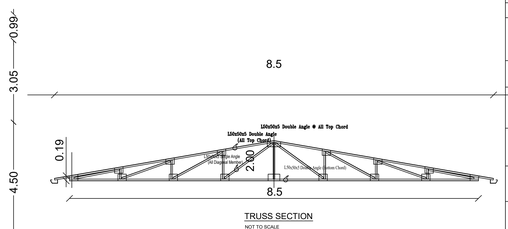

TRUSS SECTION
NOT TO SCALE

SITE PLAN AND DETAILED DRAWING SHOWING THE PROPOSED CONSTRUCTION OF COMMERCIAL GODOWN BUILDING IN S.F.NO. 182/1A5, 182/6A1D, AT KARUKKAMPALAYAM VILLAGE & PANCHAYAT, PERUNDURAI TALUK, ERODE DISTRICT

APPLICANT : Mrs. V. JOTHIMANI

ALL DIMENSIONS ARE IN METER

SCALE - 1:400

AREA AS PER DOCUMENT - 2044.00Sq.m

AREA AS PER PATTA - 2044.00 Sq.m

AREA STATEMENT :

AREA OF THE SITE - SQ.MT

S.NO	DESCRIPTION	AS PER DOCUMENT	AS PER PATTA
1	S.F.NO: 182/1A5	2018	2018.0
2	S.F.NO: 182/6A1D	26.0	26.0
TOTAL AREA		2044.0	2044.0

BUILDING AREA

S.NO	DESCRIPTION	FSI AREA	NON FSI AREA	BUILT UP AREA
BLOCK :1 OFFICE				
1	GROUND FLOOR	18.70	-	18.70
BLOCK :2 GODOWN				
1	GROUND FLOOR	158.70	-	158.70
TOTAL AREA		177.40	-	177.40

$$FSI = \frac{177.40}{2044.00} = 0.086 < 3.25$$


HEIGHT OF THE BUILDING - 10.11 M

JOINERY DETAILS :

S.No	Description	SYMBOL	MEASUREMENT
1	Rolling shutter	RS1	3.00 X 2.80 M
4	Door	D1	1.00 X 2.10 M
5	Door	D2	0.75 X 2.10 M
8	Windows	W	1.80 X 2.10 M
9	Windows	W1	1.20 X1.20 M
11	Ventilator	V1	0.70 X 0.60 M

PARKING STATEMENT :

S.No	Parking Area Description	AREA	Required	Provided
1	One Car Space for every 100 Sq.m of Office Floor Area	18.70	2	2+2(PH Parking)
2	One Two Wheeler Space for every 50 Sq.m of Workshop Floor Area	158	4	4
3	One Cycle Space for every 50 Sq.m of Workshop Floor Area	158	4	4
4	One Lorry Space for every 300 Sq.m of Workshop Floor Area	158	1	1

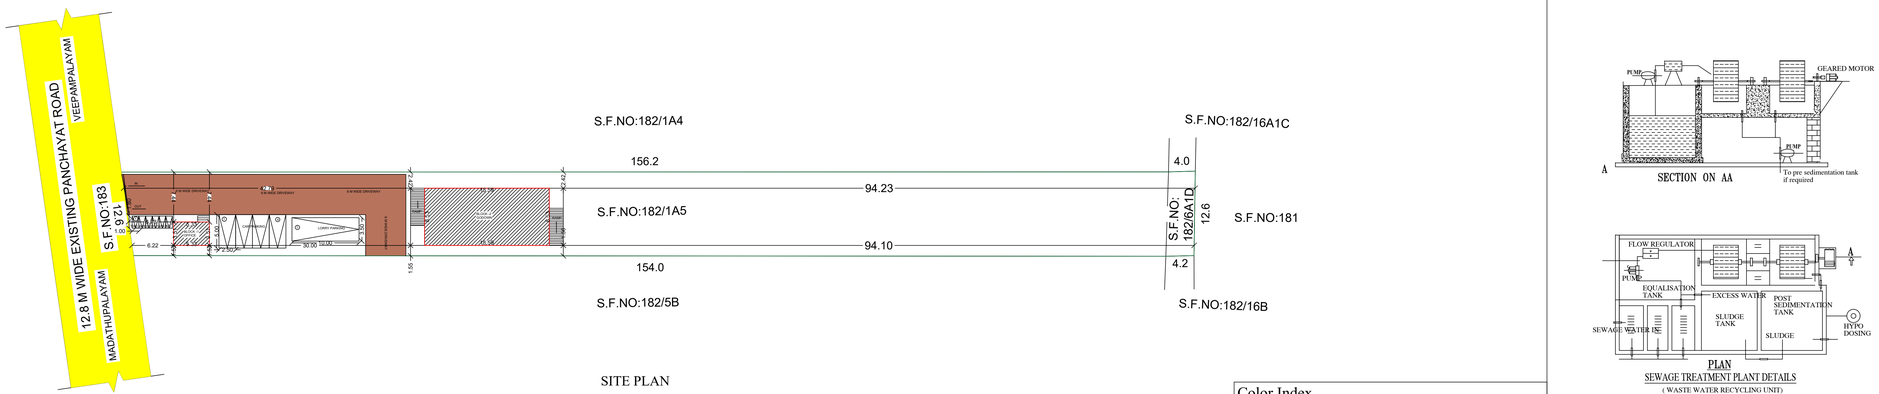

SITE PLAN
SCALE 1:400


Color Index	
Site Boundary	
Existing Road	
Proposed Building	
Drive Way	

SECTION ON AA


PLAN
SEWAGE TREATMENT PLANT DETAILS
(WASTE WATER RECYCLING UNIT)


Er.V.JEEVANANTHAM, M.E.,
Registered Engineer Grade-III
Reg. No: 02/2024 / RE. Gr. III / EDTCP (Renewal)
No: 4/135, Housing Board,
Thalavaipatti, SALEM-636 302.


REGISTERED ENGINEER

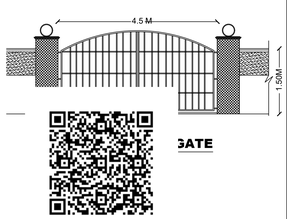


GATE

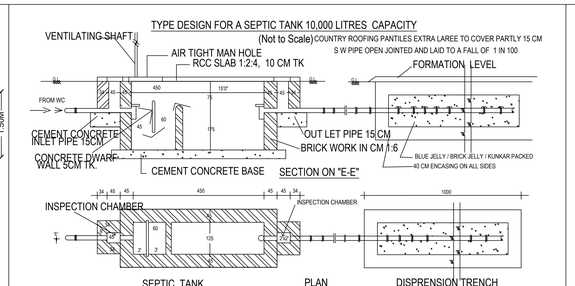

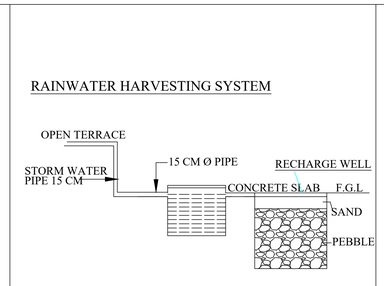

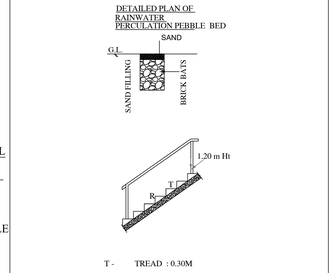

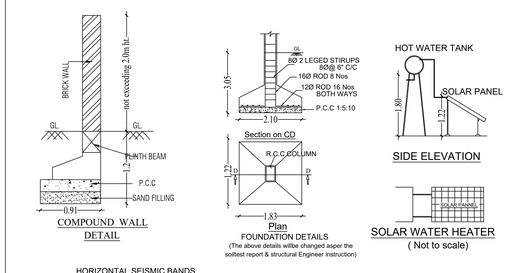

HORIZONTAL SEISMIC BANDS

APPLICANT

THE LANDLENS SUITE

Eight ways to know a piece of land before you pay for it.

This report covers one part of the picture. These cover the rest, drawn from the same government records, for any property in Tamil Nadu.

LandLens One
Ask anything about a property and get an answer grounded in live government records, with the sources shown.
/landlens/one

Verify My Land
Every record check run on one property and returned as a single report.
/landlens/verify-my-land

Legal Opinion
An advocate's written opinion on the title, built on the records we pull for it.
/landlens

One Map
Every layer on one map: the parcel, its boundary, zoning, water bodies and what sits around it.
/landlens/one/map

PriceMap
What land actually changed hands for around this plot, taken from the registered deeds.
/landlens/pricemap

Build Scope
What you are allowed to build here: floor space, height, coverage and setbacks.
/landlens/build-scope

Property Tracker
Watch a property and hear about it when something new is registered against it.
/landlens/property-tracker

Deal Room
Run the transaction in one place: documents, stamping, signatures and the parties.
/landlens/deal-room

FREE TOOLS · NO ACCOUNT NEEDED

Twenty-four checks you can run yourself, at no cost.

Records and verification

The registers themselves, read for you.

- Encumbrance Certificate
- Patta and Chitta
- Field Measurement Sketch
- EC Analyzer
- Bank charge check
- Court case search
- Seller background check
- Approval check by survey

Value and duty

What it is worth and what it costs to register.

- Guideline value by street
- Guideline value by survey
- Stamp duty and registration fees
- Capital gains
- Floor space index
- Area unit converter

Zoning and land use

What the plan says can happen on this land.

- Land use zone finder
- CMDA land use check
- Coastal regulation zone
- Master plan check
- Water bodies finder
- Airport height clearance

Registers and directories

Who holds it, and which office keeps the record.

- Find your registering office
- Temple property check
- Waqf property check
- RERA register

Every free tool
/tools

Services we run for you
/services

The LandLens suite
/landlens/one

Verified RealEstate™

Every claim in this document traces back to a government record.

- Legal opinions, due diligence and title verification
- Building plan, layout and sub-division approvals
- Completion and occupancy certificates, regularisation
- Escrow, negotiation and NRI property management
- Land survey, soil testing, architecture and construction

Verified RealEstate
3/350/2 Mettukuppam,
OMR Thoraipakkam,
Chennai 600 097, India
hello@verified.realestate
+91 9996 12 9996

Prepared from the registers named on the page each finding sits on. Where a register could not be read, this document says so in its place rather than leaving the gap to be read as a clean result.