PP APPROVAL RECORD

Planning Permission

Erode district, Tamil Nadu

APPROVAL TYPE
Building Plan


ISSUING AUTHORITY
Rural Panchayat

The approval as the planning authority issued it, reproduced in full behind this page.

An approval speaks to what was sanctioned, not to what was built. Completion is a separate record.

Verified RealEstate™
3/350/2 Mettukuppam,
OMR Thoraipakkam,
Chennai 600 097, India

hello@verified.realestate
+91 9996 12 9996
verified.realestate

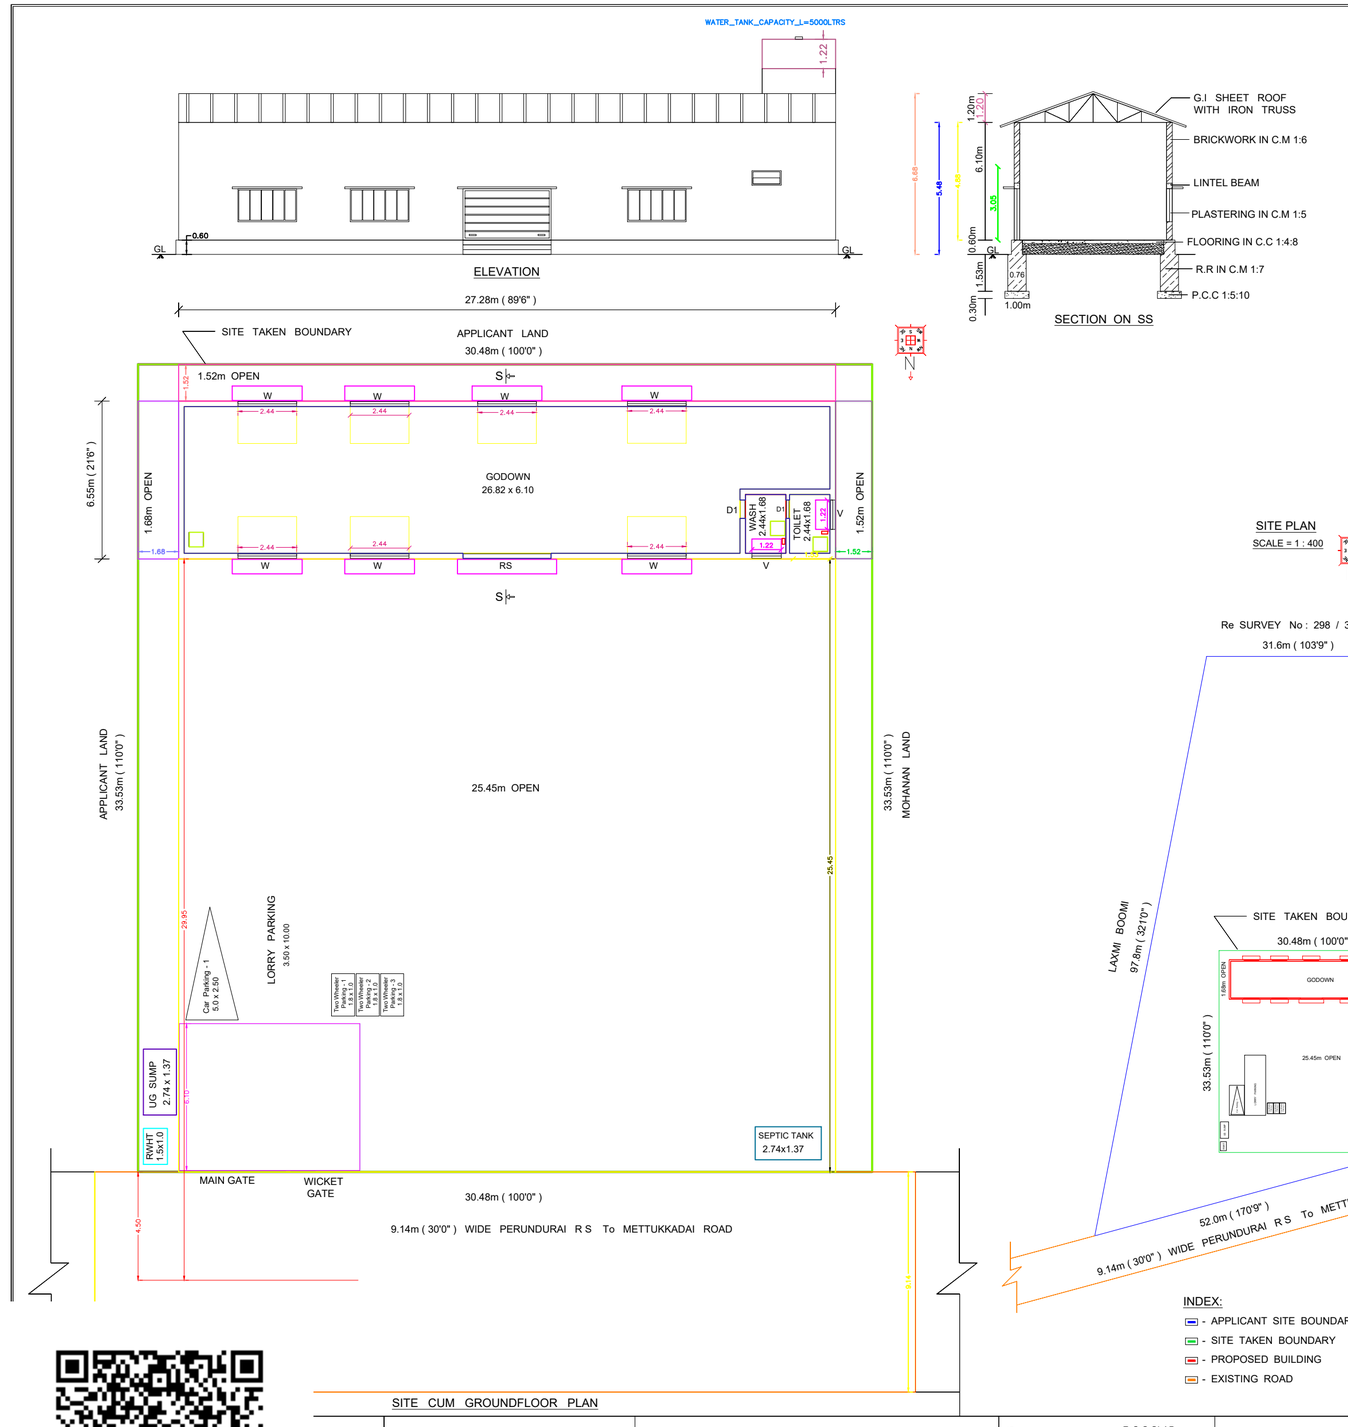

SITE CUM GROUNDFLOOR PLAN

PLAN INFO
PLOT_AREA_M2=1021.93
AS_PER_DOCUMENT=1021.93
FMB_OR_PLR=1021.93
AS_AT_SITE= 1021.93
SINGLE_FAMILY_BLDG=NO
CRZ=NO
SECURITY_ZONE=NO
ACCESS_WIDTH_M=9.00
WHETHER_GOVT_OR_AIDED_SCHOOL=NO
ROAD_WIDTH=9.14
ROAD_LENGTH=30.00
AVG_PLOT_DEPTH=33.53
AVG_PLOT_WIDTH=30.48
LAND_USE_ZONE = RESIDENTIAL
PLOT_NO=0
SURVEY_NO= 298 / 2B1
PATTA_NO=2041
DISTRICT=ERODE
TALUK = ERODE
RWH_DECLARED=YES
IS_SWIMMING_POOL_EXISTS=NO
AREA_TYPE=OTHERS
BUILDING_NEAR_TO_RIVER=NO
BUILDING_NEAR_MONUMENT=NO
BUILDING_NEAR_GOVT_BLDG=NO
IF_HERITAGE_TOWN_LESSTHAN_1KM_RADIUS=NO
PROVISION_FOR_GREEN_BUILDINGS_AND_SUSTAINABILITY=YES
FIRE_PROTECTION_AND_FIRE_SAFETY_REQUIREMENTS=YES
NOC_FOR_CONSTRUCTION_NEAR_MONUMENT=NO
JURISDICTION_TYPE=PANCHAYAT
ORGANIZATION_TYPE= PRIVATE
OSR_APPLICABLE = NO
OSR_BUYBACK =NO
OSR_SURR_BUYBACK_RETAIN =BUY BACK
PREMIUM_FSI_REQUIRED = NO
IS_APPROVED_LAYOUT =NO
BLOCK_1_SUB_OCCPANCY_COLOUR_CODE=G-GWFC
BLOCK_1_G-GWFC_MEMBER_COUNT=01

PLAN SHOWING THE PROPOSED CONSTRUCTION OF G . I SHEET ROOF GROUND FLOOR GODOWN BUILDING FOR COMMERCIAL PURPOSE IN OLD S . F . No : 261 - A , NEW Re SURVEY No : 298 / 2 , SUB DIVISION Re . S . F . No : 298 / 2B1 , PATTA No : 2041 AT PERUNDURAI R S To METTUKKADAI ROAD , PUTHUR PUDUPPALAYAM VILLAGE , PITCHANDAMPALAYAM PANCHAYAT , ERODE UNION , ERODE TALUK , ERODE DISTRICT .

APPLICANT :
Mr . HARSHAL JAIN , S/o . BHAGHCHAND JAIN .

ONLINE APPLICANTION No : SWP / BPA / 542004 / 2025
DATE : 26 / 05 / 2025
ROC No : ERD / PPM / 07 / 2025 - 2026

This permission will be valid for a period of five years from 17 / 06 / 2025 to 17 / 06 / 2030


JOINERY DETAILS:

RS - ROLLING SHUTTER - 3.66m x 2.13m
D1 - DOOR - 0.76m x 2.13m
W - WINDOW - 2.44m x 1.53m
V - VENTILATOR - 1.22m x 0.61m

RAIN WATER HARVESTING TANK - 1No
SEPTIC TANK - 1No
BOREWELL - 1No
SUMP - 1No
OVER HEAD TANK - 1No

AREA DETAILS	SQM	SQFT
Total Area Of The Applicant Site	90 . 75 Cents	
Area Of The Site Taken For Construction Purpose	1021 . 93	11000 . 00
Plinth Area Of The Proposed G.I Sheet Roof Building	178 . 77	1924 . 25
Carpet Area Of The Proposed G.I Sheet Roof Building	162 . 69	1751 . 00
Area Of The Open Space	843 . 16	9075 . 75

TOPO SKETCH
SCALE =1:1600

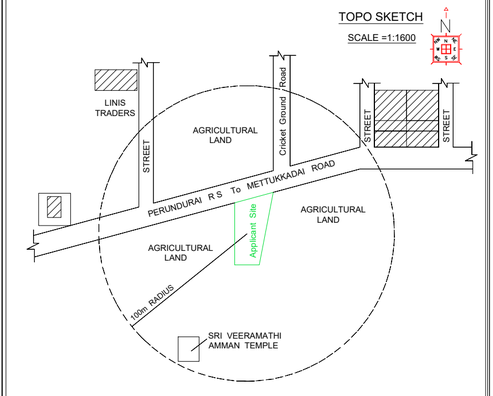


SITE , PLAN , ELEVATION
SECTION : SCALE = 1:100
ALL MEASUREMENTS ARE IN METER


APPLICANT	ENGINEER
	CELL : 98427 75484 R. MUTHUKUMAR, D.C.E., ENGINEER-GRADE III-RE REGISTERATION No : 056/LS/2019/00006 SIRAJ PLANNERS 48, NETHAJI ROAD, ERODE-1.
	SIRAJ PLANNERS - 9842775484




MAIN GATE

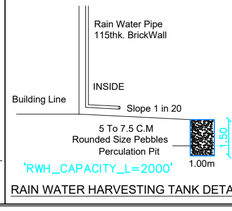


RAIN WATER HARVESTING TANK DETAILS

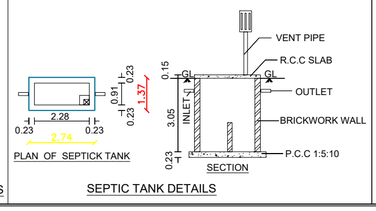

SEPTIC TANK DETAILS

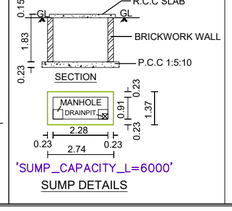


SUMP DETAILS

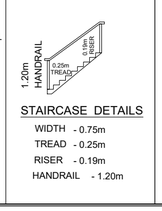


STAIRCASE DETAILS

WIDTH - 0.75m
TREAD - 0.25m
RISER - 0.19m
HANDRAIL - 1.20m

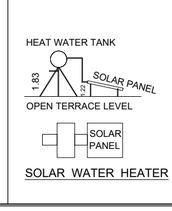

SOLAR WATER HEATER

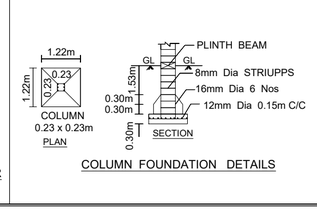

COLUMN FOUNDATION DETAILS

THE LANDLENS SUITE

Eight ways to know a piece of land before you pay for it.

This report covers one part of the picture. These cover the rest, drawn from the same government records, for any property in Tamil Nadu.

LandLens One
Ask anything about a property and get an answer grounded in live government records, with the sources shown.
/landlens/one

Verify My Land
Every record check run on one property and returned as a single report.
/landlens/verify-my-land

Legal Opinion
An advocate's written opinion on the title, built on the records we pull for it.
/landlens

One Map
Every layer on one map: the parcel, its boundary, zoning, water bodies and what sits around it.
/landlens/one/map

PriceMap
What land actually changed hands for around this plot, taken from the registered deeds.
/landlens/pricemap

Build Scope
What you are allowed to build here: floor space, height, coverage and setbacks.
/landlens/build-scope

Property Tracker
Watch a property and hear about it when something new is registered against it.
/landlens/property-tracker

Deal Room
Run the transaction in one place: documents, stamping, signatures and the parties.
/landlens/deal-room

FREE TOOLS · NO ACCOUNT NEEDED

Twenty-four checks you can run yourself, at no cost.

Records and verification

The registers themselves, read for you.

- Encumbrance Certificate
- Patta and Chitta
- Field Measurement Sketch
- EC Analyzer
- Bank charge check
- Court case search
- Seller background check
- Approval check by survey

Value and duty

What it is worth and what it costs to register.

- Guideline value by street
- Guideline value by survey
- Stamp duty and registration fees
- Capital gains
- Floor space index
- Area unit converter

Zoning and land use

What the plan says can happen on this land.

- Land use zone finder
- CMDA land use check
- Coastal regulation zone
- Master plan check
- Water bodies finder
- Airport height clearance

Registers and directories

Who holds it, and which office keeps the record.

- Find your registering office
- Temple property check
- Waqf property check
- RERA register

Every free tool
/tools

Services we run for you
/services

The LandLens suite
/landlens/one

Verified RealEstate™

Every claim in this document traces back to a government record.

- Legal opinions, due diligence and title verification
- Building plan, layout and sub-division approvals
- Completion and occupancy certificates, regularisation
- Escrow, negotiation and NRI property management
- Land survey, soil testing, architecture and construction

Verified RealEstate
3/350/2 Mettukuppam,
OMR Thoraipakkam,
Chennai 600 097, India
hello@verified.realestate
+91 9996 12 9996

Prepared from the registers named on the page each finding sits on. Where a register could not be read, this document says so in its place rather than leaving the gap to be read as a clean result.