

PP

APPROVAL RECORD

Planning Permission


Erode

Erode district, Tamil Nadu


APPROVAL TYPE
Building PlanISSUING AUTHORITY
Town PanchayatPURPOSE
Commercial

The approval as the planning authority issued it, reproduced in full behind this page.


An approval speaks to what was sanctioned, not to what was built. Completion is a separate record.

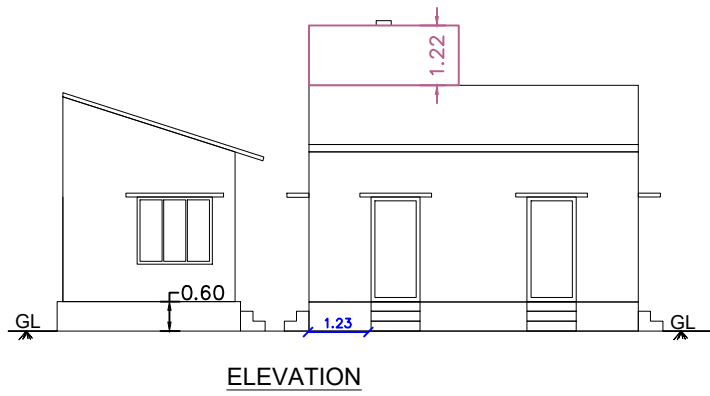


A. RAJESWARI PROPERTY

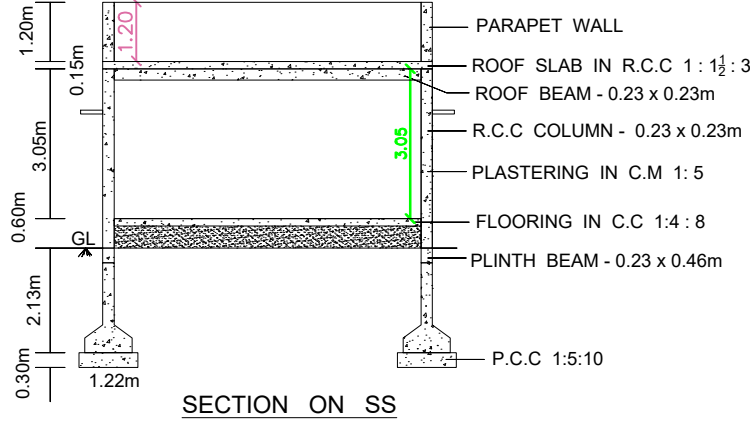


SECTION ON SS

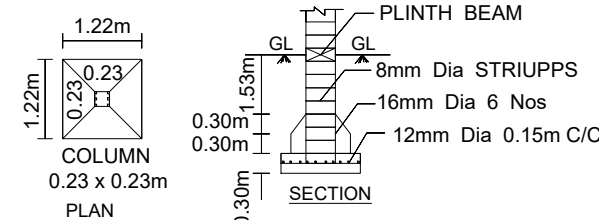


COLUMN FOUNDATION DETAILS

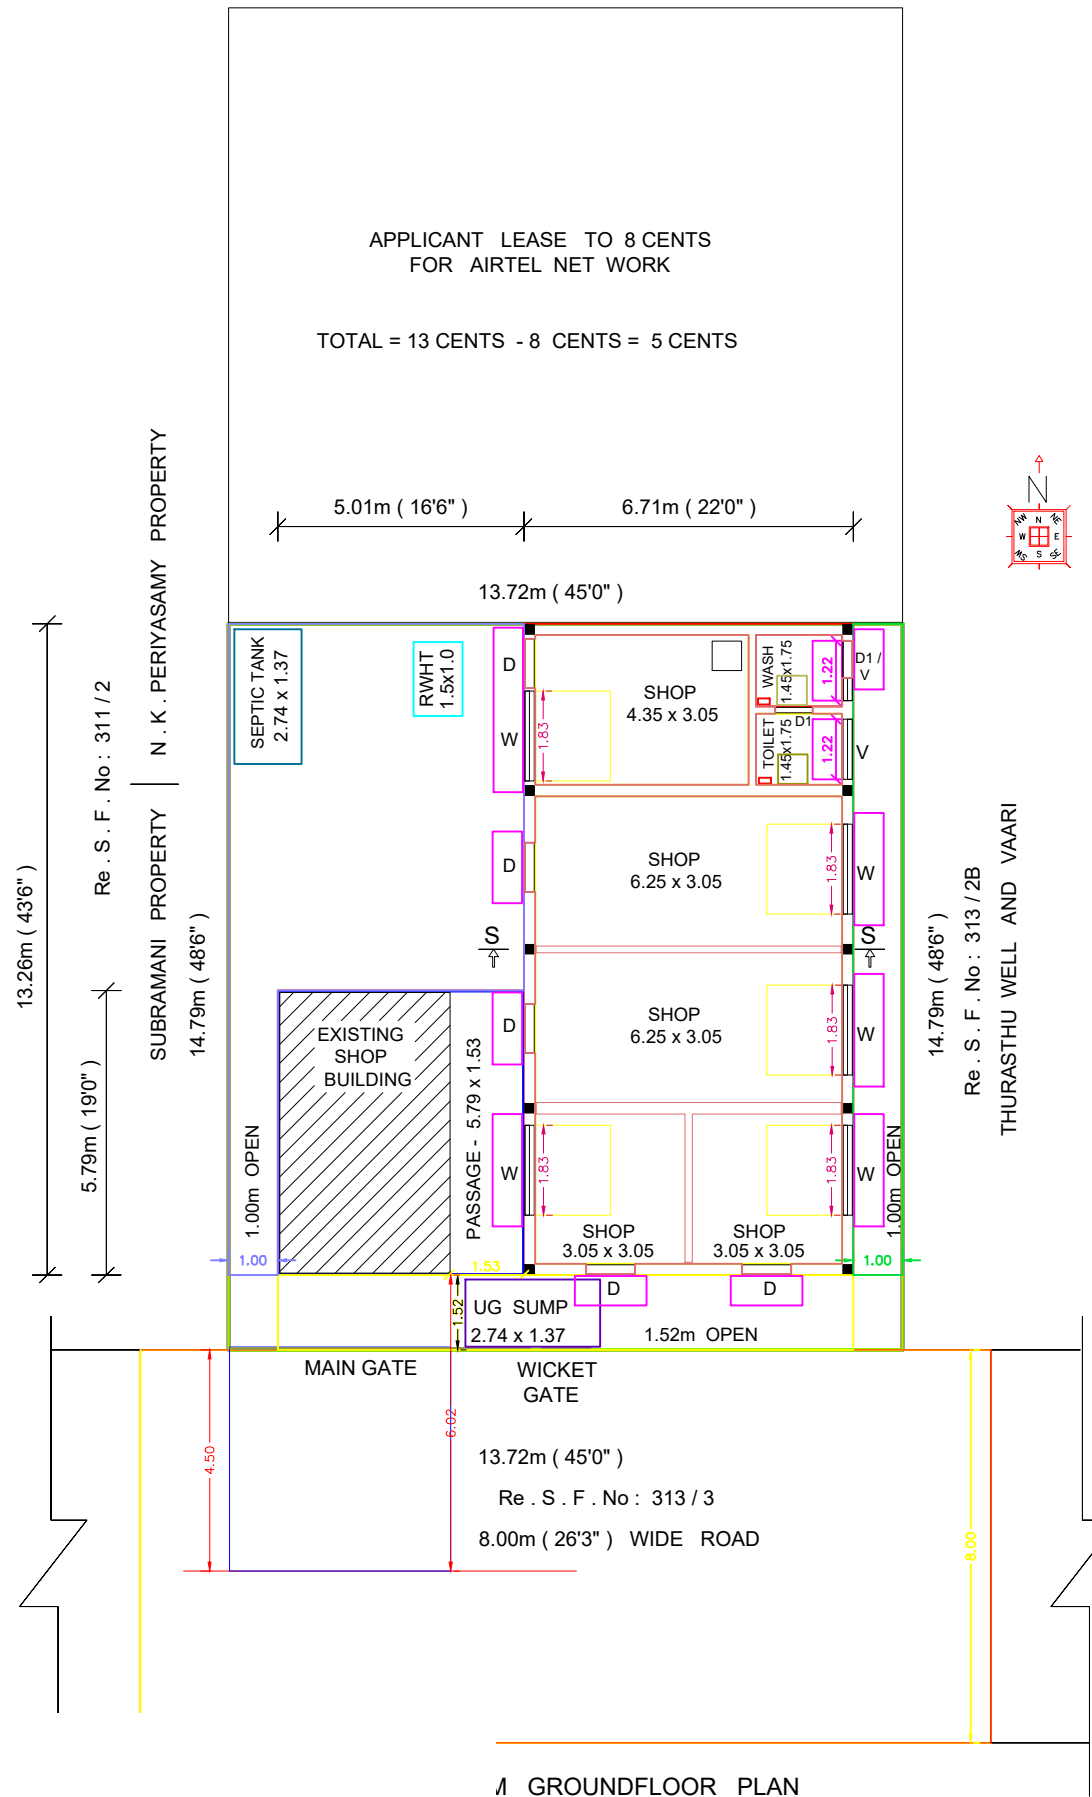

A. GROUND FLOOR PLAN

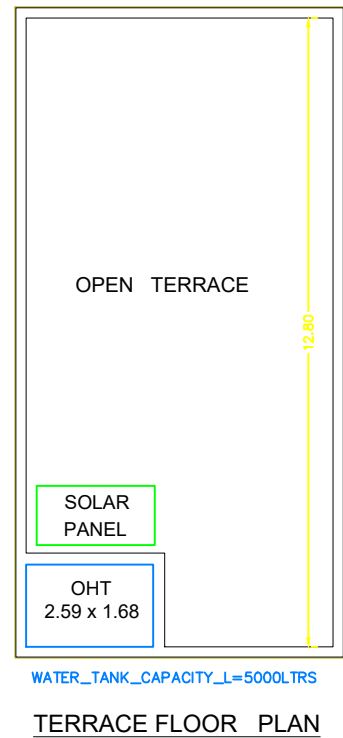

TERRACE FLOOR PLAN

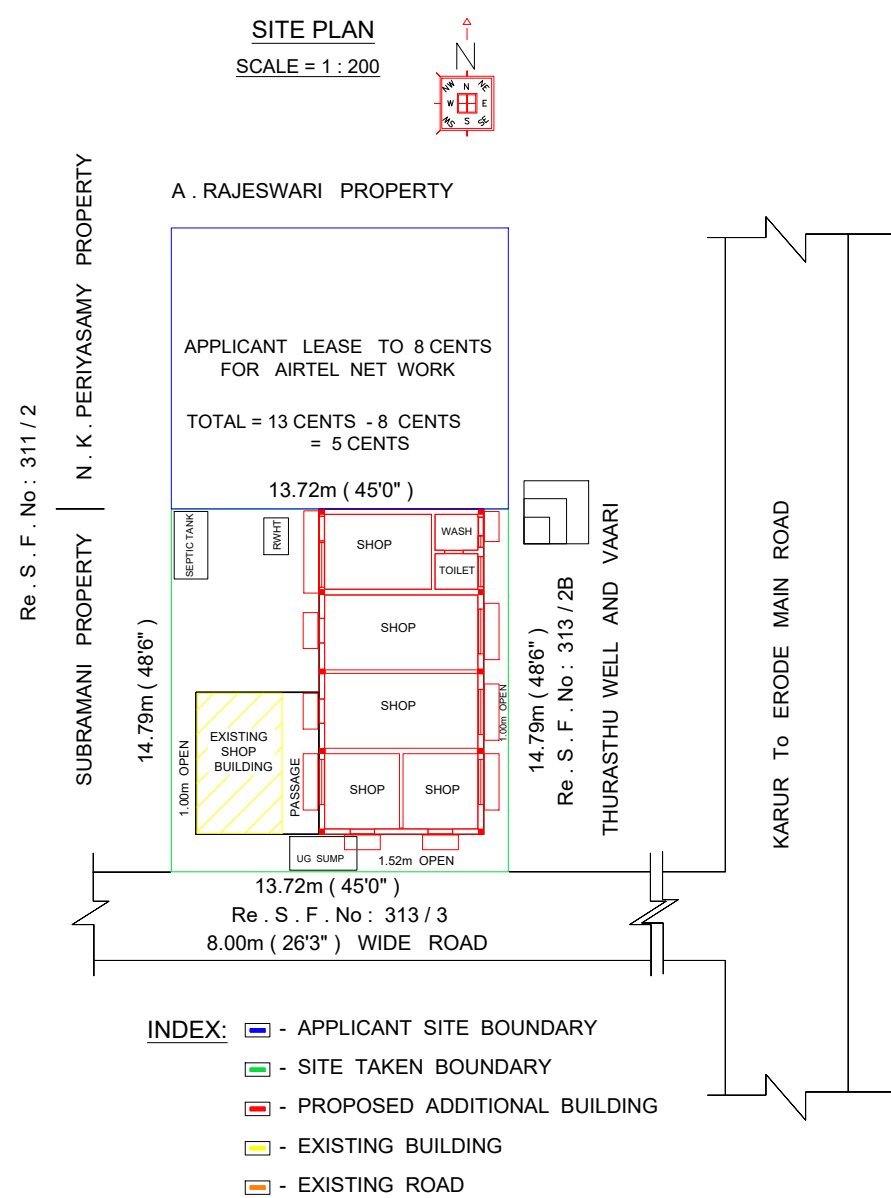

- INDEX:
- APPLICANT SITE BOUNDARY
 - SITE TAKEN BOUNDARY
 - PROPOSED ADDITIONAL BUILDING
 - EXISTING BUILDING
 - EXISTING ROAD

PLAN INFO
BLK_1_FLR_0_NAME=GROUND FLOOR
PLOT_NO=NIL
DISTRICT=ERODE
TALUK=KODUMUDI,
AS_AT_SITE=202.76
FMB_OR_PLR=202.76
IS_SWIMMING_POOL_EXISTS=NO
PATTA_NO=2112
SURVEY_NO=313/2A
JURISDICTION_TYPE=PANCHAYAT
AS_PER_DOCUMENT=202.76
OSR_APPLICABLE=NO
OSR_SURR_BUYBACK_RETAIN=BUYBACK
PREMIUM_FSI_REQUIRED=NO
IS_APPROVED_LAYOUT=NO
SINGLE_FAMILY_BLDG=NO
CRZ=NO
SECURITY_ZONE=NO
ACCESS_WIDTH_M=9.00
WHETHER_GOVT_OR_AIDED_SCHOOL=NO
PLOT_AREA_M2=202.76
AVG_PLOT_DEPTH=14.78
AVG_PLOT_WIDTH=13.72
AREA_TYPE=OTHERS
ROAD_WIDTH=8.00
ROAD_LENGTH=27.0
LAND_USE_ZONE = RESIDENTIAL
RWH_DECLARED=YES
BUILDING_NEAR_TO_RIVER=NO
BUILDING_NEAR_MONUMENT=NO
BUILDING_NEAR_GOVT_BLDG=NO
NOC_FOR_CONSTRUCTION_NEAR_MONUMENT=NO
IF_HERITAGE_TOWN_LESS_THAN_1KM_RADIUS=NO
BLOCK_1_SUB_OCCUPANCY_COLOUR_CODE=B-SHOP
BLOCK_1_B-SHOP_MEMBER_COUNT=2

PLAN SHOWING THE PROPOSED ADDITIONAL CONSTRUCTION OF R.C.C ROOF GROUND FLOOR SHOP BUILDING FOR COMMERCIAL PURPOSE IN OLD S.F.No: 179, Re.S.F.No: 313/2, SUBDIVISION Re.S.F.No: 313/2A, PATTA No: 2112 AT NADUPPALAYAM, PUNJAI KOLANALLY 'A' VILLAGE, VELLOTTAMPARAPPU TOWN PANCHAYAT, KODUMUDI TALUK, ERODE DISTRICT.

APPLICANT :

Mr. P. RAMAKRISHNAN, S/o. N.K. PERIYASAMY.

JOINERY DETAILS:

D - DOOR - 1.00m x 2.13m
D1 - DOOR - 0.76m x 2.13m
W - WINDOW - 1.83m x 1.53m
V - VENTILATOR - 1.22m x 0.61m

RAIN WATER HARVESTING TANK - 1No

SEPTIC TANK - 1No

BOREWELL - 1No


SUMP - 1No

OVER HEAD TANK - 1No

AREA DETAILS	SQM	SQFT
Total Area Of The Applicant Land	13 Cents	
Area Of The Applicant Lease To Airtel Network	8 Cents	
At present Area Of The Applicant Site = 5 Cents	202.76	2182.50
Plinth Area Of The Pro; Addl; R.C.C Roof Building	88.91	957.00
Carpet Area Of The Pro; Addl; R.C.C Roof Building	79.10	851.50
Area Of The Existing A.C Sheet Roof Building	20.30	218.50
Area Of The Open Space	93.55	1007.00

TOPO SKETCH

SCALE = 1 : 1600

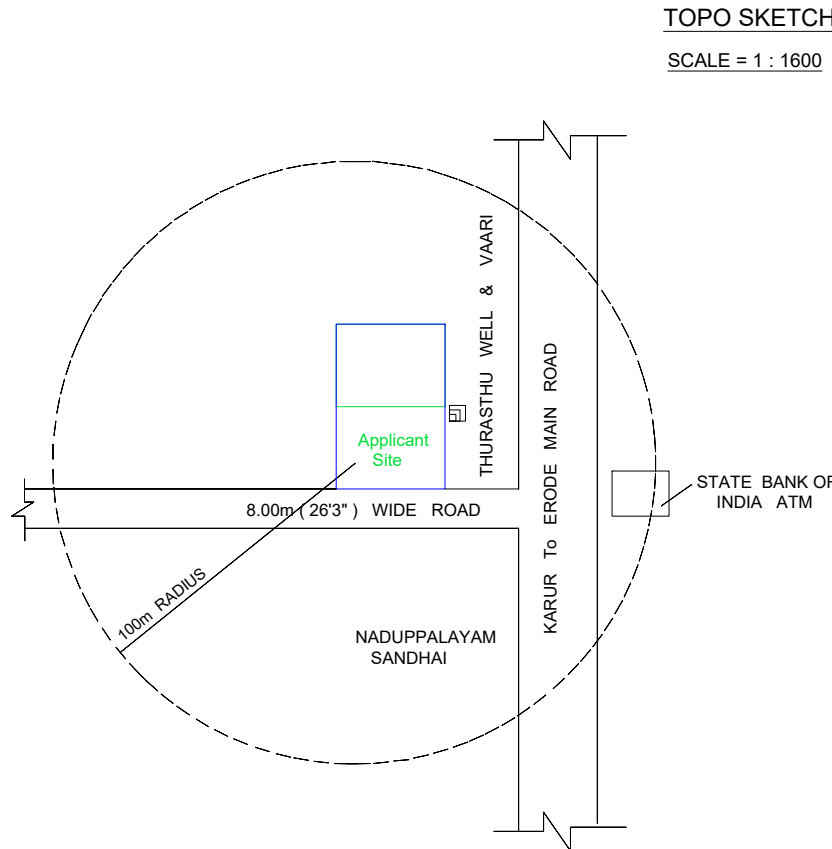

SITE, PLAN, ELEVATION

SECTION : SCALE = 1:100

ALL MEASUREMENTS ARE IN METER

APPLICANT

ENGINEER

P. Parthiban

Er. M.G.S. GANESN, B.Tech., M.I.S.T.E.,
Consulting Civil Engineer & Licensed Building Surveyor,
THE WINTRACK ASSOCIATES
158/1, Shree Amma Nilam Kulath Thottam,
Karur Main Road,
Karumandaipalayam, Erode - 638 154.
CELL: 94435 98123, 96381 14495

Er. M.G.S. GANESAN - 94435 98123

Eight ways to know a piece of land before you pay for it.

This report covers one part of the picture. These cover the rest, drawn from the same government records, for any property in Tamil Nadu.

LandLens One

Ask anything about a property and get an answer grounded in live government records, with the sources shown.

[/landlens/one](#)



Verify My Land

Every record check run on one property and returned as a single report.

[/landlens/verify-my-land](#)



Legal Opinion

An advocate's written opinion on the title, built on the records we pull for it.

[/landlens](#)



One Map

Every layer on one map: the parcel, its boundary, zoning, water bodies and what sits around it.

[/landlens/one/map](#)



PriceMap

What land actually changed hands for around this plot, taken from the registered deeds.

[/landlens/pricemap](#)



Build Scope

What you are allowed to build here: floor space, height, coverage and setbacks.

[/landlens/build-scope](#)



Property Tracker

Watch a property and hear about it when something new is registered against it.

[/landlens/property-tracker](#)



Deal Room

Run the transaction in one place: documents, stamping, signatures and the parties.

[/landlens/deal-room](#)



Twenty-four checks you can run yourself, at no cost.

Records and verification

The registers themselves, read for you.

Encumbrance Certificate

Patta and Chitta

Field Measurement Sketch

EC Analyzer

Bank charge check

Court case search

Seller background check

Approval check by survey

Zoning and land use

What the plan says can happen on this land.

Land use zone finder

CMDA land use check

Coastal regulation zone

Master plan check

Water bodies finder

Airport height clearance

Value and duty

What it is worth and what it costs to register.

Guideline value by street

Guideline value by survey

Stamp duty and registration fees

Capital gains

Floor space index

Area unit converter

Registers and directories

Who holds it, and which office keeps the record.

Find your registering office

Temple property check

Waqf property check

RERA register



Every free tool
/tools



Services we run
for you
/services



The LandLens
suite
/landlens/one



Every claim in this document traces back to a government record.

Legal opinions, due diligence and title verification

Building plan, layout and sub-division approvals

Completion and occupancy certificates, regularisation

Escrow, negotiation and NRI property management

Land survey, soil testing, architecture and construction

Verified RealEstate
3/350/2 Mettukuppam,
OMR Thoraipakkam,
Chennai 600 097, India
hello@verified.realestate
+91 9996 12 9996

Prepared from the registers named on the page each finding sits on. Where a register could not be read, this document says so in its place rather than leaving the gap to be read as a clean result.

