PP APPROVAL RECORD

Planning Permission

Erode district, Tamil Nadu

APPROVAL TYPE
Building Plan

ISSUING AUTHORITY
Rural Panchayat

The approval as the planning authority issued it, reproduced in full behind this page.


An approval speaks to what was sanctioned, not to what was built. Completion is a separate record.


Verified RealEstate™
3/350/2 Mettukuppam,
OMR Thoraipakkam,
Chennai 600 097, India


hello@verified.realestate
+91 9996 12 9996
verified.realestate

PLAN SHOWING THE PROPOSED CONSTRUCTION OF GALVALUME SHEET ROOF COMMERCIAL WAREHOUSE BUILDING (GROUND FLOOR), IN R.S.F. NO:114/1E3, VADAMUGAM VELLODE VILLAGE AND VILLAGE PANCHAYAT, PERUNDURAI TALUK, ERODE DISTRICT.


APPLICANT : Mr. L. NAVARASAN, S/o. Mr. LOGANATHAN,

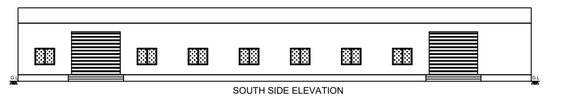


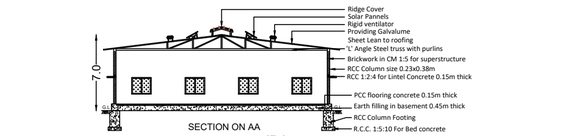


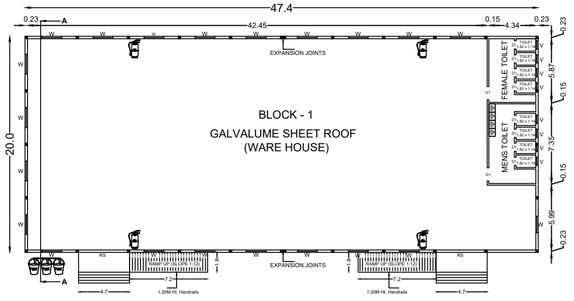

GROUND FLOOR BLOCK - 1

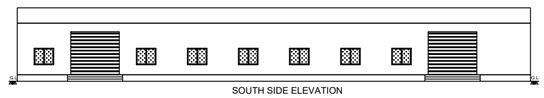

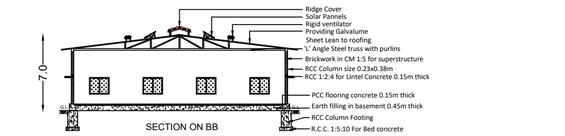

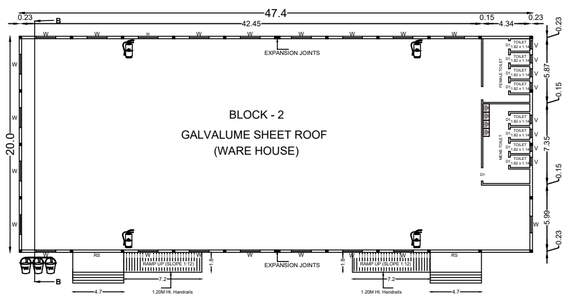


GROUND FLOOR BLOCK - 2

SCALE :-

ALL DIMENSIONS ARE IN METER

SCALE 1 : 100


SURVEY NO : 114/1E1

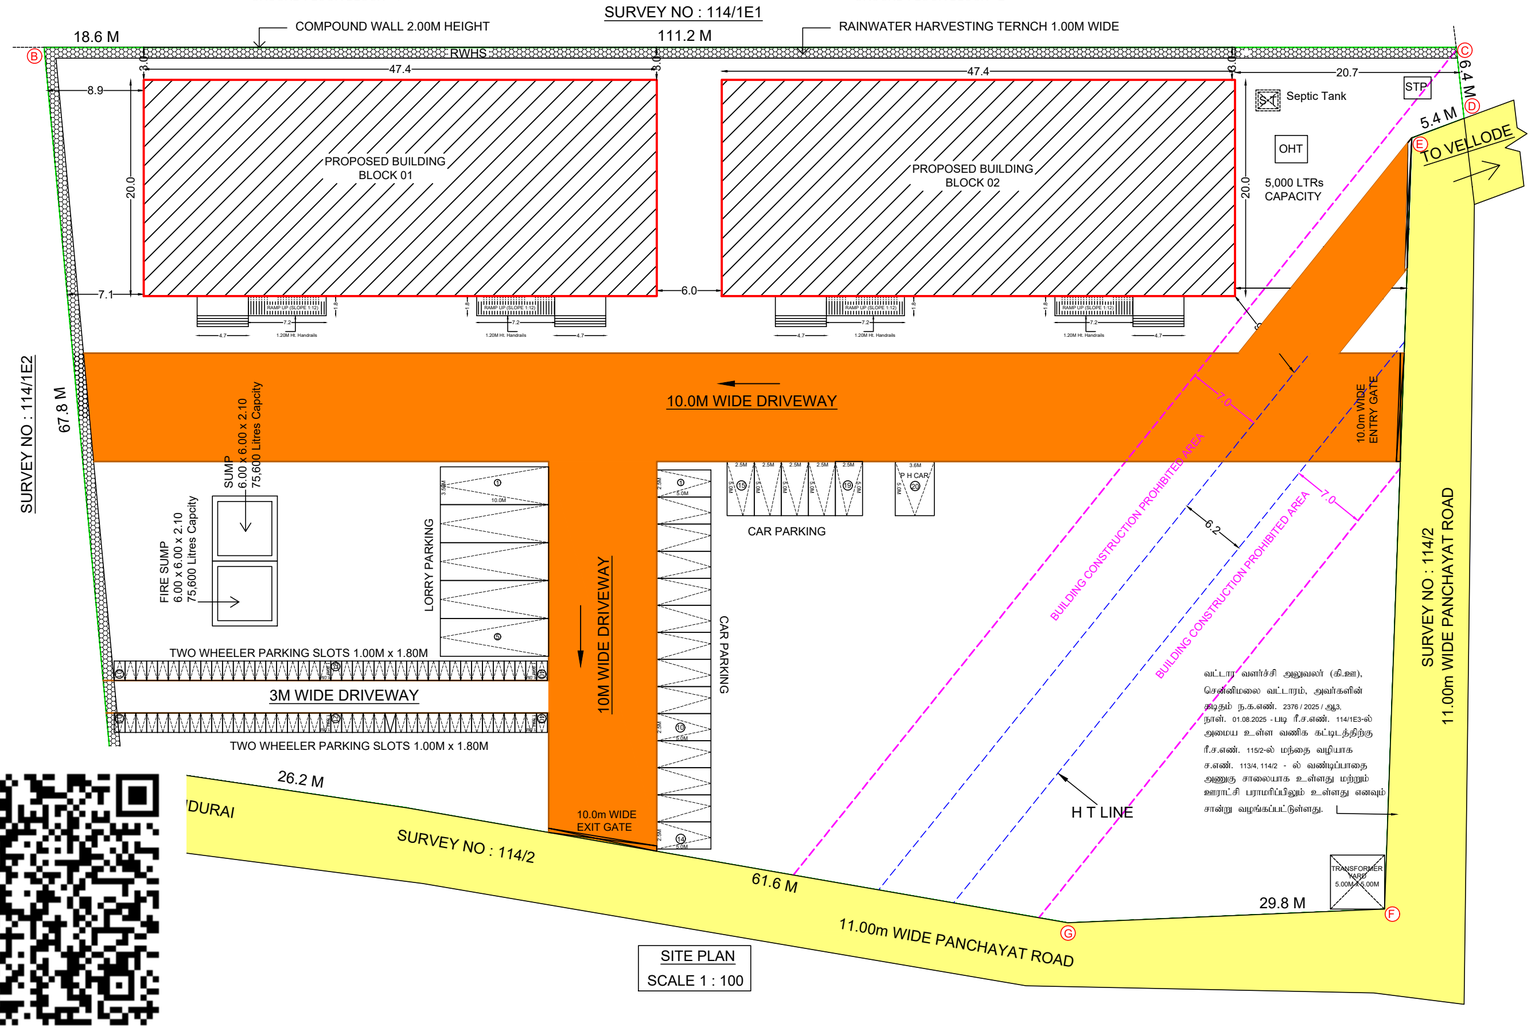

SITE PLAN

SCALE 1 : 100

N

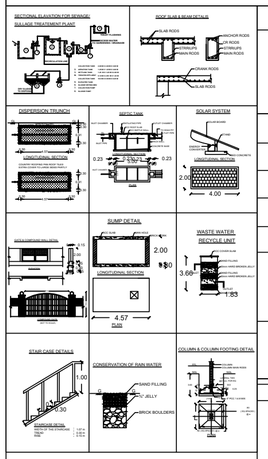

AREA DETAILS :-			In Sq.Mt
SITE AREA AS PER DOCUMENT			9190.00
SITE AREA AS PER PATTA			9190.00
SUPERIMPOSED PLOT AREA			9190.00
FLOOR DETAILS	BUILDING AREA		
BLOCKS	F.S.I(Sq.Mt)	NON F.S.I (Sq.Mt)	TOTAL (Sq.Mt)
WAREHOUSE BLOCK -1	948.00	—	948.00
WAREHOUSE BLOCK -2	948.00	—	948.00
TOTAL AREA	1896.00	—	1896.00

FLOOR SPACE INDEX (FSI):

FSI: $\frac{\text{Total plinth Area}}{\text{Land Area}} : \frac{1896.00}{9171.00} = 0.20 < 2.0$

HEIGHT OF THE BUILDING : 7.00 METRE

NO. OF WORKERS : 15 Nos

SCHEDULE OF JOINERIES		IN METRE
D	DOOR	1.00 x 2.13 M
D1	DOOR	0.76 x 2.13 M
W	WINDOW	1.83 x 1.52 M
V	VENTILATOR	0.90 x 0.90 M
R.S	ROLLING SHUTTER	3.00 x 3.00 M

Parking Description	Area (Sq.m)	REQUIRED	PROVIDED
1 Lorry Parking (3.50m X 10.00m) For every 500Sq.m of Workshop floor area	1892.76	04 Nos	05 Nos
1 Car Parking (2.50m X 5.00m) For every 100Sq.m of Workshop floor area	1892.76	19 Nos	20 Nos
1 Two Wheeler Parking (1.00m X 1.80m) For every 50Sq.m of Workshop floor area	1892.76	38 Nos	40 Nos
1 Two Wheeler Parking (1.00m X 1.80m) For every 50Sq.m of Workshop floor area	1892.76	38 Nos	40 Nos

NOTES:-

1.ALL DIMENSIONS ARE IN METRE
2.RAINWATER COLLECTION WELLS WILL BE PROVIDED
3.FIRE FIGHTING ARRANGEMENTS WILL BE PROVIDED
4.EMERGENCY ALARMS WILL BE PROVIDED
5.DRINKING WATER WILL BE PROVIDED
6.GROUND WATER SUMPS WILL BE PROVIDED
7.FILTERED RAIN WATER SUMPS WILL BE PROVIDED
8.EXHAUST FAN PROVISION IS MADE AT TOILET & WASH
9.SOLAR WATER HEATING SYSTEM PROVIDED
10.RAINWATER HARVESTING FACILITIES PROVIDED
11.WASTE WATER RECYCLING TRENCH AND TANK PROVIDED
12.WATER FACILITIES PROVIDED
13.TRANSFORMER YARD PROVIDED
14.FA - FIRE ALARAM PROVIDED
15.FE - FIRE SAFETY MEASURES PROVIDED
16.SB - SAND BUCKET PROVIDED

ONLINE APPLICATION No : SWP / BPA / 576753 / 2025

Site Boundary shown as A to H and Numbered as

SWP/ DTCP/ ERODE/ Site Approval No : 261 / 2025

SWP/ DTCP/ ERODE/ BUILDING PERMISSION No : 73 / 2025

COLOUR REFERENCE:

1.) SITE BOUNDARY SHOWN IN -
2.) PROPOSED BUILDINGS SHOWN IN -
3.) DRIVEWAY SHOWN IN -
4.) EXISTING ROAD SHOWN IN -
5.) RAINWATER HARVESTING SHOWN IN -

- SCALE- 1:100
- ALL DIMENSIONS ARE IN METRE
- ALL ROOMS ARE HAVING SUFFICIENT VENTILATION

FIRE EXTINGUISHER

FIRE BUCKET

APPLICANT

REGISTERED STRUCTURAL ENGINEER

M.ARUNKUMAR, B.E,
Registered Structured Enginner
03/2022/RSE-Gr.II / EDTCP
38, TNK Puram, 3rd Street,
Kongu Main Road, Tirupur - 641 607.

REGISTERED ENGINEER

Er.C.DINESH, DCE.,
03/2020/RE-Gr. III / EDTCP
122/15, TMG Complex,
opp. Taluk Office, Perundurai-638 052.
CELL: 9443238100

Surveyor / Assistant Draughtsman	R. Rajarajeshwari
Draughtsman Grade-III	S. Sivasankar
Architectural / Planning Assistant	C. Arangurasu

DEPUTY DIRECTOR (I/c)
DISTRICT TOWN AND COUNTRY PLANNING, ERODE

THE LANDLENS SUITE

Eight ways to know a piece of land before you pay for it.

This report covers one part of the picture. These cover the rest, drawn from the same government records, for any property in Tamil Nadu.

LandLens One
Ask anything about a property and get an answer grounded in live government records, with the sources shown.
/landlens/one

Verify My Land
Every record check run on one property and returned as a single report.
/landlens/verify-my-land

Legal Opinion
An advocate's written opinion on the title, built on the records we pull for it.
/landlens

One Map
Every layer on one map: the parcel, its boundary, zoning, water bodies and what sits around it.
/landlens/one/map

PriceMap
What land actually changed hands for around this plot, taken from the registered deeds.
/landlens/pricemap

Build Scope
What you are allowed to build here: floor space, height, coverage and setbacks.
/landlens/build-scope

Property Tracker
Watch a property and hear about it when something new is registered against it.
/landlens/property-tracker

Deal Room
Run the transaction in one place: documents, stamping, signatures and the parties.
/landlens/deal-room

FREE TOOLS · NO ACCOUNT NEEDED

Twenty-four checks you can run yourself, at no cost.

Records and verification

The registers themselves, read for you.

- Encumbrance Certificate
- Patta and Chitta
- Field Measurement Sketch
- EC Analyzer
- Bank charge check
- Court case search
- Seller background check
- Approval check by survey

Value and duty

What it is worth and what it costs to register.

- Guideline value by street
- Guideline value by survey
- Stamp duty and registration fees
- Capital gains
- Floor space index
- Area unit converter

Zoning and land use

What the plan says can happen on this land.

- Land use zone finder
- CMDA land use check
- Coastal regulation zone
- Master plan check
- Water bodies finder
- Airport height clearance

Registers and directories

Who holds it, and which office keeps the record.

- Find your registering office
- Temple property check
- Waqf property check
- RERA register

Every free tool
/tools

Services we run for you
/services

The LandLens suite
/landlens/one

Verified RealEstate™

Every claim in this document traces back to a government record.

- Legal opinions, due diligence and title verification
- Building plan, layout and sub-division approvals
- Completion and occupancy certificates, regularisation
- Escrow, negotiation and NRI property management
- Land survey, soil testing, architecture and construction

Verified RealEstate
3/350/2 Mettukuppam,
OMR Thoraipakkam,
Chennai 600 097, India
hello@verified.realestate
+91 9996 12 9996

Prepared from the registers named on the page each finding sits on. Where a register could not be read, this document says so in its place rather than leaving the gap to be read as a clean result.