PP APPROVAL RECORD

Planning Permission

Erode district, Tamil Nadu

APPROVAL TYPE
Building Plan

ISSUING AUTHORITY
Rural Panchayat

The approval as the planning authority issued it, reproduced in full behind this page.

An approval speaks to what was sanctioned, not to what was built. Completion is a separate record.

Verified RealEstate™
3/350/2 Mettukuppam,
OMR Thoraipakkam,
Chennai 600 097, India


hello@verified.realestate
+91 9996 12 9996
verified.realestate

FLOOR PLAN SHOWING THE PROPOSED CONSTRUCTION OF R.C.C ROOF COMMERCIAL BUILDING " RESTAURANT PURPOSE " IN NEW R.S.No - 109 / 1A2B, AT KONAMOOLAI VILLAGE AND PANCHAYAT, SATHYAMANAGALAM TALUK & ERODE DISTRICT.


APPLICANT:

Mrs.K.SUMATHI


W/o Mr.K.P.KARUNAMOORTHY

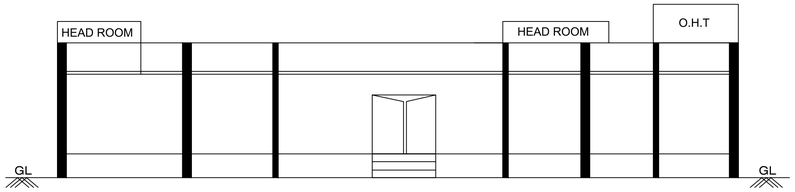


ELEVATION

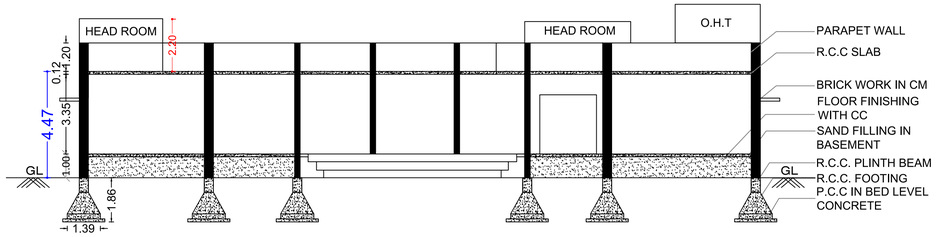

SECTION - "AA"

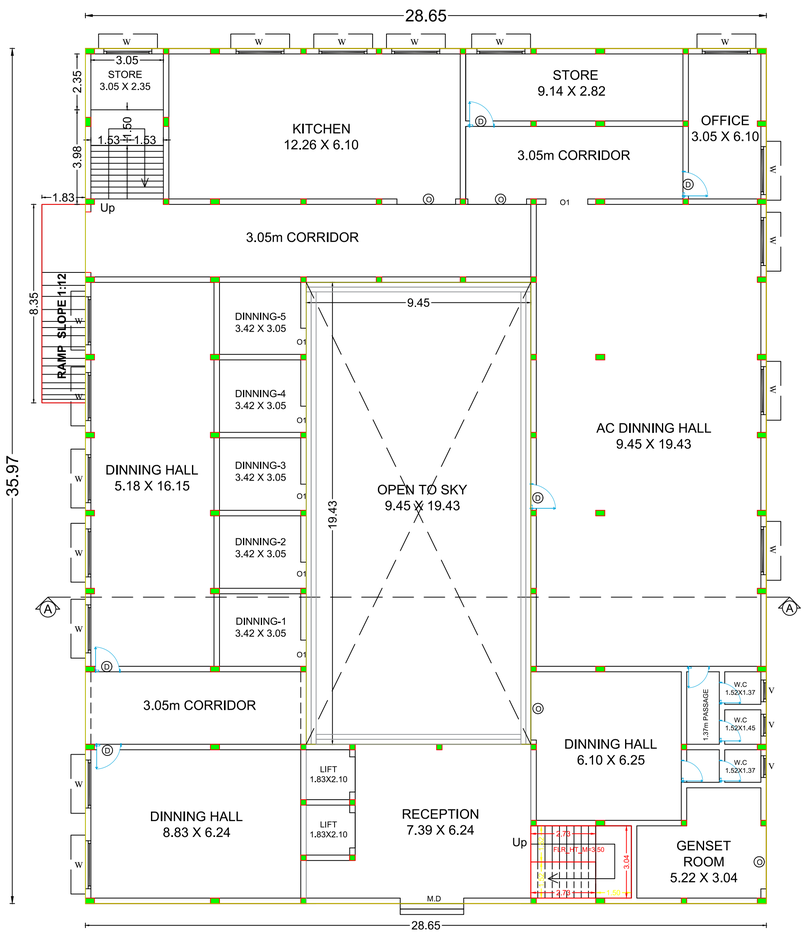

GROUND FLOOR PLAN

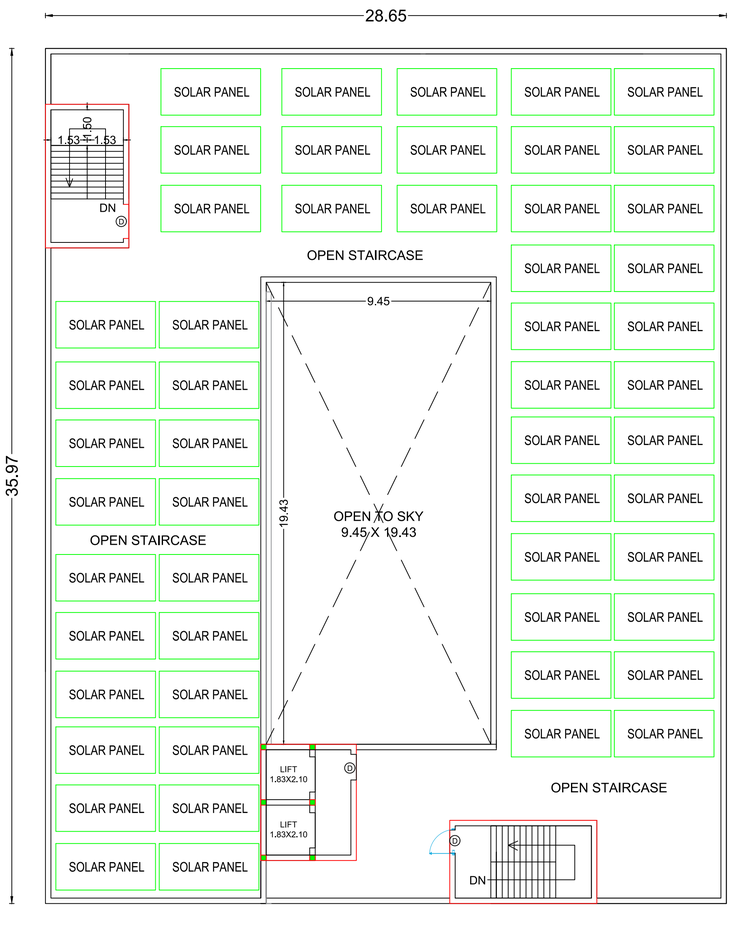

TERRACE FLOOR PLAN

N

SHEET No : 1/2

SITE AREA DETAILS		TOTAL (SQ.M)
AREA OF THE APPLICANT SITE	As per Document - 1.50 ACRE	6075.00
	As per Patta Record	6075.00

PRO.AREA DETAILS	TOTAL F.S.I AREA (SQ.M)	NON FSI AREA (SQ.M) Deduction	TOTAL BUILDUP AREA (SQ.M)
AREA OF BUILDING IN GROUND FLOOR	846.93	183.61	1030.54
TERRACE FLOOR AREA	-	62.52	62.52
TOTAL BUILTUP AREA	846.93	246.13	1093.06

FSI = 846.93 SQ.M / 6075.00 SQ.M = 0.139 < 2.0

(FE) FIRE EXTINGUISHER =

(FA) FIRE ALARAM =

SCALE 1 : 100

ALL DIMENSION ARE IN METER

REFERENCE:

SITE BOUNDARY -

PROPOSED BUILDING -

EXISTING ROAD -

DRIVE WAY -

PARKING	REQ	PROVIDED
CAR PARKING (Including P.H)	11	11
TWO WHEELER (Including P.H)	11	11

ONLINE APPLICATIOIN No - SWP/BPA/...../2025

SWP/DTCP/ERODE/Site Approval No : ..... / 2025

SWP/DTCP/ERODE Planning Permission No : ..... / 2025

APPLICANT


REG.,STRUCTURAL ENGINEER

Er. G. Tinesh Kumar
B.E.,P.G.D (Os&V)..C.Eng..A.M.I.E.,M.I.S.T.E.,
CIVIL ENGINEER & RSE
Reg.No.03/2020 / RSE-GR-II /EDTCP
Govt. of Tamil nadu
#71, Thangam Complex, Athani Main Road,
Sathyamangalam, Erode (Dt)., 638 401.
Cell: 98426 04136

REGISTERED ENGINEER

Er. G. Tinesh Kumar
B.E.,P.G.D (Os&V)..C.Eng..A.M.I.E.,M.I.S.T.E.,
CIVIL ENGINEER & RE
Reg.No.12/2020 / RE-GR-II / EDTCP
Govt. of Tamil nadu
#71, Thangam Complex, Athani Main Road,
Sathyamangalam, Erode (Dt)., 638 401.
Cell: 98426 04136

SHEET No : 2/2

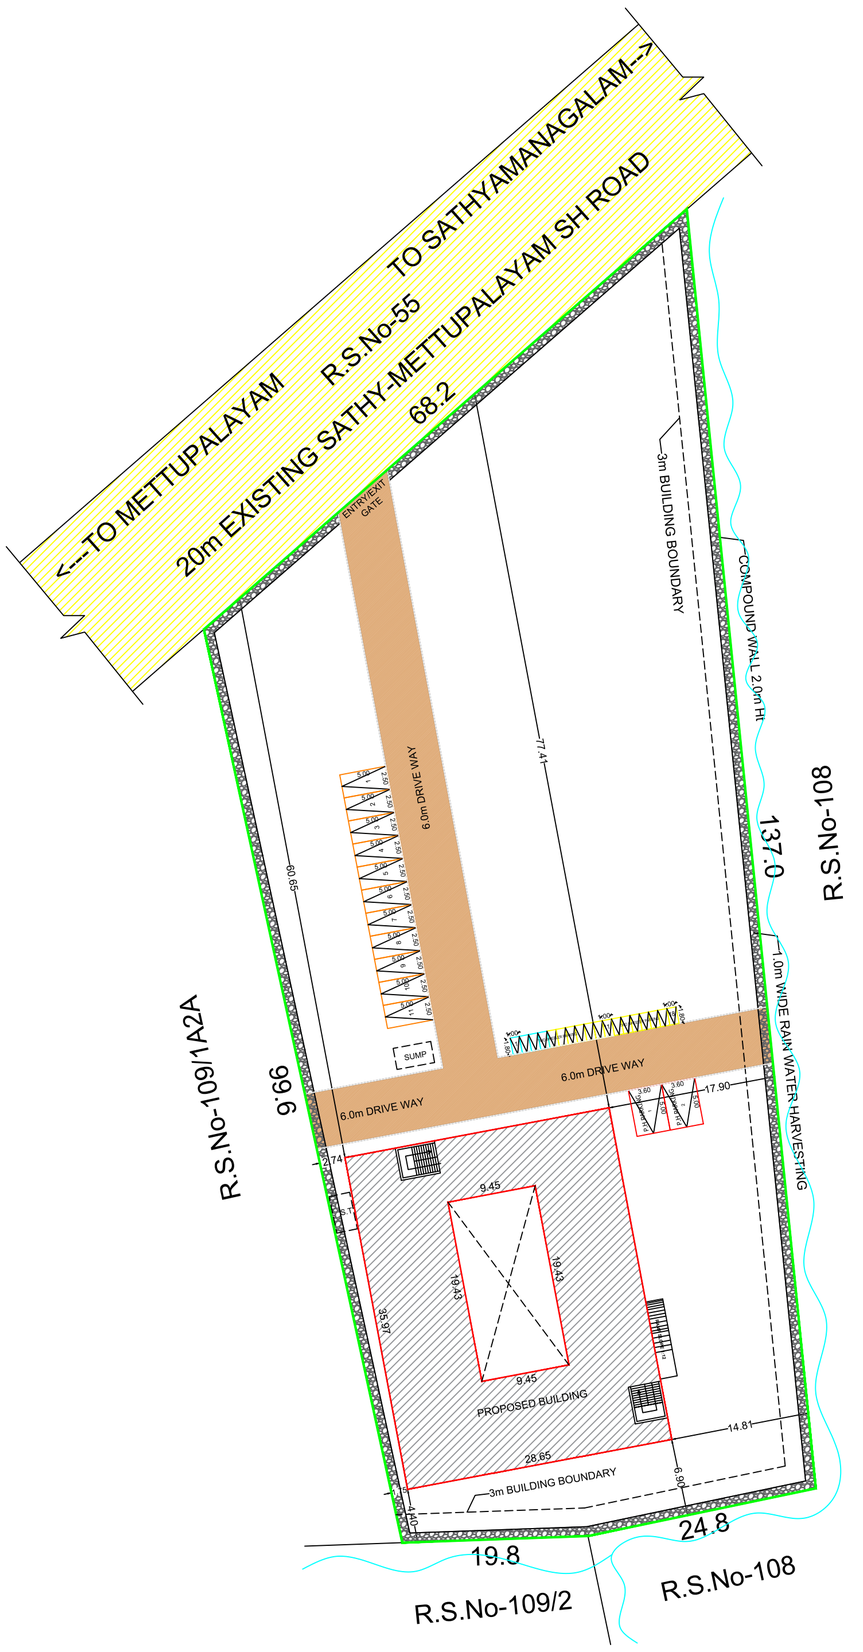

N

SITE PLAN SHOWING THE PROPOSED CONSTRUCTION OF R.C.C ROOF COMMERCIAL BUILDING " RESTAURANT PURPOSE " IN NEW R.S.No - 109 / 1A2B, AT KONAMOOLAI VILLAGE AND PANCHAYAT, SATHYAMANAGALAM TALUK & ERODE DISTRICT.

APPLICANT:

Mrs.K.SUMATHI

W/o Mr.K.P.KARUNAMOORTHY

SITE AREA DETAILS		TOTAL (SQ.M)
AREA OF THE APPLICANT SITE	As per Document - 1.50 ACRE	6075.00
	As per Patta Record	6075.00

PRO.AREA DETAILS	TOTAL F.S.I AREA (SQ.M)	NON FSI AREA (SQ.M) Deduction	TOTAL BUILDUP AREA (SQ.M)
AREA OF BUILDING IN GROUND FLOOR	846.93	183.61	1030.54
TERRACE FLOOR AREA	-	62.52	62.52
TOTAL BUILTUP AREA	846.93	246.13	1093.06

FSI = 846.93 SQ.M / 6075.00 SQ.M = 0.139 < 2.0

(FE) FIRE EXTINGUISHER =

(FA) FIRE ALARAM =

SCALE 1 : 100

ALL DIMENSION ARE IN METER

REFERENCE:

SITE BOUNDARY	-
PROPOSED BUILDING	-
EXISTING ROAD	-
DRIVE WAY	-

PARKING	REQ	PROVIDED
CAR PARKING (Including P.H)	11	11
TWO WHEELER (Including P.H)	11	11

ONLINE APPLICATIOIN No - SWP/BPA/...../2025

SWP/DTCP/ERODE/Site Approval No : ..... / 2025

SWP/DTCP/ERODE Planning Permission No : ..... / 2025

APPLICANT

REG.,STRUCTURAL ENGINEER

Er. G. Tinesh Kumar
B.E.,P.G.D (Qs&V)..C.Eng..A.M.I.E.,M.I.S.T.E.,
CIVIL ENGINEER & RSE
Reg.No.03/2020 / RSE-GR-II /EDTCP
Govt. of Tamil nadu
#71, Thangam Complex, Athani Main Road,
Sathyamangalam, Erode (Dt)., 638 401.
Cell: 98426 04136

REGISTERED ENGINEER


Er. G. Tinesh Kumar
B.E.,P.G.D (Qs&V)..C.Eng..A.M.I.E.,M.I.S.T.E.,
CIVIL ENGINEER & RE
Reg.No.12/2020 / RE-GR-II / EDTCP
Govt. of Tamil nadu
#71, Thangam Complex, Athani Main Road,
Sathyamangalam, Erode (Dt)., 638 401.
Cell: 98426 04136


SURVEYOR / ASSISTANT DRAUGHTSMAN	
DRAUGHTSMAN GRADE-III	
PLANNING ASSISTANT / DRAUGHTSMAN GRADE-II	


DEPUTY DIRECTOR


DISTRICT TOWN AND COUNTRY PLANNING,

ERODE

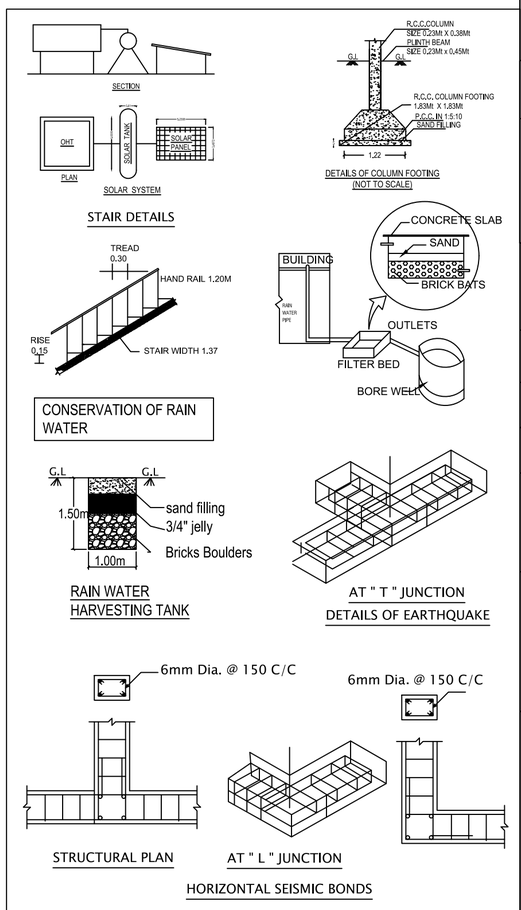


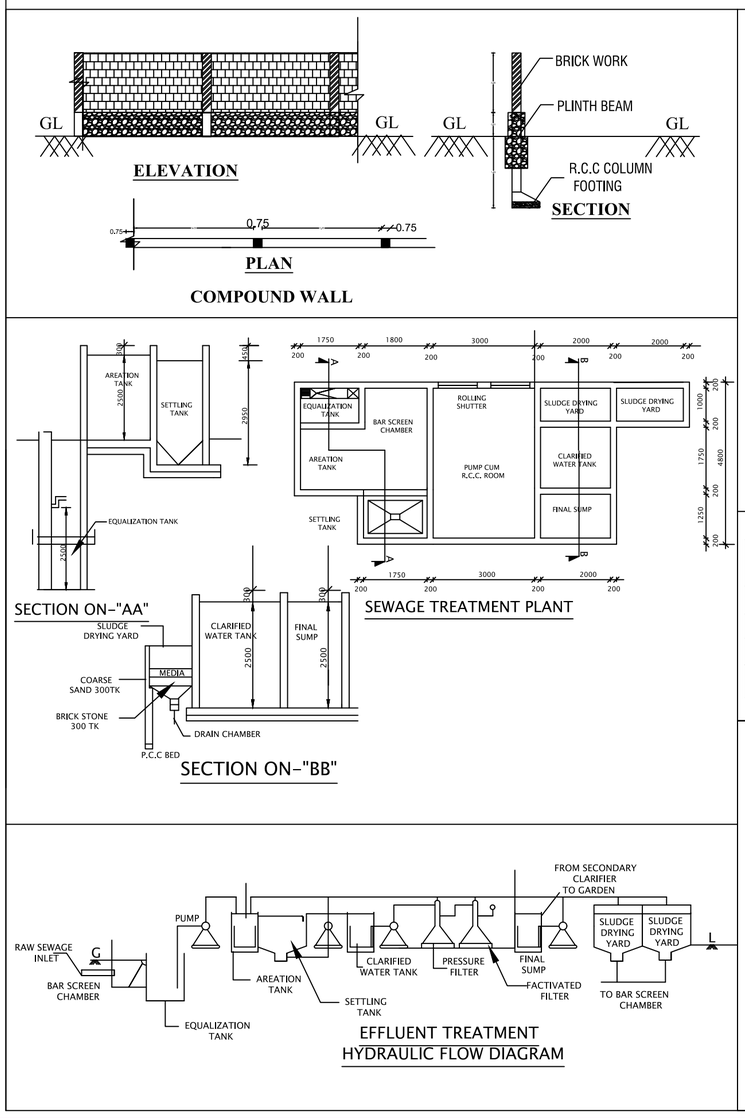


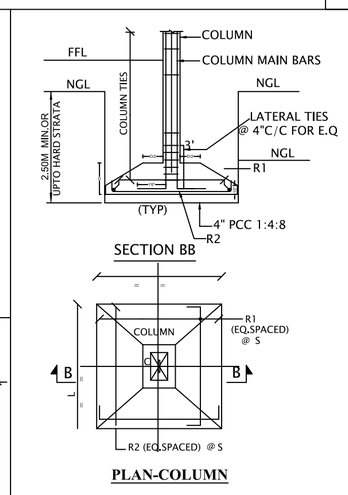

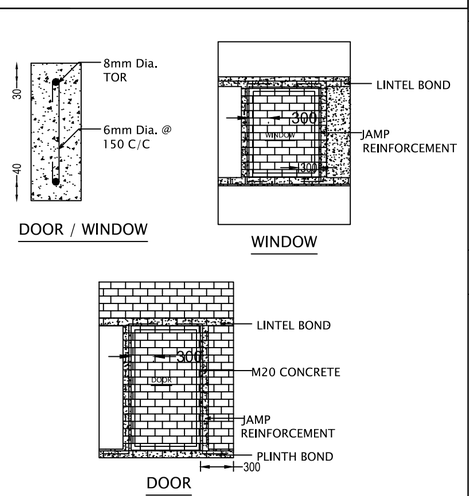

FIRE FIGHTING ARRANGEMENTS	
	F.E- FIRE EXTINGUISHER
	A.D.A.S - AUTOMATIC DETECTION & ALARM
	P.A.S - PUBLIC ADDRESS SYSTEM
	LIGHTNING ARRESTOR

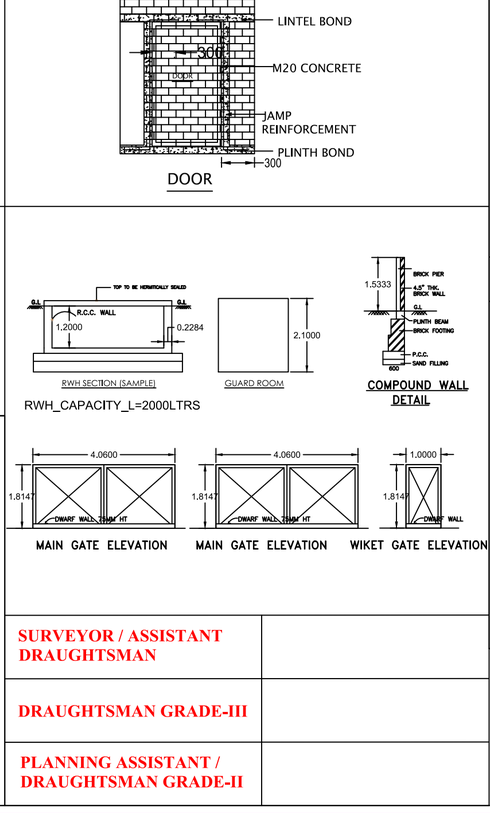

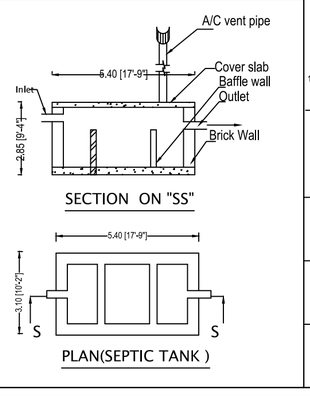

THE LANDLENS SUITE

Eight ways to know a piece of land before you pay for it.

This report covers one part of the picture. These cover the rest, drawn from the same government records, for any property in Tamil Nadu.

LandLens One
Ask anything about a property and get an answer grounded in live government records, with the sources shown.
/landlens/one

Verify My Land
Every record check run on one property and returned as a single report.
/landlens/verify-my-land

Legal Opinion
An advocate's written opinion on the title, built on the records we pull for it.
/landlens

One Map
Every layer on one map: the parcel, its boundary, zoning, water bodies and what sits around it.
/landlens/one/map

PriceMap
What land actually changed hands for around this plot, taken from the registered deeds.
/landlens/pricemap

Build Scope
What you are allowed to build here: floor space, height, coverage and setbacks.
/landlens/build-scope

Property Tracker
Watch a property and hear about it when something new is registered against it.
/landlens/property-tracker

Deal Room
Run the transaction in one place: documents, stamping, signatures and the parties.
/landlens/deal-room

FREE TOOLS · NO ACCOUNT NEEDED

Twenty-four checks you can run yourself, at no cost.

Records and verification

The registers themselves, read for you.

- Encumbrance Certificate
- Patta and Chitta
- Field Measurement Sketch
- EC Analyzer
- Bank charge check
- Court case search
- Seller background check
- Approval check by survey

Value and duty

What it is worth and what it costs to register.

- Guideline value by street
- Guideline value by survey
- Stamp duty and registration fees
- Capital gains
- Floor space index
- Area unit converter

Zoning and land use

What the plan says can happen on this land.

- Land use zone finder
- CMDA land use check
- Coastal regulation zone
- Master plan check
- Water bodies finder
- Airport height clearance

Registers and directories

Who holds it, and which office keeps the record.

- Find your registering office
- Temple property check
- Waqf property check
- RERA register

Every free tool
/tools

Services we run for you
/services

The LandLens suite
/landlens/one

Verified RealEstate™

Every claim in this document traces back to a government record.

- Legal opinions, due diligence and title verification
- Building plan, layout and sub-division approvals
- Completion and occupancy certificates, regularisation
- Escrow, negotiation and NRI property management
- Land survey, soil testing, architecture and construction

Verified RealEstate
3/350/2 Mettukuppam,
OMR Thoraipakkam,
Chennai 600 097, India
hello@verified.realestate
+91 9996 12 9996

Prepared from the registers named on the page each finding sits on. Where a register could not be read, this document says so in its place rather than leaving the gap to be read as a clean result.