PP APPROVAL RECORD

Planning Permission

Survey 241/2 and 1 more

Vengampudur

Erode district, Tamil Nadu

APPROVAL TYPE
Building Plan

ISSUING AUTHORITY
Town Panchayat

The approval as the planning authority issued it, reproduced in full behind this page.

An approval speaks to what was sanctioned, not to what was built. Completion is a separate record.

Verified RealEstate™

3/350/2 Mettukuppam,
OMR Thoraipakkam,
Chennai 600 097, India

hello@verified.realestate

+91 9996 12 9996

verified.realestate


FLOOR PLAN SHOWING THE PROPOSED CONSTRUCTION OF R.C.C ROOF RED CATEGORY INDUSTRIAL BUILDING

(PETROLEUM, STORAGE AND TRANSFER FACILITY) IN NEW R.S.No - 241 / 2, AT VENGAMPUR VILLAGE AND


TOWN PANCHAYAT, KODUMUDI TALUK , ERODE DISTRICT.


APPLICANT:

M/S.BHARAT PETROLEUM CORPORATION LIMITED.

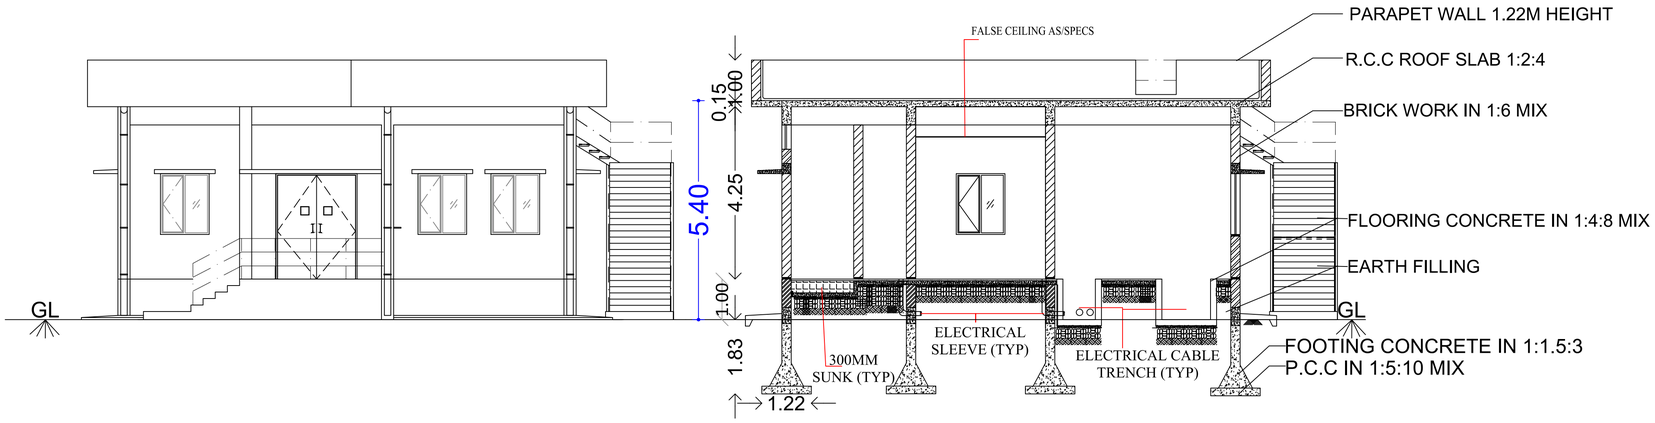

ELEVATION **SECTION - "AB"**

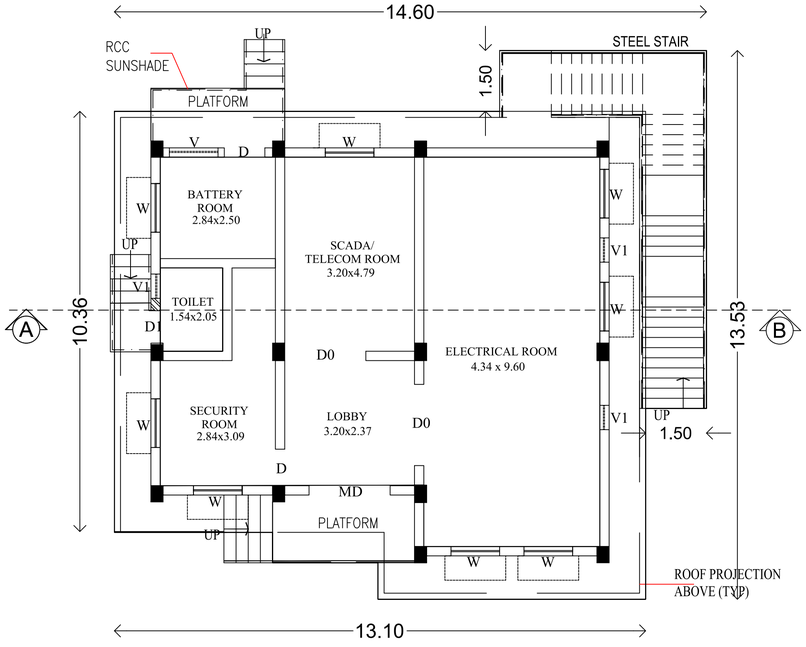

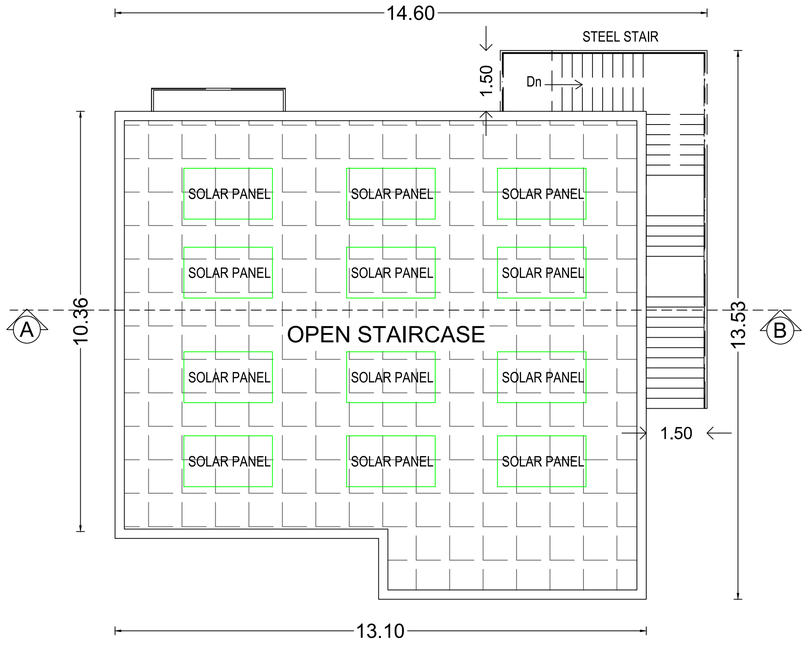

GROUND FLOOR PLAN **TERRACE FLOOR PLAN**

SHEET No : 1/2

SITE AREA DETAILS		TOTAL (SQ.M)
AREA OF THE APPLICANT SITE	As per Document	12350.00
	As per Patta Record	12350.00

PRO.AREA DETAILS	TOTAL F.S.I AREA (SQ.M)	NON FSI AREA (SQ.M) Deduction	TOTAL BUILDUP AREA (SQ.M)
AREA OF BUILDING IN GROUND FLOOR	160.74	-	160.74
TOTAL BUILTUP AREA	160.74	-	160.74

FSI = 160.74 SQ.M / 12350.00 SQ.M = 0.013 < 2.0

(FE) FIRE EXTINGUISHER =

(FA) FIRE ALARAM =

SCALE 1 : 100

ALL DIMENSION ARE IN METER

REFERENCE:

SITE BOUNDARY -

PROPOSED BUILDING -

EXISTING ROAD -

DRIVE WAY -

PARKING	REQ	PROVIDED
CAR PARKING (Including P.H)	0	03
TWO WHEELER	18	18
CYCLE PARKING	18	18
LORRY PARKING	02	02

JOINERY DETAILS		
M.D	DOOR	2.00 x 2.40
D0	DOOR	2.00 x 2.10
D	DOOR	0.91 x 2.10
D1	DOOR	0.76 x 2.10
W	WINDOW	1.20 x 1.50
V	VENTILATOR	1.20 x 0.61
V1	VENTILATOR	0.91 x 0.61

APPLICANT

NIDHEESH N.K.
SITE ENGINEER, IDPL PROJECT
BHARAT PETROLEUM CORPORATION LTD
Irugur Devanagothi Pipeline Project - Irugur TOP
Rawathur (PO), Irugur (Via), Coimbatore - 641 103.

REG.,STRUCTURAL ENGINEER

Er. G. Tinesh Kumar
M.E.,P.G.D (Qs&V)., C.Eng.,A.M.I.E.,M.I.S.T.E.,
CIVIL ENGINEER & RE
Reg.No.14 / 2025 / RE-Gr- I / EDTCP
Govt. of Tamil nadu
#71, Thangam Complex, Athani Main Road,
Sathyamangalam, Erode (Dt)., 638 401.
Cell: 98426 04136

REGISTERED ENGINEER

Er.R.MOHAN M.E.,(Struct.) M.B.A.,
REGISTERED ENGINEER-DTCP,
Reg.No.10/2022/RE-Gr.II/ EDTCP,
CPR PLANNERS AND BUILDERS,
C-134, Sampath Nagar Housing Unit,
Opp.Erode Dtcp Office, Erode-11.
Mobile No: 77085 56500


ONLINE APPLICATIOIN No - SWP/BPA/763994/2026


SWP/DTCP/ERODE/Site Approval No : 122 / 2026


SWP/DTCP/ERODE/ Building Permission No : 39 / 2026


DEPUTY DIRECTOR


DISTRICT TOWN AND COUNTRY PLANNING, ERODE

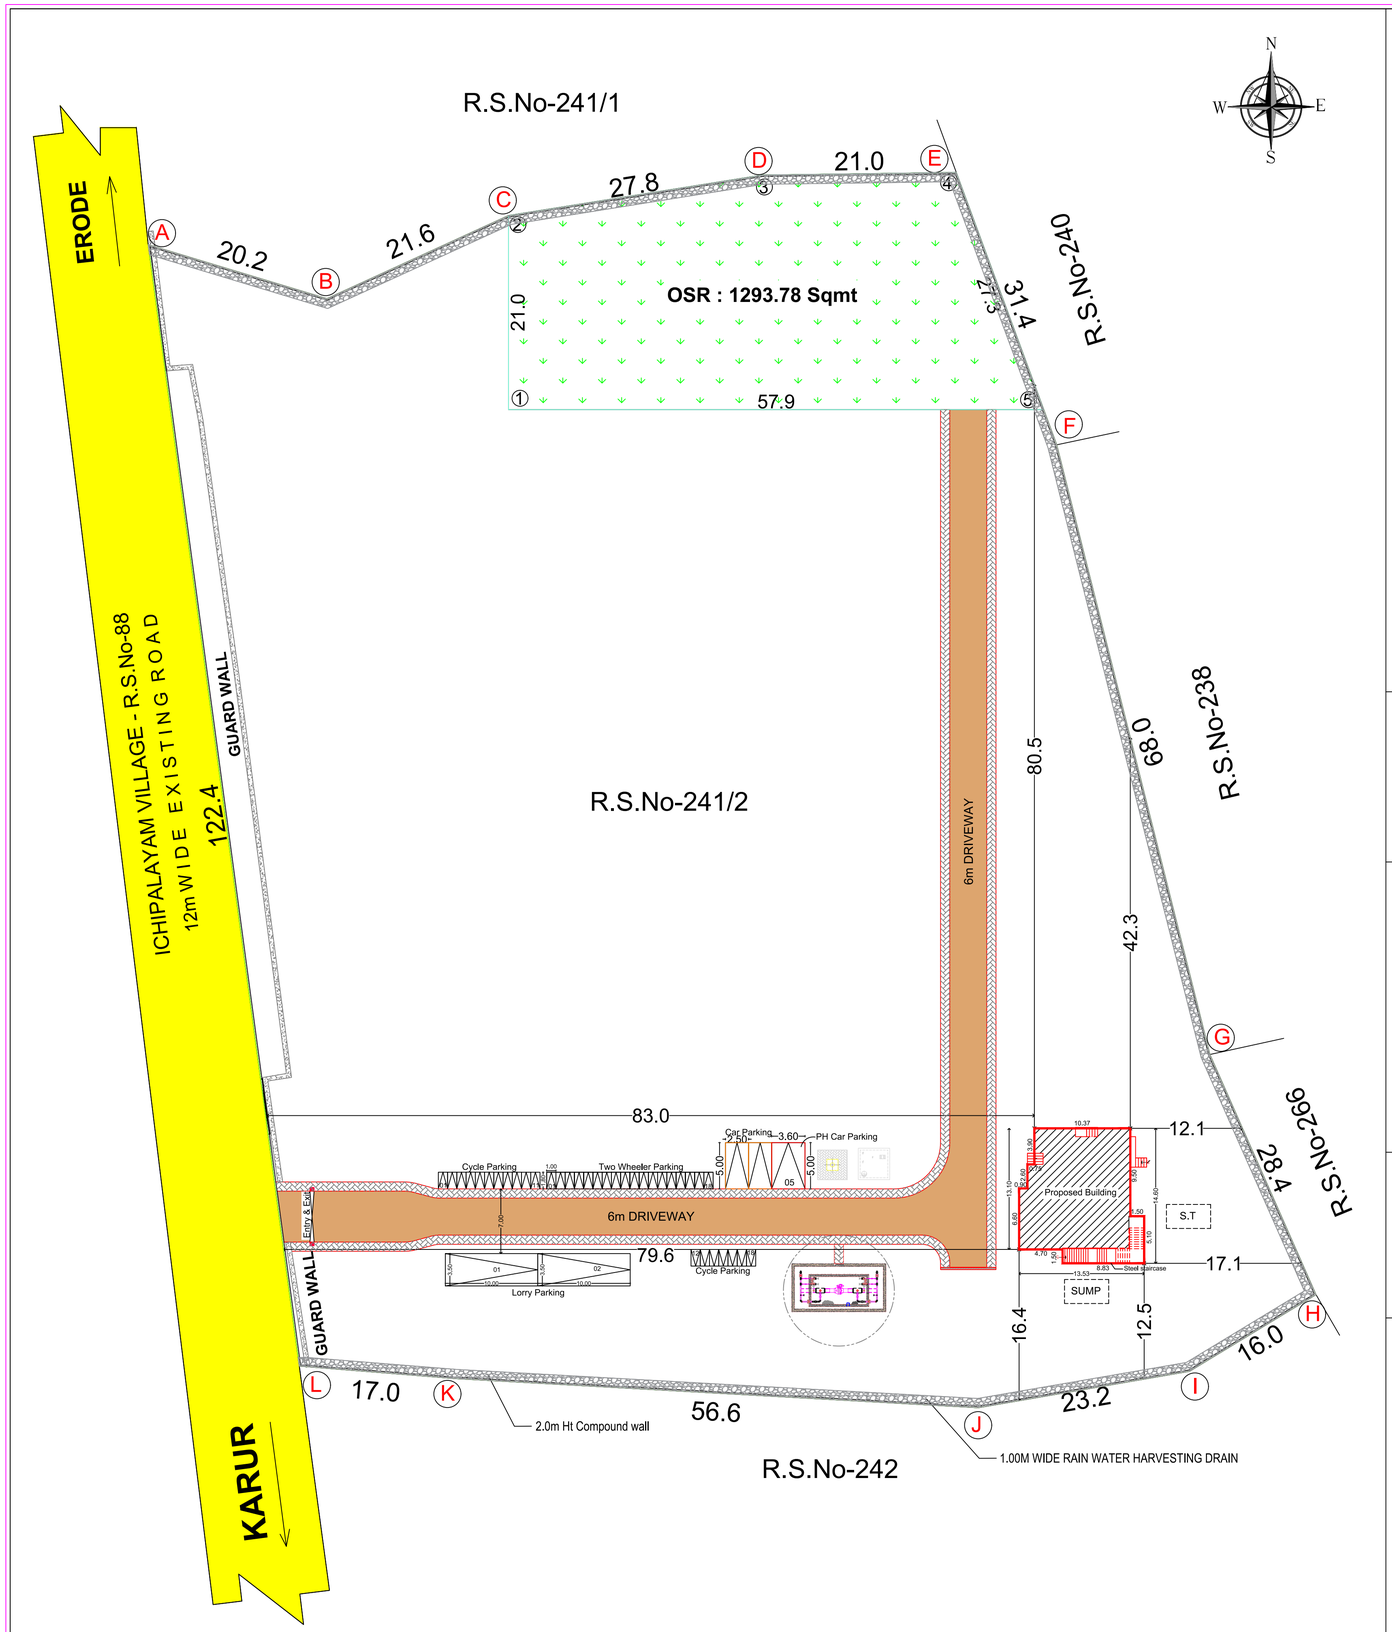

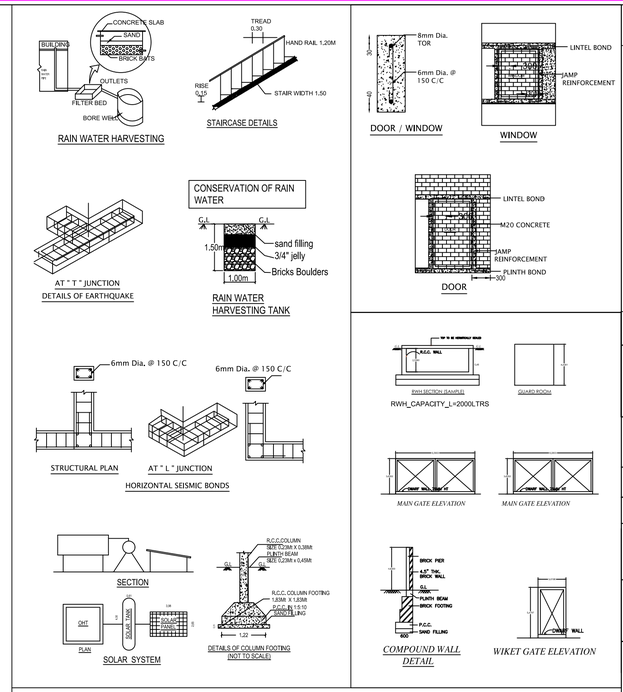


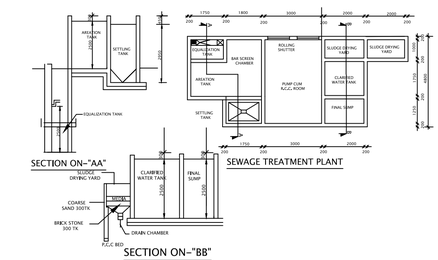

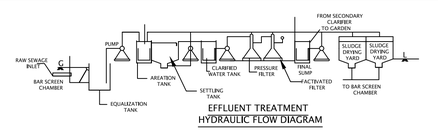

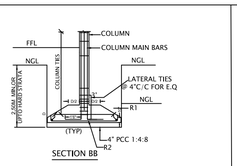

FIRE FIGHTING ARRANGEMENTS	
F.E– FIRE EXTINGUISHER	
A.D.A.S – AUTOMATIC DETECTION & ALARM	
P.A.S – PUBLIC ADDRESS SYSTEM	
LIGHTNING ARRESTOR	

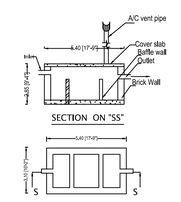

SHEET No : 2/2

SITE PLAN SHOWING THE PROPOSED CONSTRUCTION OF R.C.C ROOF RED CATEGORY INDUSTRIAL BUILDING (PETROLEUM, STORAGE AND TRANSFER FACILITY) IN NEW R.S.No - 241 / 2, AT VENGAMPUR VILLAGE AND TOWN PANCHAYAT, KODUMUDI TALUK , ERODE DISTRICT.

APPLICANT:

M/S.BHARAT PETROLEUM CORPORATION LIMITED.

SITE AREA DETAILS		TOTAL (SQ.M)
AREA OF THE APPLICANT SITE	As per Document	12350.00
	As per Patta Record	12350.00

PRO.AREA DETAILS	TOTAL F.S.I AREA (SQ.M)	NON FSI AREA (SQ.M) Deduction	TOTAL BUILDUP AREA (SQ.M)
AREA OF BUILDING IN GROUND FLOOR	160.74	-	160.74
TOTAL BUILTUP AREA	160.74	-	160.74

$$\text{FSI} = \frac{160.74\ \text{SQ.M}}{12350.00\ \text{SQ.M}} = 0.013 < 2.0$$

(FE) FIRE EXTINGUISHER =

(FA) FIRE ALARAM =

SCALE 1 : 100

ALL DIMENSION ARE IN METER

REFERENCE:

- SITE BOUNDARY -
- PROPOSED BUILDING -
- EXISTING ROAD -
- DRIVE WAY -

PARKING	REQ	PROVIDED
CAR PARKING (Including P.H)	0	03
TWO WHEELER	18	18
CYCLE PARKING	18	18
LORRY PARKING	02	02

JOINERY DETAILS		
M.D	DOOR	2.00 x 2.40
D0	DOOR	2.00 x 2.10
D	DOOR	0.91 x 2.10
D1	DOOR	0.76 x 2.10
W	WINDOW	1.20 x 1.50
V	VENTILATOR	1.20 x 0.61
V1	VENTILATOR	0.91 x 0.61

APPLICANT

NIDHEESH N.K.
SITE ENGINEER, IDPL PROJECT
BHARAT PETROLEUM CORPORATION LTD
Irugur Devanagothi Pipeline Project - Irugur TOP
Rawathur (PO), Irugur (Via), Coimbatore - 641 103.

REG.,STRUCTURAL ENGINEER

Er. G. Tinesh Kumar
M.E.,P.G.D (Cs&V), C.Eng.,A.M.I.E.,M.I.S.T.E.,
CIVIL ENGINEER & RE
Reg.No.14 / 2025 / RE-Gr- I / EDTCP
Govt. of Tamil nadu
#71, Thangam Complex, Athani Main Road,
Sathyamangalam, Erode (Dt)., 638 401.
Cell: 98426 04136

REGISTERED ENGINEER

Er.R.MOHAN M.E.,(Struct.) M.B.A.,
REGISTERED ENGINEER-DTCP,
Reg.No.10/2022/RE-Gr.II/ EDTCP,
CPR PLANNERS AND BUILDERS,
C-134, Sampath Nagar Housing Unit,
Opp.Erode Dtcp Office, Erode-11.
Mobile No: 77085 56500

ONLINE APPLICATIOIN No - SWP/BPA/763994/2026

SWP/DTCP/ERODE/Site Approval No : 122 / 2026

SWP/DTCP/ERODE/ Building Permission No : 39 / 2026

(E-Sign)

DEPUTY DIRECTOR

DISTRICT TOWN AND COUNTRY PLANNING, ERODE

THE LANDLENS SUITE

Eight ways to know a piece of land before you pay for it.

This report covers one part of the picture. These cover the rest, drawn from the same government records, for any property in Tamil Nadu.

LandLens One
Ask anything about a property and get an answer grounded in live government records, with the sources shown.
/landlens/one

Verify My Land
Every record check run on one property and returned as a single report.
/landlens/verify-my-land

Legal Opinion
An advocate's written opinion on the title, built on the records we pull for it.
/landlens

One Map
Every layer on one map: the parcel, its boundary, zoning, water bodies and what sits around it.
/landlens/one/map

PriceMap
What land actually changed hands for around this plot, taken from the registered deeds.
/landlens/pricemap

Build Scope
What you are allowed to build here: floor space, height, coverage and setbacks.
/landlens/build-scope

Property Tracker
Watch a property and hear about it when something new is registered against it.
/landlens/property-tracker

Deal Room
Run the transaction in one place: documents, stamping, signatures and the parties.
/landlens/deal-room

FREE TOOLS · NO ACCOUNT NEEDED

Twenty-four checks you can run yourself, at no cost.

Records and verification

The registers themselves, read for you.

- Encumbrance Certificate
- Patta and Chitta
- Field Measurement Sketch
- EC Analyzer
- Bank charge check
- Court case search
- Seller background check
- Approval check by survey

Value and duty

What it is worth and what it costs to register.

- Guideline value by street
- Guideline value by survey
- Stamp duty and registration fees
- Capital gains
- Floor space index
- Area unit converter

Zoning and land use

What the plan says can happen on this land.

- Land use zone finder
- CMDA land use check
- Coastal regulation zone
- Master plan check
- Water bodies finder
- Airport height clearance

Registers and directories

Who holds it, and which office keeps the record.

- Find your registering office
- Temple property check
- Waqf property check
- RERA register

Every free tool
/tools

Services we run for you
/services

The LandLens suite
/landlens/one

Verified RealEstate™

Every claim in this document traces back to a government record.

- Legal opinions, due diligence and title verification
- Building plan, layout and sub-division approvals
- Completion and occupancy certificates, regularisation
- Escrow, negotiation and NRI property management
- Land survey, soil testing, architecture and construction

Verified RealEstate
3/350/2 Mettukuppam,
OMR Thoraipakkam,
Chennai 600 097, India
hello@verified.realestate
+91 9996 12 9996

Prepared from the registers named on the page each finding sits on. Where a register could not be read, this document says so in its place rather than leaving the gap to be read as a clean result.