PP APPROVAL RECORD

Planning Permission

Erode district, Tamil Nadu

APPROVAL TYPE
Building Plan


ISSUING AUTHORITY
Town Panchayat

The approval as the planning authority issued it, reproduced in full behind this page.


An approval speaks to what was sanctioned, not to what was built. Completion is a separate record.

Verified RealEstate™
3/350/2 Mettukuppam,
OMR Thoraipakkam,
Chennai 600 097, India

hello@verified.realestate
+91 9996 12 9996
verified.realestate

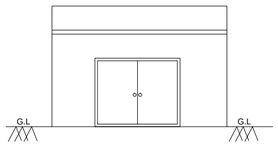


ELEVATION FACING SOUTH

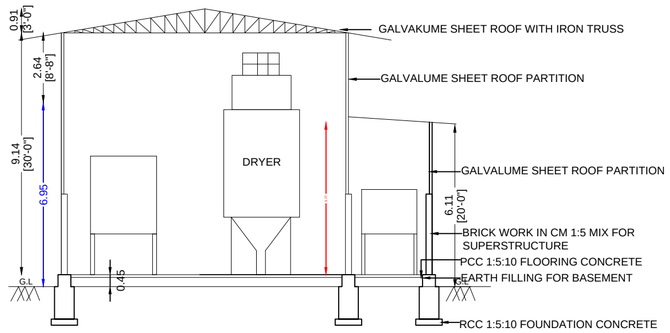



SECTION ON 'AB'


S.No	DESCRIPTION	Nos	HP	PROPOSED HP
1.	DRYER WITH MOTOR	1X1	2.00	2.00
2.	ELEVATOR WITH MOTOR	1X2	3.00	6.00
3.	BLOWER WITH MOTOR	1X1	5.00	5.00
4.	HEATING COIL	1X1	61.00	61.00
5.	STAND BY	-	-	11.00
6.	STAND BY	-	-	-
	TOTAL			85.00 (63KW)

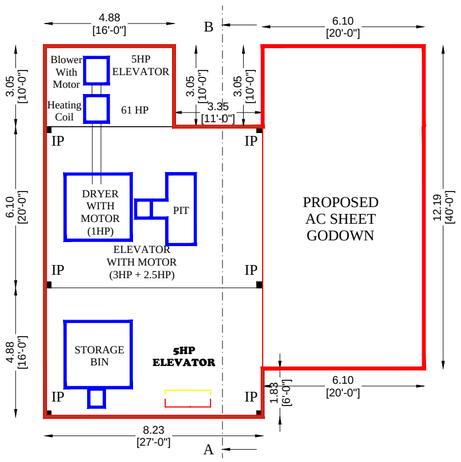


GROUND FLOOR PLAN

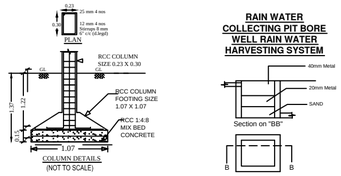

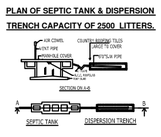


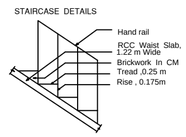

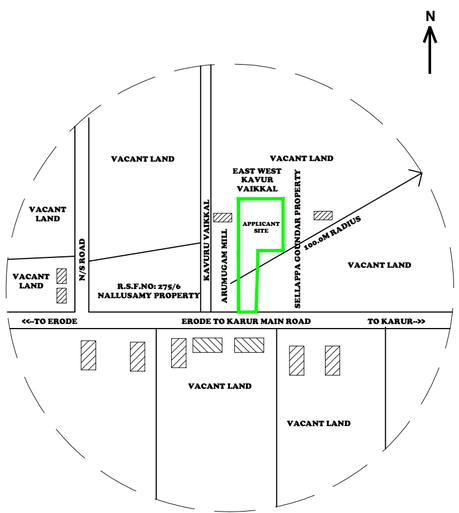

TOPO SKETCH (SCALE 1:1000)

EAST WEST KAVUR VAIKKAL

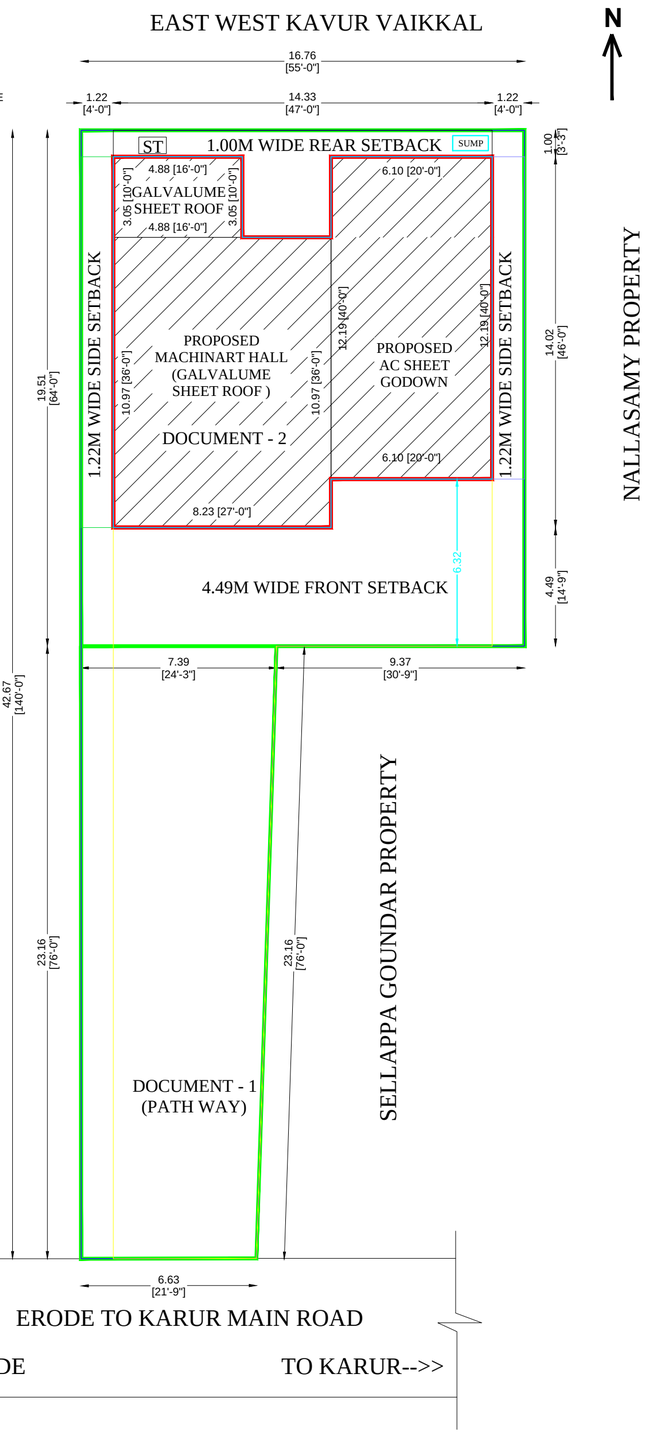

NALLASAMY PROPERTY

N

OFFICE USE:

PLAN INFO
PLOT_AREA_M2=486.43
SINGLE_FAMILY_BLDG=NO
CRZ=NO
SECURITY_ZONE=NO
ACCESS_WIDTH_M=6.63
WHETHER_GOVT_OR_AIDED_SCHOOL=NO
ROAD_WIDTH=7.00
ROAD_LENGTH=250.00
AVG_PLOT_DEPTH= 6.63
AVG_PLOT_WIDTH= 42.67
AS_AT_SITE=489.37
AS_PER_DOCUMENT=486.43
FMB_OR_PLR=486.43
LAND_USE_ZONE = COMMERCIAL
PLOT_NO=NIL
SURVEY_NO= 275/4A
DISTRICT=ERODE
TALUK=KODUMUDI
PATTA_NO=15
RWH_DECLARED=YES
BUILDING_NEAR_TO_RIVER=NO
IS_SWIMMING_POOL_EXISTS=NO
AREA_TYPE=OTHERS
BUILDING_NEAR_MONUMENT=NO
BUILDING_NEAR_GOVT_BLDG=NO
PROVISION_FOR_GREEN_BUILDINGS_AND_SUSTAINABILITY=YES
FIRE_PROTECTION_AND_FIRE_SAFETY_REQUIREMENTS=YES
NOC_FOR_CONSTRUCTION_NEAR_MONUMENT=NO
NOC_FIRE_DEPT=NO
OSR_APPLICABLE=NO
OSR_SURR_BUYBACK_RETAIN=NO
PREMIUM_FSI_REQUIRED=NO
IS_APPROVED_LAYOUT=YES
JURISDICTION_TYPE=PANCHAYAT
IF_HERITAGE_TOWN_LESSTHAN_1KM_RADIUS=NO
BLOCK_1_G-GWFC_MEMBER_COUNT=0
BLOCK_1_G-GWPC_PUBLIC_MEMBER_COUNT=6
G-GWFC

PLAN SHOWING THE PROPOSED CONSTUCTION OF COMMERCIAL PURPOSE BUILDING IN GROUND FLOOR AT WARD NO:6, SOLAKKALIPALAYAM IN S.F.NO: 275/4A, CHENNA SAMUTHIRAM VILLAGE AND TOWN PANCHAYAT, KODUMUDI TALUK, ERODE DISTRICT.

NAME OF THE APPLICANT:

Mrs.D. MANJULA, W/o. (LATE) A. DHANDAPANI.

FOR M/s. "SRI MATHI OIL MILLS"

S.No	DESCRIPTION	Sq.Mt	Sq.Ft
1.	AREA OF THE SITE (DOC I + DOC 2)	486.43	5235.93
2.	AREA OF THE PROPOSED GALVALUME SHEET ROOF MACHINERY HALL	90.30	972.00
3.	AREA OF THE PROPOSED AC SHEET ROOF GODOWN	74.32	800.00
4.	AREA OF THE PROPOSED GALVALUME SHEET ROOF BUILDING	14.86	160.00
5.	TOTAL PLINTH AREA OF THE BUILDING	179.49	1932.00
6.	AREA OF THE OPEN SPACE	306.95	3303.93

SCALE :- 1 : 100
ALL DIMENSIONS ARE IN METRE & FEET
ALL ROOMS ARE HAVING SUFFICIENT VENTILATION

JOINERIES:

DOOR	MD	- 0.91 X 2.13
DOOR	D	- 0.91 X 2.13
DOOR	D1	- 0.76 X 2.13
WINDOW	W1	- 0.91 X 1.22
WINDOW	W	- 1.52 X 1.22
OPENING	O	- 0.91 X 2.13
VENTILATOR	V	- 0.61 X 0.60

INDEX:

1. APPLICANT SITE BOUNDARY SHOWN IN -
2. PROPOSED INSTALLATION SHOWN IN -
4. EXISTING ROAD SHOWN IN -

APPLICANT	REGISTERED ENGINEER
	A. RAJASUBRAMANIAN APPROVED BUILDING SURVEYOR, 314-E, Erode-Karur Main Road, CHINNAKANDANUR, KODUMUDI, Cell: 8903424975, 8382192070

THE LANDLENS SUITE

Eight ways to know a piece of land before you pay for it.

This report covers one part of the picture. These cover the rest, drawn from the same government records, for any property in Tamil Nadu.

LandLens One
Ask anything about a property and get an answer grounded in live government records, with the sources shown.
/landlens/one

Verify My Land
Every record check run on one property and returned as a single report.
/landlens/verify-my-land

Legal Opinion
An advocate's written opinion on the title, built on the records we pull for it.
/landlens

One Map
Every layer on one map: the parcel, its boundary, zoning, water bodies and what sits around it.
/landlens/one/map

PriceMap
What land actually changed hands for around this plot, taken from the registered deeds.
/landlens/pricemap

Build Scope
What you are allowed to build here: floor space, height, coverage and setbacks.
/landlens/build-scope

Property Tracker
Watch a property and hear about it when something new is registered against it.
/landlens/property-tracker

Deal Room
Run the transaction in one place: documents, stamping, signatures and the parties.
/landlens/deal-room

FREE TOOLS · NO ACCOUNT NEEDED

Twenty-four checks you can run yourself, at no cost.

Records and verification

The registers themselves, read for you.

- Encumbrance Certificate
- Patta and Chitta
- Field Measurement Sketch
- EC Analyzer
- Bank charge check
- Court case search
- Seller background check
- Approval check by survey

Value and duty

What it is worth and what it costs to register.

- Guideline value by street
- Guideline value by survey
- Stamp duty and registration fees
- Capital gains
- Floor space index
- Area unit converter

Zoning and land use

What the plan says can happen on this land.

- Land use zone finder
- CMDA land use check
- Coastal regulation zone
- Master plan check
- Water bodies finder
- Airport height clearance

Registers and directories

Who holds it, and which office keeps the record.

- Find your registering office
- Temple property check
- Waqf property check
- RERA register

Every free tool
/tools

Services we run for you
/services

The LandLens suite
/landlens/one

Verified RealEstate™

Every claim in this document traces back to a government record.

- Legal opinions, due diligence and title verification
- Building plan, layout and sub-division approvals
- Completion and occupancy certificates, regularisation
- Escrow, negotiation and NRI property management
- Land survey, soil testing, architecture and construction

Verified RealEstate
3/350/2 Mettukuppam,
OMR Thoraipakkam,
Chennai 600 097, India
hello@verified.realestate
+91 9996 12 9996

Prepared from the registers named on the page each finding sits on. Where a register could not be read, this document says so in its place rather than leaving the gap to be read as a clean result.