

PLAN SHOWING THE ADDITIONAL PROPOSED CONSTRUCTION OF GROUND FLOOR AND FIRST FLOOR RCC ROOF "M/S.ARUL MARIA NURSERY &PRIMARY SCHOOL BUILDING IN S.F.No:64/1,PATTAVARTHIAYYAMPALAYAM VILLAGE AND CHIKKARASAMPALAYAM PANCHAYAT OF SATHYAMANGALAM TALUK ERODE DISTRICT.

APPLICANT :-CORRESPODENT

M/S.ARUL MARIA NURSERY &PRIMARY SCHOOL

Online Applicaion No:-SWP/BPA/ /2026
SWP/DTCP/ERODE/Building Permission No: /2026
SWP/DTCP/ERODE/Site Approval No: /2026

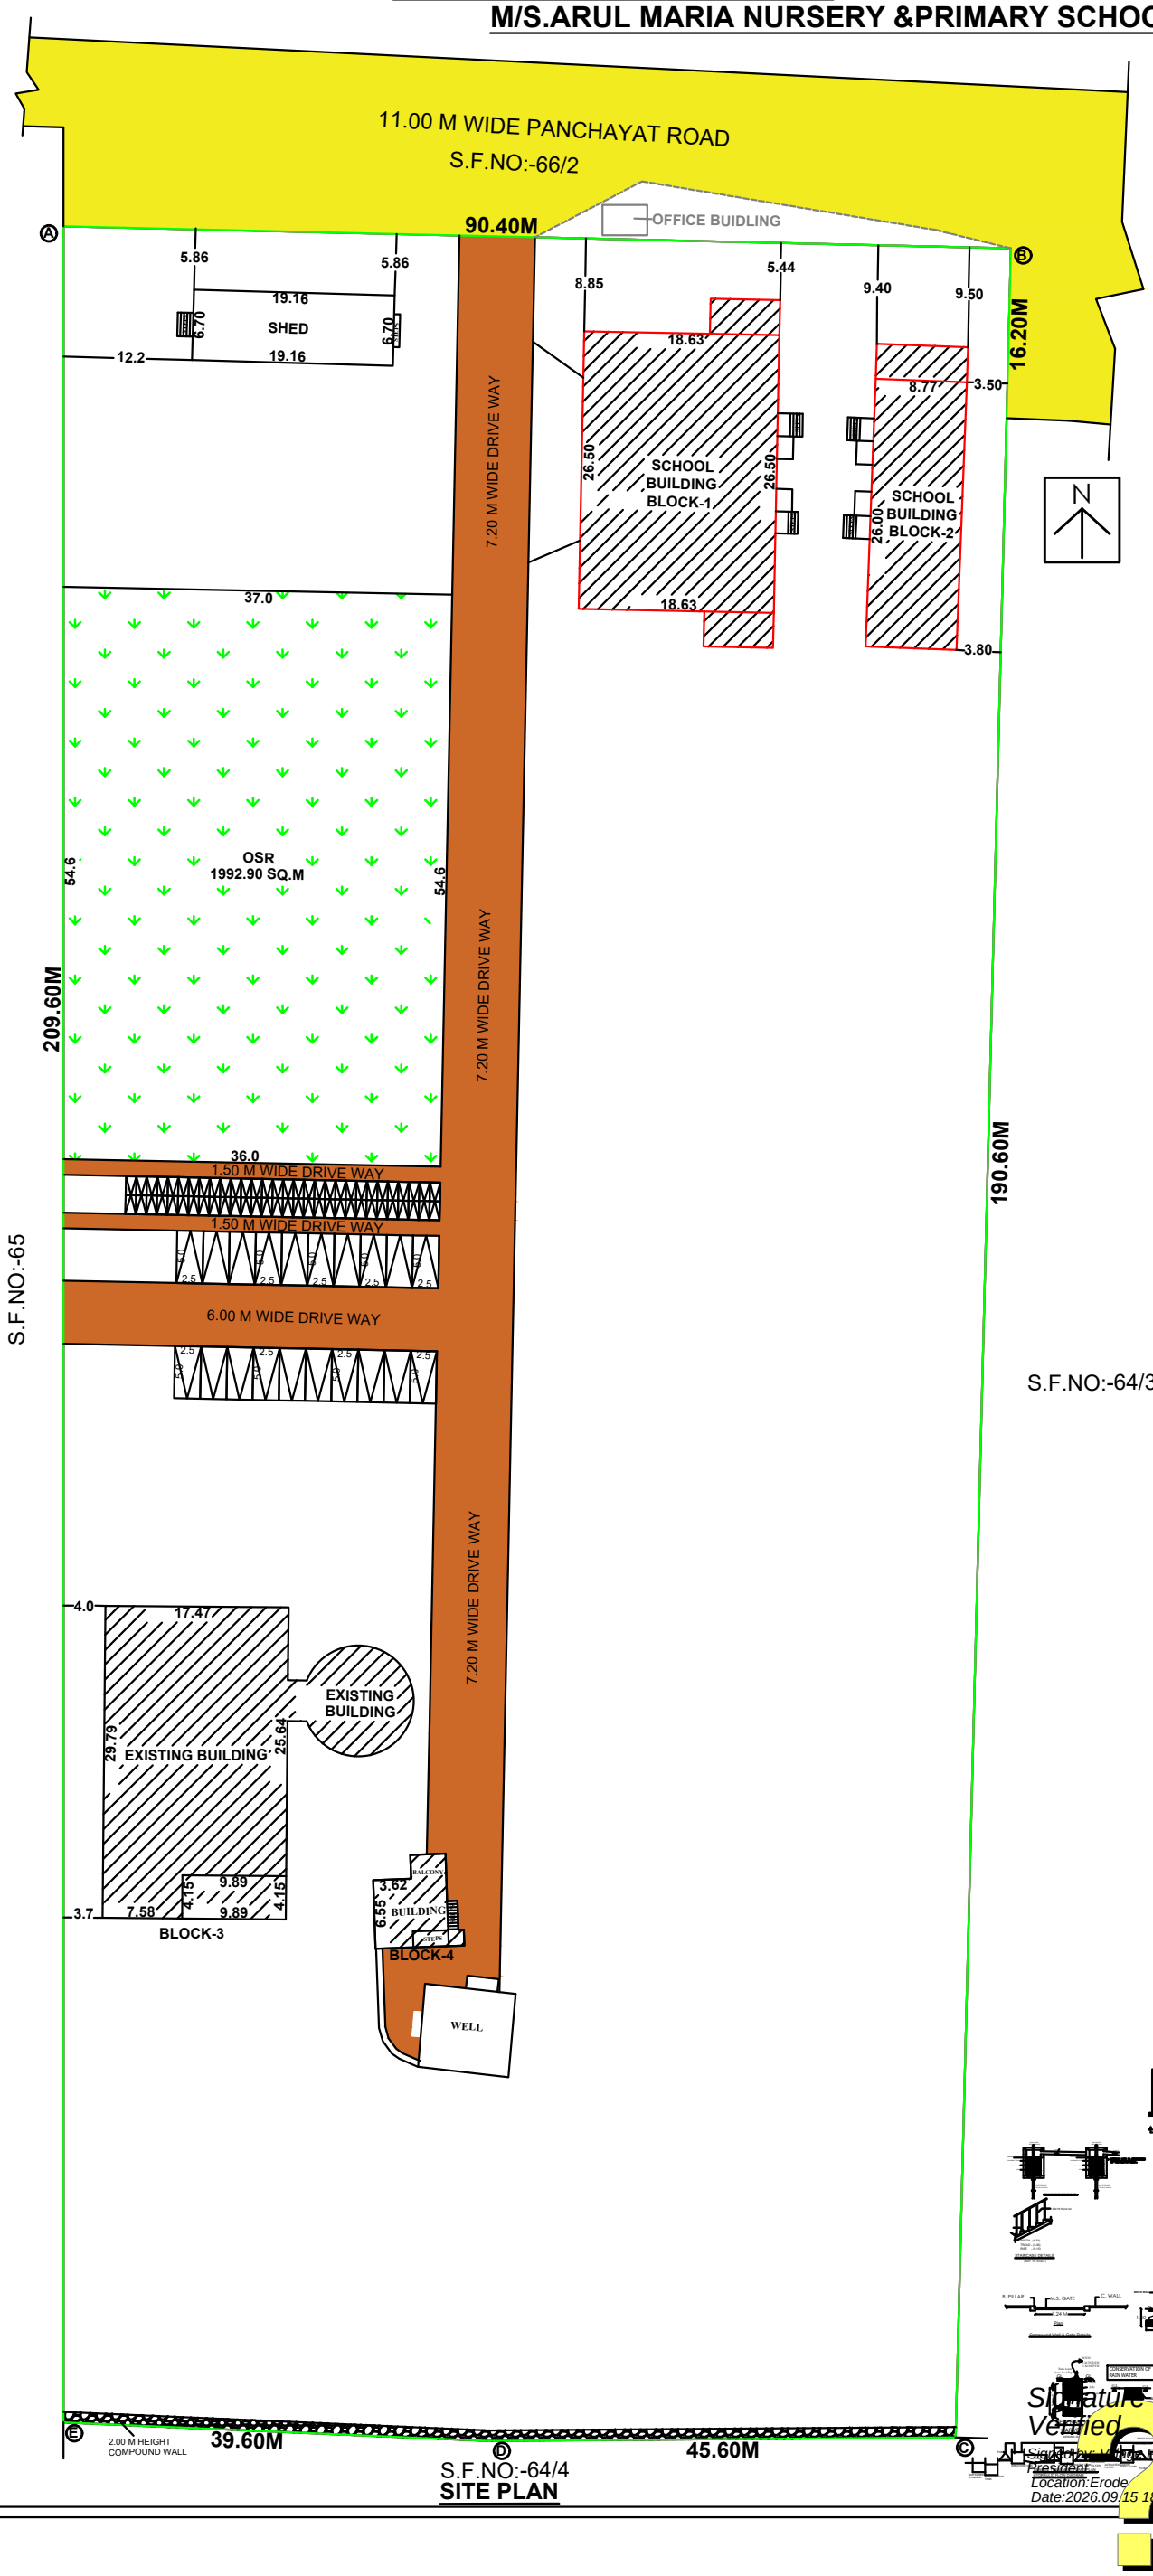

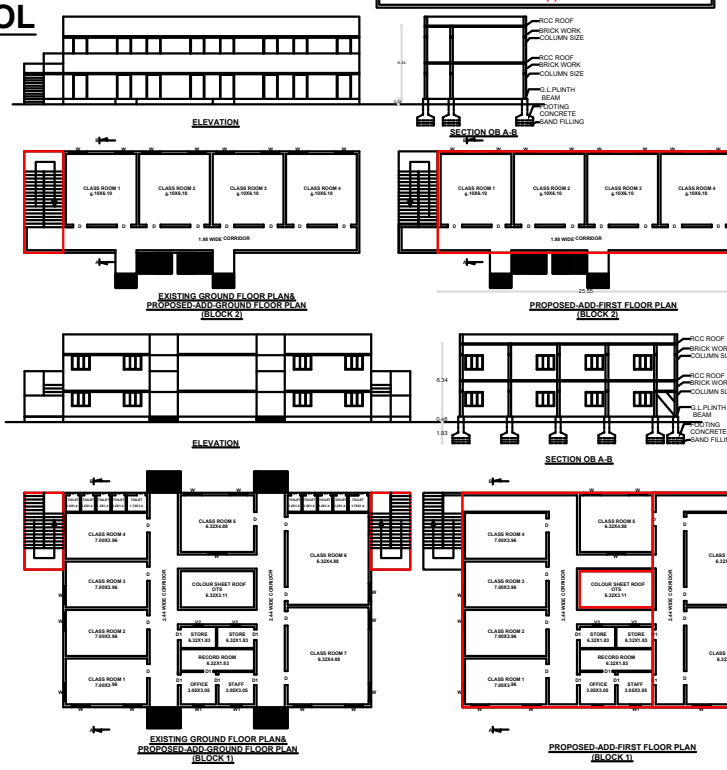

AREA DETAILS

TOTAL SITE AREA =18423.00 SQ.M

PROPOSED BUILDING	FSI AREA(SQ.M)	NON FSI AREA	TOTAL AREA(SQ.M)
GROUND FLOOR (BLOCK -1)	44.86	-	44.86
GROUND FLOOR (BLOCK -2)	22.43	-	22.43
FIRST FLOOR (BLOCK -1)	472.34	-	472.34
FIRST FLOOR (BLOCK -2)	224.07	-	224.07
TOTAL BUILDING	763.70	-	763.70

OSR


REQUIRED : 18423.00X10% = 1842.30 SQ.M

PROVIDED : 1992.90 SQ.M (10.81%)

DESCRIPTION	REQUIRED	PROVIDED
CAR PARKING	20	20
TWO WHEELER	40	40

SITE BOUNDARY
PROPOSED BUILDING
EXISTING ROAD
DRIVE WAY

EXISTING BUILDING	FSI AREA(SQ.M)	NON FSI AREA	TOTAL AREA(SQ.M)
GROUND FLOOR (BLOCK -1)	472.34	-	472.34
GROUND FLOOR (BLOCK -2)	224.07	-	224.07
GROUND FLOOR (BLOCK -3)	614.28	-	614.28
GROUND FLOOR (BLOCK -4)	58.52	-	58.52
TOTAL BUILDING	1369.21	-	1369.21

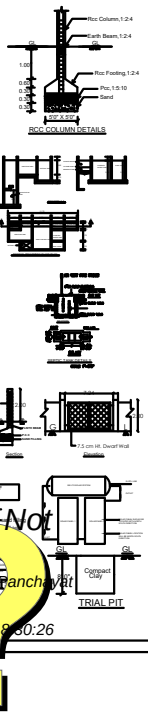

Er.K.C.Ramamurthy,D.C.R.E.,I.B.S.,
Consulting Civil Engineer & Contractors
1, ARIES MUTHU NAGAR, L.KALLIPATTI,
LAKKAMPATTI (TP), ERODE (Dt) - 638 452.
Cell : 99949 41513
R.No.11/2025/RE-Gr.III/EDTCP

APPLICANT SIGNATURE

REGISTERED ENGINEER

Er. V. SOUNDARA RAJAN M.E (Struc.) (Ph.D)
Registered Structural Engineer Grade 1 (RSE-Gr.I)
Reg.No.05 / 2020 / RSE-Gr.I / EDTCP
greensKy Construction,
1st Floor, Sendhur Complex, Karattur, Gobi.

STRUCTURAL ENGINEER

Er.P.KULANTHAIVEL, M.E., Ph.D., (Soil)
Registered Geotechnical Engineer (RGTE)
Reg. No : 04 / 2025 / RGTE / EDTCP
Chartered Engineer, Reg.No : AM1686057
Licensed Building Surveyor
Ph.No : +91 95249 57886

GEO TECH ENGINEER

Signature Not Verified
Signed by: Village Panchayat President
Location:Erode
Date:2026.09.15 18:30:26

DEPUTY DIRECTOR(i/c)
DISTRICT TOWN AND COUNTRY PLANNING
ERODE