PP APPROVAL RECORD

Planning Permission

Survey 14

Pitchandampalayam

Erode district, Tamil Nadu

APPROVAL TYPE
Building Plan

ISSUING AUTHORITY
Rural Panchayat

The approval as the planning authority issued it, reproduced in full behind this page.

An approval speaks to what was sanctioned, not to what was built. Completion is a separate record.

Verified RealEstate™

3/350/2 Mettukuppam,
OMR Thoraipakkam,
Chennai 600 097, India

hello@verified.realestate

+91 9996 12 9996

verified.realestate


PLAN SHOWING THE PROPOSED CONSTRUCTION OF STILT FLOOR, FIRST FLOOR,SECOND AND THIRD FLOOR RESIDENTIAL BUILDING,IN PLOT NO:63, AT "SRI RAM NAGAR", SURVEY NO:14/6D1A1A1B, PATTA NO: -2557, AT VEPPAMPALAYAM VILLAGE ,PICHANDAMPALAYAM VILLAGE PANCHAYAT ERODE TALUK, ERODE DISTRICT.

APPLICANT :-1.Mrs.VALARMATHI, W/O.MURUGESAN .


2.Mrs.AHILA M.D W/O. KOLANTHASAMY.

ஈரோடு வட்டார வளர்ச்சி அலுவலர்(கி.ஊ) அவர்களின் ந.க.எண். 753/2025/ஆ1, நாள்.24.07.2025 -யில் மனைப்பிரிவு வரைபடத்திற்கு SPFW/SRDD-No. 10166/2018


PLAN INFO
PLOT_AREA_M2= 260.13
AS_PER_DOCUMENT = 260.13
FMB_OR_PLR = 260.13
AS_AT_SITE = 260.01
SINGLE_FAMILY_BLDG=YES
CRZ=NO
SECURITY_ZONE=NO
ACCESS_WIDTH_M=5.00
WHETHER_GOVT_OR_AIDED_SCHOOL=NO
ROAD_WIDTH=9.14
ROAD_LENGTH=30.00
AVG_PLOT_DEPTH= 5
AVG_PLOT_WIDTH=10.05
LAND_USE_ZONE = RESIDENTIAL
PLOT_NO=63
SURVEY_NO= 14/6D1A1A1B
PATTA_NO=2557
DISTRICT=ERODE
TALUK =ERODE
RWH_DECLARED=YES
IS_SWIMMING_POOL_EXISTS=NO
AREA_TYPE=OTHERS
BUILDING_NEAR_TO_RIVER=NO
BUILDING_NEAR_MONUMENT=NO
BUILDING_NEAR_GOVT_BLDG=NO
IF_HERITAGE_TOWN_LESSTHAN_1KM_RADIUS=NO
PROVISION_FOR_GREEN_BUILDINGS_AND_SUSTAINABILITY=YES
FIRE_PROTECTION_AND_FIRE_SAFETY_REQUIREMENTS=YES
NOC_FOR_CONSTRUCTION_NEAR_MONUMENT=NO
JURISDICTION_TYPE= PANCHAYAT
ORGANIZATION_TYPE= PRIVATE
OSR_APPLICABLE = NO
OSR_BUYBACK =NO
OSR_SURR_BUYBACK_RETAIN =NO
PREMIUM_FSI_REQUIRED = NO
IS_APPROVED_LAYOUT =NO

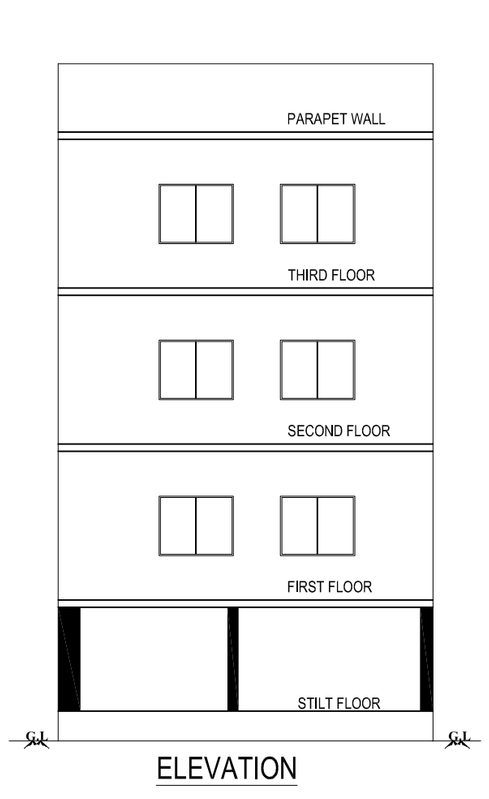

ELEVATION

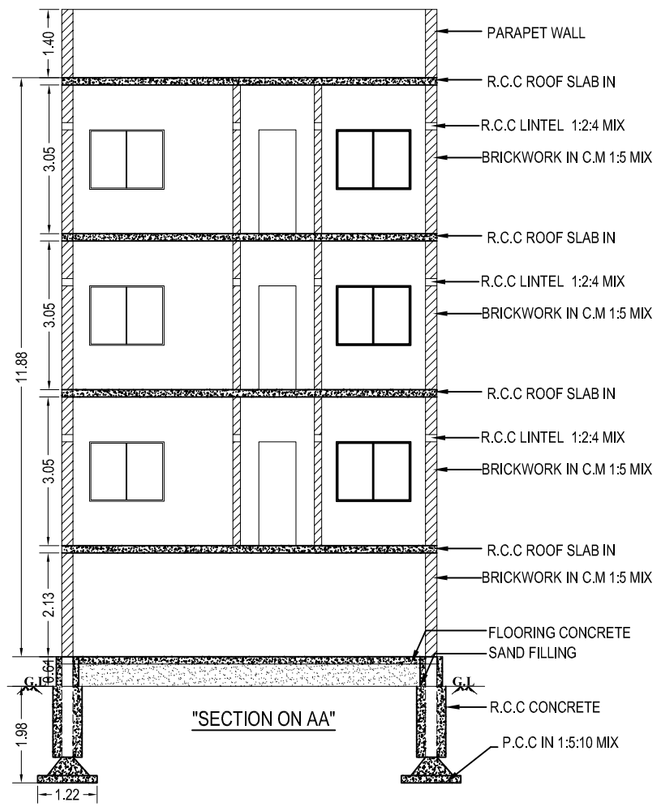

"SECTION ON AA"

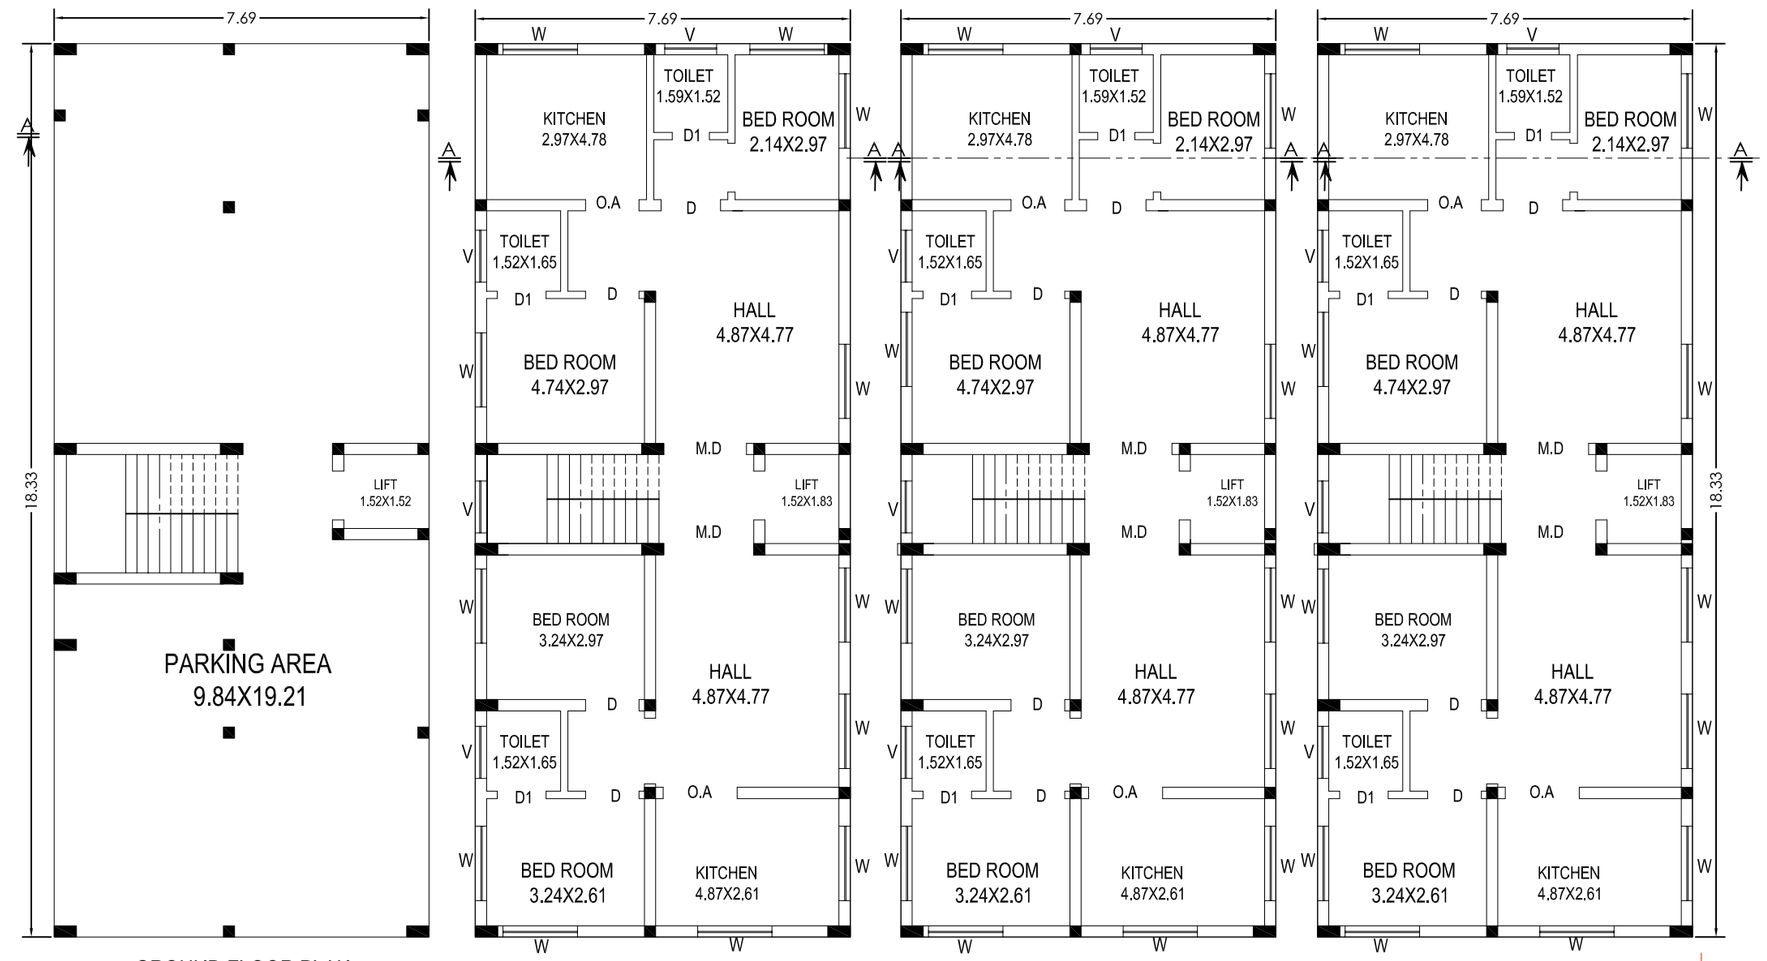



GROUND FLOOR PLAN
SCALE 1:100


FIRST FLOOR PLAN
SCALE 1:100

SECOND FLOOR PLAN
SCALE 1:100

THIRD FLOOR PLAN
SCALE 1:100

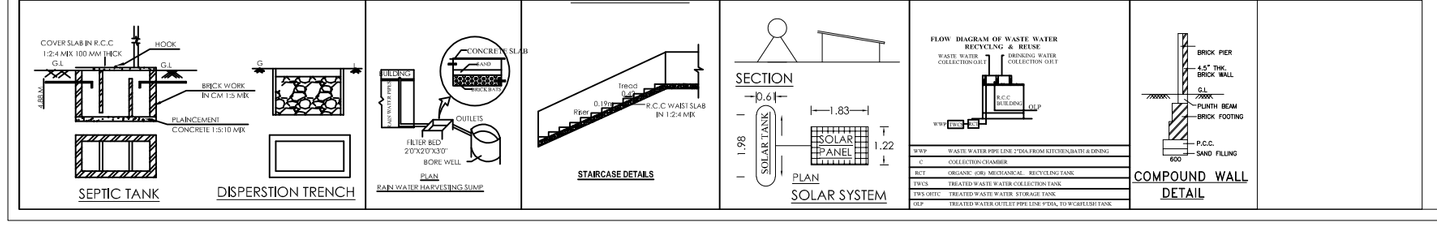

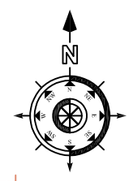

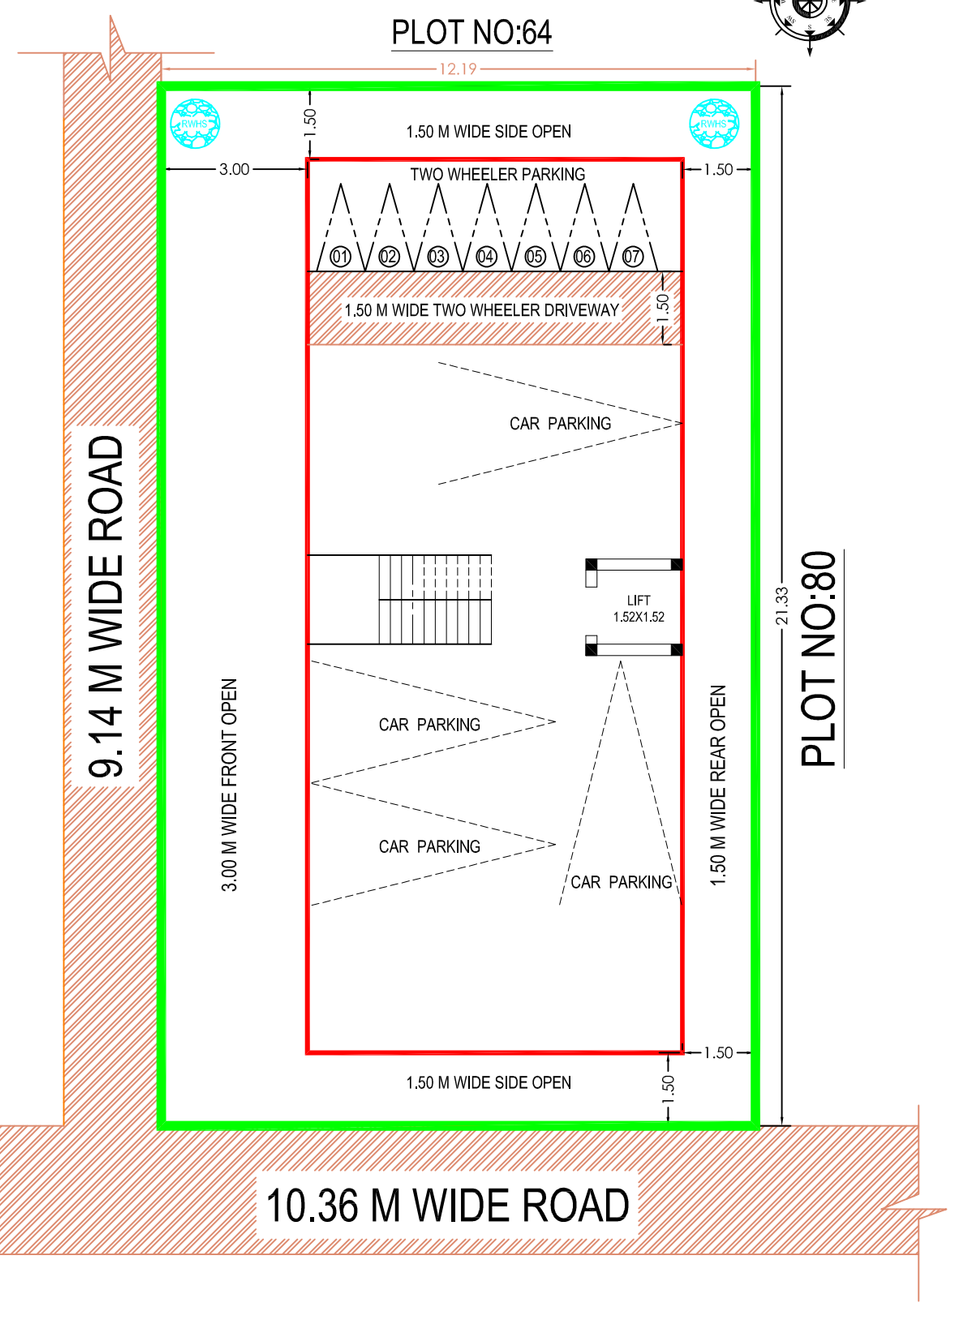

AREA DETAILS	SQ.FT	SQ.MT
APPLICANT SITE AREA	2800.00	260.13
PRO. R.C.C ROOF BUILDING PLINTH STILT.F	917.30	85.22
PRO. R.C.C ROOF BUILDING PLINTH F.F	1517.29	140.96
PRO. R.C.C ROOF BUILDING PLINTH S.F	1517.29	140.96
PRO. R.C.C ROOF BUILDING PLINTH T.F	1517.29	140.96
TOTAL BUILT UP AREA	5469.17	508.09

SEPTIC TANK & DISPERSION TRENCH EACH - 1 NO

RAIN WATER HARVESTING SUMP - 1 NO

JOINERY DETAILS	METRE	FEET
MD - MAIN DOOR	1.22 X 2.13	4'0" X 7'0"
D - DOOR	0.91 X 2.13	3'0" X 7'0"
D1 - DOOR	0.76 X 2.13	2'6" X 7'0"
W - WINDOW	1.53 X 1.83	5'0" X 6'0"
W1 - WINDOW	1.22 X 1.37	4'0" X 4'6"
O.A - OPEN ARCH	1.52 X 2.13	5'0" X 7'0"
V - VENTILATION	0.91 X 0.91	3'0" X 3'0"

APP ER

ructural Engg) MB:
ineer Gr-I
E Gr-I/EDTCP
SERVICESS
CTV ROAD III
DE - 638 003
45577

THE LANDLENS SUITE

Eight ways to know a piece of land before you pay for it.

This report covers one part of the picture. These cover the rest, drawn from the same government records, for any property in Tamil Nadu.

LandLens One
Ask anything about a property and get an answer grounded in live government records, with the sources shown.
/landlens/one

Verify My Land
Every record check run on one property and returned as a single report.
/landlens/verify-my-land

Legal Opinion
An advocate's written opinion on the title, built on the records we pull for it.
/landlens

One Map
Every layer on one map: the parcel, its boundary, zoning, water bodies and what sits around it.
/landlens/one/map

PriceMap
What land actually changed hands for around this plot, taken from the registered deeds.
/landlens/pricemap

Build Scope
What you are allowed to build here: floor space, height, coverage and setbacks.
/landlens/build-scope

Property Tracker
Watch a property and hear about it when something new is registered against it.
/landlens/property-tracker

Deal Room
Run the transaction in one place: documents, stamping, signatures and the parties.
/landlens/deal-room

FREE TOOLS · NO ACCOUNT NEEDED

Twenty-four checks you can run yourself, at no cost.

Records and verification

The registers themselves, read for you.

- Encumbrance Certificate
- Patta and Chitta
- Field Measurement Sketch
- EC Analyzer
- Bank charge check
- Court case search
- Seller background check
- Approval check by survey

Value and duty

What it is worth and what it costs to register.

- Guideline value by street
- Guideline value by survey
- Stamp duty and registration fees
- Capital gains
- Floor space index
- Area unit converter

Zoning and land use

What the plan says can happen on this land.

- Land use zone finder
- CMDA land use check
- Coastal regulation zone
- Master plan check
- Water bodies finder
- Airport height clearance

Registers and directories

Who holds it, and which office keeps the record.

- Find your registering office
- Temple property check
- Waqf property check
- RERA register

Every free tool
/tools

Services we run for you
/services

The LandLens suite
/landlens/one

Verified RealEstate™

Every claim in this document traces back to a government record.

- Legal opinions, due diligence and title verification
- Building plan, layout and sub-division approvals
- Completion and occupancy certificates, regularisation
- Escrow, negotiation and NRI property management
- Land survey, soil testing, architecture and construction

Verified RealEstate
3/350/2 Mettukuppam,
OMR Thoraipakkam,
Chennai 600 097, India
hello@verified.realestate
+91 9996 12 9996

Prepared from the registers named on the page each finding sits on. Where a register could not be read, this document says so in its place rather than leaving the gap to be read as a clean result.