PP APPROVAL RECORD

Planning Permission

Survey 492

Kuppandampalayam

Erode district, Tamil Nadu

APPROVAL TYPE
Building Plan

ISSUING AUTHORITY
Rural Panchayat

The approval as the planning authority issued it, reproduced in full behind this page.

An approval speaks to what was sanctioned, not to what was built. Completion is a separate record.

Verified RealEstate™

3/350/2 Mettukuppam,
OMR Thoraipakkam,
Chennai 600 097, India

hello@verified.realestate

+91 9996 12 9996


verified.realestate

PLAN SHOWING THE PROPOSED CONSTRUCTION OF R.C.C. ROOF GROUND FLOOR COMMERCIAL BUILDINGS (3 SHOPS)

IN NATHAM R.S.NO : 492 / 14 (PATTA NO : 8809) AT ATHANI TO BHAVANI MAIN ROAD , KARUVALVADI PUDHUR ,


KUPPANDAMPALAYAM VILLAGE AND PANCHAYAT, ANTHIYUR UNION AND TALUK , ERODE DISTRICT.

APPLICANT : P. JOHNSAMUVEL S/O PALPANDI

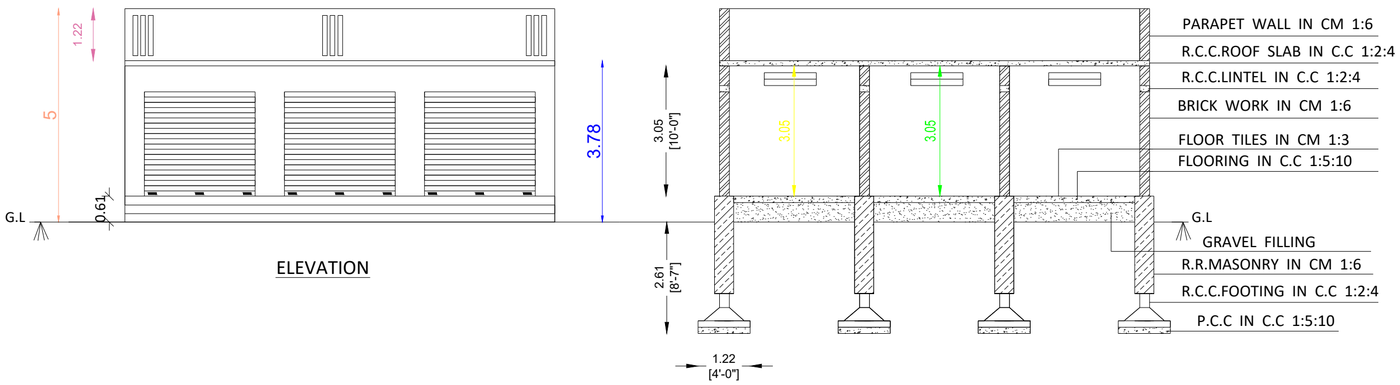


ELEVATION


CROSS SECTION ON 'AB'

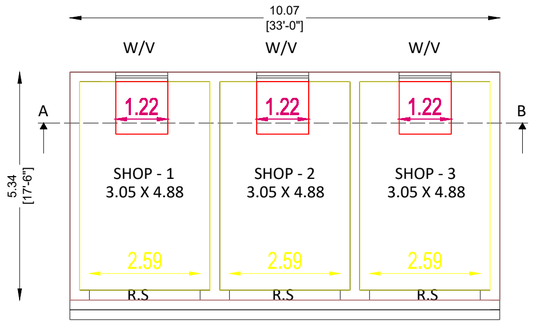

PROPOSED GROUND FLOOR
BUILDING PLAN 1: 100

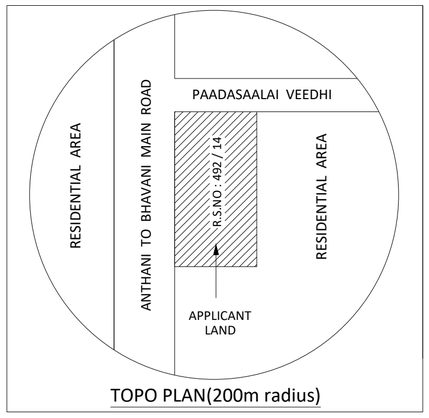


TOPO PLAN(200m radius)

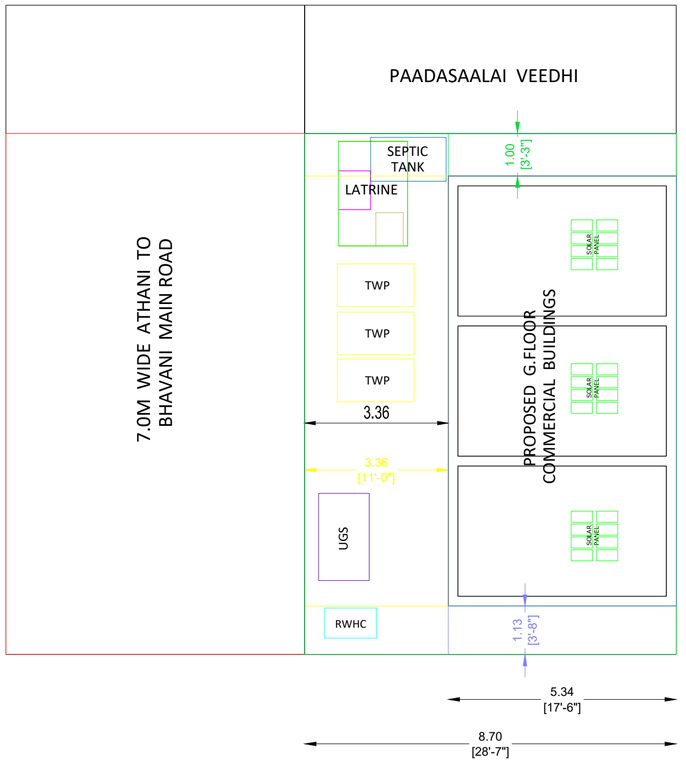


GOVT.PRIMARY HOSPITAL


SITE PLAN 1 : 100

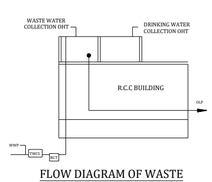

FLOW DIAGRAM OF WASTE WATER RECYLING & REUSE

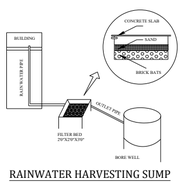

RAINWATER HARVESTING SUMP

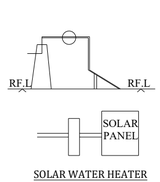

SOLAR WATER HEATER

PLAN INFO
PLOT_AREA_M2= 140.00
AS_PER_DOCUMENT = 140.00
SINGLE_FAMILY_BLDG=NO
COMMERCIAL_BUILDING=YES
SECURITY_ZONE=NO
WHETHER_GOVT_OR_AIDED_SCHOOL=NO
BLOCK_1_B-SHOP_MEMBER_COUNT=3
DISTRICT= ERODE
TALUK= ANTHIYUR
VILLAGE = KUPPANDAMPALAYAM
JURISDICTION_TYPE= PANCHAYAT
SURVEY_NO= 492 / 14
PATTA_NO= 8809
PLOT_NO= NIL
ACCESS_WIDTH_M= 7.0M
ROAD_WIDTH= 7.0M
ROAD_LENGTH=300m
AVG_PLOT_WIDTH= 12.85M
AVG_PLOT_DEPTH= 10.09M
LAND_USE_ZONE =COMMERCIAL PURPOSE
RWH_DECLARED=YES
BUILDING_NEAR_TO_RIVER=NO
AREA_TYPE=OTHERS
BUILDING_NEAR_MONUMENT=NO
BUILDING_NEAR_GOVT_BLDG=NO
NOC_FOR_CONSTRUCTION_NEAR_MONUMENT=NO
NOC_FIRE_DEPT=NO
OSR_APPLICABLE=NO
OSR_SURRENDER=NO
OSR_SURR_BUYBACK_RETAIN=BUYBACK
PREMIUM_FSI_REQUIRED=NO
IS_APPROVED_LAYOUT=NO
IS_SWIMMING_POOL_EXISTS=NO
IF_HERITAGE_TOWN_LESSTHAN_1KM_RADIUS=NO
FMB_OR_PLR = 140.00
AS_AT_SITE = 106.14

REFERENCE	SQ.FEET	SQ.METER
APPLICANT SITE (AS DOC NO : 1796 / 2025)	1506.96	140.00
APPLICANT SITE AS PATTA (NO : 8809)	1506.96	140.00
TAKEN AREA FOR THE CONSTRUCTION	1142.49	106.14
PROPOSED G.FLOOR PLINTH AREA	578.78	53.77
PROPOSED G.FLOOR CARPET AREA	480.61	44.65
OPEN SPACE AREA	928.18	86.23
R.S - ROLLING SHUTTER	8' X 8'	2.44 X 2.44M
W/V- WINDOW/VENTILATER	4' X 1'	1.22 X 0.30M
D1 - DOOR	2'6" X 7'	0.75 X 2.10M

CPR BUILDERS AND PLANNERS
Er. C. PRATHAP KUMAR, B.E ; L.B.S (Grade - II)
Senior Structural Civil Engineer, Anthiyur.
PH : +91 - 9500607917 , 9865550604

APPLICANT DETAILS :
Mr. P. JOHNSAMUVEL,
S/O PALPANDI,
ATHANI - BHAVANI MAIN ROAD,
KARUVALVADI PUDHUR,
KUPPANDAMPALAYAM VILLAGE,
ANTHIYUR (TK) , ERODE (DT).
PIN CODE - 638502
PH : +91 - 8825777749



APPLICANT PHOTO

APPLICANT SIGN :

Er.C.PRATHAP KUMAR,B.E(Civil)
Senior Consulting Civil Engineer Grade-II
Registered Valuer for Banks
59, Pudhukkadu Road, Anthiyur - 638 501.
Mobile : +91 9865550604

ENGINEER

THE LANDLENS SUITE

Eight ways to know a piece of land before you pay for it.

This report covers one part of the picture. These cover the rest, drawn from the same government records, for any property in Tamil Nadu.

LandLens One
Ask anything about a property and get an answer grounded in live government records, with the sources shown.
/landlens/one

Verify My Land
Every record check run on one property and returned as a single report.
/landlens/verify-my-land

Legal Opinion
An advocate's written opinion on the title, built on the records we pull for it.
/landlens

One Map
Every layer on one map: the parcel, its boundary, zoning, water bodies and what sits around it.
/landlens/one/map

PriceMap
What land actually changed hands for around this plot, taken from the registered deeds.
/landlens/pricemap

Build Scope
What you are allowed to build here: floor space, height, coverage and setbacks.
/landlens/build-scope

Property Tracker
Watch a property and hear about it when something new is registered against it.
/landlens/property-tracker

Deal Room
Run the transaction in one place: documents, stamping, signatures and the parties.
/landlens/deal-room

FREE TOOLS · NO ACCOUNT NEEDED

Twenty-four checks you can run yourself, at no cost.

Records and verification

The registers themselves, read for you.

- Encumbrance Certificate
- Patta and Chitta
- Field Measurement Sketch
- EC Analyzer
- Bank charge check
- Court case search
- Seller background check
- Approval check by survey

Value and duty

What it is worth and what it costs to register.

- Guideline value by street
- Guideline value by survey
- Stamp duty and registration fees
- Capital gains
- Floor space index
- Area unit converter

Zoning and land use

What the plan says can happen on this land.

- Land use zone finder
- CMDA land use check
- Coastal regulation zone
- Master plan check
- Water bodies finder
- Airport height clearance

Registers and directories

Who holds it, and which office keeps the record.

- Find your registering office
- Temple property check
- Waqf property check
- RERA register

Every free tool
/tools

Services we run for you
/services

The LandLens suite
/landlens/one

Verified RealEstate™

Every claim in this document traces back to a government record.

- Legal opinions, due diligence and title verification
- Building plan, layout and sub-division approvals
- Completion and occupancy certificates, regularisation
- Escrow, negotiation and NRI property management
- Land survey, soil testing, architecture and construction

Verified RealEstate
3/350/2 Mettukuppam,
OMR Thoraipakkam,
Chennai 600 097, India
hello@verified.realestate
+91 9996 12 9996

Prepared from the registers named on the page each finding sits on. Where a register could not be read, this document says so in its place rather than leaving the gap to be read as a clean result.