PP APPROVAL RECORD

Planning Permission

Survey 80 and 1 more

Erode district, Tamil Nadu

APPROVAL TYPE
Building Plan

ISSUING AUTHORITY
DTCP

The approval as the planning authority issued it, reproduced in full behind this page.


An approval speaks to what was sanctioned, not to what was built. Completion is a separate record.

PLAN SHOWING THE PROPOSED CONSTRUCTION OF R.C.C ROOF STILT FLOOR, FIRST FLOOR, SECOND FLOOR AND HEAD ROOM FOR COMMERCIAL PURPOSE (AUTO MOBILE SHOWROOM) IN WARD - A, BLOCK No-19, NEW SUB DIVISION T.S.No- 80, 81/1 AT ERODE TOWN, ERODE CORPORATION, ERODE TALUK AND ERODE DISTRICT.


APPLICANT:

M/s CHINTU PROPERTIES


ONLINE APPLICATION NO : SWP/BPA/956284/2026, Dated: 21.09.2026.
SWP/DTCP/ERODE/Site Approval No.286/2026
SWP/DTCP/ERODE/LPA/Planning Permission No. 30/2026

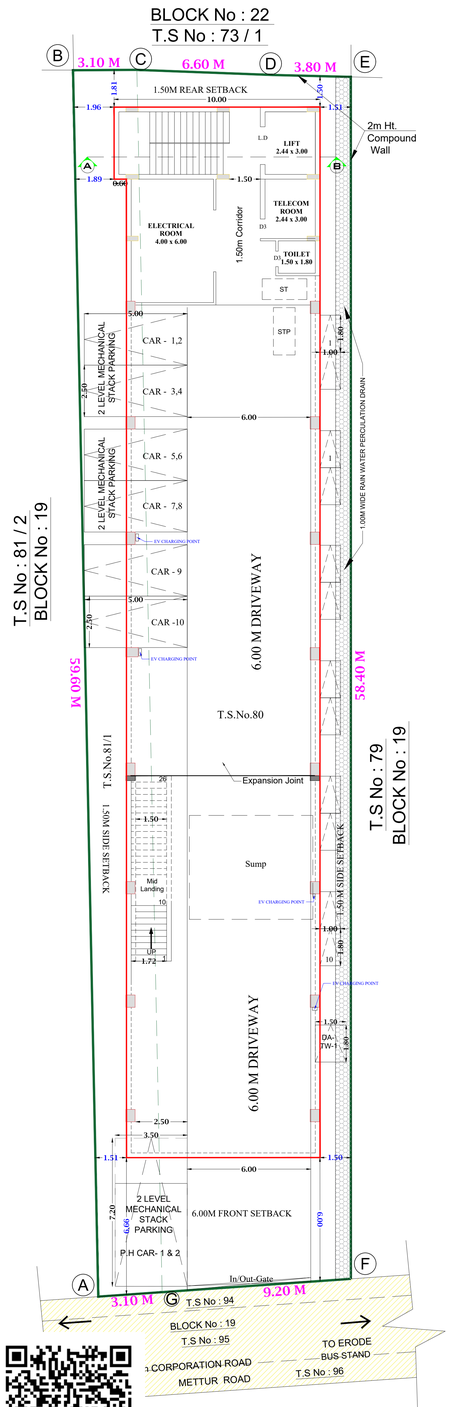


GROUND FLOOR / SITE PLAN

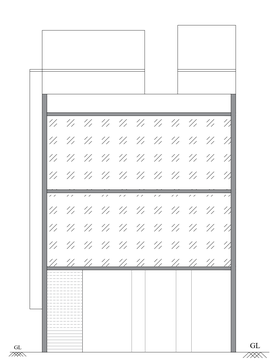


ELEVATION

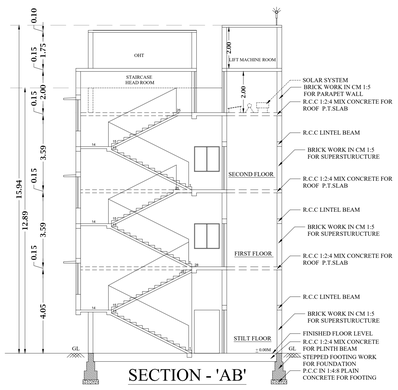


SECTION - 'AB'

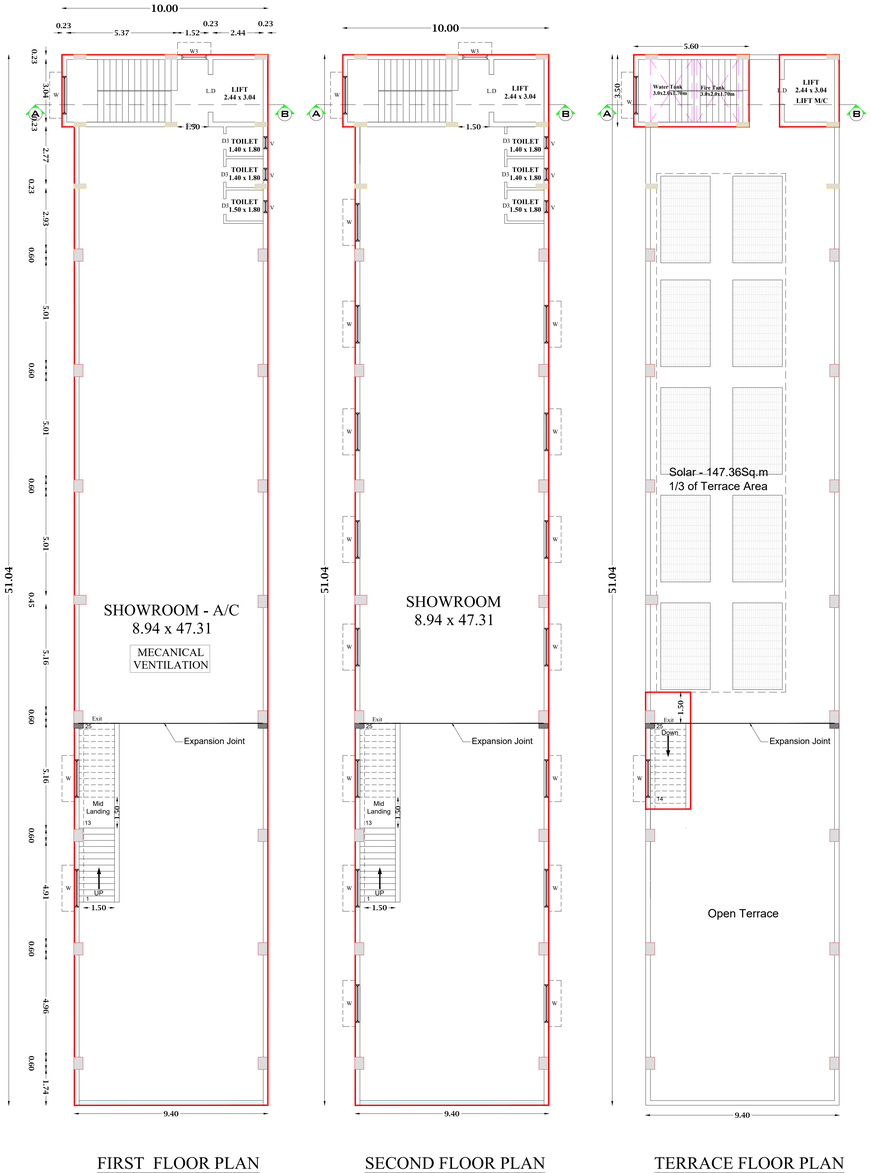

FIRST FLOOR PLAN | SECOND FLOOR PLAN | TERRACE FLOOR PLAN

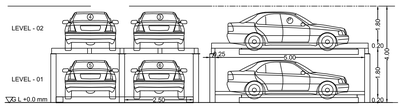

2 LEVEL MECHANICAL STACK PARKING

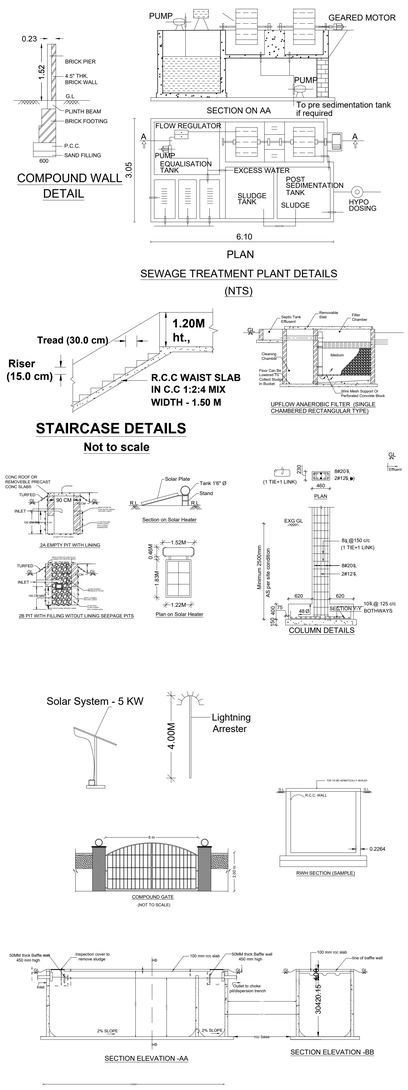

COMPOUND WALL DETAIL

PLAN

SEWAGE TREATMENT PLANT DETAILS (NTS)

UPFLOW ANAEROBIC FILTER (SINGLE CHAMBERED RECTANGULAR TYPE)

STAIRCASE DETAILS

Not to scale

I.LAND AREA DETAILS:

SL. NO	AREA DETAILS	SQ MT
1	AREA OF THE LAND AS PER DOCUMENT	761.80
2	AREA OF THE LAND AS PER PATTA	761.80

II.PROPOSED BUILDING AREA DETAILS:

Block Name	Floor Name	FSI Area in Sq.m	Non FSI Area in Sq.m	Total Builtup Area in Sq.m
Block - 01	PROPOSED SILT FLOOR	-	481.87	481.87
	PROPOSED FIRST FLOOR	481.87	-	481.87
	PROPOSED SECOND FLOOR	481.87	-	481.87
	HEAD ROOM AND LIFT	-	42.12	42.12
	Grand Total	963.74	523.99	1487.73

Floor Space Index - TOTAL BUILDING AREA / TOTAL LAND AREA = 963.74 / 761.80 = 1.27 < 2

DESCRIPTION	Required	Provided
Two Wheeler Parking Stalls	-	10
Car Parking Stalls	10	10
Disabled Two Wheeler Parking Stalls	-	01
Disabled Car Parking Stalls	02	02

JOINERY DETAILS		FEET	METRE
D	DOOR	3'3" X 7'0"	1.00 X 2.14
D1	DOOR	2'6" X 7'0"	0.76 X 2.14
ED	EMERGENCY DOOR	4'0" X 7'0"	3.05 X 2.14
RS	ROLLING SHUTTER	10'0" X 8'0"	3.05 X 2.44
W	WINDOW	7'0" X 5'0"	2.14 X 1.52
W1	WINDOW	5'0" X 5'0"	1.52 X 1.52
V	VENTILATOR	2'0" X 3'3"	0.61 X 1.00
LD	LIFT DOOR	3'3" X 7'0"	1.00 X 2.14
GD	GLASS DOOR	10'0" X 7'0"	3.05 X 2.14

COLOR INTEX :-

ROAD SHOWN IN –
SITE BOUNDARY SHOWN IN –
PROPOSED BUILDING SHOWN IN –

LABOUR DETAILS

TOTAL NO OF LABOUR'S = 25 NO'S

GATE	MEASUREMENT IN METER
ENTRY / EXIT	9.00 X 1.81

ALL DIMENSIONS ARE IN METER SCALE 1:100

FIRE FIGHTING ARRANGEMENTS

- F.E - FIRE EXTINGUSISHER
- A.D.A.S - AUTOMATIC DETECTION & ALARM
- P.A.S - PUBLIC ADDRESS SYSTEM
- LIGHTNING ARRESTOR

(e-signed)
Deputy Director,
Erode Local Planning Authority/
District Town and Country Planning Office,
Erode District.

APPLICANT

For CHINTU PROPERTIES
Authorised Signatory

STRUCTURAL ENGINEER

Er.S.V. GURUNATHAN M.E., PGD (QSA)
REGISTERED STRUCTURAL ENGINEER
Reg. No : SI / TN24 / RSE - Gr. II / EDTCP
GURU PLANNERS AND DESIGNERS
181, K.V.G. Complex, Kullampalayam,
Erode - 638 002. Ph : 97150 66669.

REGISTERED ENGINEER

Er. P.K.NAVEEN B.E.,
REGISTERED ENGINEER
R.No: 04/2022/RE-Gr:II/EDTCP
on 26-05-2022 Valid upto 25-5-2027
1st Floor, TKM Complex,
Opp:Anna Statue,Perundurai-638 052
Cell: 78451 90700.

cell: 843 800 6000

THE LANDLENS SUITE

Eight ways to know a piece of land before you pay for it.

This report covers one part of the picture. These cover the rest, drawn from the same government records, for any property in Tamil Nadu.

LandLens One
Ask anything about a property and get an answer grounded in live government records, with the sources shown.
/landlens/one

Verify My Land
Every record check run on one property and returned as a single report.
/landlens/verify-my-land

Legal Opinion
An advocate's written opinion on the title, built on the records we pull for it.
/landlens

One Map
Every layer on one map: the parcel, its boundary, zoning, water bodies and what sits around it.
/landlens/one/map

PriceMap
What land actually changed hands for around this plot, taken from the registered deeds.
/landlens/pricemap

Build Scope
What you are allowed to build here: floor space, height, coverage and setbacks.
/landlens/build-scope

Property Tracker
Watch a property and hear about it when something new is registered against it.
/landlens/property-tracker

Deal Room
Run the transaction in one place: documents, stamping, signatures and the parties.
/landlens/deal-room

FREE TOOLS · NO ACCOUNT NEEDED

Twenty-four checks you can run yourself, at no cost.

Records and verification

The registers themselves, read for you.

- Encumbrance Certificate
- Patta and Chitta
- Field Measurement Sketch
- EC Analyzer
- Bank charge check
- Court case search
- Seller background check
- Approval check by survey

Value and duty

What it is worth and what it costs to register.

- Guideline value by street
- Guideline value by survey
- Stamp duty and registration fees
- Capital gains
- Floor space index
- Area unit converter

Zoning and land use

What the plan says can happen on this land.

- Land use zone finder
- CMDA land use check
- Coastal regulation zone
- Master plan check
- Water bodies finder
- Airport height clearance

Registers and directories

Who holds it, and which office keeps the record.

- Find your registering office
- Temple property check
- Waqf property check
- RERA register

Every free tool
/tools

Services we run for you
/services

The LandLens suite
/landlens/one

Verified RealEstate™

Every claim in this document traces back to a government record.

- Legal opinions, due diligence and title verification
- Building plan, layout and sub-division approvals
- Completion and occupancy certificates, regularisation
- Escrow, negotiation and NRI property management
- Land survey, soil testing, architecture and construction

Verified RealEstate
3/350/2 Mettukuppam,
OMR Thoraipakkam,
Chennai 600 097, India
hello@verified.realestate
+91 9996 12 9996

Prepared from the registers named on the page each finding sits on. Where a register could not be read, this document says so in its place rather than leaving the gap to be read as a clean result.