PP APPROVAL RECORD

Planning Permission

Survey 224 and 2 more

Lakkapuram

Erode district, Tamil Nadu

APPROVAL TYPE
Building Plan

ISSUING AUTHORITY
Rural Panchayat

The approval as the planning authority issued it, reproduced in full behind this page.

An approval speaks to what was sanctioned, not to what was built. Completion is a separate record.

Verified RealEstate™

3/350/2 Mettukuppam,
OMR Thoraipakkam,
Chennai 600 097, India


hello@verified.realestate

+91 9996 12 9996


verified.realestate

PLAN SHOWING THE PROPOSED CONSTRUCTION OF R.C.C ROOF RESIDENTIAL BUILDING IN S.F No : 224 / 1A, 225 / 1A, NEW S.F No : 224 / 1A1A15, 225 / 7, PATTA No : 1831, AMMA THOTTAM, KALAPPARAIKKADU, KARUR MAIN ROAD, 007 - PUNJAI LAKKAPURAM VILLAGE & VILLAGE PANCHAYAT, MODAKKURICHI UNION & TALUK, ERODE DISTRICT .


APPLICANT : A. T. SUNDAR , S /o. R.A. THANGAVELU .

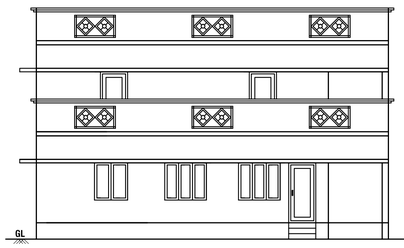


ELEVATION

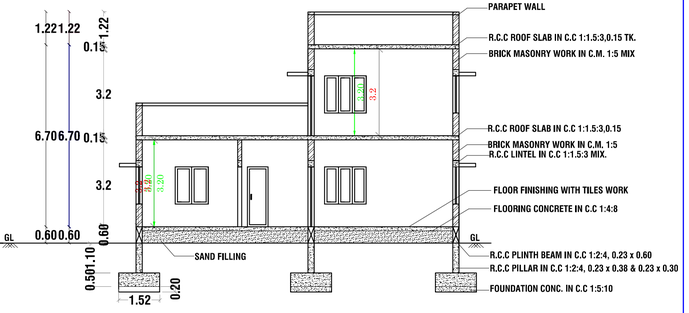

SECTION ON " AA "

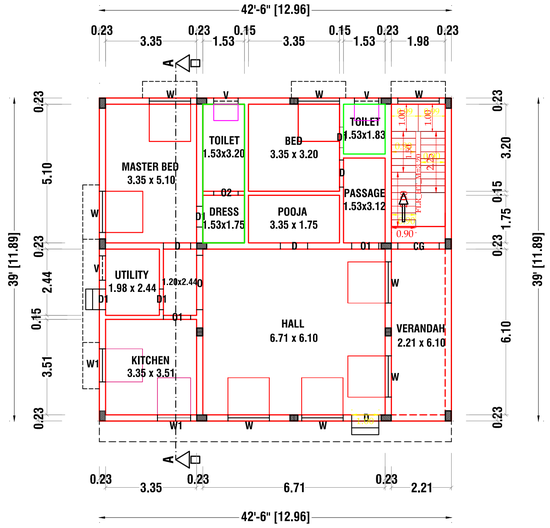

GROUND FLOOR PLAN

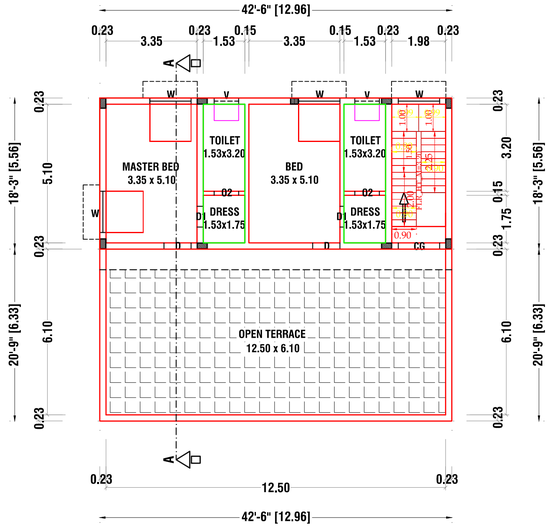

FIRST FLOOR PLAN

SCALE = 1 : 100


SCHEDULE OF JOINERIES

	DESCRIPTION	SIZE IN M		DESCRIPTION	SIZE IN M		DESCRIPTION	SIZE IN M
MD / D	Main Door / Door	1.07 x 2.13	O	Opening	2.00 x 2.13	W	Window	1.52 x 1.37
D1	Door	0.76 x 2.13	01	Opening	1.00 x 2.13	W1	Window	1.22 x 1.37
CG	Collapsible Gate	1.52 x 2.13	02	Opening	0.90 x 2.13	V	Ventilator	0.90 x 0.60

COMPOUND WALL DETAILS


COMPOUND WALL PLAN — SECTION — COMPOUND WALL DETAILS

DETAILS OF SEPTIC TANK WITH SOAK PIT

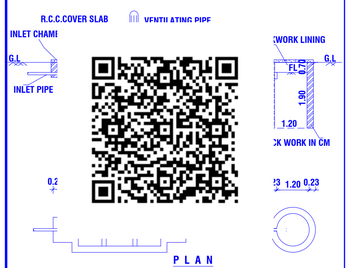


PLAN


DETAILS OF "U" TRAP

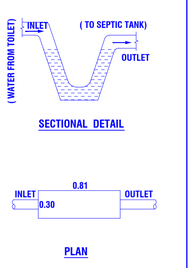

STAIRCASE DETAILS

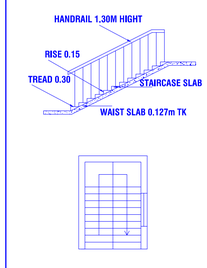


SOLAR PANEL

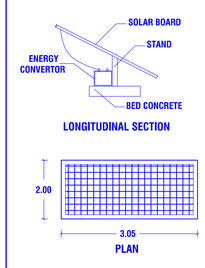


LONGITUDINAL SECTION — PLAN


RAIN WATER HARVESTING TUB

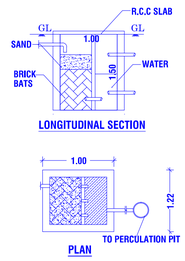

LONGITUDINAL SECTION — PLAN

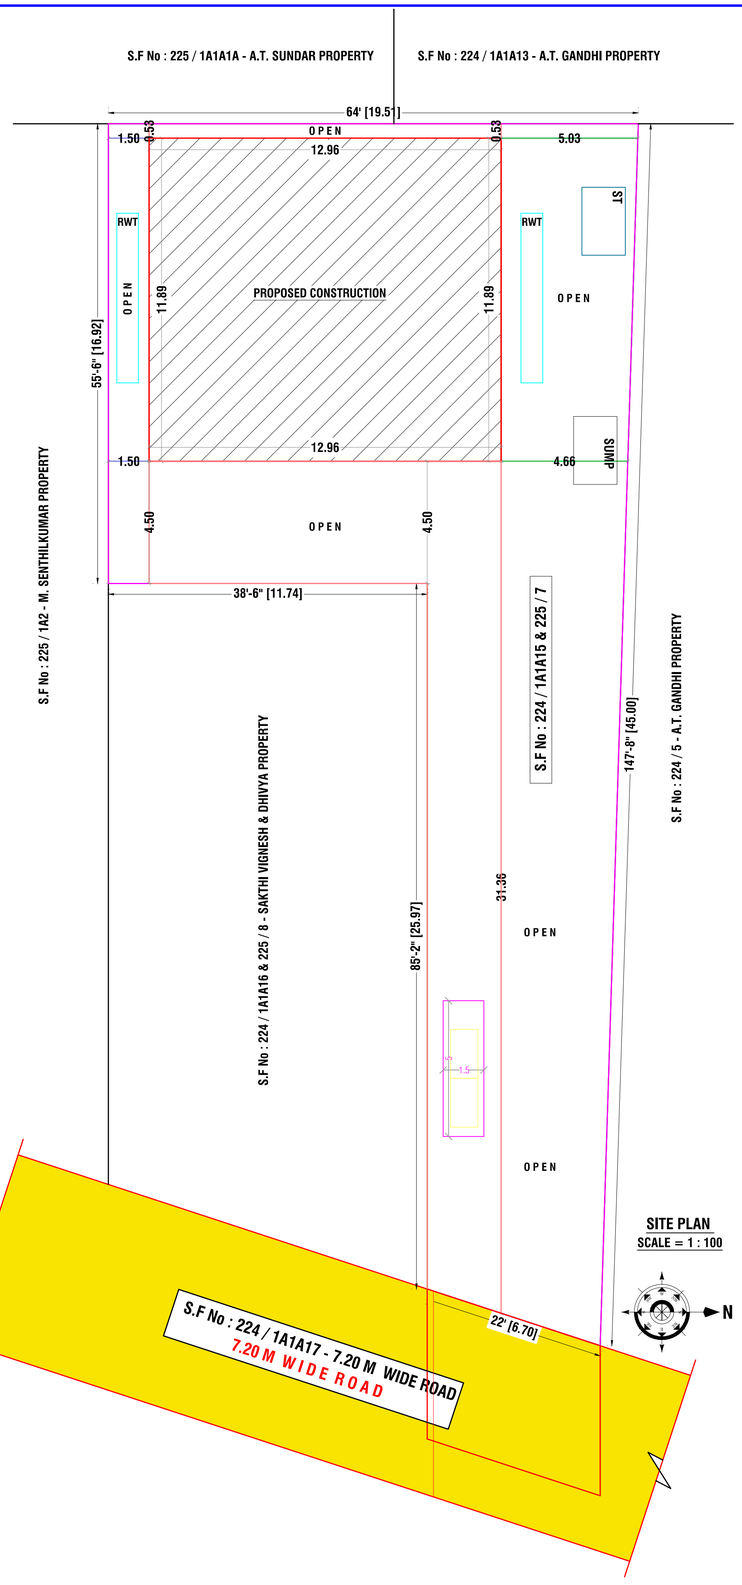

SITE PLAN
SCALE = 1 : 100

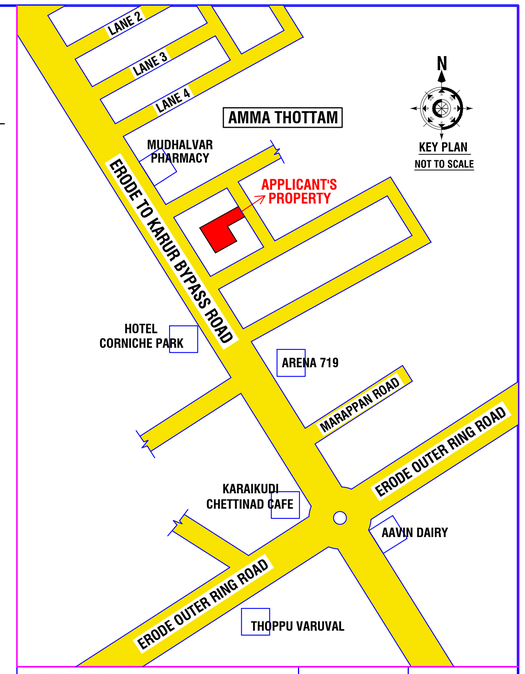

AREA DETAILS :-	Sq.Ft.	Sq.Mt.
AREA OF SITE (313.0 + 195.0 = 508.00)	5468.00	508.00
PLINTH AREA OF PRO. GROUND FLOOR	1657.60	154.00
PLINTH AREA OF PRO. FIRST FLOOR	777.00	72.18
TOTAL PLINTH AREA OF PRO. BUILDING	2434.60	226.18
CARPET AREA OF PRO. GROUND FLOOR	1241.50	115.33
CARPET AREA OF PRO. FIRST FLOOR	426.00	39.57
TOTAL CARPET AREA OF PRO. BUILDING	1667.50	154.90
AREA OF OPEN SPACE	3810.40	354.00
PERCENTAGE OF PLOT COVERAGE	30.31 %	
LENGTH OF THE COMPOUND WALL	126.00 M	

FSI = TOTAL BUILTUP AREA / TOTAL SITE AREA = 0.445 < 2.00

APPLICANT : A.T. SUNDAR , S /o. R.A. THANGAVELU .

(A. T. SUNDAR)

REGISTERED ENGINEER :

PSK

Er. P. SENTHILKUMAR,B.E.,MIE.,FIV.,C.ENGG(I).,
Registered Engineer, RE - Grade I
P. S. K. ENGINEERING CONSTRUCTION
26 /1, PRIYA COMPLEX, VELUR ROAD,
TIRUCHENGODE - 637 211, NAMAKKAL DISTRICT.
Cell No : 98431 88588 & 98421 88588 .

COLOR INDEX :					
ROAD SHOWN IN		PRO.BUILDING SHOWN IN		CAR PARKING	PARKING
BOUNDARY SHOWN IN		RAIN WATER COLL. TANK	R	BIKE PARKING	PARKING

THE LANDLENS SUITE

Eight ways to know a piece of land before you pay for it.

This report covers one part of the picture. These cover the rest, drawn from the same government records, for any property in Tamil Nadu.

LandLens One
Ask anything about a property and get an answer grounded in live government records, with the sources shown.
/landlens/one

Verify My Land
Every record check run on one property and returned as a single report.
/landlens/verify-my-land

Legal Opinion
An advocate's written opinion on the title, built on the records we pull for it.
/landlens

One Map
Every layer on one map: the parcel, its boundary, zoning, water bodies and what sits around it.
/landlens/one/map

PriceMap
What land actually changed hands for around this plot, taken from the registered deeds.
/landlens/pricemap

Build Scope
What you are allowed to build here: floor space, height, coverage and setbacks.
/landlens/build-scope

Property Tracker
Watch a property and hear about it when something new is registered against it.
/landlens/property-tracker

Deal Room
Run the transaction in one place: documents, stamping, signatures and the parties.
/landlens/deal-room

FREE TOOLS · NO ACCOUNT NEEDED

Twenty-four checks you can run yourself, at no cost.

Records and verification

The registers themselves, read for you.

- Encumbrance Certificate
- Patta and Chitta
- Field Measurement Sketch
- EC Analyzer
- Bank charge check
- Court case search
- Seller background check
- Approval check by survey

Value and duty

What it is worth and what it costs to register.

- Guideline value by street
- Guideline value by survey
- Stamp duty and registration fees
- Capital gains
- Floor space index
- Area unit converter

Zoning and land use

What the plan says can happen on this land.

- Land use zone finder
- CMDA land use check
- Coastal regulation zone
- Master plan check
- Water bodies finder
- Airport height clearance

Registers and directories

Who holds it, and which office keeps the record.

- Find your registering office
- Temple property check
- Waqf property check
- RERA register

Every free tool
/tools

Services we run for you
/services

The LandLens suite
/landlens/one

Verified RealEstate™

Every claim in this document traces back to a government record.

- Legal opinions, due diligence and title verification
- Building plan, layout and sub-division approvals
- Completion and occupancy certificates, regularisation
- Escrow, negotiation and NRI property management
- Land survey, soil testing, architecture and construction

Verified RealEstate
3/350/2 Mettukuppam,
OMR Thoraipakkam,
Chennai 600 097, India
hello@verified.realestate
+91 9996 12 9996

Prepared from the registers named on the page each finding sits on. Where a register could not be read, this document says so in its place rather than leaving the gap to be read as a clean result.