PP APPROVAL RECORD

Planning Permission

Survey 25/5B and 1 more

Andikulam, Bhavani taluk

Erode district, Tamil Nadu

APPROVAL TYPE
Building Plan

ISSUING AUTHORITY
Rural Panchayat

The approval as the planning authority issued it, reproduced in full behind this page.

An approval speaks to what was sanctioned, not to what was built. Completion is a separate record.


Verified RealEstate™

3/350/2 Mettukuppam,
OMR Thoraipakkam,
Chennai 600 097, India

hello@verified.realestate

+91 9996 12 9996

verified.realestate

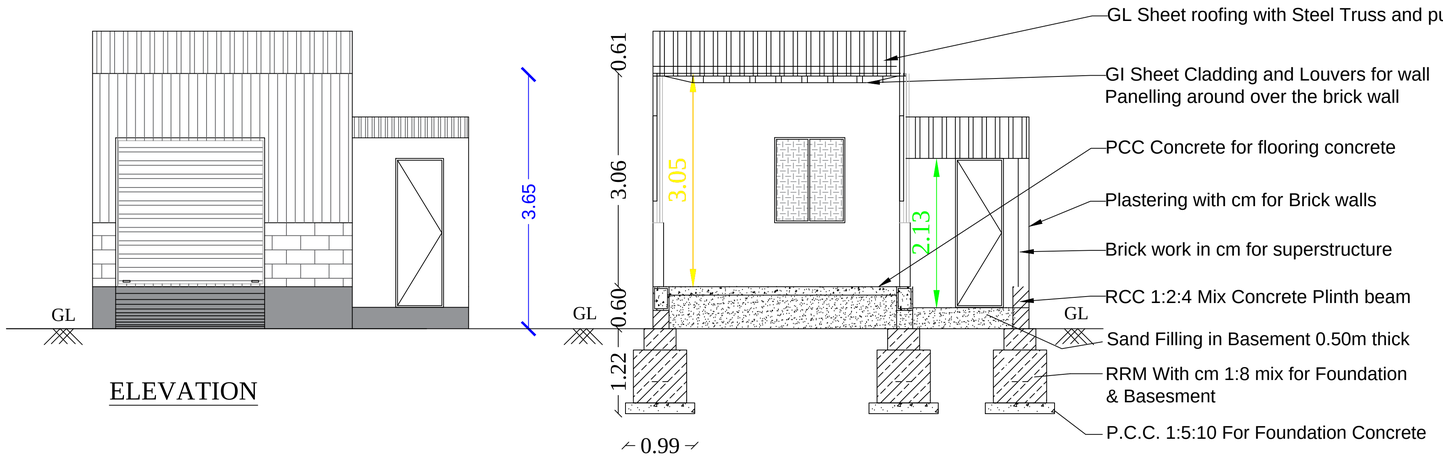


ELEVATION


SECTION ON 'AB'




GROUND FLOOR PLAN

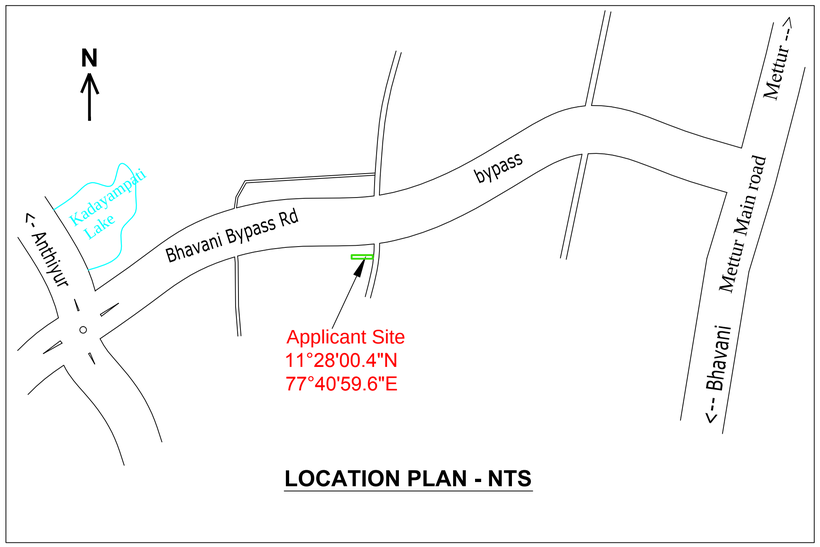

LOCATION PLAN - NTS

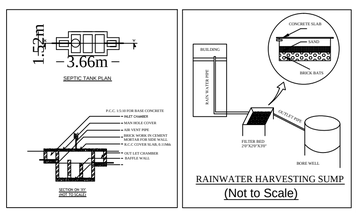

RAINWATER HARVESTING SUMP
(Not to Scale)

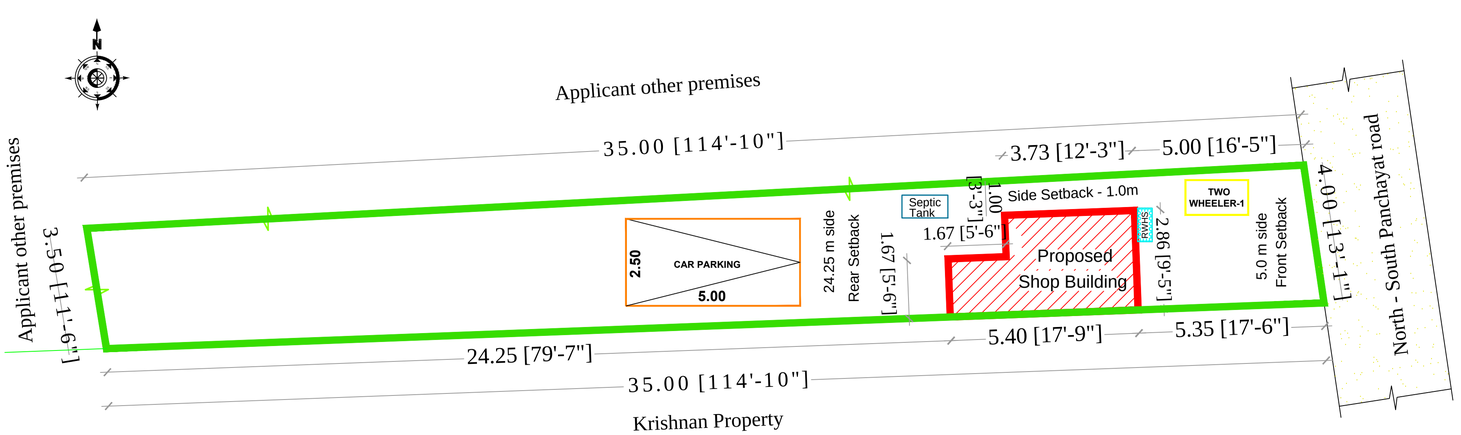

SITE PLAN (SCALE-1:200)

PLAN INFO
PLOT_AREA_M2=130.46
AS_PER_DOCUMENT=130.46
SINGLE_FAMILY_BLDG=NO
CRZ=NO
SECURITY_ZONE=NO
DISTRICT=ERODE
TALUK=BHAVANI
SURVEY_NO=25/5B
PATTA_NO=125
PLOT_NO=-
ACCESS_WIDTH_M=4.00
ROAD_WIDTH=4.00
ROAD_LENGTH= 200.00
AVG_PLOT_WIDTH=3.50
AVG_PLOT_DEPTH=35.00
RWH_DECLARED=YES
AREA_TYPE=OTHERS
NOC_FIRE_DEPT=NO
OSR_APPLICABLE=NO
LAND_USE_ZONE=COMMERCIAL
BUILDING_NEAR_TO_RIVER=NO
BUILDING_NEAR_MONUMENT=NO
BUILDING_NEAR_GOVT_BLDG=NO
PREMIUM_FSI_REQUIRED=NO
IS_APPROVED_LAYOUT=NO
IS_SWIMMING_POOL_EXISTS=NO
FMB_OR_PLR=130.46
AS_AT_SITE=130.46
OSR_SURRENDER=NO
JURISDICTION_TYPE=PANCHAYAT
WHETHER_GOVT_OR_AIDED_SCHOOL=NO
NOC_FOR_CONSTRUCTION_NEAR_MONUMENT=NO
OSR_SURR_BUYBACK_RETAIN=BUYBACK
IF_HERITAGE_TOWN_LESSTHAN_1KM_RADIUS=NO
BLOCK_1_B-SHOP_MEMBER_COUNT=1
BLOCK_1_B-SHOP_PUBLIC_MEMBER_COUNT=5
B-SHOP
IF_HERITAGE_TOWN_LESSTHAN_1KM_RADIUS=NO

PLAN SHOWING THE **PROPOSED** G.L. SHEET ROOF COMMERCIAL CONSTRUCTION IN GROUND FLOOR AT R.S.F. NO: 25/5B - PART, PATTA No: 125, ANDIKULAM VILLAGE & PANCHAYAT,NEAR BY BHAVANI BYPASS ROAD, SENGADU, KADAYAMPATTI POST, BHAVANI TALUK, ERODE DISTRICT.

LAND OWNER: Thiru.M.Ravikumar, S/o.Thiru.Muthusamy.

RENTAL OWNER: Thiru.M.Karthik, S/o.Thiru.Munusamy.

Area Details	Sq.m	Sq.ft
Area of the Document site	6.43 Cent	
Hypothecated Land (3.22 Cent)	130.50	1404.69
Area of the Proposed G.L. Sheet Shop & Toilet building	13.50	145.64
Area of the Open Space	117.00	1259.05
Carpet area of the building	8.78	94.72

Joineries: Rolling Shutter - RS - 2.13 x 2.13
Door - D - 0.76 x 2.13
Ventilator - V - 0.60 x 0.46

Index : Applicant's site shown in
Proposed Building shown in
Road shown in

SCALE 1:100

All Dimensions are in Metre & Feet
All Rooms Are Having Sufficient Ventilation

Erey Associates
Engineer for Every...
email:ereyassociates@gmail.com
A8-428, Murugan Bakery Upstair, Opp to Bhavani Bus Stand, Bhavani Taluk, Erode District.
Cell - 9842767123 - 9080440431

Er.M.PARANDHAMAN
M.E.(Struct), AMIE, D.E.E.E, D.D.M,
STRUCTURAL CONSULTANT & ENGINEER

■ Construction ■ Valuation
■ Estimates ■ DTCP Approvals
■ 3D Modeling ■ Structural Drawing
■ Public Building- Factory Stability

LAND OWNER	ENGINEER
M. Ravikumar	Er. D. VENGADESHWARAN, B.E., Registered Engineer Grade-II, Reg.No.: RE - II/02/2024 EREY ASSOCIATES Opp. Bus Stand, BHAVANI. Cell : 98427 67123, 70102 13427.
RENTAL OWNER	
M. Karthik	

THE LANDLENS SUITE

Eight ways to know a piece of land before you pay for it.

This report covers one part of the picture. These cover the rest, drawn from the same government records, for any property in Tamil Nadu.

LandLens One
Ask anything about a property and get an answer grounded in live government records, with the sources shown.
/landlens/one

Verify My Land
Every record check run on one property and returned as a single report.
/landlens/verify-my-land

Legal Opinion
An advocate's written opinion on the title, built on the records we pull for it.
/landlens

One Map
Every layer on one map: the parcel, its boundary, zoning, water bodies and what sits around it.
/landlens/one/map

PriceMap
What land actually changed hands for around this plot, taken from the registered deeds.
/landlens/pricemap

Build Scope
What you are allowed to build here: floor space, height, coverage and setbacks.
/landlens/build-scope

Property Tracker
Watch a property and hear about it when something new is registered against it.
/landlens/property-tracker

Deal Room
Run the transaction in one place: documents, stamping, signatures and the parties.
/landlens/deal-room

FREE TOOLS · NO ACCOUNT NEEDED

Twenty-four checks you can run yourself, at no cost.

Records and verification

The registers themselves, read for you.

- Encumbrance Certificate
- Patta and Chitta
- Field Measurement Sketch
- EC Analyzer
- Bank charge check
- Court case search
- Seller background check
- Approval check by survey

Value and duty

What it is worth and what it costs to register.

- Guideline value by street
- Guideline value by survey
- Stamp duty and registration fees
- Capital gains
- Floor space index
- Area unit converter

Zoning and land use

What the plan says can happen on this land.

- Land use zone finder
- CMDA land use check
- Coastal regulation zone
- Master plan check
- Water bodies finder
- Airport height clearance

Registers and directories

Who holds it, and which office keeps the record.

- Find your registering office
- Temple property check
- Waqf property check
- RERA register

Every free tool
/tools

Services we run for you
/services

The LandLens suite
/landlens/one

Verified RealEstate™

Every claim in this document traces back to a government record.

- Legal opinions, due diligence and title verification
- Building plan, layout and sub-division approvals
- Completion and occupancy certificates, regularisation
- Escrow, negotiation and NRI property management
- Land survey, soil testing, architecture and construction

Verified RealEstate
3/350/2 Mettukuppam,
OMR Thoraipakkam,
Chennai 600 097, India
hello@verified.realestate
+91 9996 12 9996

Prepared from the registers named on the page each finding sits on. Where a register could not be read, this document says so in its place rather than leaving the gap to be read as a clean result.