

PP

APPROVAL RECORD

Planning Permission

Sadayampattu
Kallakurichi district, Tamil Nadu

APPROVAL TYPE
Building Plan

ISSUING AUTHORITY
Rural Panchayat


PURPOSE
Commercial

The approval as the planning authority issued it, reproduced in full behind this page.


An approval speaks to what was sanctioned, not to what was built. Completion is a separate record.

**PLAN SHOWING THE PROPOSED CONSTRUCTION OF R.C.C. ROOF COMMERCIAL BUILDING IN OLD R.S.NO.165/6,7,NEW R.S NO.165/6B,7B,
KATCHIRAYAPALAIYAM MAIN ROAD, SADAYAMPATTU VILLAGE PANCHAYAT LIMIT,CHINNASALEM TALUK ,KALLAKURICHI DISTRICT.**


APPLICANT:Mr.N.KRISHNAKUMAR S/O NALLIYAPPAN.

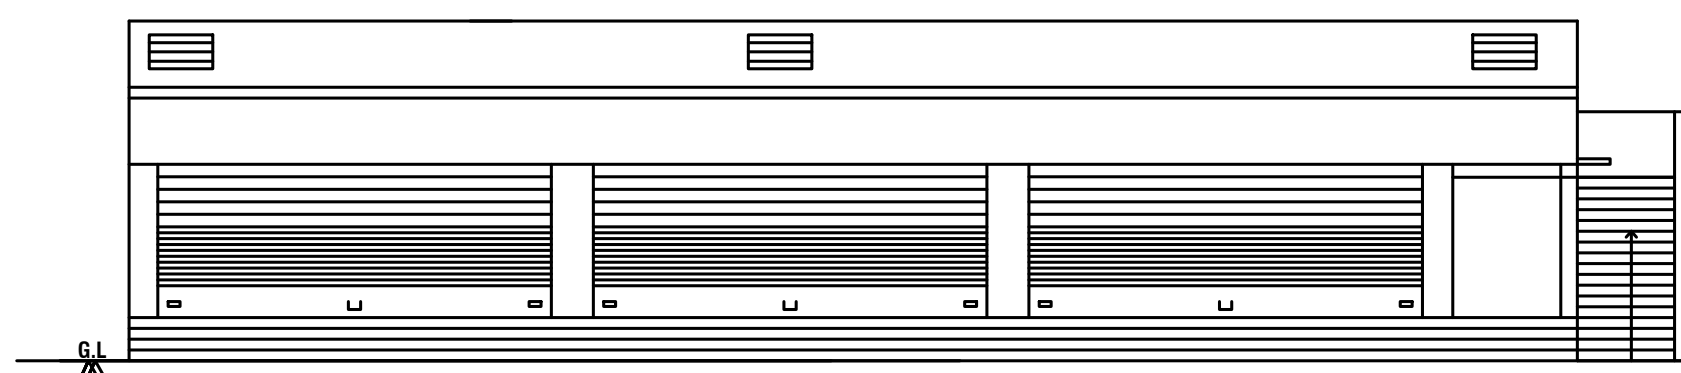


FRONT ELEVATION

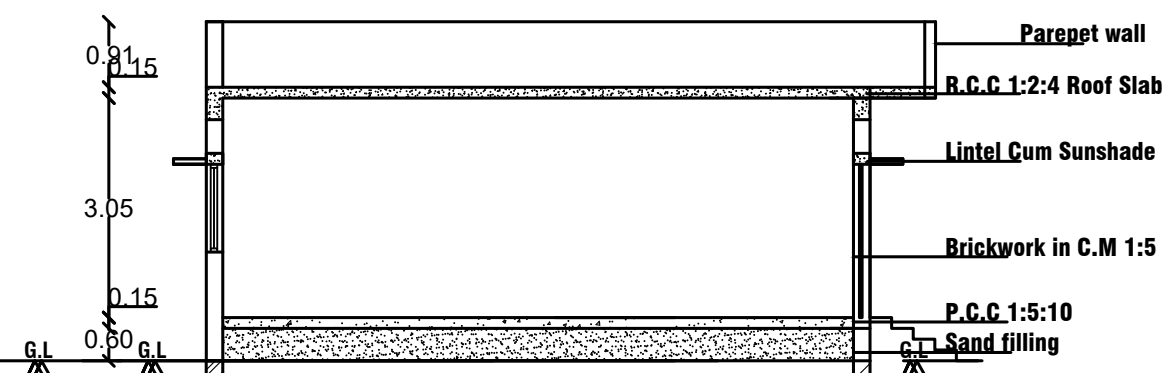


SECTION - 'A - A'

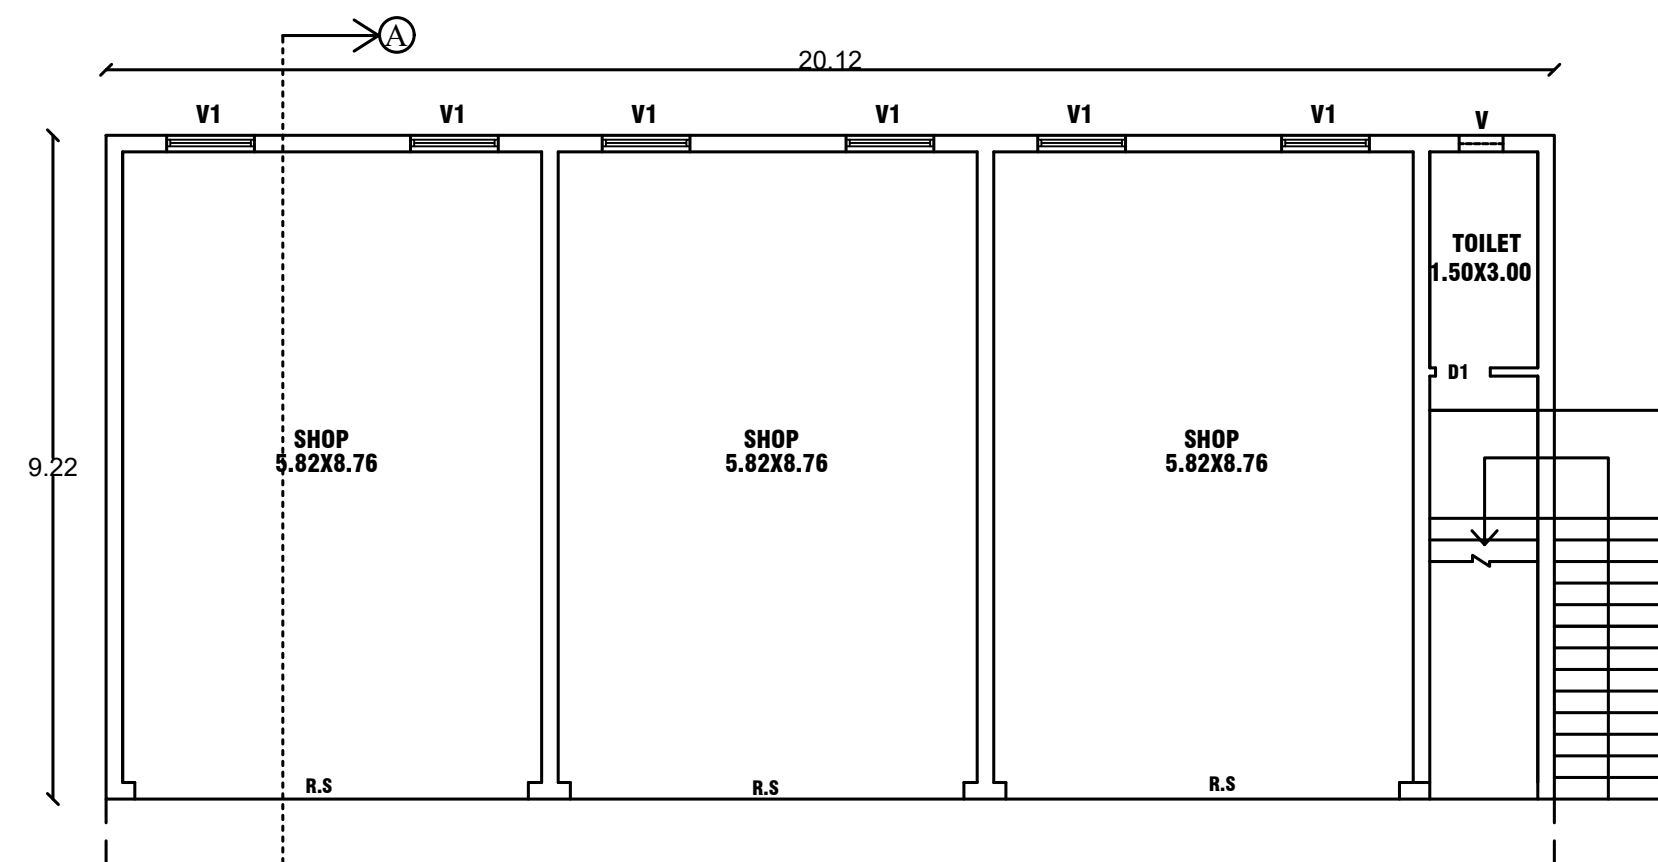

GROUND FLOOR PLAN
NORTH FACING PLAN

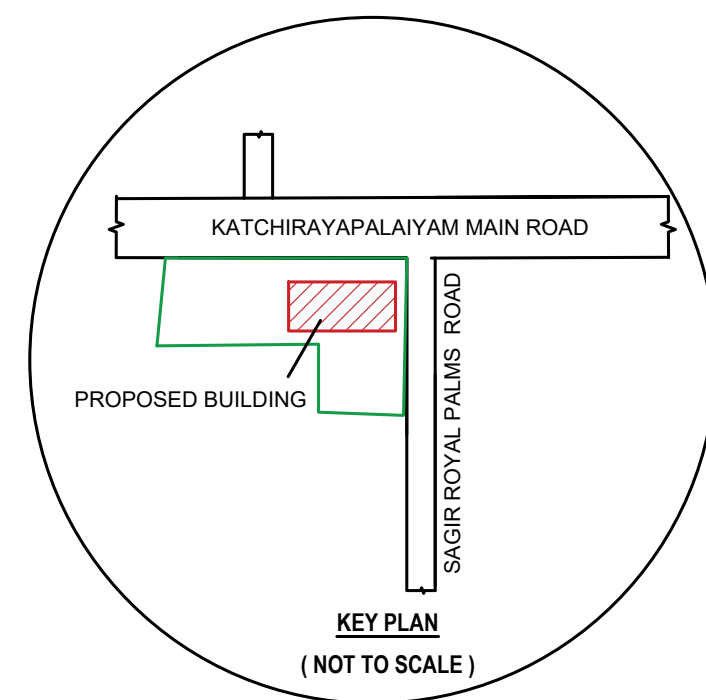

KEY PLAN
(NOT TO SCALE)

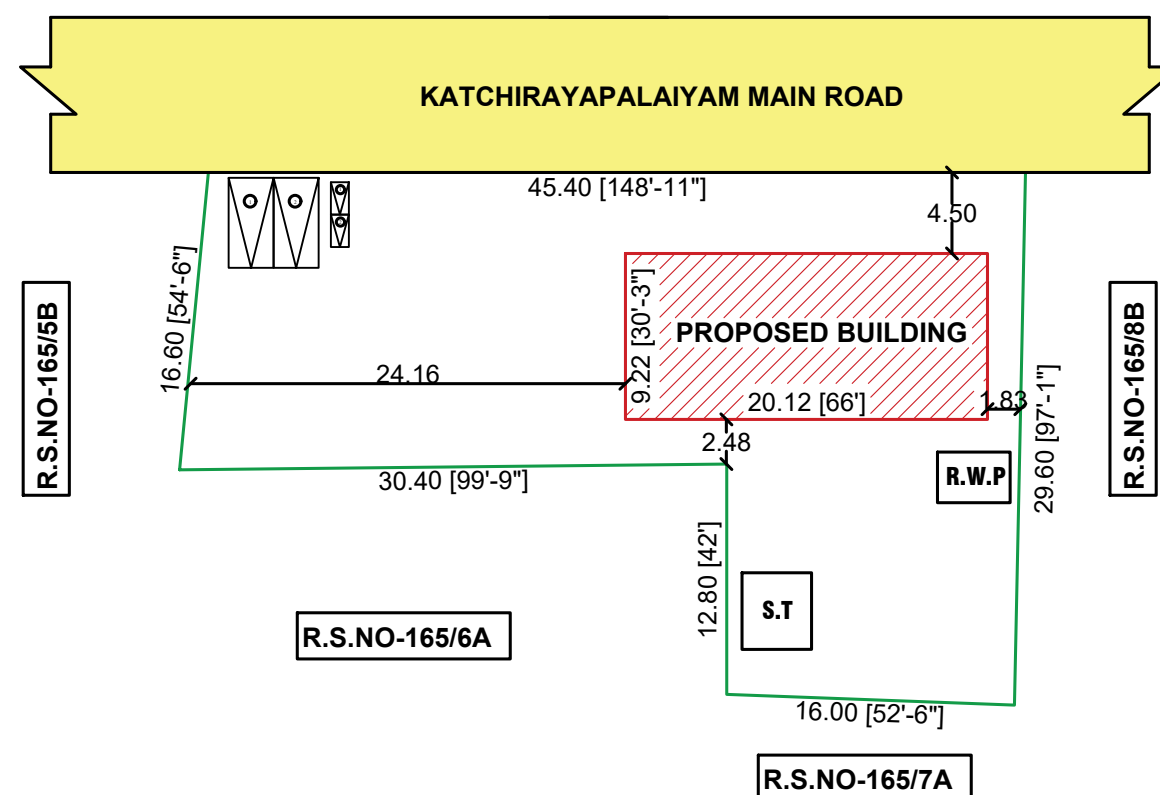

SITE PLAN
SCALE 1:400

AREA DETAILS	SFT	SQM
AREA OF APPLICANT	10462.60	972.00
PROPOSED GROUND FLOOR	1995.50	185.48
FSI (FLOOR SPACE INDEX)	0.19	
PLOT COVERAGE	19.08 %	

SCALE - 1:100 ALL DIMENSION ARE IN 'METER'	
--	--

SECTION ON 'AA'

Labels: INLET, 2.33, A.C COWL COVERED WITH MOSQUITO MESH, VENT PIPE, R.C.C, 1/2 TRAP, OUT LET, STONE BOULDER, SAND FILLING, BRICK WORK IN CM 1:4.

PLAN [SEPTIC TANK]

Labels: INLET, 2.59, 3.35, SOAK PIT.

FOUNDATION DETAIL

Labels: R.C.C. COLUMN 200 X 200 MM, R.C.C. 125 X 125, PLASTER BASE 200 X 200 MM, 1.20 (27.22 kg).

PLAN OF COLUMN FOUNDATION

0.25

0.15

0.15 Thick R.C.C Slab

STAIRCASE DETAIL

TREAD - 0.25M

RISE - 0.15M

WIDTH - 0.91M

Rain Water Pipe

115 thk. brick wall

INSIDE

Building Line

Slope 1 in 20

5 to 7.5 c.m.

rounded size pebbles

1M

Rain Water Percolation pit

The diagram illustrates a solar system plan. It features a rectangular solar panel tilted at an angle. The panel is labeled 'SOLAR GLASS' and is shown with a grid of small circles representing solar cells. An arrow points from the text 'HEAT RADIATION FROM SUN' to the panel. Below the panel, the text 'SOLAR SYSTEM PLAN' is written and underlined.

COLOUR INDEX		 APPLICANT
AREA OF APPLICANT	- 	
PROPOSED BUILDING AREA	- 	
ROAD / STREET	- 	

B. Nakirani
Er. B. NAKKIRAN, D.C.E.
CIVIL ENGINEER & L.B.S.
GANESH DESIGNERS
#10/E-9, GANDHI ROAD
KALLAKURICHI - 606 202.
Ph: 223977, M: 94433 21977
Register Engineer Grade-II
Kallakurichi Municipality
Reg. No: 042/LS/2019/00004

ENGINEER

NOTE

1) This Order is electronically generated and does not require signature



Eight ways to know a piece of land before you pay for it.

This report covers one part of the picture. These cover the rest, drawn from the same government records, for any property in Tamil Nadu.

LandLens One

Ask anything about a property and get an answer grounded in live government records, with the sources shown.

[/landlens/one](#)



Verify My Land

Every record check run on one property and returned as a single report.

[/landlens/verify-my-land](#)



Legal Opinion

An advocate's written opinion on the title, built on the records we pull for it.

[/landlens](#)



One Map

Every layer on one map: the parcel, its boundary, zoning, water bodies and what sits around it.

[/landlens/one/map](#)



PriceMap

What land actually changed hands for around this plot, taken from the registered deeds.

[/landlens/pricemap](#)



Build Scope

What you are allowed to build here: floor space, height, coverage and setbacks.

[/landlens/build-scope](#)



Property Tracker

Watch a property and hear about it when something new is registered against it.

[/landlens/property-tracker](#)



Deal Room

Run the transaction in one place: documents, stamping, signatures and the parties.

[/landlens/deal-room](#)



Twenty-four checks you can run yourself, at no cost.

Records and verification

The registers themselves, read for you.

Encumbrance Certificate

Patta and Chitta

Field Measurement Sketch

EC Analyzer

Bank charge check

Court case search

Seller background check

Approval check by survey

Value and duty

What it is worth and what it costs to register.

Guideline value by street

Guideline value by survey

Stamp duty and registration fees

Capital gains

Floor space index

Area unit converter

Zoning and land use

What the plan says can happen on this land.

Land use zone finder

CMDA land use check

Coastal regulation zone

Master plan check

Water bodies finder

Airport height clearance

Registers and directories

Who holds it, and which office keeps the record.

Find your registering office

Temple property check

Waqf property check

RERA register



Every free tool
/tools



Services we run
for you
/services



The LandLens
suite
/landlens/one



Every claim in this document traces back to a government record.

Legal opinions, due diligence and title verification

Building plan, layout and sub-division approvals

Completion and occupancy certificates, regularisation

Escrow, negotiation and NRI property management

Land survey, soil testing, architecture and construction

Verified RealEstate
3/350/2 Mettukuppam,
OMR Thoraipakkam,
Chennai 600 097, India
hello@verified.realestate
+91 9996 12 9996

Prepared from the registers named on the page each finding sits on. Where a register could not be read, this document says so in its place rather than leaving the gap to be read as a clean result.

