




PLAN SHOWING THE PROPOSED CONSTRUCTION OF COMMERCIAL BUILDING (TILE SHOW ROOM) IN SF NO : 17/1B2 & 2B OLAIYANUR VILLAGE, ULUNDURPET TALUK, KALLAKURICHI DISTRICT.

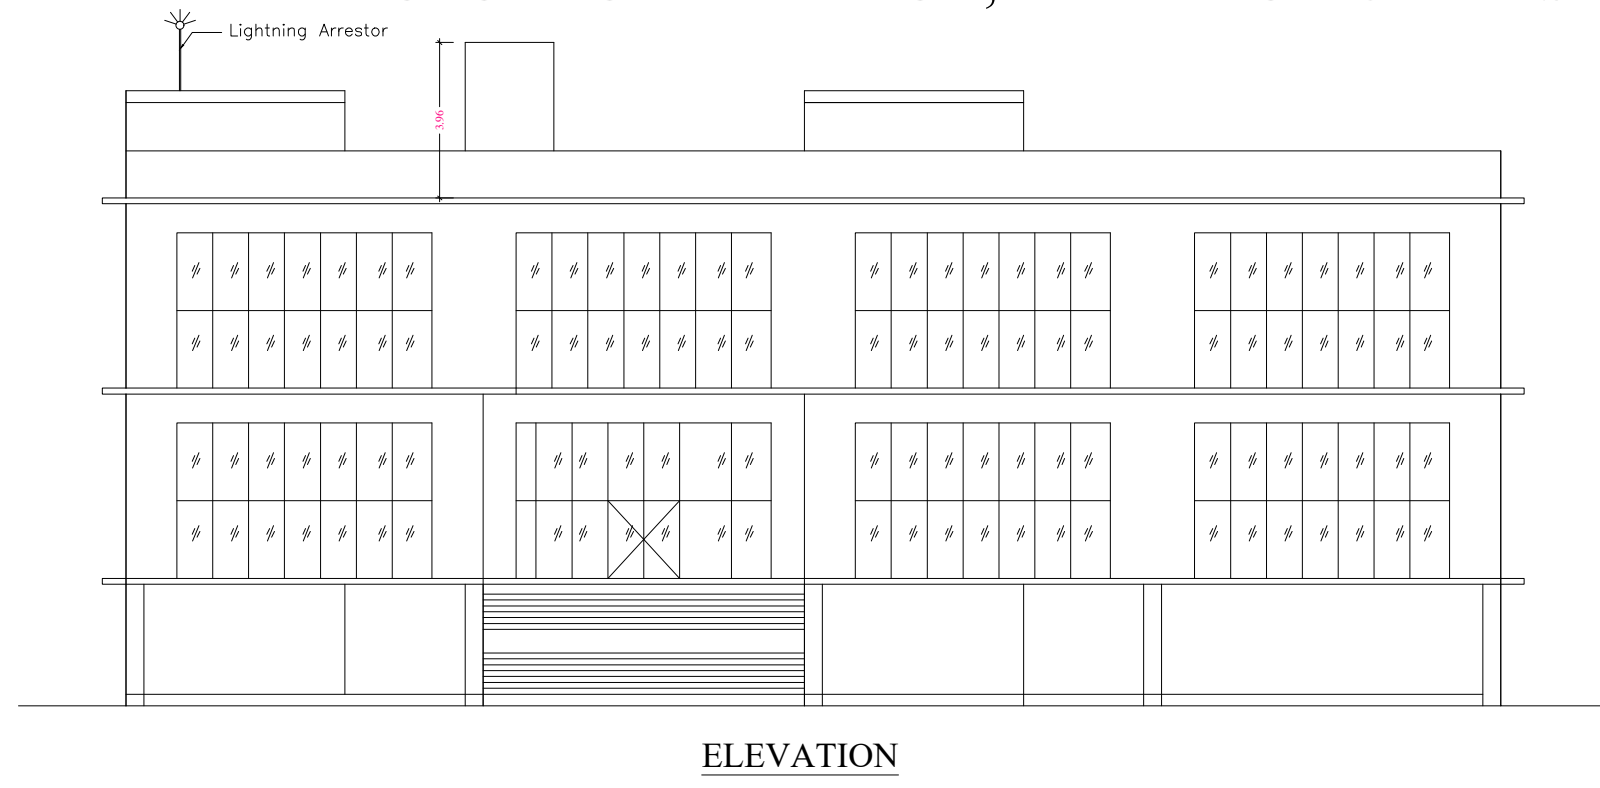


ELEVATION

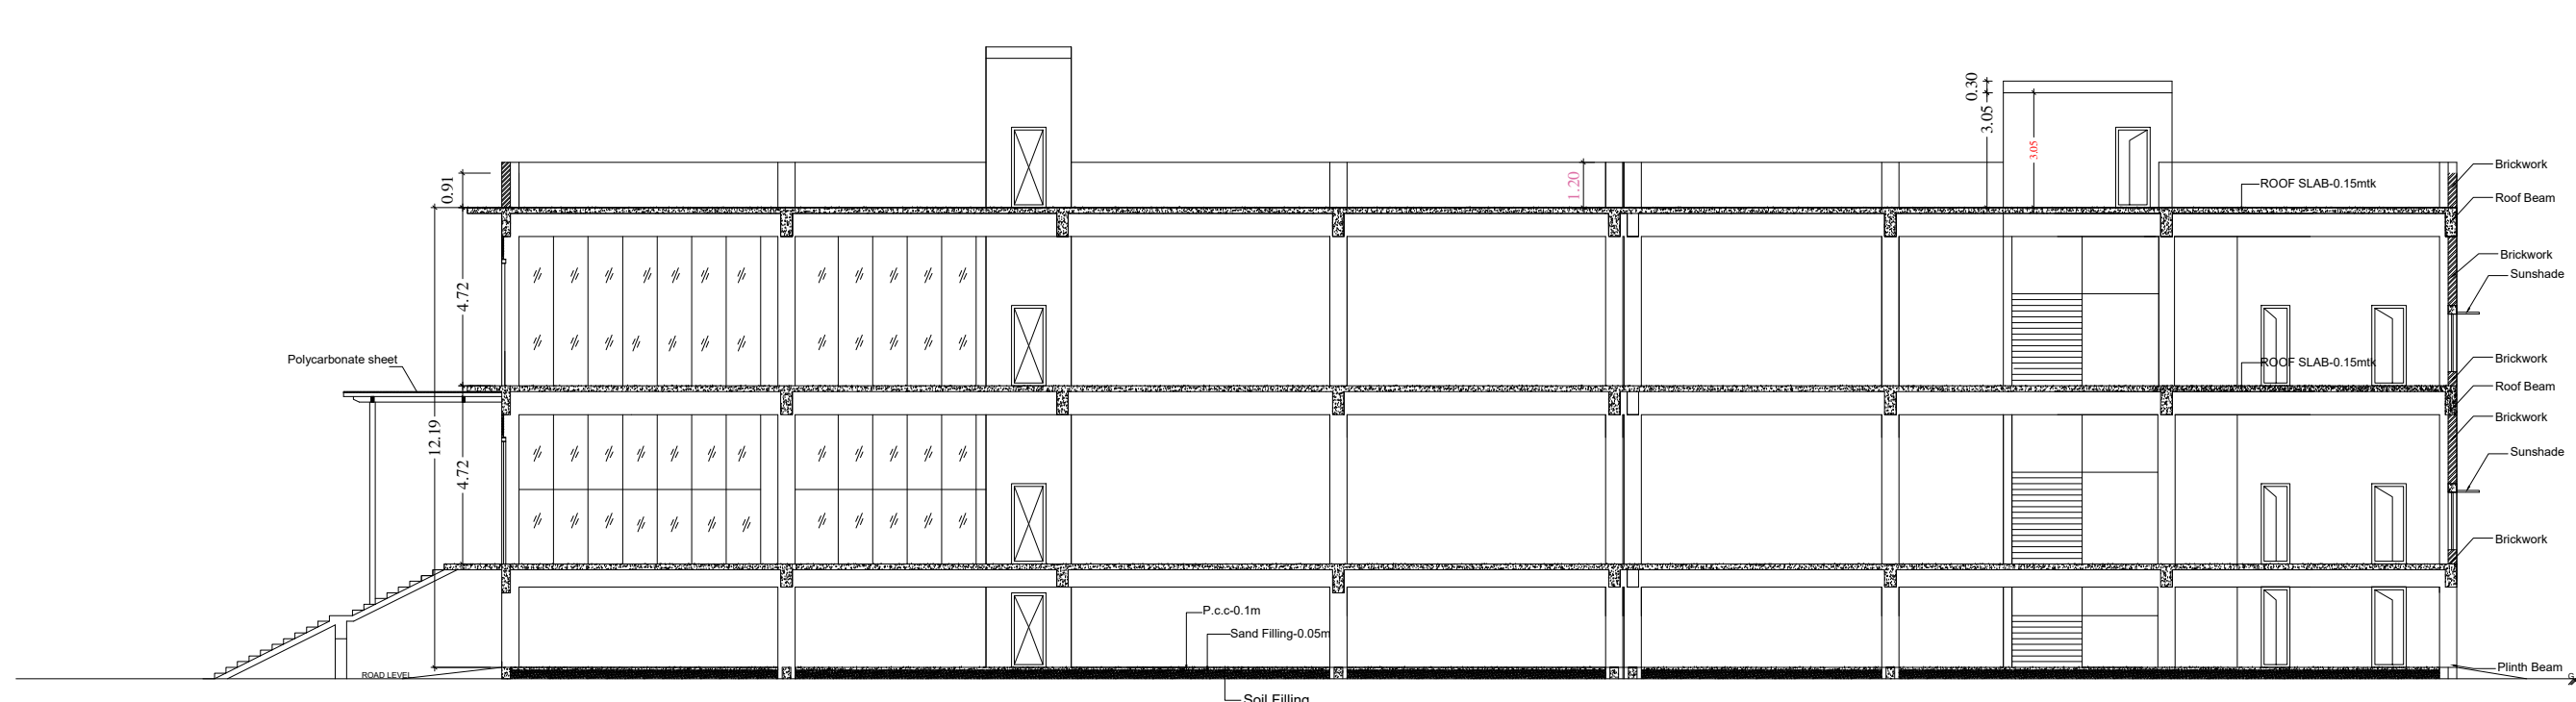


SECTION-AA

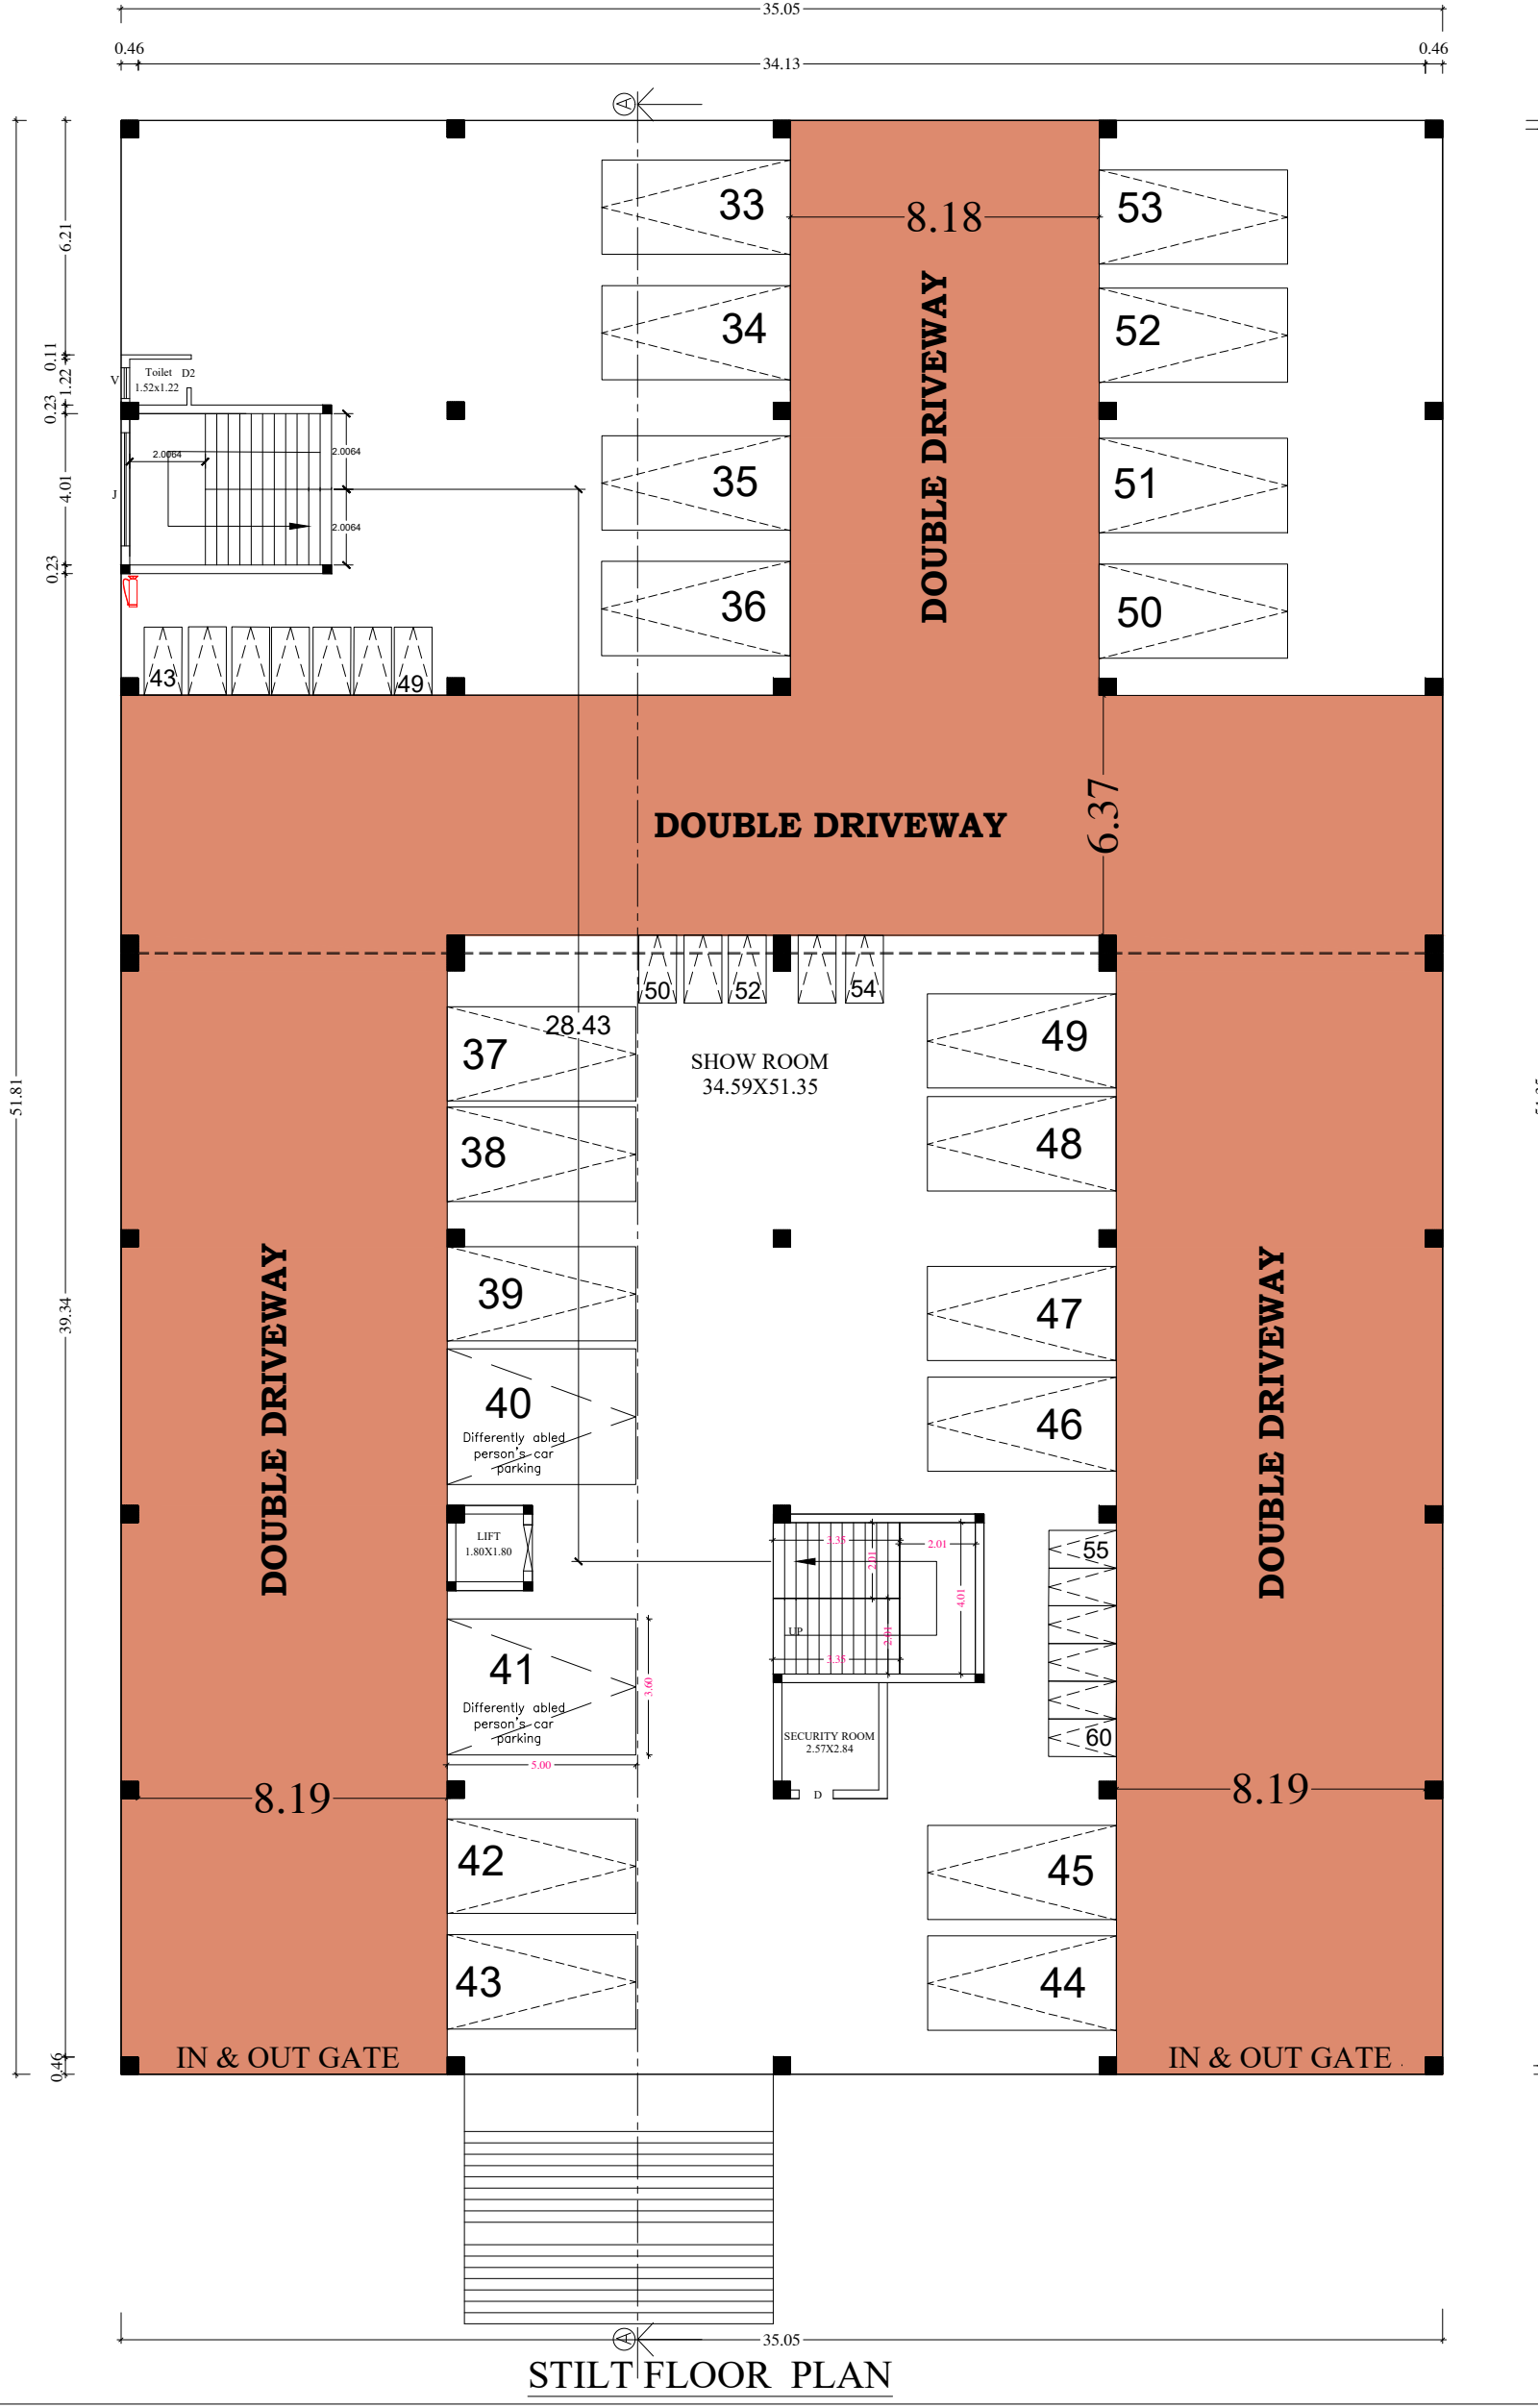


STILT FLOOR PLAN

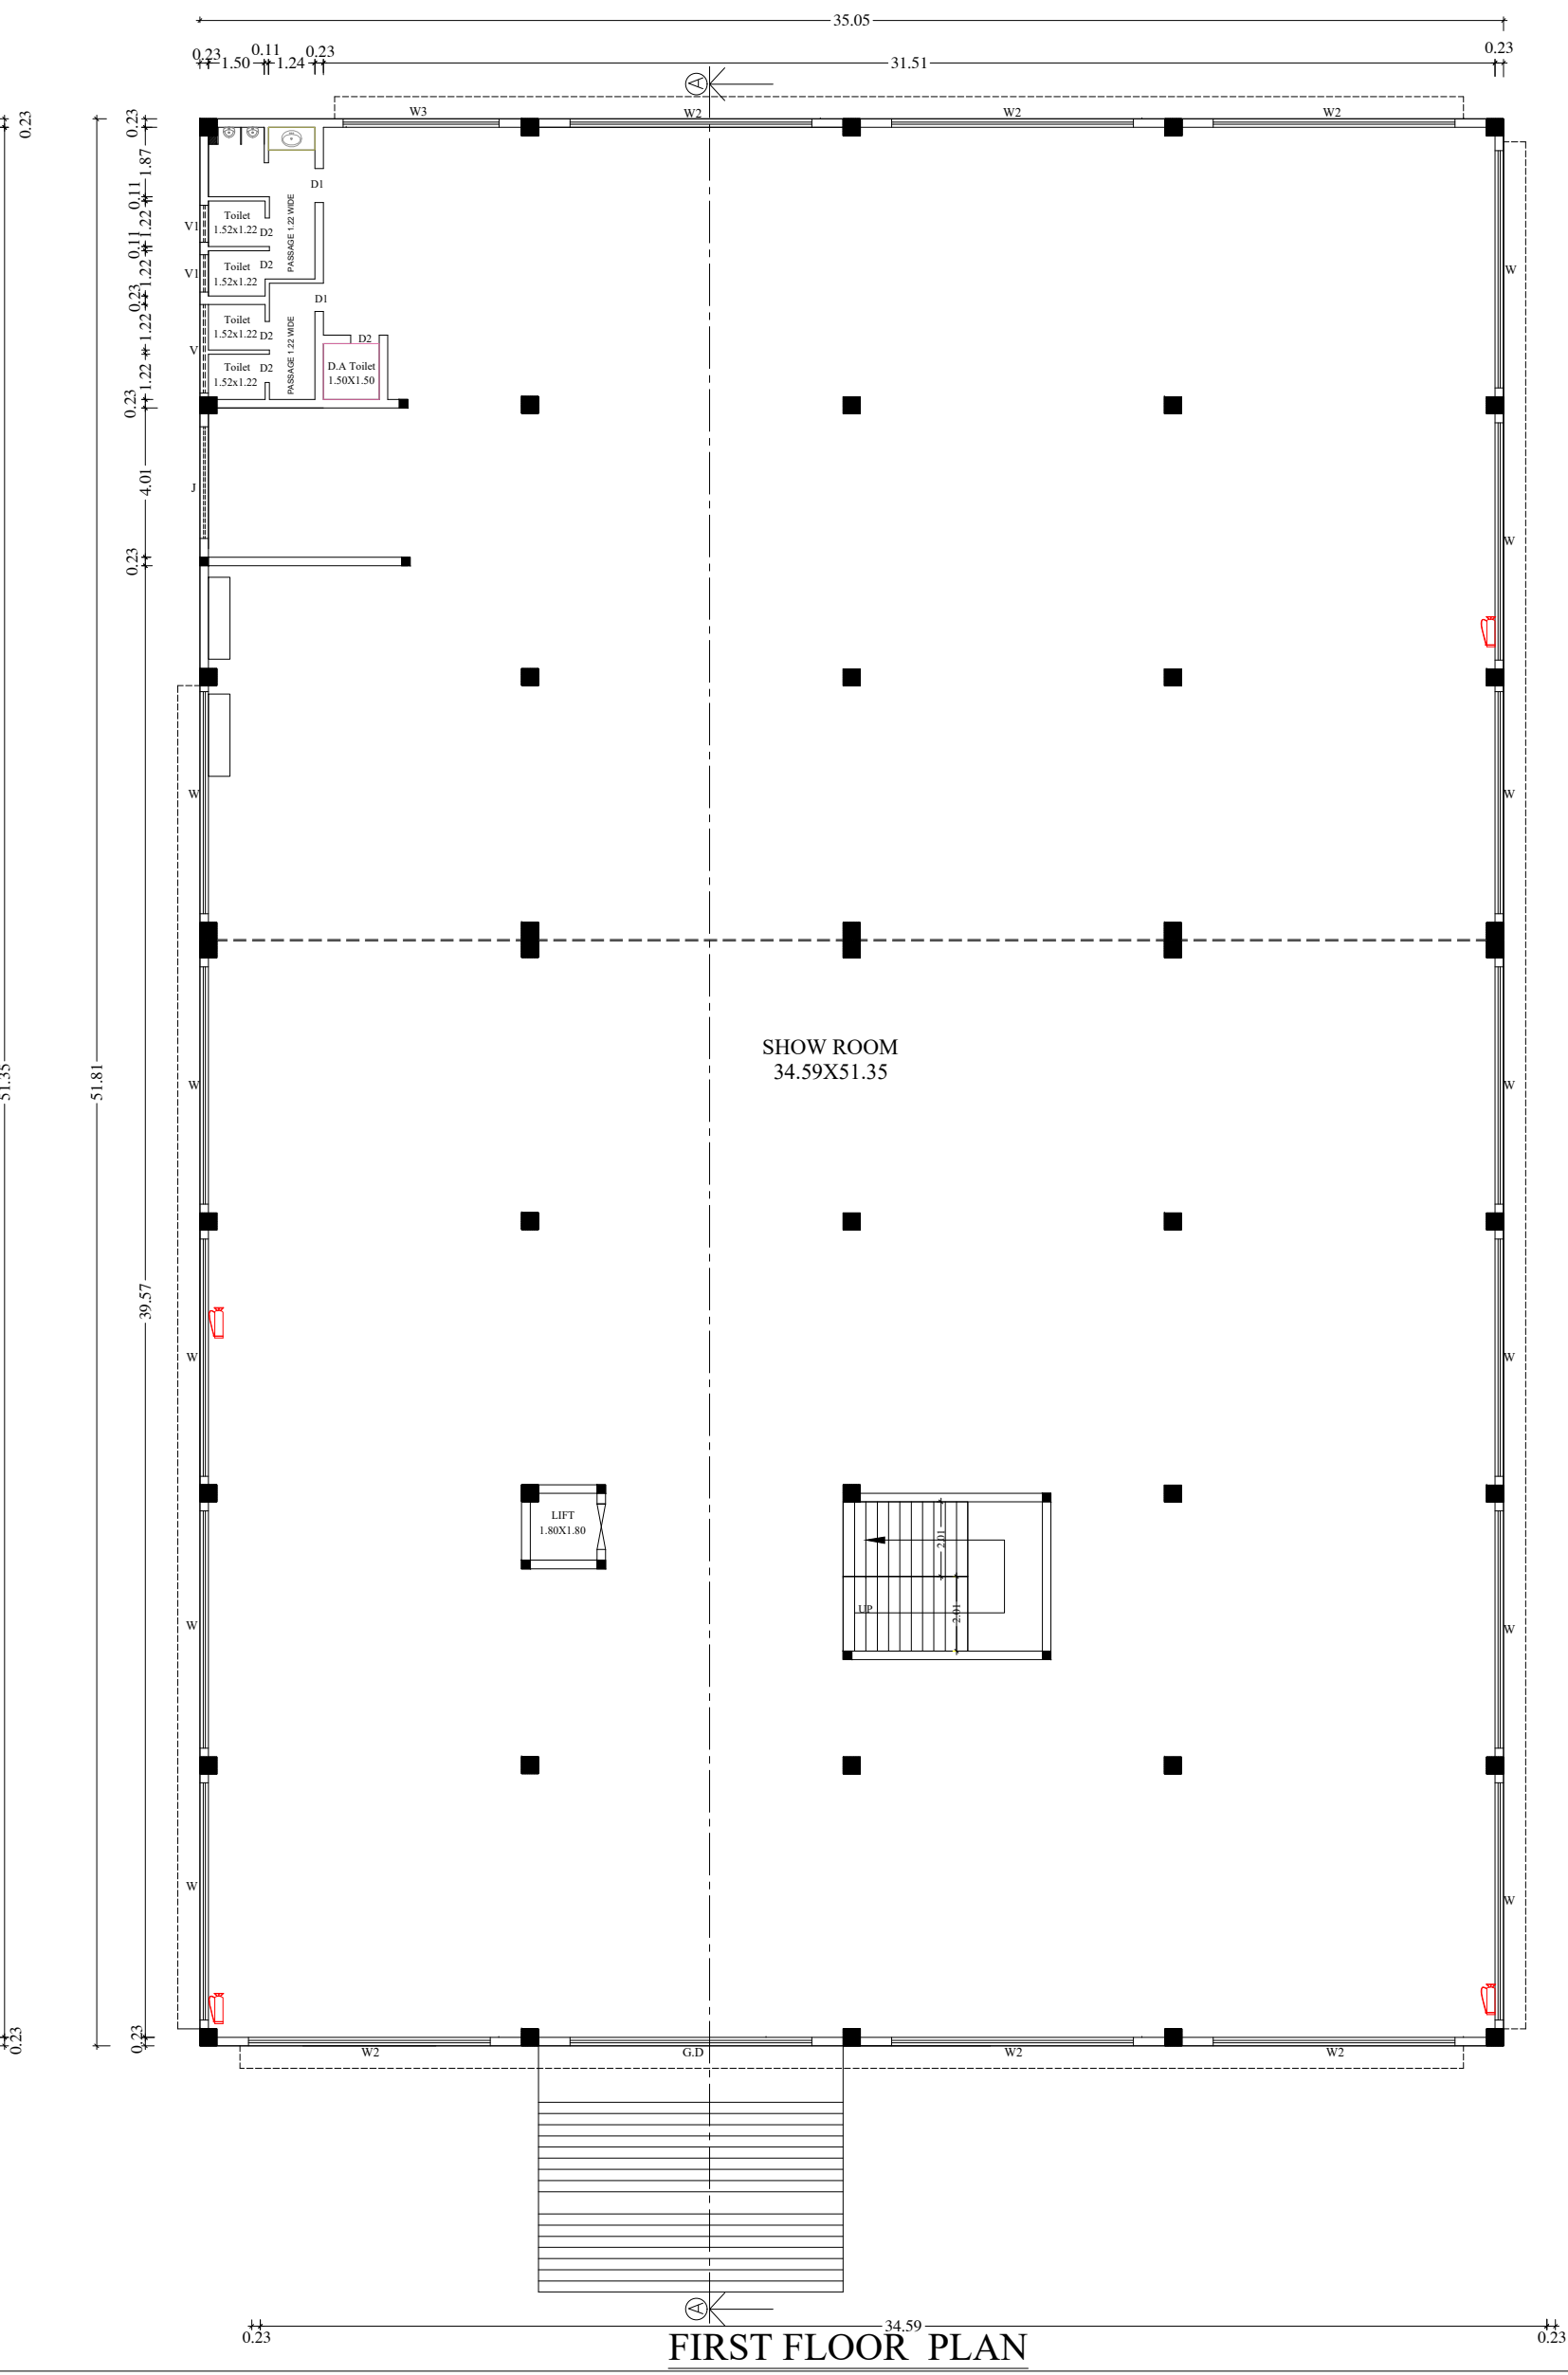




FIRST FLOOR PLAN

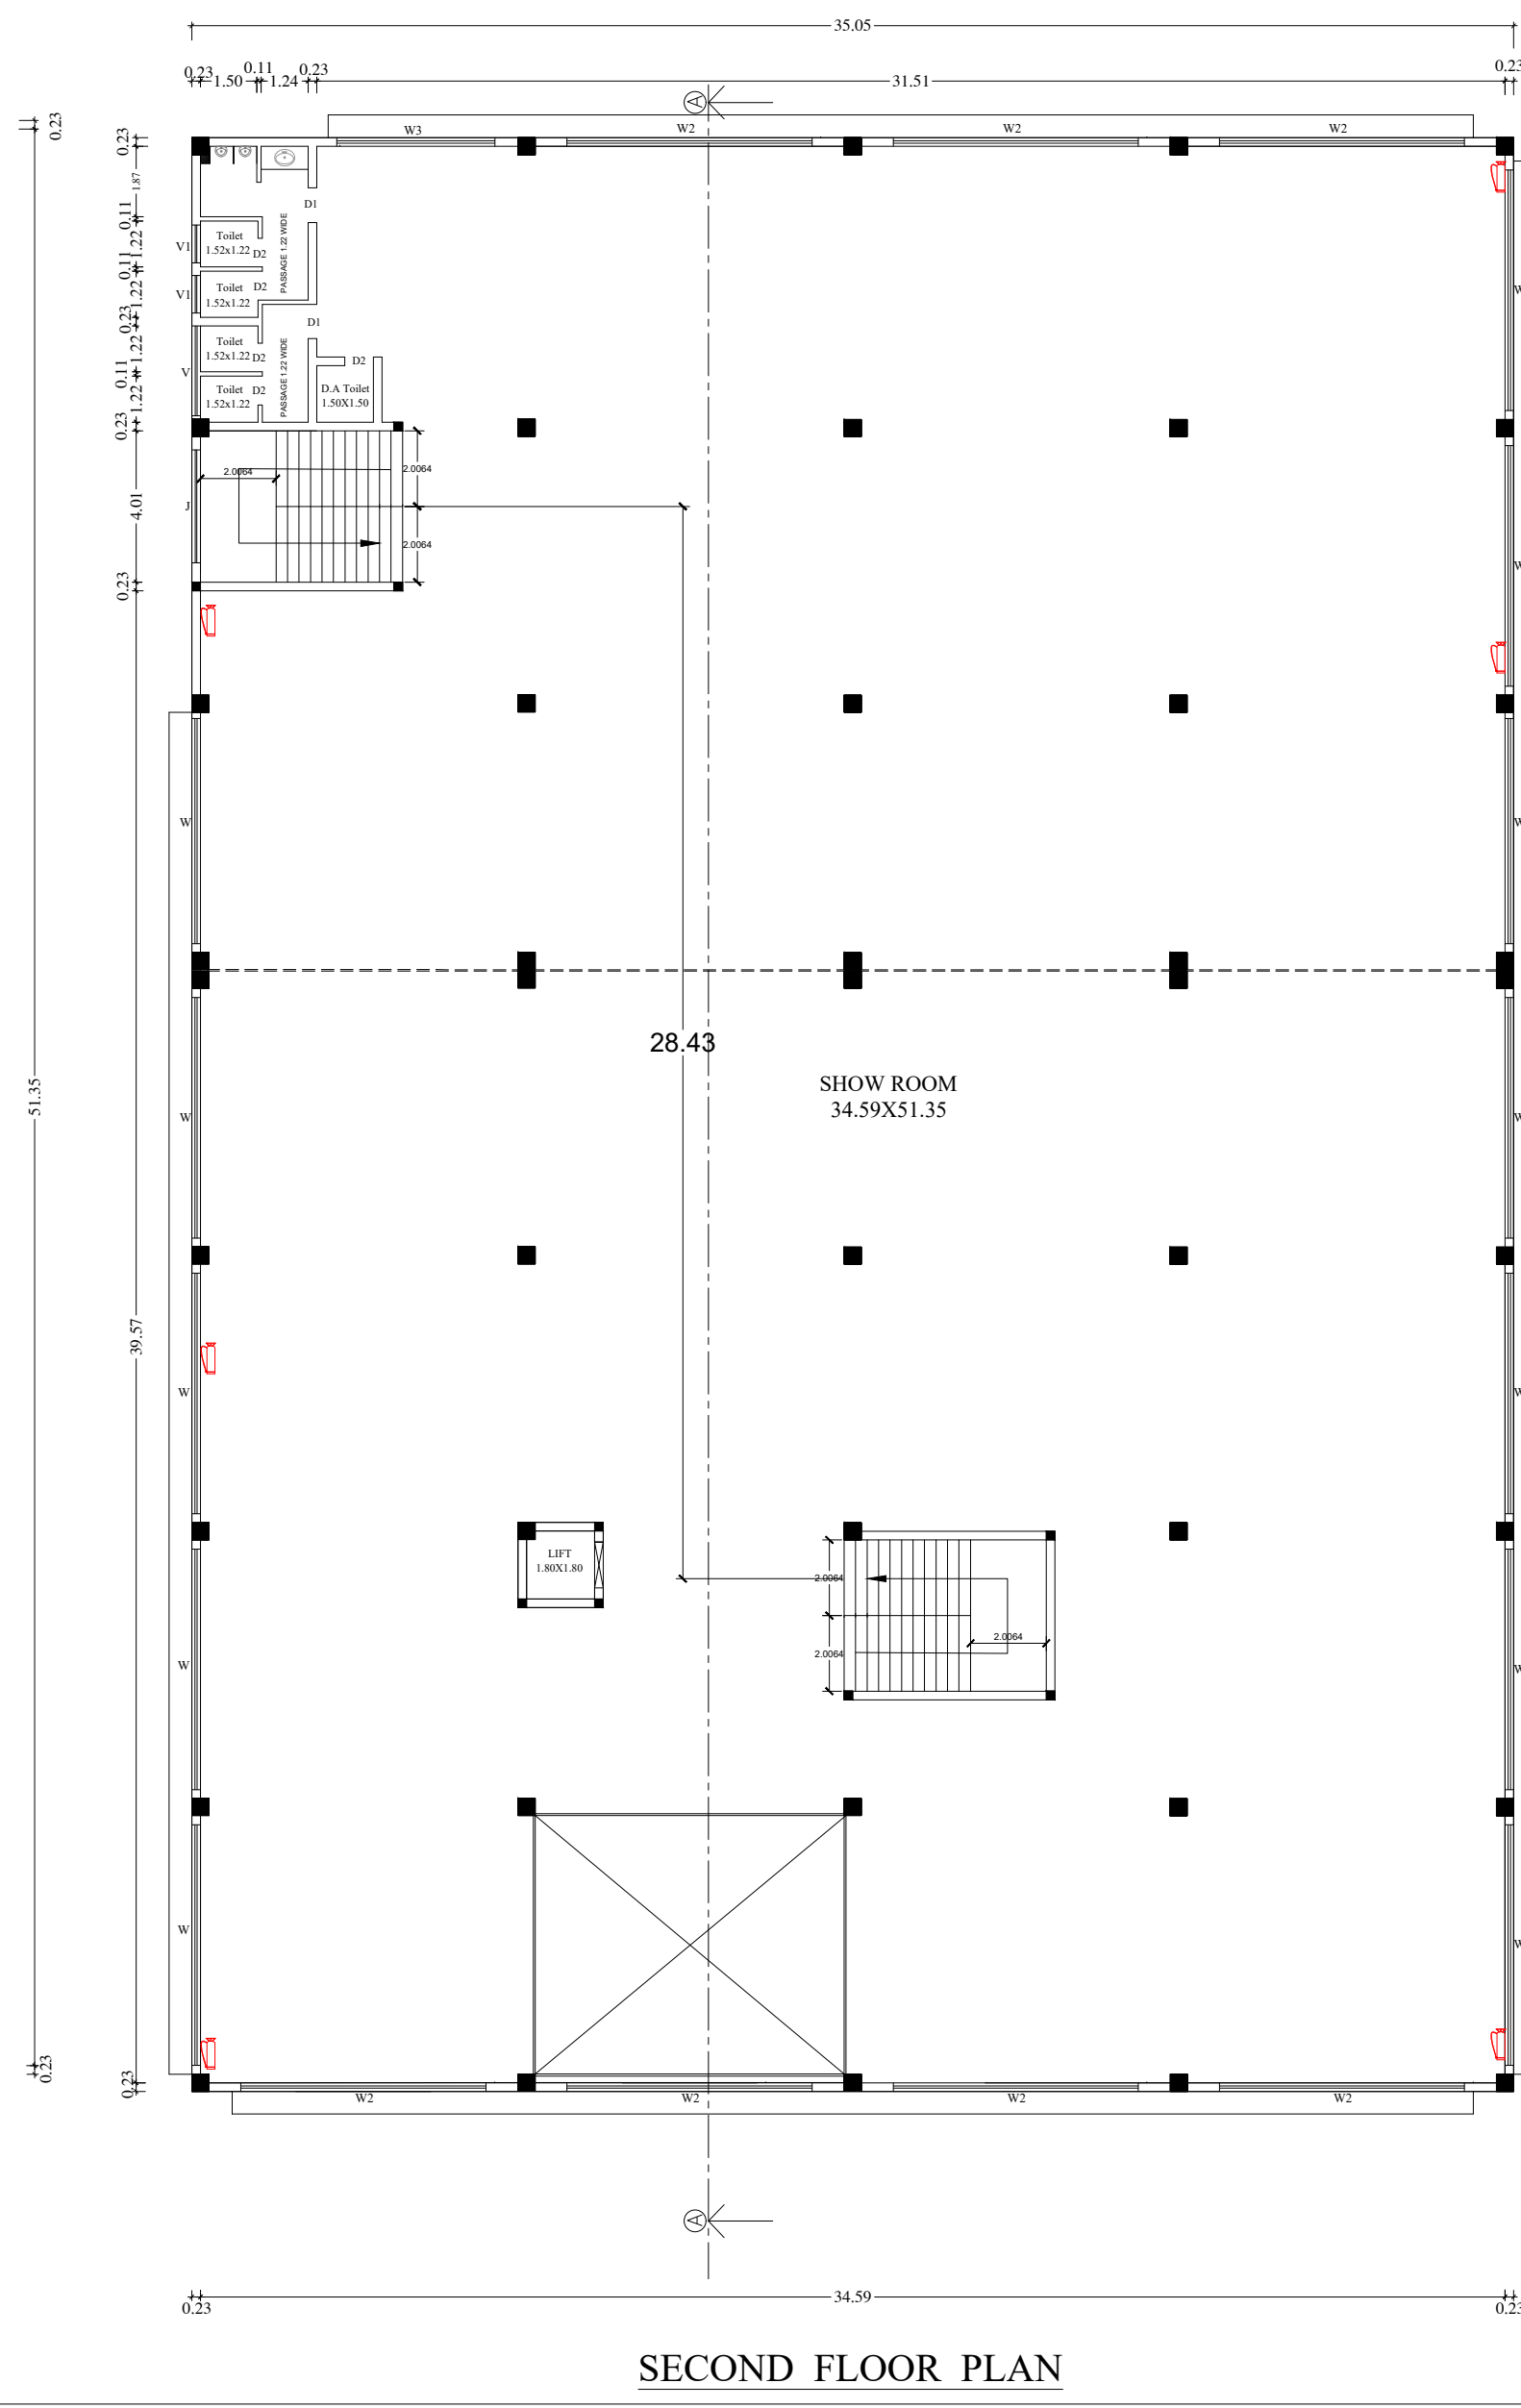

SECOND FLOOR PLAN

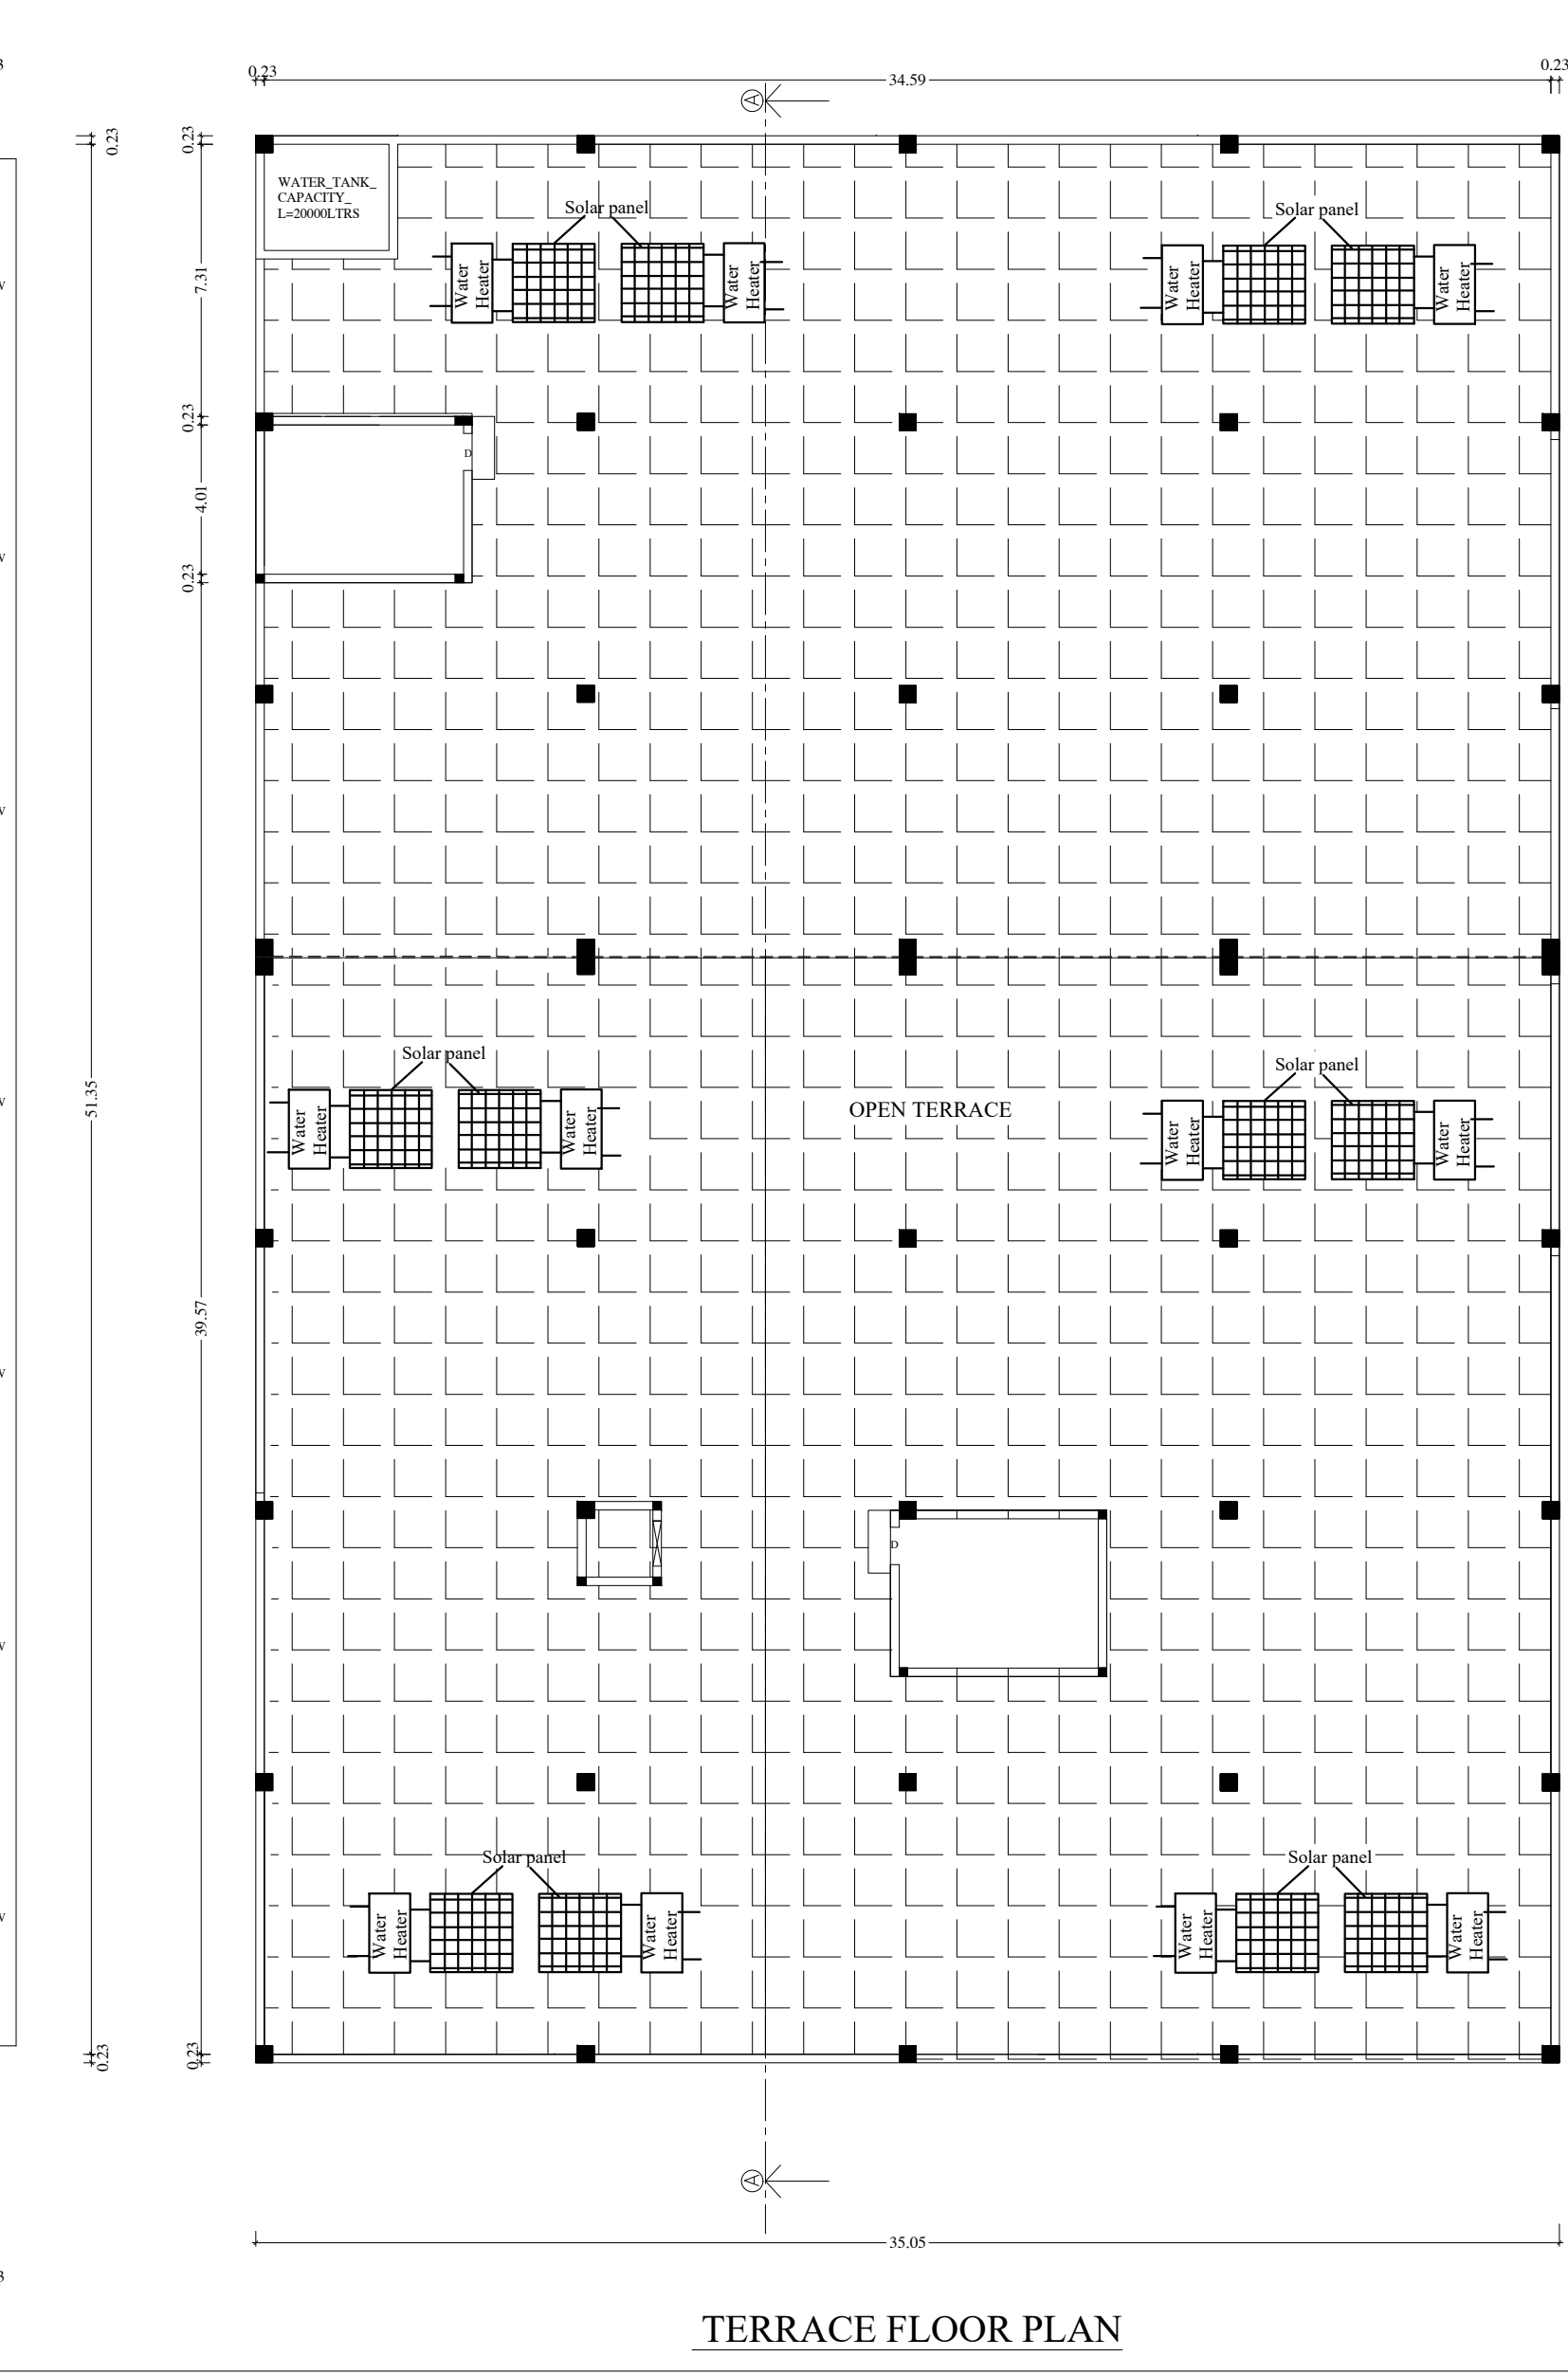

TERRACE FLOOR PLAN

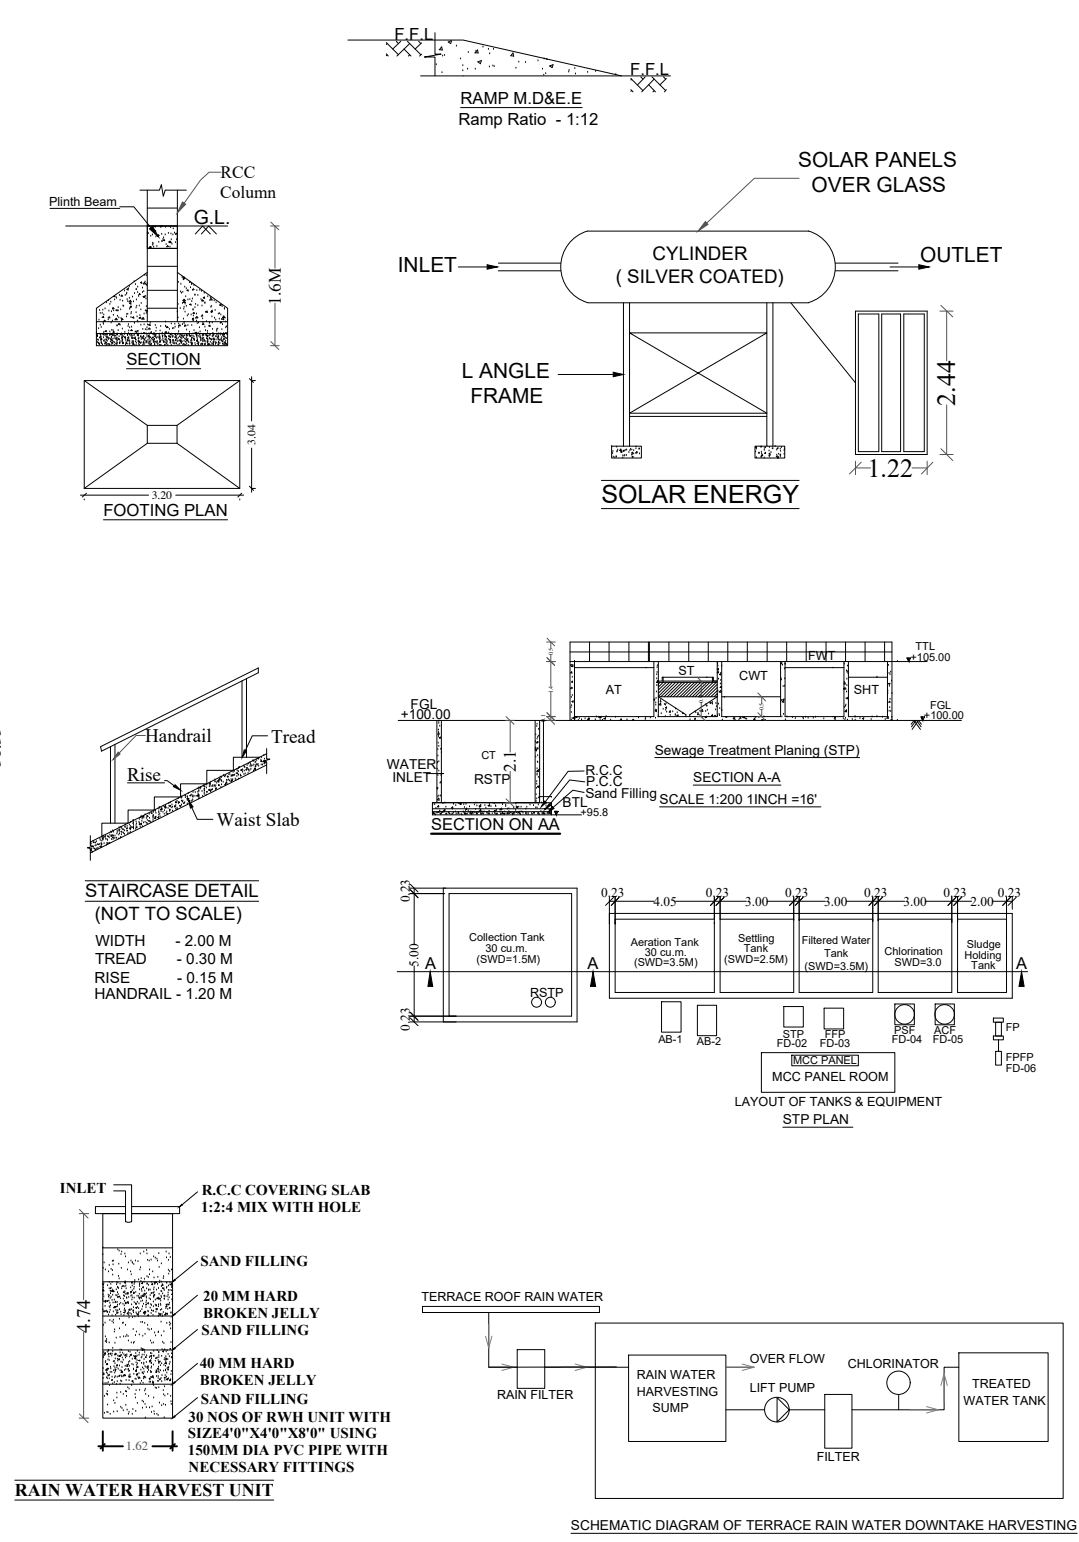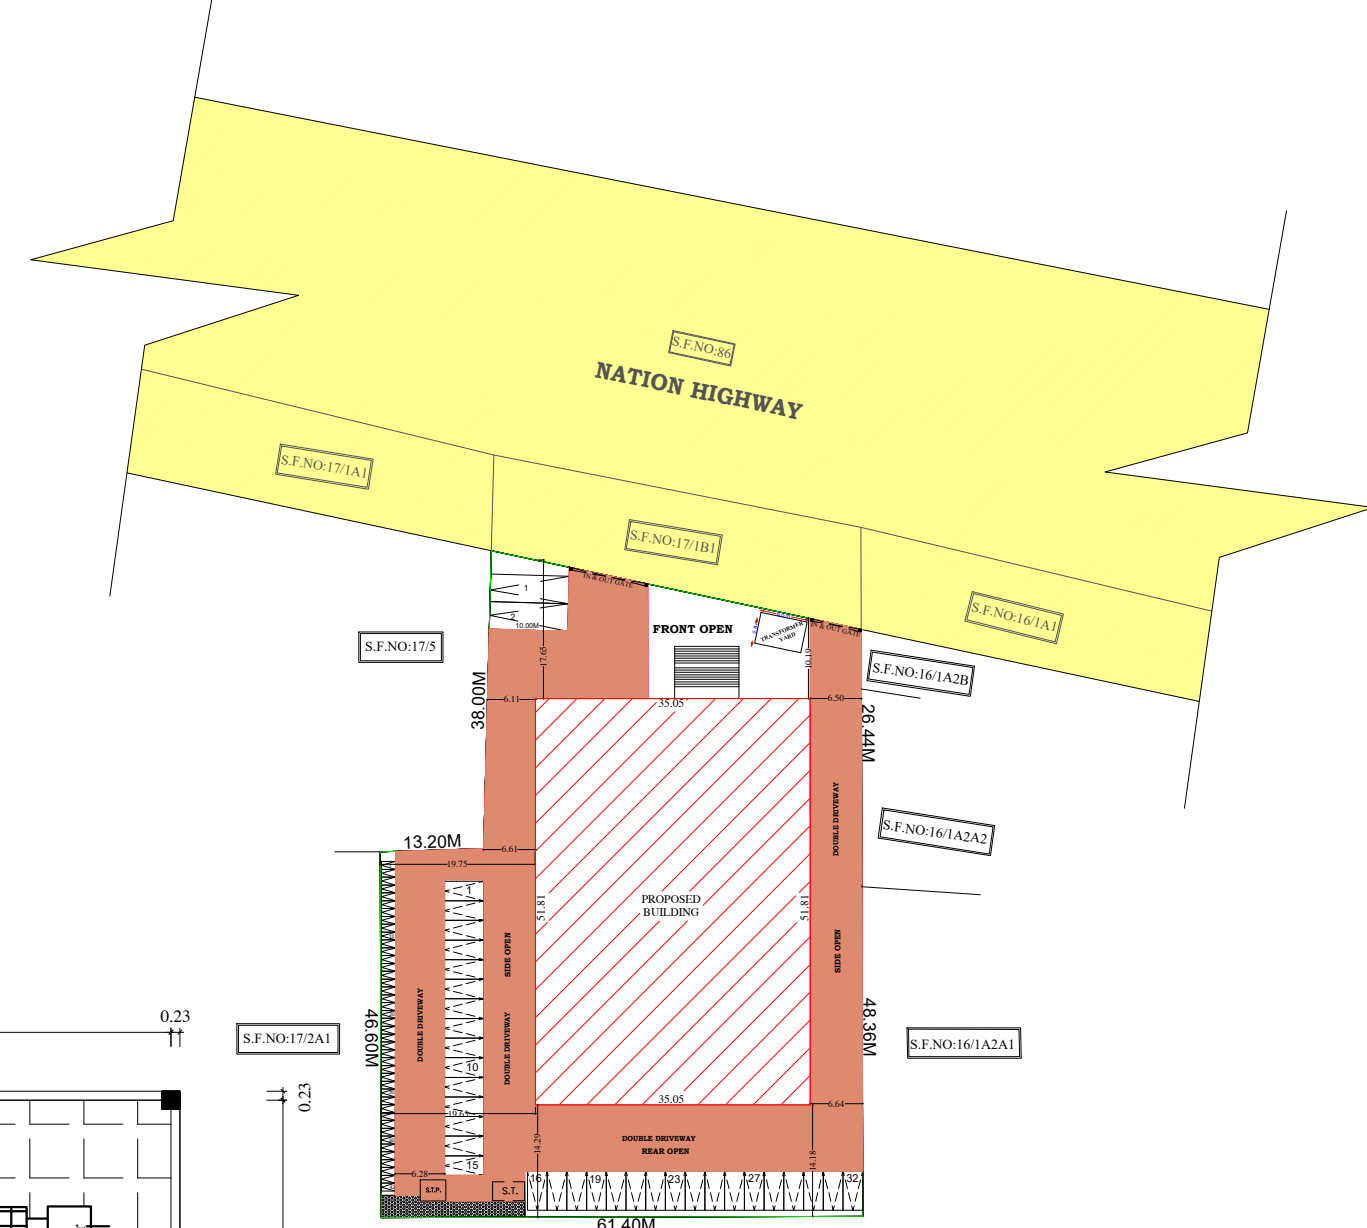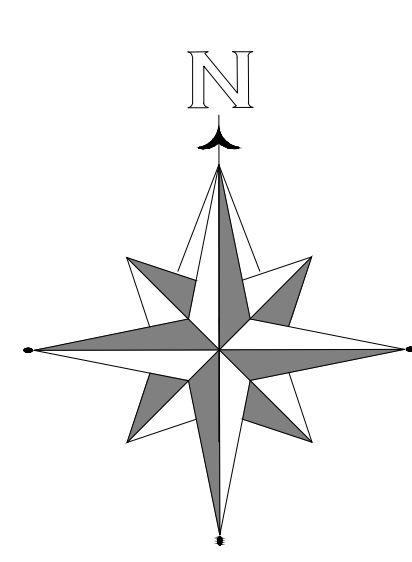

LEGENDS :

- OWNER'S BOUNDARY SHOWN IN GREEN : [Green line]
- PROPOSED BUILDING SHOWN IN RED : [Red line]
- EXISTING ROAD SHOWN IN YELLOW : [Yellow line]
- EXISTING ROAD SHOWN IN BROWN : [Brown line]
- RAIN WATER HARVESTING : [Rainwater harvesting symbol]

As per Document Area = 4550.00 Sqmt.			
As per Patta Area = 4550.00 Sqmt.			
BUILDING AREA DETAILS :			
S.NO	DESCRIPTION	FSI (SQ.M)	NON-FSI TOTAL (SQ.M)
1	STILT FLOOR	1815.81	1815.81
2	FIRST FLOOR	1815.81	1815.81
3	HEAD ROOMS LIFT ROOM	-	61.00
TOTAL		3631.62	1876.81
SCHEDULE OF JOINTERY:			
TYPE	DESCRIPTION	SIZE IN METERS	
G.D.	GLASS DOOR	6.50 M X 3.04 M	
D	DOOR	1.00 M X 2.13 M	
D1	DOOR -1	0.91 M X 2.13 M	
D2	DOOR - 2	0.76 M X 2.13 M	
W	WINDOW	6.38 M X 1.52 M	
W1	WINDOW -1	4.00 M X 1.52 M	
W2	WINDOW -2	6.50 M X 1.52 M	
W3	WINDOW -3	4.19 M X 1.52 M	
J	JOLLY	1.00 M X 0.60 M	
J1	JOLLY-1	3.00 M X 1.52 M	
PARKING DETAILS:			
DESCRIPTION	REQUIRED-NOS	PROVIDED-NOS	
CAR PARKING	48	51 +2 PCP = 53	
TWO WHEELER	48	60	
LORRY	0	02	
PLOT COVERAGE:			
% of Plot Coverage = $\frac{\text{Floor Area}}{\text{Site Area}} \times 100$		1815.81	1000
		4550.00	39.90 %
FSI AREA:			
F.S.I = $\frac{\text{Total FSI Area}}{\text{Site Area}}$		3631.62	0.79 < 2.0
		4550.00	
For ARAVIND VIMAL CERAMICS			
APPLICANT			
REGISTERED GEO TECHNICAL ENGINEER			
REGISTERED STRUCTURAL ENGINEER			
REGISTERED ENGINEER			