

GROUND FLOOR PLAN, ROOF PLAN, SECTION & ELEVATION

PLAN SHOWING THE PROPOSED CONSTRUCTION OF INDUSTRIAL BUILDING IN S.NO: 399/1B, THATHANOOR VILLAGE, (VADAKAL 'C' BLOCK), SRIPERUMBUDUR TALUK, KANCHEEPURAM DISTRICT.
AS PER TNCD & BR - 2019
AS PER ANNEXURE - VI
CATEGORY OF INDUSTRY - GREEN
S.NO.(23) ASSEMBLY OF DOMESTIC ELECTRICAL APPLIANCES
NOTE:-
WHEREVER VENTILATION REQUIRED MECHANICAL VENTILATION PROVIDED

SCHEDULE OF JOINERY

RS	ROLLING SHUTTER	5.00 x 6.00
D	DOOR	0.90 x 2.13
D1	DOOR	0.76 x 2.13
DD	DOUBLE DOOR	1.80 x 2.13
W	WINDOW	2.80 x 1.22
W1	WINDOW	1.20 x 1.22
V	VENTILATOR	0.60 x 0.60

AREA STATEMENT:-

PLOT EXTENT (AS PER PATTA)	1400.00 Sq.m
PLOT EXTENT (AS PER DOCUMENT)	1404.68 Sq.m

SL. NO.	DESCRIPTION	TOTAL F.S.I AREA. SQ.M	NON F.S.I AREA. SQ.M	TOTAL BUILT UP AREA. SQ.M
01.	INDUSTRIAL BUILDING (GROUND FLOOR)	741.24	-	741.24

F.S.I	-	$\frac{741.24}{1400.00}$	=	0.53
-------	---	--------------------------	---	------


COLOUR INDEX:-

PROPOSED		SCALE - 1 : 100
ROAD		
BOUNDARY		

ALL MEASUREMENTS ARE IN METER






OWNER

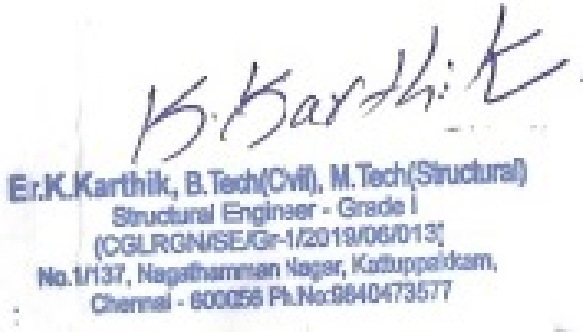

STRUCTURAL ENGINEER



ARCHITECT / LICENSED SURVEYOR

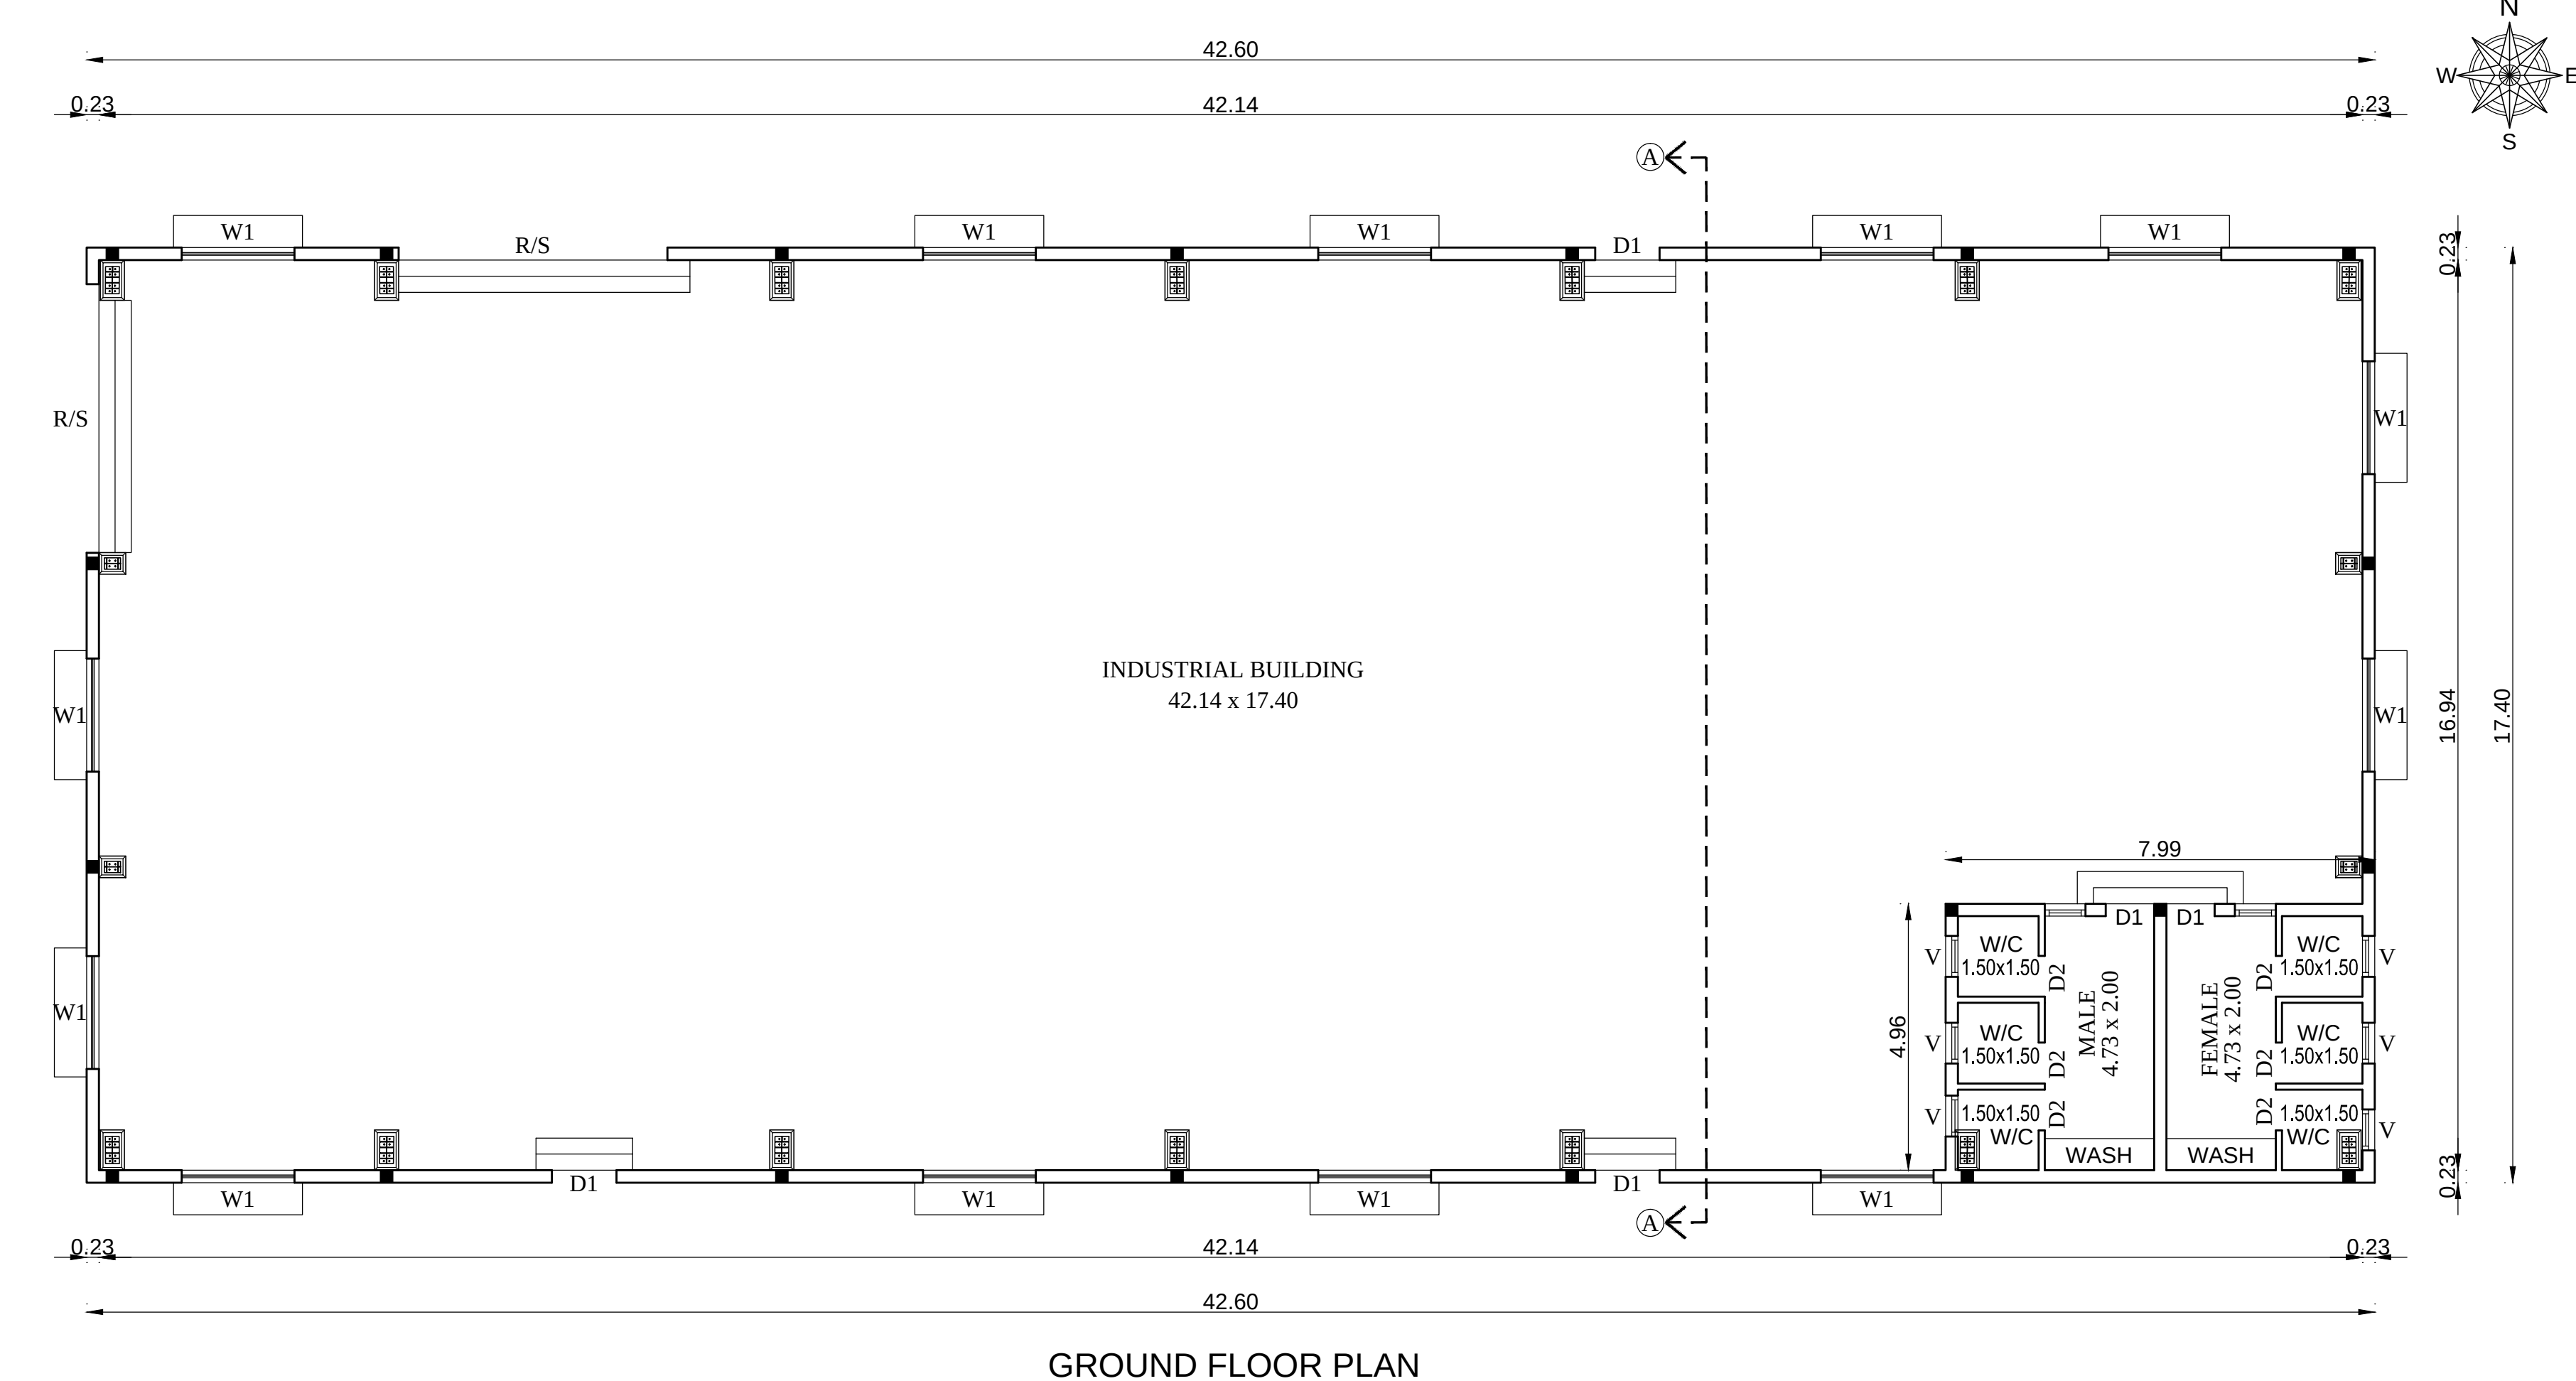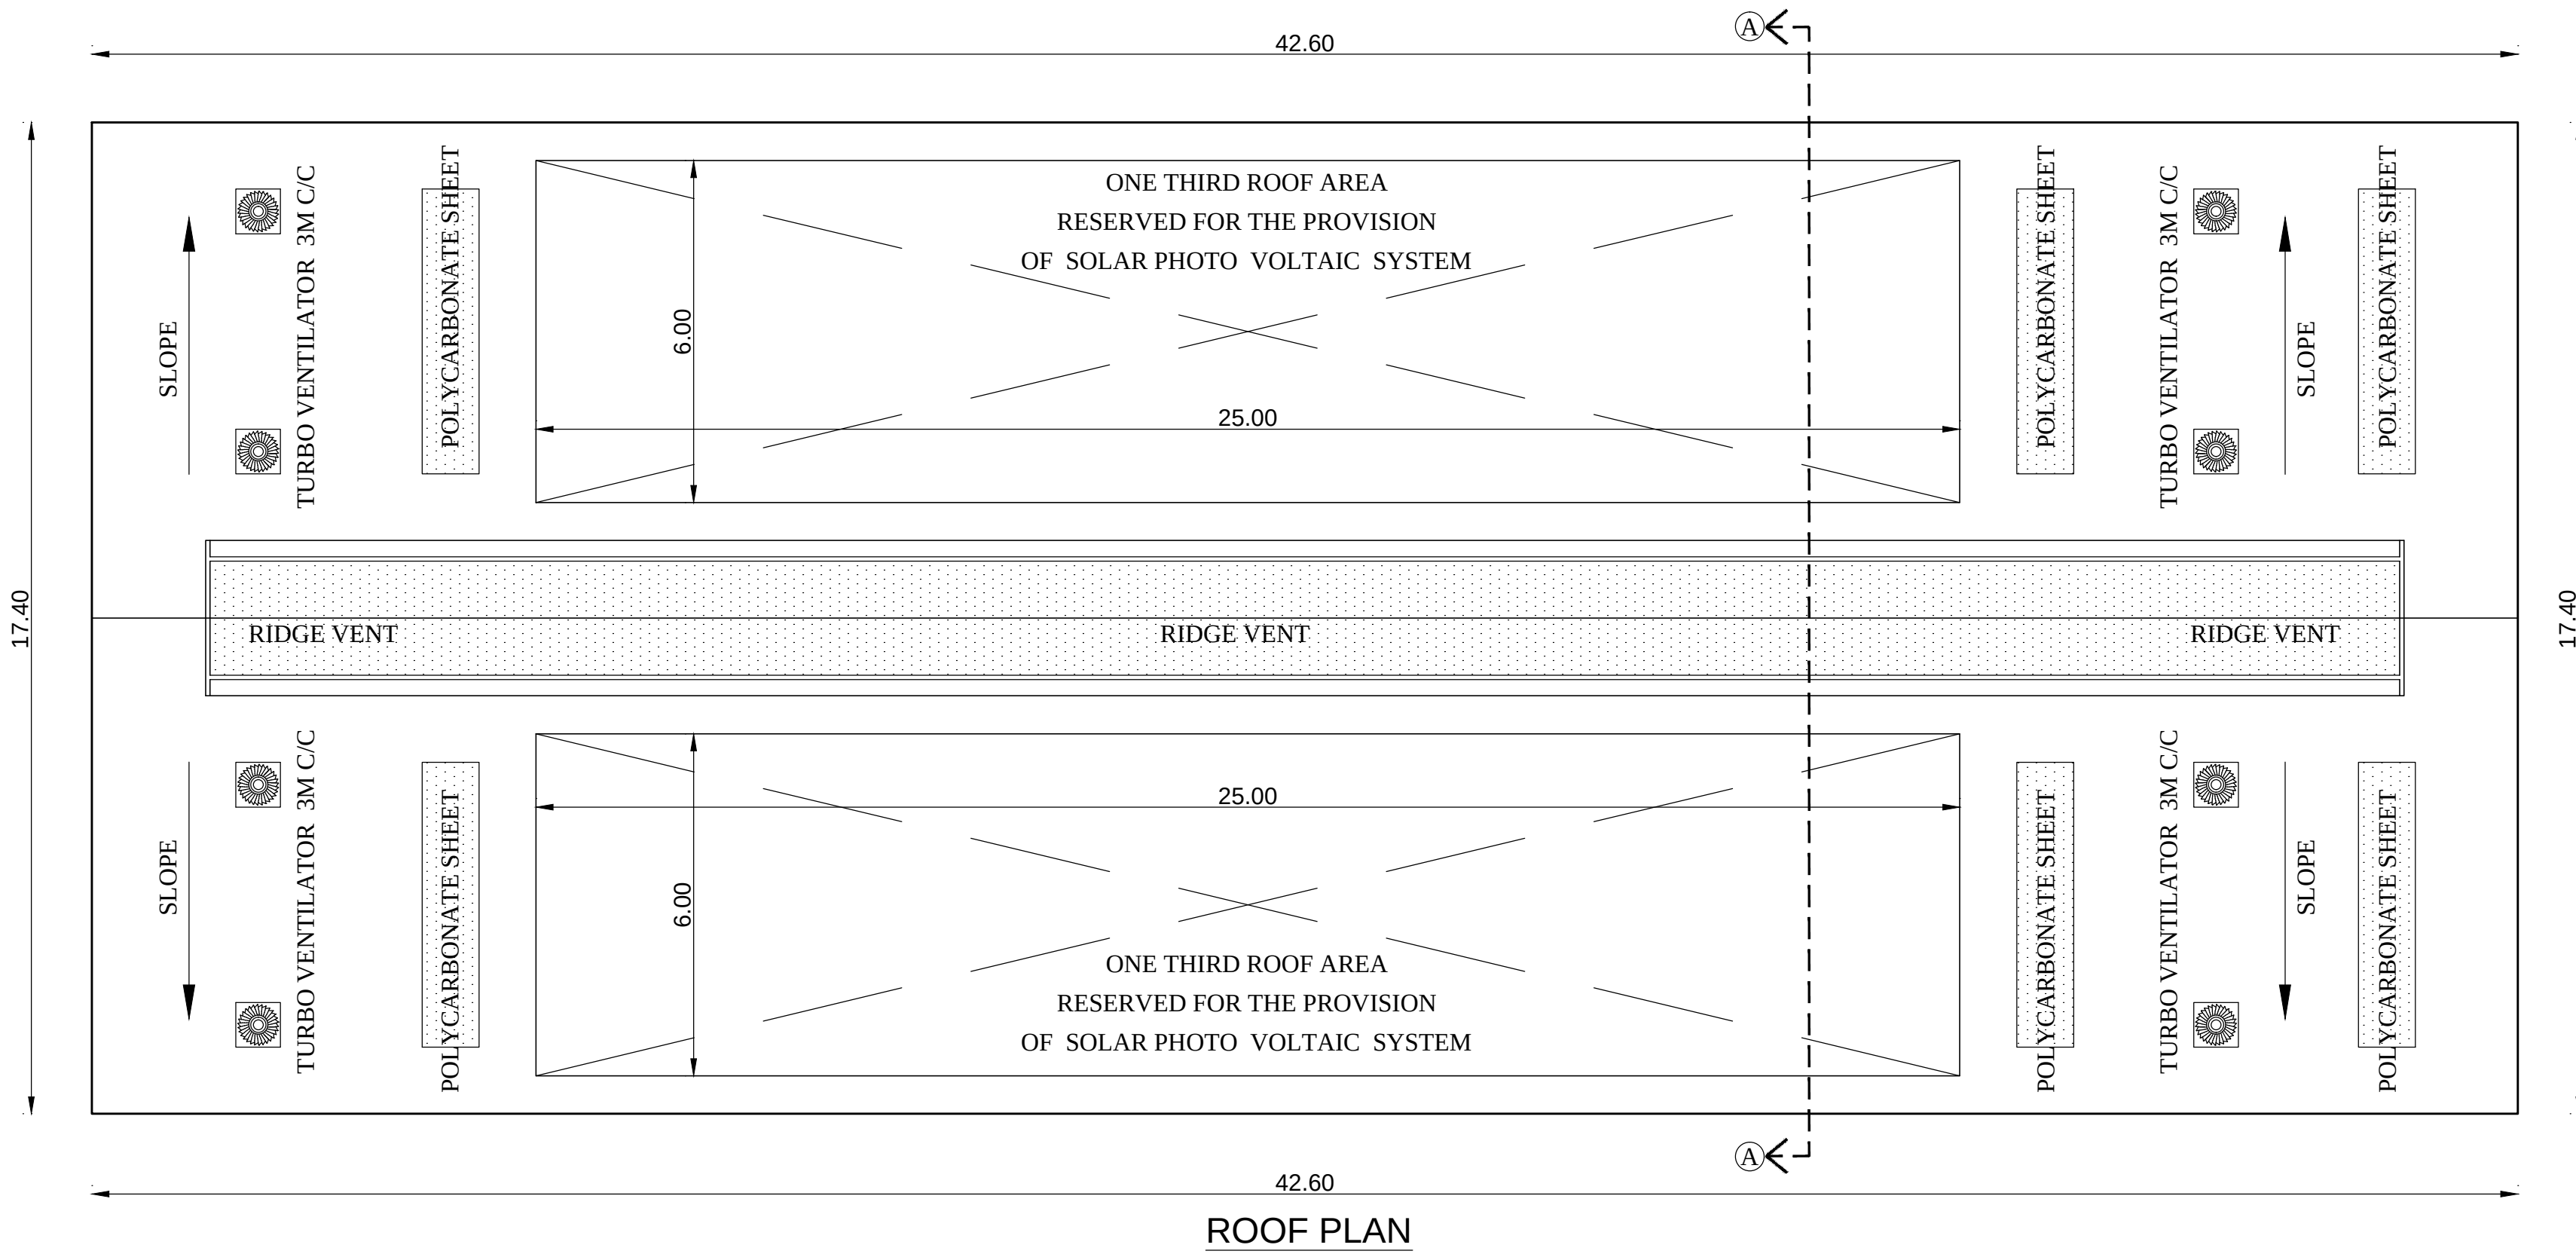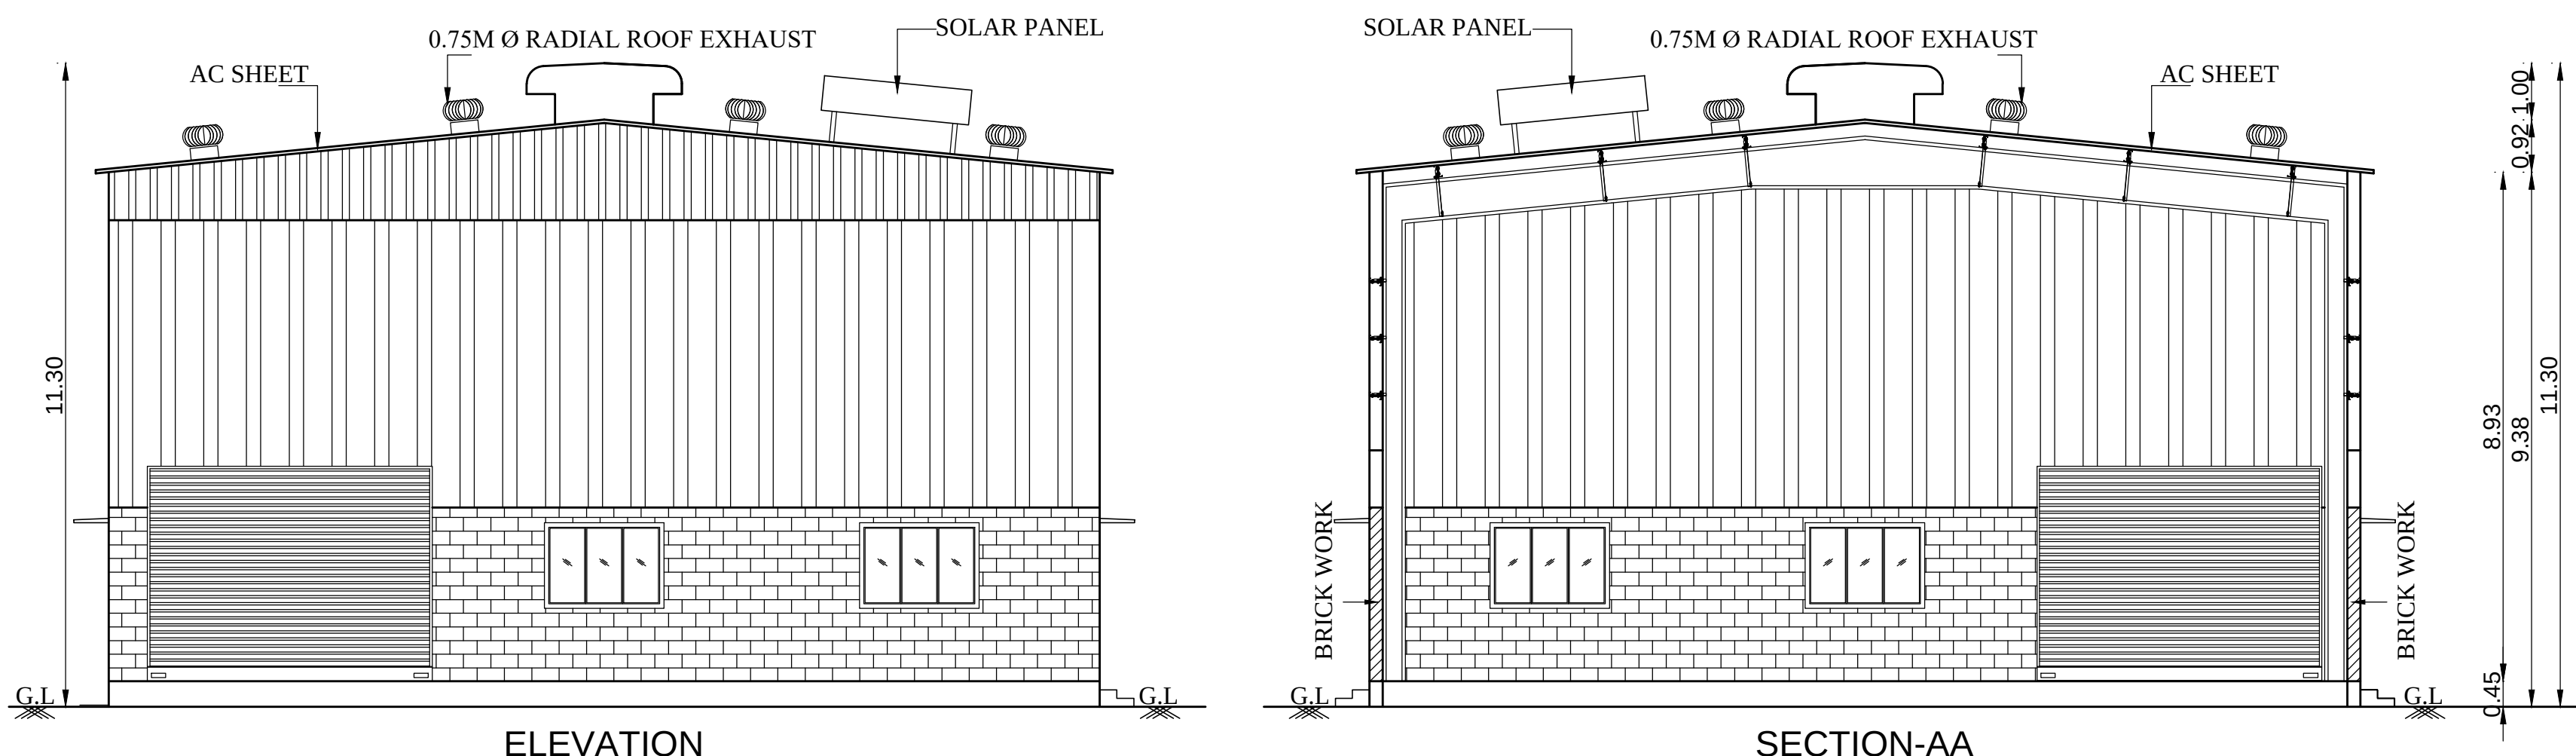

PLAN SHOWING THE PROPOSED CONSTRUCTION OF INDUSTRIAL BUILDING IN S.NO: 399/1B, THATHANOOR VILLAGE, (VADAKAL 'C' BLOCK), SRIPERUMBUDUR TALUK, KANCHEEPURAM DISTRICT.
AS PER TNCD & BR - 2019
AS PER ANNEXURE - VI
CATEGORY OF INDUSTRY - GREEN
S.NO.(23) ASSEMBLY OF DOMESTIC ELECTRICAL APPLIANCES
NOTE:-
WHEREVER VENTILATION REQUIRED MECHANICAL VENTILATION PROVIDED

SCHEDULE OF JOINERY

RS	ROLLING SHUTTER	5.00 x 6.00
D	DOOR	0.90 x 2.13
D1	DOOR	0.76 x 2.13
DD	DOUBLE DOOR	1.80 x 2.13
W	WINDOW	2.80 x 1.22
W1	WINDOW	1.20 x 1.22
V	VENTILATOR	0.60 x 0.60

AREA STATEMENT:-

PLOT EXTENT (AS PER PATTA)	1400.00 Sq.m
PLOT EXTENT (AS PER DOCUMENT)	1404.68 Sq.m

SL. NO.	DESCRIPTION	TOTAL F.S.I AREA. SQ.M	NON F.S.I AREA. SQ.M	TOTAL BUILT UP AREA. SQ.M
01.	INDUSTRIAL BUILDING (GROUND FLOOR)	741.24	-	741.24

F.S.I - $\frac{741.24}{1400.00} = 0.53$

PARKING DETAILS:-







SLOT	REQUIRED	PROVIDED
LORRY	02	02
TWO WHEELER	15	15
CYCLE	15	15

TOTAL H.P - 50 H.P
NUMBER OF EMPLOYEES - MALE = 05 Nos FEMALE = 05 Nos

COLOUR INDEX:-

PROPOSED		SCALE - 1 : 200
ROAD		
BOUNDARY		

ALL MEASUREMENTS ARE IN METER

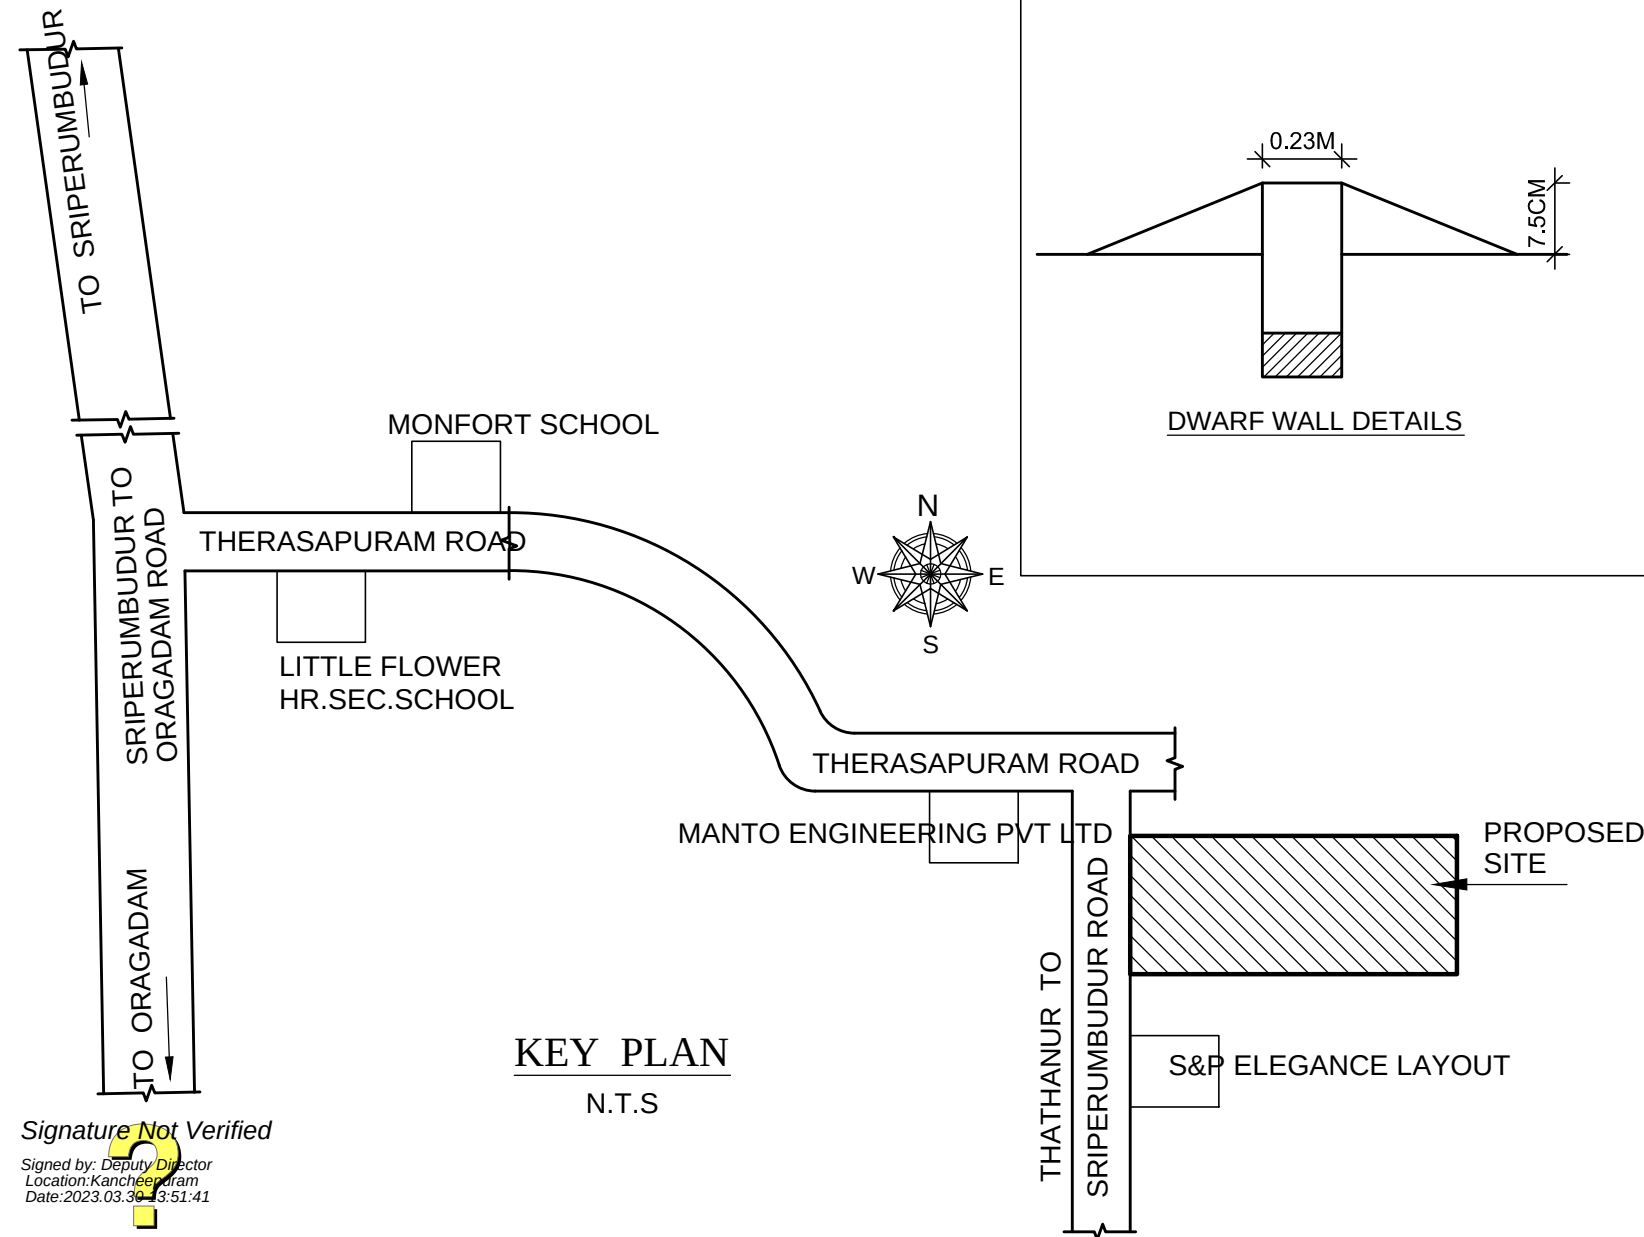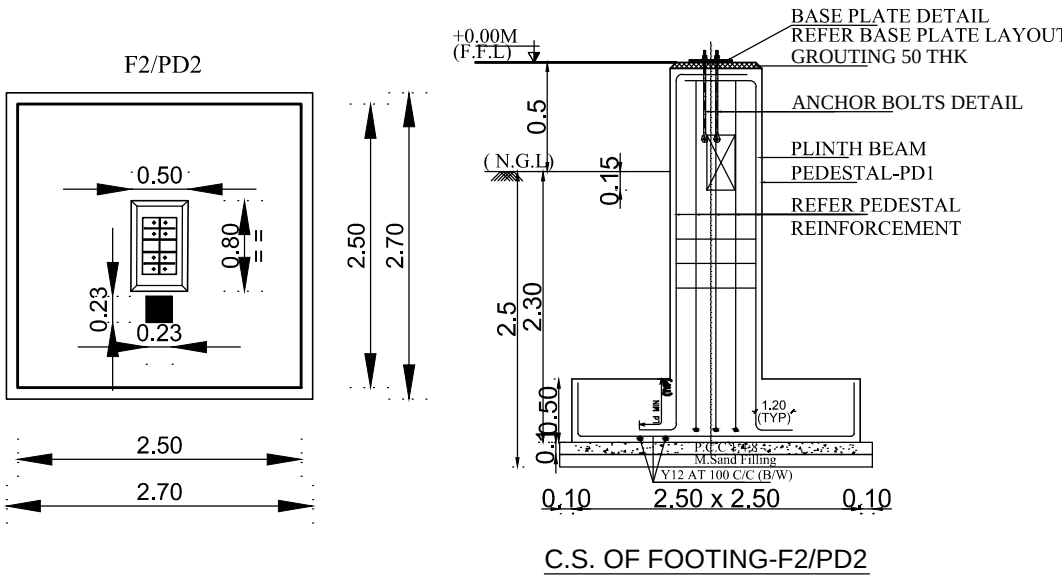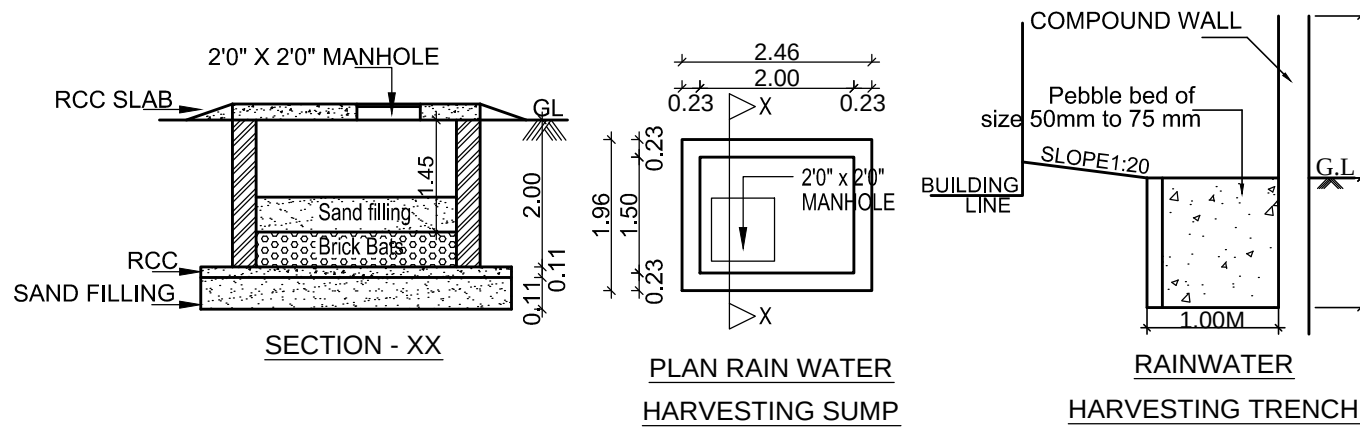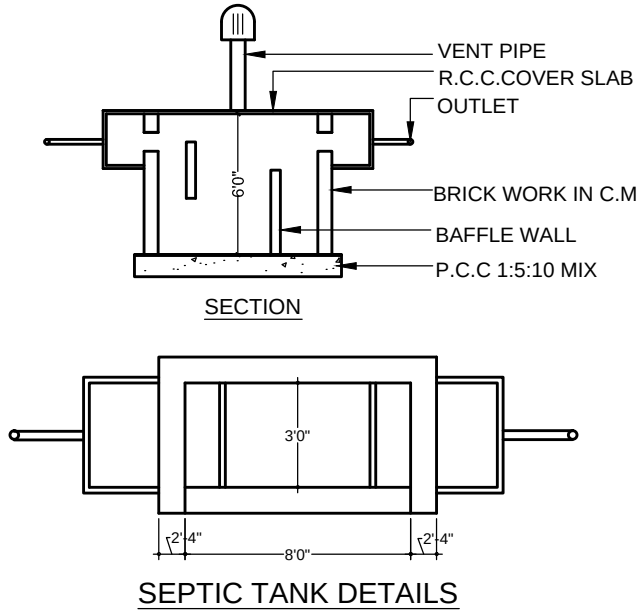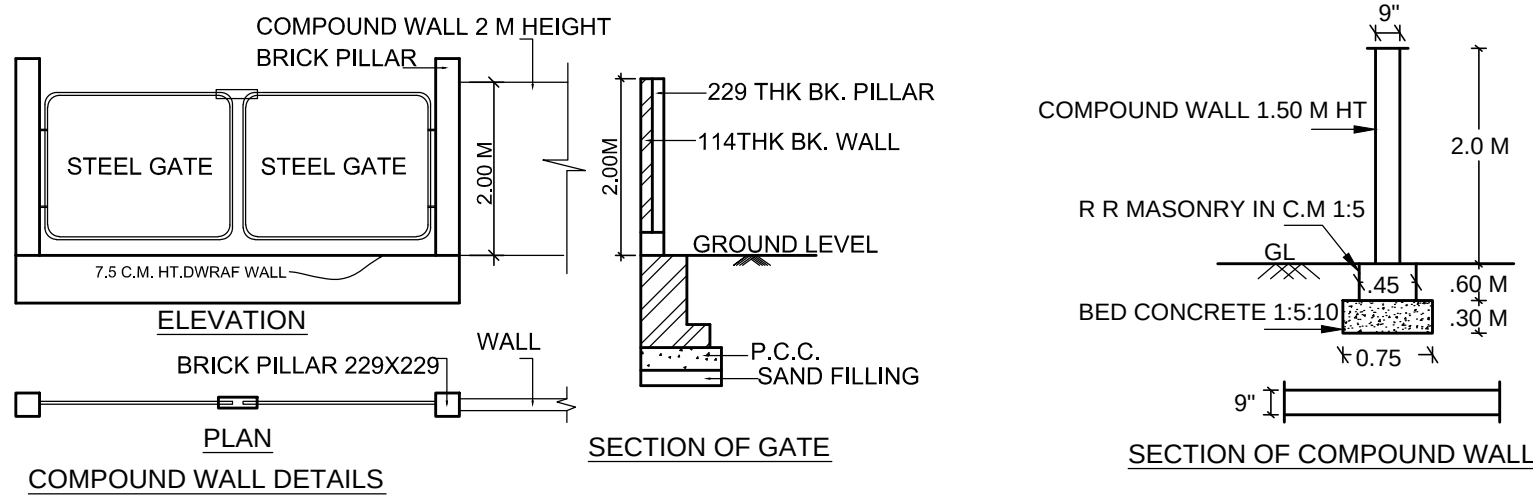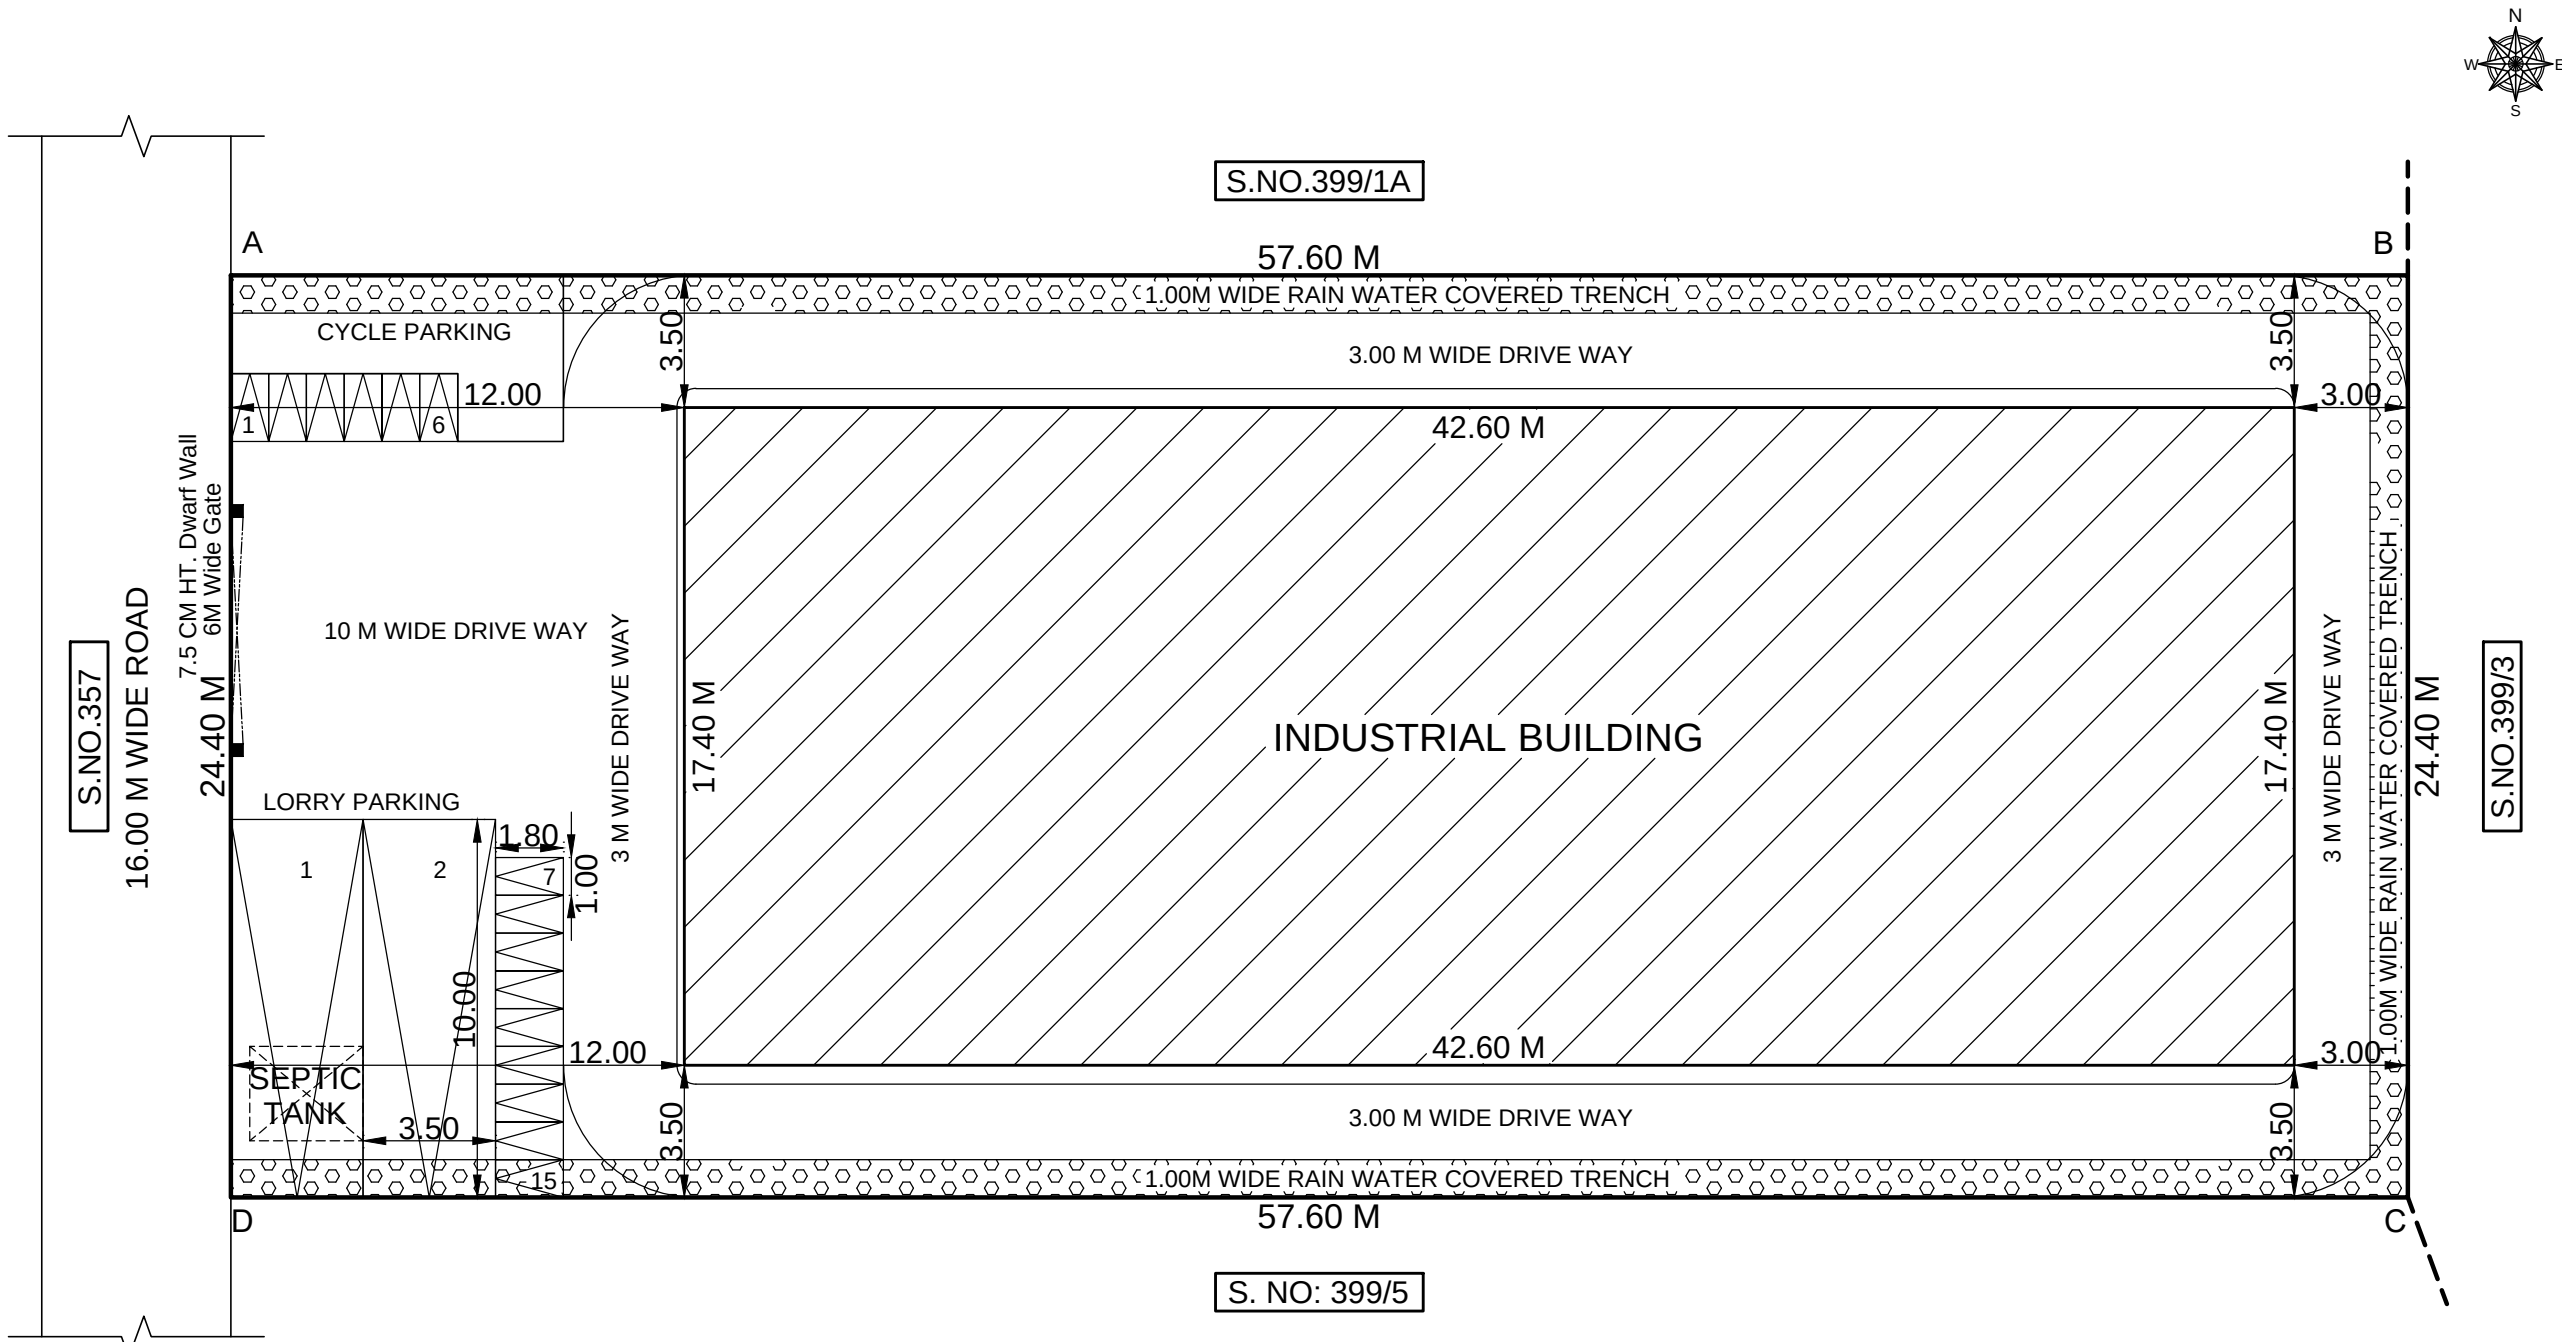

Signature Not Verified
Signed by: Deputy Director
Location: Kanchipuram
Date: 2023.03.24 11:41

OWNER

Er.K.Karthik, B.Tech(Civil), M.Tech(Structural)
Structural Engineer - Grade I
(CGLRGNMSE-Gr-I/2019/06/013)
No.1/137, Nagathammam Nagar, Kattupakkam,
Chennai - 600056 Ph.No:9840473577

STRUCTURAL ENGINEER

Ar.B.Bagay Priyal, M.Arch
Architect - Grade I (CGLRGNMAG-12019/08/011)
No.2, Gokulnagar Street, Jothi Nagar,
Chilappalam, Chennai - 600 064.
Ph. No: 9449482777

ARCHITECT / LICENSED SURVEYOR