

PLAN SHOWING THE PROPOSED
CONSTRUCTION OF INDUSTRIAL FACTORY
BUILDING (ORANGE CATEGORY) IN
ROTOCOLOUR INKS (INDIA) PVT. LTD. IN
GROUND FLOOR BUILDING IN S NO 78/15B,
V NO 107, MARUPHAM VILLAGE,
KANCHEEPURAM TALUK AND DISTRICT.

JOINERY DETAILS:

DOOR	-	D	1.5x2.13
ROLLING SHUTTER	-	R.S	3.0x2.13
DOOR	-	D1	0.91x2.13
WINDOW	-	W	1.50x1.50
VENTILATOR	-	V	0.91x0.61

NOTE:
PLOT BOUNDARY
PRO-BUILDING
EXISTING ROAD
DRIVEWAY

OWNER'S SIGNATURE

DIMENSIONS NOTE:
ALL DIMENSIONS ARE IN METRE SCALE 1:100

AREA OF THE SITE	1766.00
AS PER FATTA	1760.38
PROPOSED BUILDING AREA DETAILS	
FLOOR AREA	1760.38
NON-FSI AREA	1760.38
SECURITY FLOOR	6.25
SECURITY ROOM	6.25
TOTAL AREA	686.98

PROPOSED AREA CALCULATION:

DESCRIPTION	REQUIRED	PROVIDED
FLOOR SPACE INDEX	1.5	0.39
PARKING DETAILS	1.5	0.39
TYPE OF PARKING	2 NOS	2 NOS
LORRY PARKING	2 NOS	2 NOS
TWO WHEELER PARKING	14 NOS	14 NOS
CYCLE PARKING	14 NOS	14 NOS

GEO TECH ENGINEER'S SIGNATURE

MECHINERY DETAILS

ATTRITOR - 1	1 HP
ATTRITOR - 2	1 HP
ATTRITOR - 3	4 HP
ATTRITOR - 4	5 HP
ATTRITOR - 5	3 HP
ATTRITOR - 6	3 HP
ATTRITOR - 7	6 HP
ATTRITOR - 8	1 HP
ATTRITOR - 9	1 HP
ATTRITOR - 10	3 HP
ATTRITOR - 11	6 HP
ATTRITOR - 12	1 HP
ATTRITOR - 13	6 HP
ATTRITOR - 14	1 HP
ATTRITOR - 15	1 HP
ATTRITOR - 16	1 HP
STIRRER - 4	4 HP
TOTAL	- 48 HP


STRUCTURAL ENGINEER'S SIGNATURE

REFERENCE:

ATR 1 - 16	- ATTRITOR
S1 - S4	- STIRRER
BM	- IEC

NUMBER OF WORKERS

MALE	- 5 NOS
FEMALE	- 5 NOS

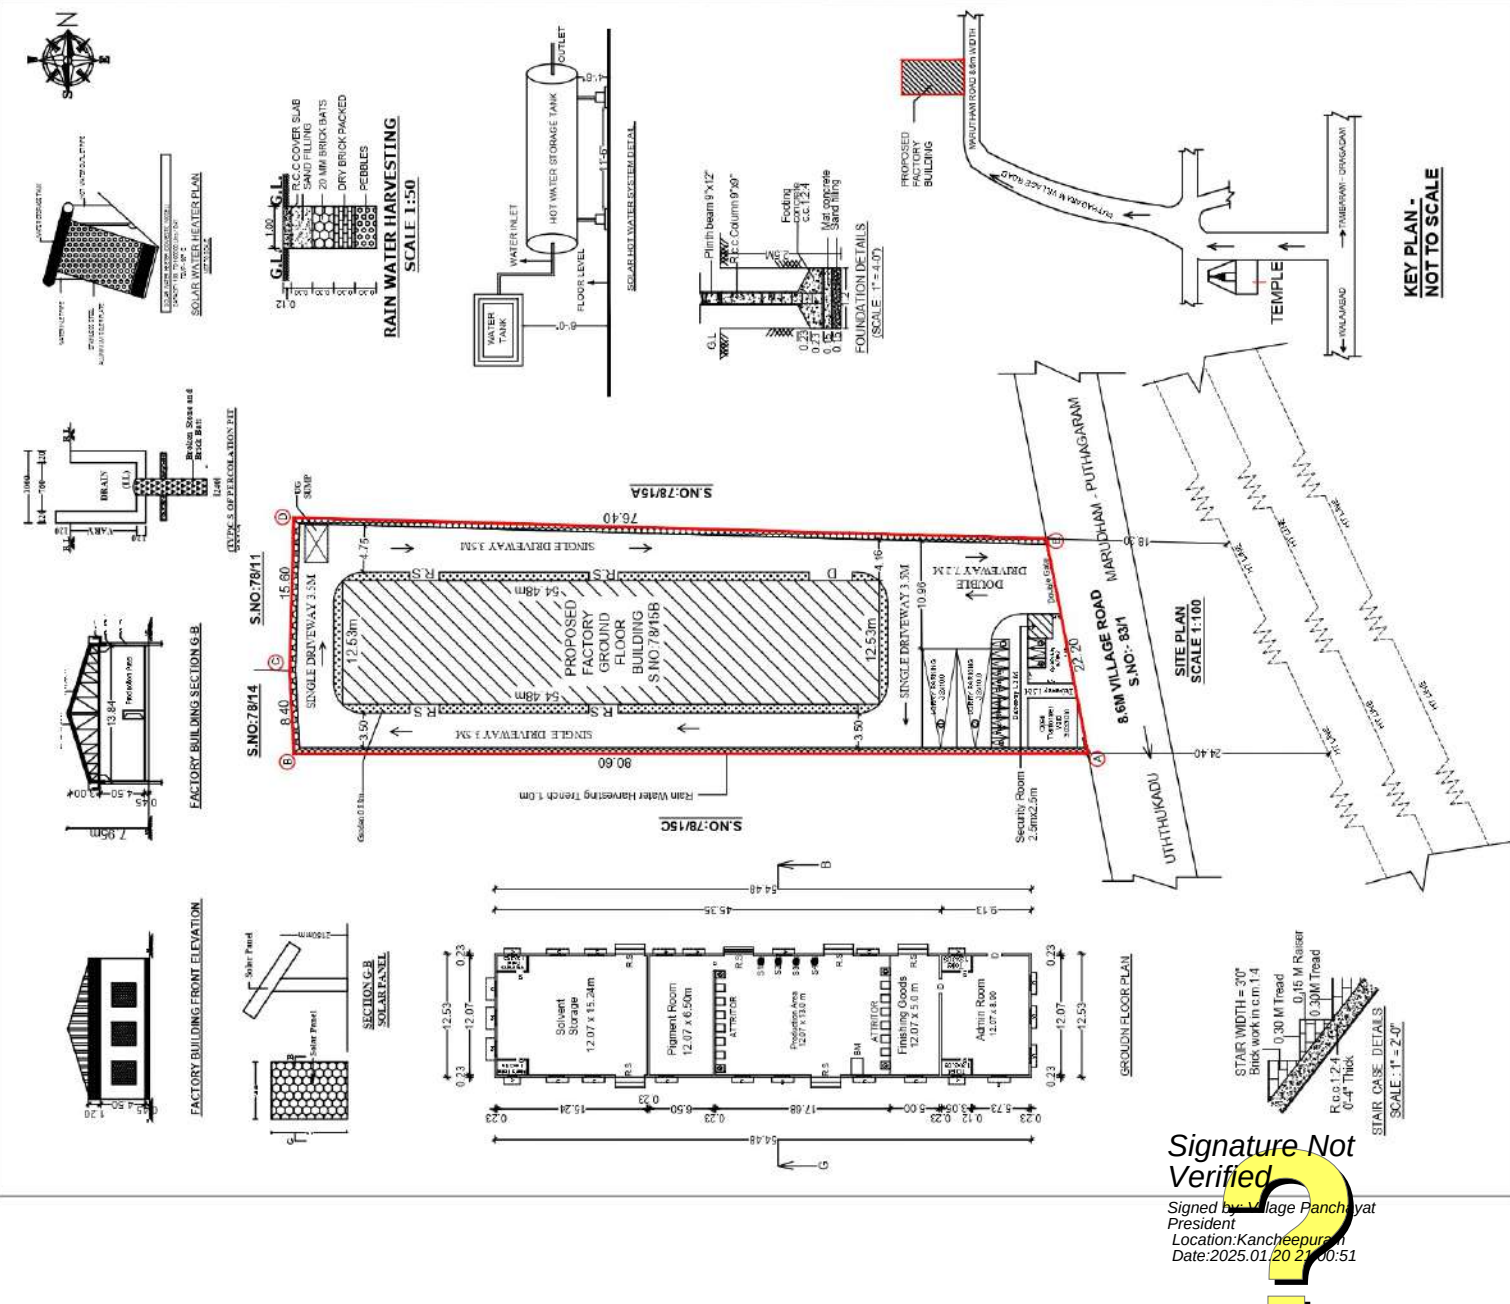

Signature Not
Verified
Signed by Village Panchayat
President
Location: Kancheepuram
Date: 2025.01.20 21:00:51