

PP

APPROVAL RECORD

Planning Permission

Kancheepuram

Kancheepuram district, Tamil Nadu

APPROVAL TYPE

Building Plan

ISSUING AUTHORITY

Rural Panchayat


The approval as the planning authority issued it, reproduced in full behind this page.

An approval speaks to what was sanctioned, not to what was built. Completion is a separate record.

PLAN SHOWING THE PROPOSED CONSTRUCTION OF A STILT + 3 FLOORS RESIDENTIAL BUILDING 1DWELLING UNIT AT EWS PLOT NO:277, OM" VGN HIGHNESS"


CHATRAPATHI SHIVAJI STREET, COMPRISED IN OLD S.NO:97 / 1, NEW S.NO. 97/5 OF SRINIVASAPURAM VILLAGE, KUNDRATHUR TALUK, KANCHEEPURAM

DISTRICT, KUNDRATHUR PANCHAYAT UNION @ PADAPPAL

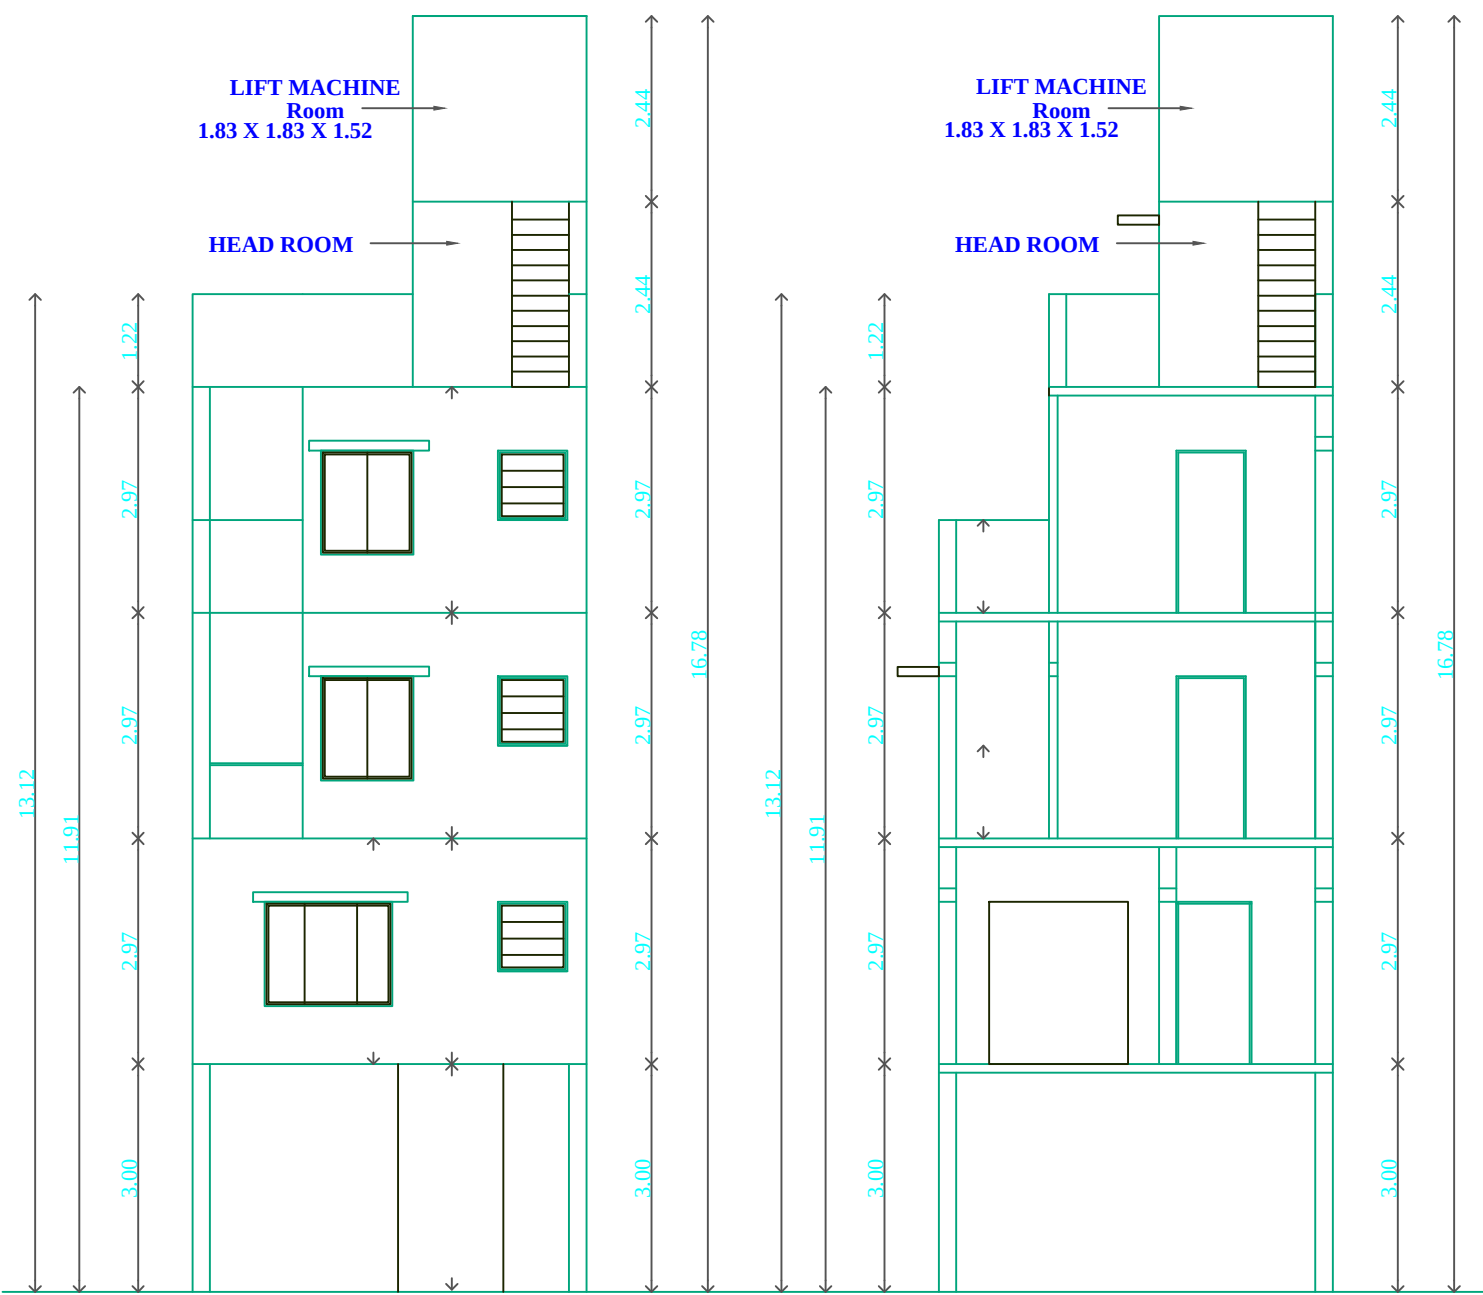

ELEVATION


SECTION A-A

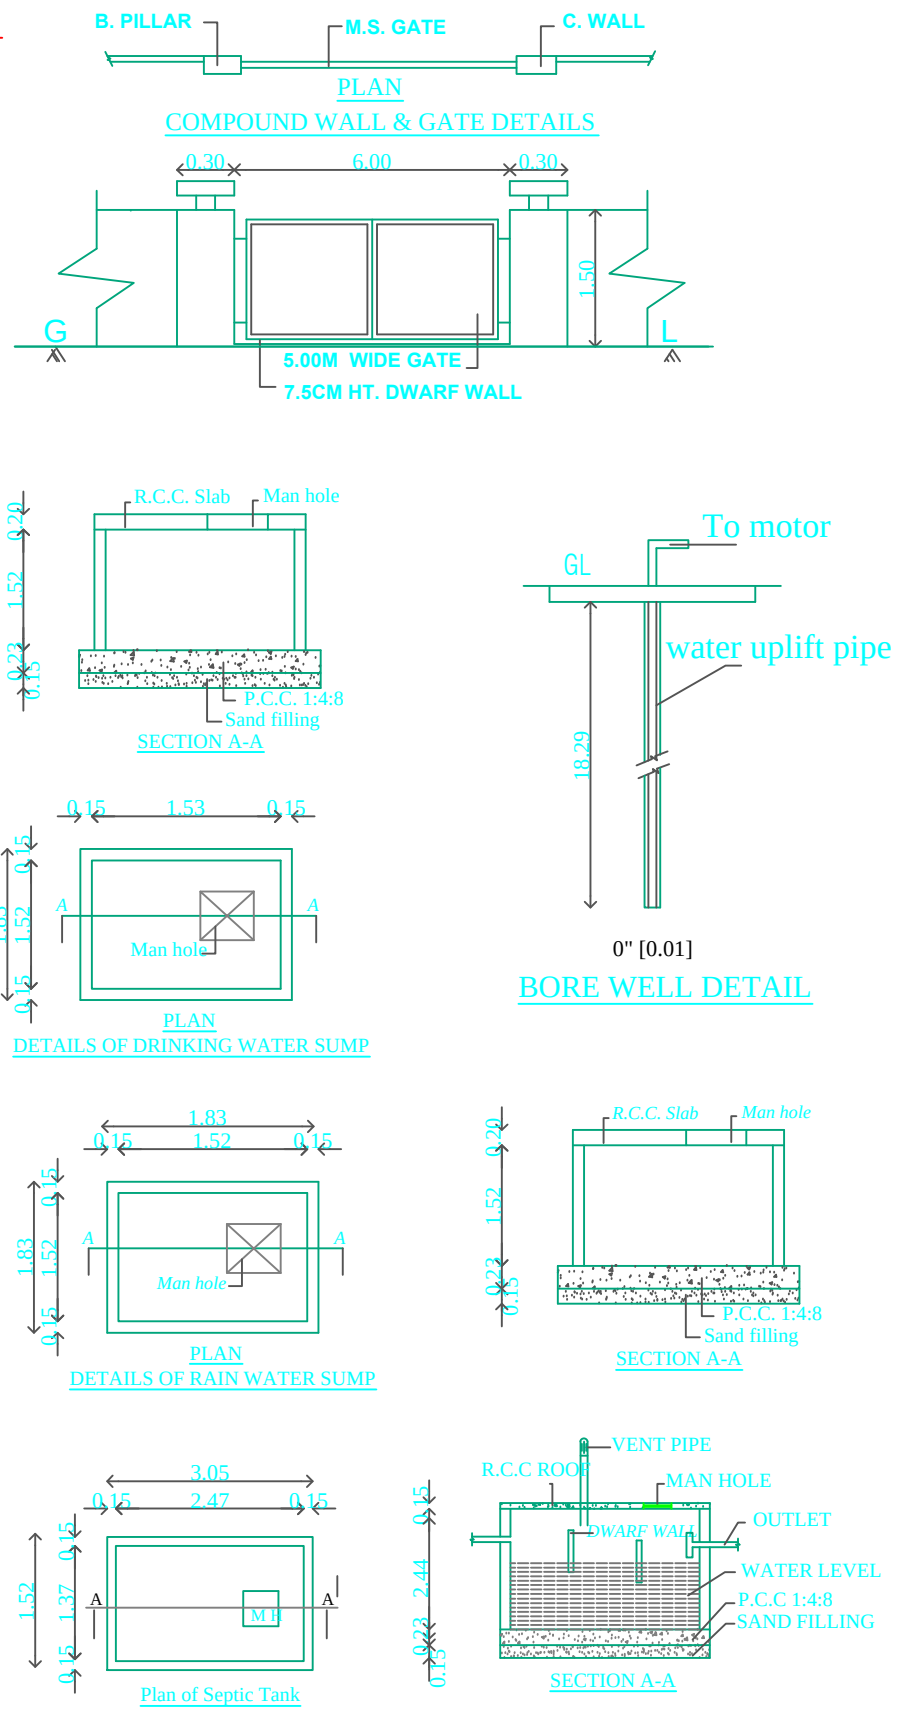


DETAILS OF DRINKING WATER SUMP

DETAILS OF RAIN WATER SUMP


Plan of Septic Tank

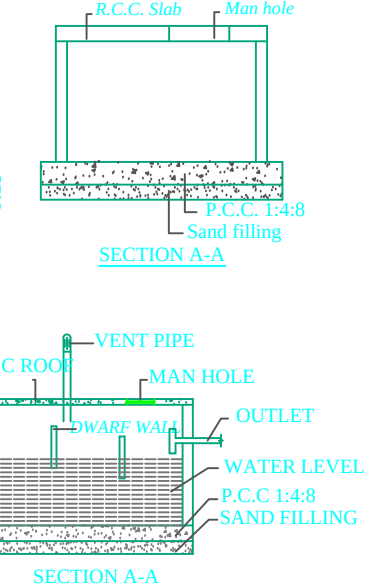

SECTION A-A

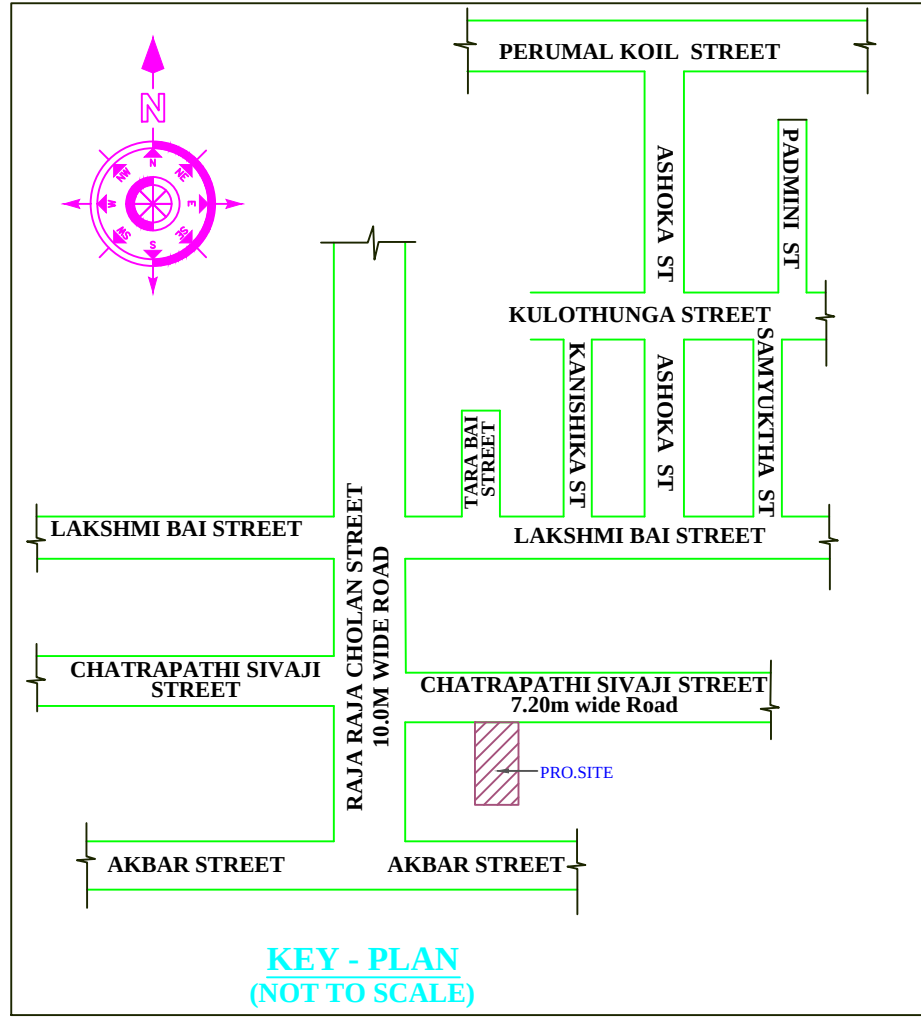


KEY - PLAN (NOT TO SCALE)

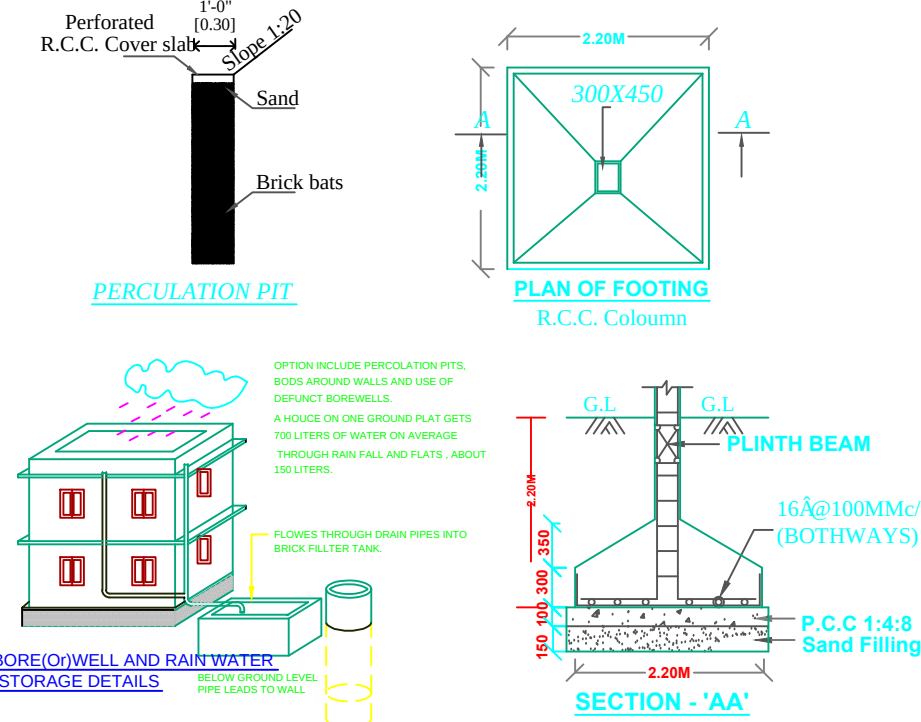


PERCOLATION PIT

PLAN OF FOOTING R.C.C. Column

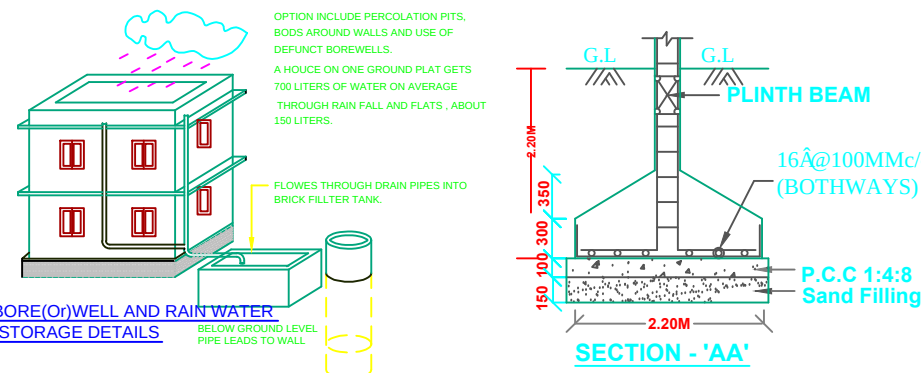


BORE WELL AND RAIN WATER STORAGE DETAILS


SECTION - 'AA'

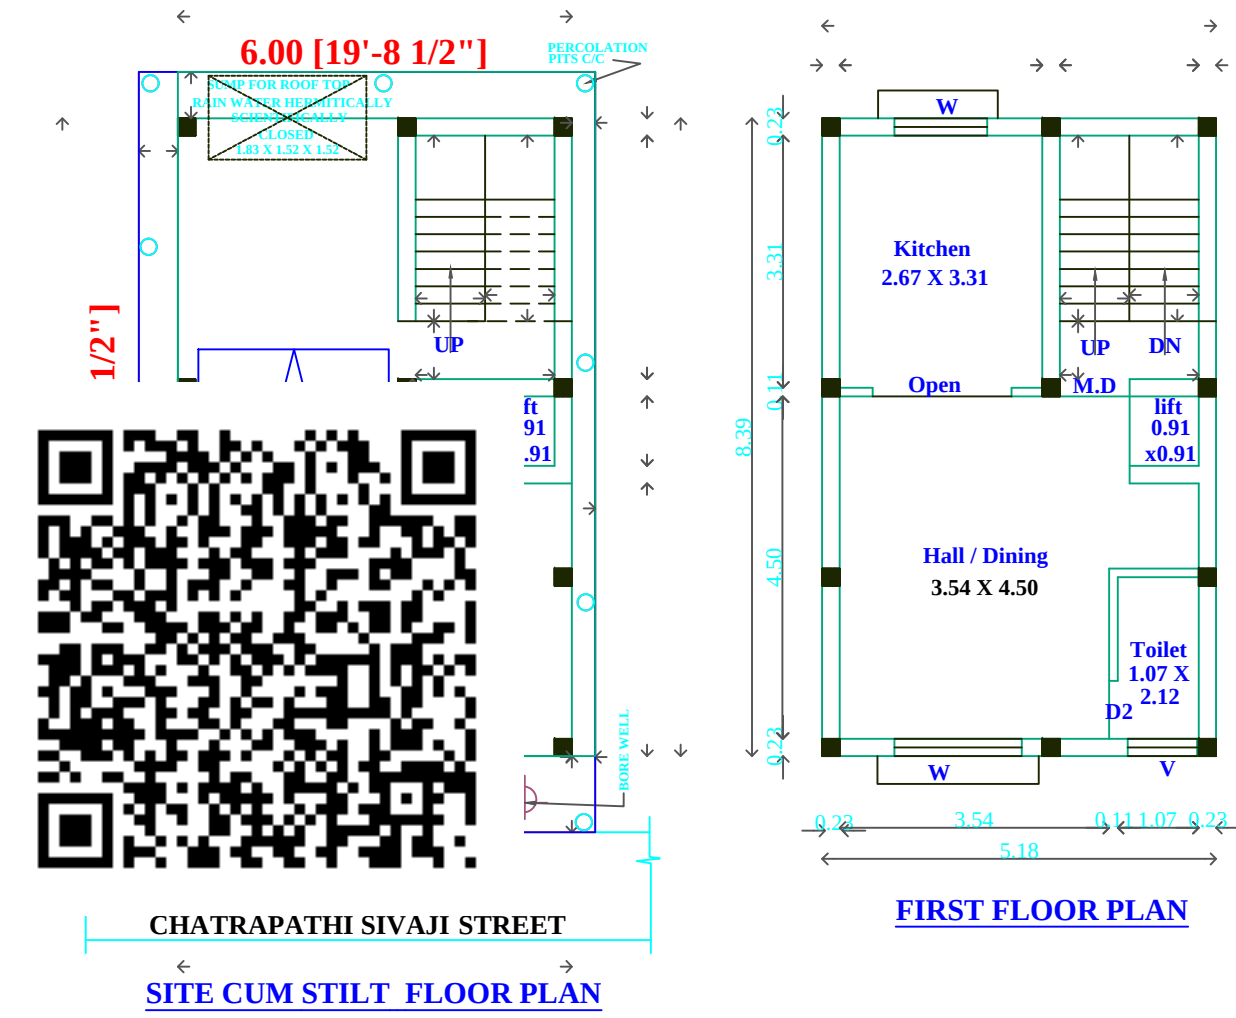


SITE CUM STILT FLOOR PLAN

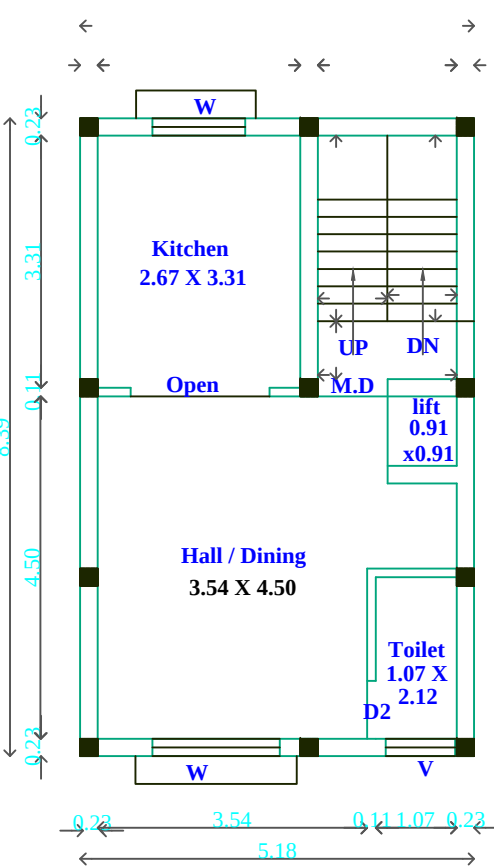


FIRST FLOOR PLAN

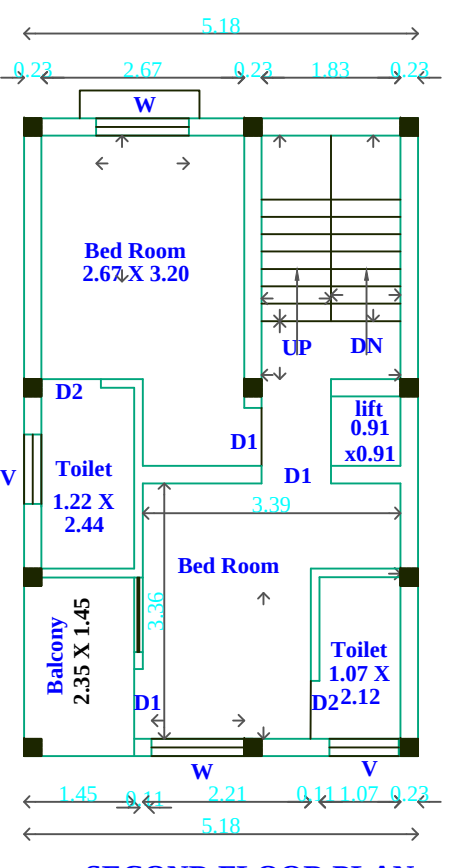


SECOND FLOOR PLAN

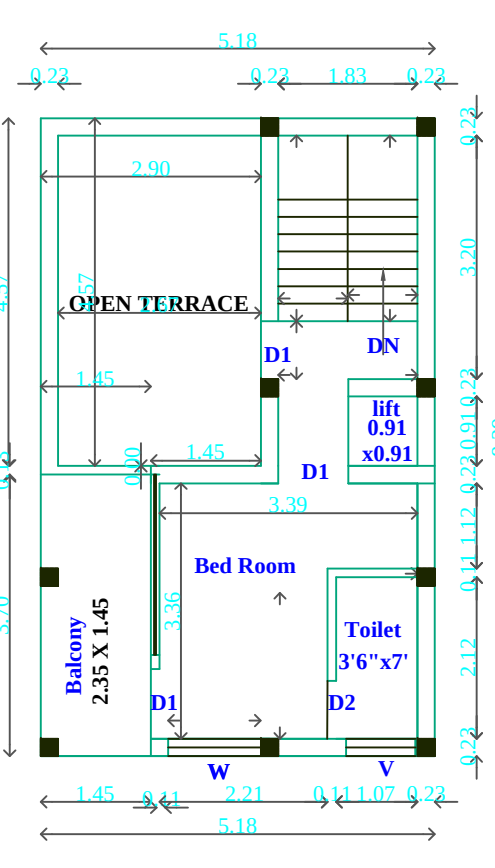

THIRD FLOOR PLAN (Part)

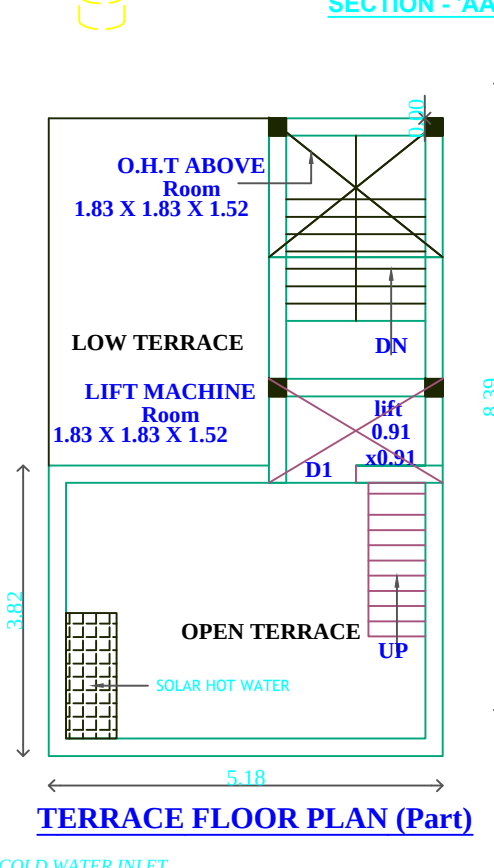

TERRACE FLOOR PLAN (Part)

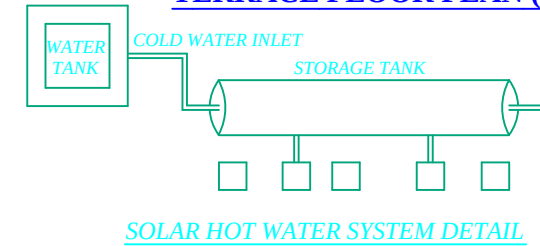

SOLAR HOT WATER SYSTEM DETAIL

SPECIFICATION			
FOUNDATION	- M25 COLUMN FOOTING		
BRICK WORK	- C.M 1:5 FOR SUPER STRUCTURE		
PLASTERING	- C.M 1:4 FOR WALLS & 1:3 FOR CEILING		
CEMENT PAINT	- C.M 1:5 FOR SUPER STRUCTURE		
PAINTING	- 2 COATS FOR WALLS & 1 EXTRA COAT FOR CEILING		
R.C.C WORK	- M25 FOR SLABS & LINTELS		
WOOD WORK	- ALL WOOD WORKS IN BEST QUALITY TIMBER		
WEATHERING	- B.JELLY LIME MORTAR OVER ROOF COURSE		
STAIRCASE	- SLAB ONE LAYER OF COUNTRY TILES - RISER - 6" & TREAD - 10"		

JOINERY DETAILS

S.NO:	DESCRIPTION	SIZE	
		FEET	METRE
MD	MAIN DOOR	3'3" X 7'0"	1.00 X 2.13
D1	DOOR	3'0" X 7'0"	0.91 X 2.13
D2	DOOR	2'6" X 7'0"	0.76 X 2.13
W1	WINDOW	5'0" X 4'6"	1.52 X 1.37
FW	FRENCH WINDOW	3'3" X 7'0"	1.00 X 2.13
FW1	FRENCH WINDOW	2'6" X 7'0"	0.60 X 2.13
LD	LIFT DOOR	3'0" X 7'0"	0.91 X 2.14
V	VENTILATOR	2'6" X 2'0"	0.76 X 0.60

COLOUR INDEX		SCALE 1: 100	
PROPOSED		ROAD	
BOUNDARY			

AREA STATEMENT

DESCRIPTION	AREA IN SQ.FT	AREA IN SQ.M
PLOT EXTENT	646.00	60.03
STILT FLOOR	468.00	43.47
FIRST FLOOR	468.00	43.47
SECOND FLOOR	468.00	43.47
THIRD FLOOR PART	323.00	30.01
TOTAL BUILT UP AREA	1727.00	160.42
F.S.I	---	1.95.
PLOT COVERAGE	--- 72.45%	

OWNER

S. ATHIYAMAN, B.E, MIE, FV
Chartered Engineer and Govt Approved Valuer
Registered Engineer Gr-I with CMDA Reg. No. RE/G-19/05/163 Dt. 15-5-19
and Greater Chennai Corporation Reg. No. RE/10/162019 Dt. 24-9-19
and DTCP Reg. No. CGLR/NIRE/G-1/2019/05/006 Dt. 17-05-19
New No. 5, Nathamuni Street, T.Nagar, Chennai - 600017.
Ph:9940611121 / 28156824
Email:athiyamanassociates@yahoo.com

REGISTERED ENGINEER

Eight ways to know a piece of land before you pay for it.

This report covers one part of the picture. These cover the rest, drawn from the same government records, for any property in Tamil Nadu.

LandLens One

Ask anything about a property and get an answer grounded in live government records, with the sources shown.

[/landlens/one](#)



Verify My Land

Every record check run on one property and returned as a single report.

[/landlens/verify-my-land](#)



Legal Opinion

An advocate's written opinion on the title, built on the records we pull for it.

[/landlens](#)



One Map

Every layer on one map: the parcel, its boundary, zoning, water bodies and what sits around it.

[/landlens/one/map](#)



PriceMap

What land actually changed hands for around this plot, taken from the registered deeds.

[/landlens/pricemap](#)



Build Scope

What you are allowed to build here: floor space, height, coverage and setbacks.

[/landlens/build-scope](#)



Property Tracker

Watch a property and hear about it when something new is registered against it.

[/landlens/property-tracker](#)



Deal Room

Run the transaction in one place: documents, stamping, signatures and the parties.

[/landlens/deal-room](#)



Twenty-four checks you can run yourself, at no cost.

Records and verification

The registers themselves, read for you.

Encumbrance Certificate

Patta and Chitta

Field Measurement Sketch

EC Analyzer

Bank charge check

Court case search

Seller background check

Approval check by survey

Value and duty

What it is worth and what it costs to register.

Guideline value by street

Guideline value by survey

Stamp duty and registration fees

Capital gains

Floor space index

Area unit converter

Zoning and land use

What the plan says can happen on this land.

Land use zone finder

CMDA land use check

Coastal regulation zone

Master plan check

Water bodies finder

Airport height clearance

Registers and directories

Who holds it, and which office keeps the record.

Find your registering office

Temple property check

Waqf property check

RERA register



Every free tool
/tools



Services we run
for you
/services



The LandLens
suite
/landlens/one



Every claim in this document traces back to a government record.

Legal opinions, due diligence and title verification

Building plan, layout and sub-division approvals

Completion and occupancy certificates, regularisation

Escrow, negotiation and NRI property management

Land survey, soil testing, architecture and construction

Verified RealEstate
3/350/2 Mettukuppam,
OMR Thoraipakkam,
Chennai 600 097, India
hello@verified.realestate
+91 9996 12 9996

Prepared from the registers named on the page each finding sits on. Where a register could not be read, this document says so in its place rather than leaving the gap to be read as a clean result.

