

PP

APPROVAL RECORD

Planning Permission

Thandalam
Kancheepuram district, Tamil Nadu

APPROVAL TYPE
Building Plan

ISSUING AUTHORITY
Rural Panchayat




PURPOSE
Residential

The approval as the planning authority issued it, reproduced in full behind this page.

An approval speaks to what was sanctioned, not to what was built. Completion is a separate record.

PLAN SHOWING THE PROPOSED CONSTRUCTION OF RESIDENTIAL BUILDING STILT FLOOR + F.F + S.F + THIRD FLOOR WITH 3 DWELLING UNITS AT PLOT NO: 17, URBAN EDGE PHASE-3, SURVEY NO: 308/134A1 PT & 308/134B PT, THANDALAM, CHETTIPEDU, (AS PER PATTa NO: 2803 , S.NO: 308/ 232 MEVALURKUPPAM "B" VILLAGE), SRIPERUMBUDUR TALUK, KANCHEEPURAM DISTRICT.

LAYOUT APPROVED
BY DTCP LA. NO.: 64/2022 (Dt: 29.07.2022)

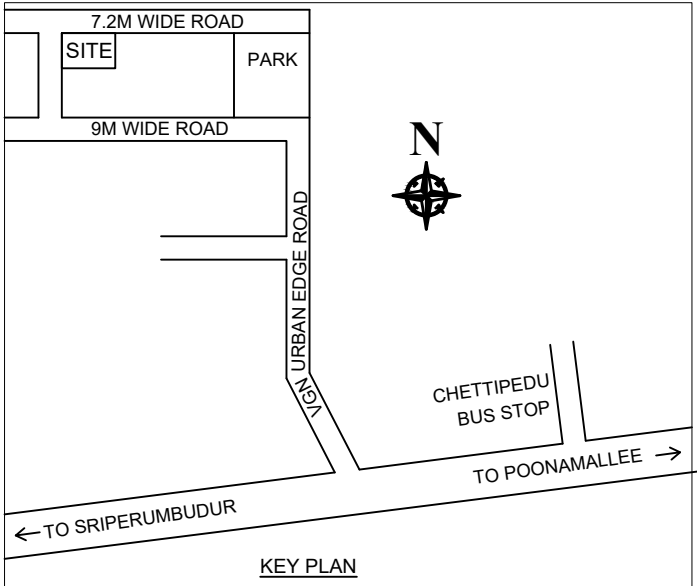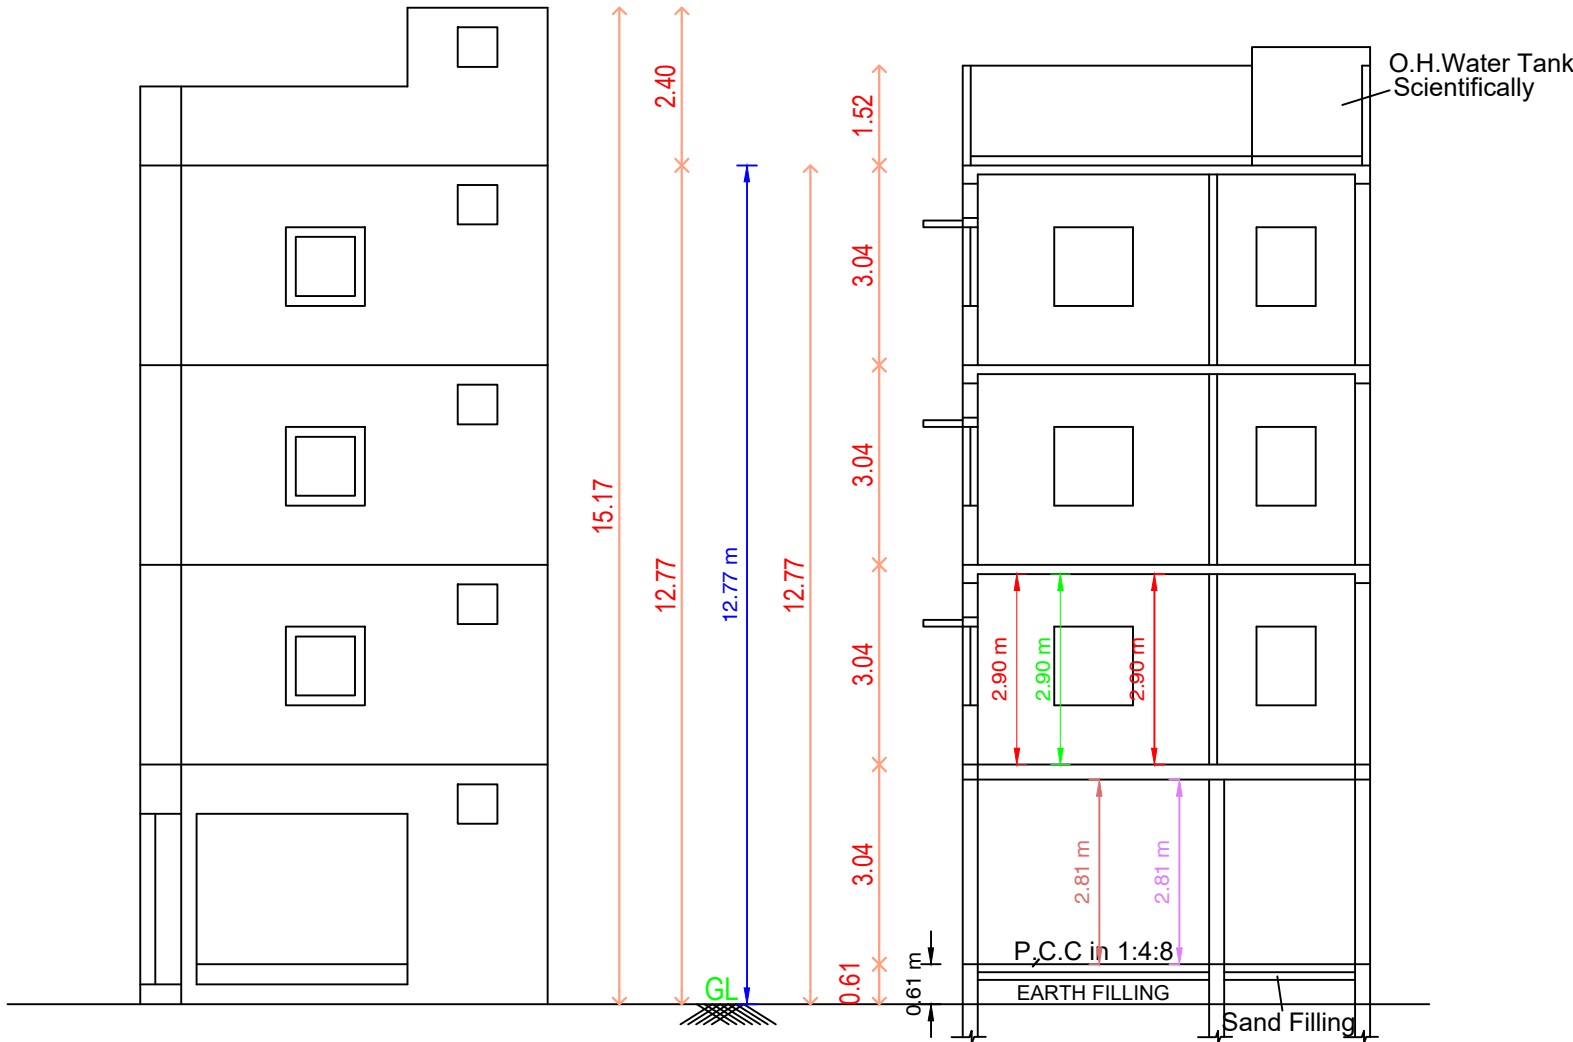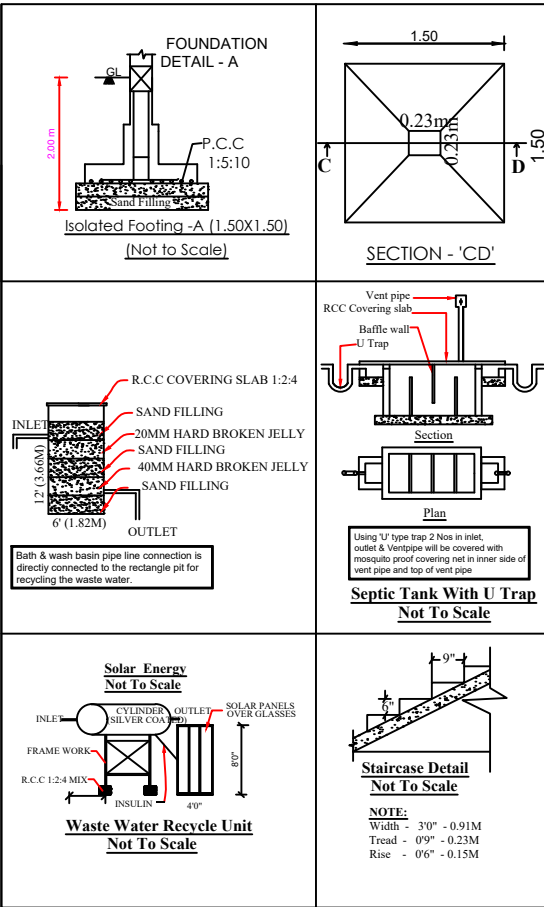

SCHEDULE OF JOINERY

TYPE	DESCRIPTION	SIZE
MD	MAIN DOOR	1.0 X 2.13
D	DOOR	0.91 X 2.13
D1	DOOR	0.76 X 2.13
W	WINDOW	1.37 X 1.22
W1	WINDOW	0.91 X 1.22
J	JALLY	0.9 X 0.6
V	VENTILATOR	0.9 X 0.6

SPECIFICATIONS



R.C.C IN 1:2:4 FOR COLUMN FOOTING
COLUMN AND PLINTH BEAM.
P.C.C IN 1:4:8 FOR FOUNDATION BASE AND
FLOOR BASE
CERAMIC TILES FLOOR FINISHING
SUPERSTRUCTURE BRICK WORK IN CM 1:6 9" THK.
R.C.C 1:2:4 FOR LINTEL SUNSHADE ROOF SLAB BEAMS.
CEILING PLASTERING IN CM 1:3 AND 1:5 FOR WALLS.
COUNTRY WOOD DOORS AND WINDOWS.
2 COATS OF CEMENT PAINTING FOR WALLS AND CEILING.
2 COATS OF ENAMEL PAINTING FOR WOOD WORK.
PARAPET WALL IN B.W. 1:6 9" THK. 3'0' HT.
WEATHERING COURSE IN BJL CONC. OVER ROOF SLAB

AREA STATEMENT

DESCRIPTION	AREA (SQ.M.)	AREA (SQ.FT.)
PLOT AREA(as per document)	89.40	962
PLOT AREA (as per patta)	89.00	958
PLOT AREA (as per site)	89.40	962
STILT FLOOR (NON-FSI)	54.11	582
FIRST FLOOR	54.11	582
SECOND FLOOR	54.11	582
THIRD FLOOR	54.11	582
TOTAL	162.33	1746
HEADROOM	10.20	109.75
F.S.I	1.82	

OWNER: H. WINSTON RAJKUMAR

O.RAJASEKAR D.C.E.,
Regn.No:010/LS/2020/00005
Registered Engineer-Grade-III
POONAMALLEE MUNICIPALITY
CREATIVE ENGINEERS
Cell : 9840617141

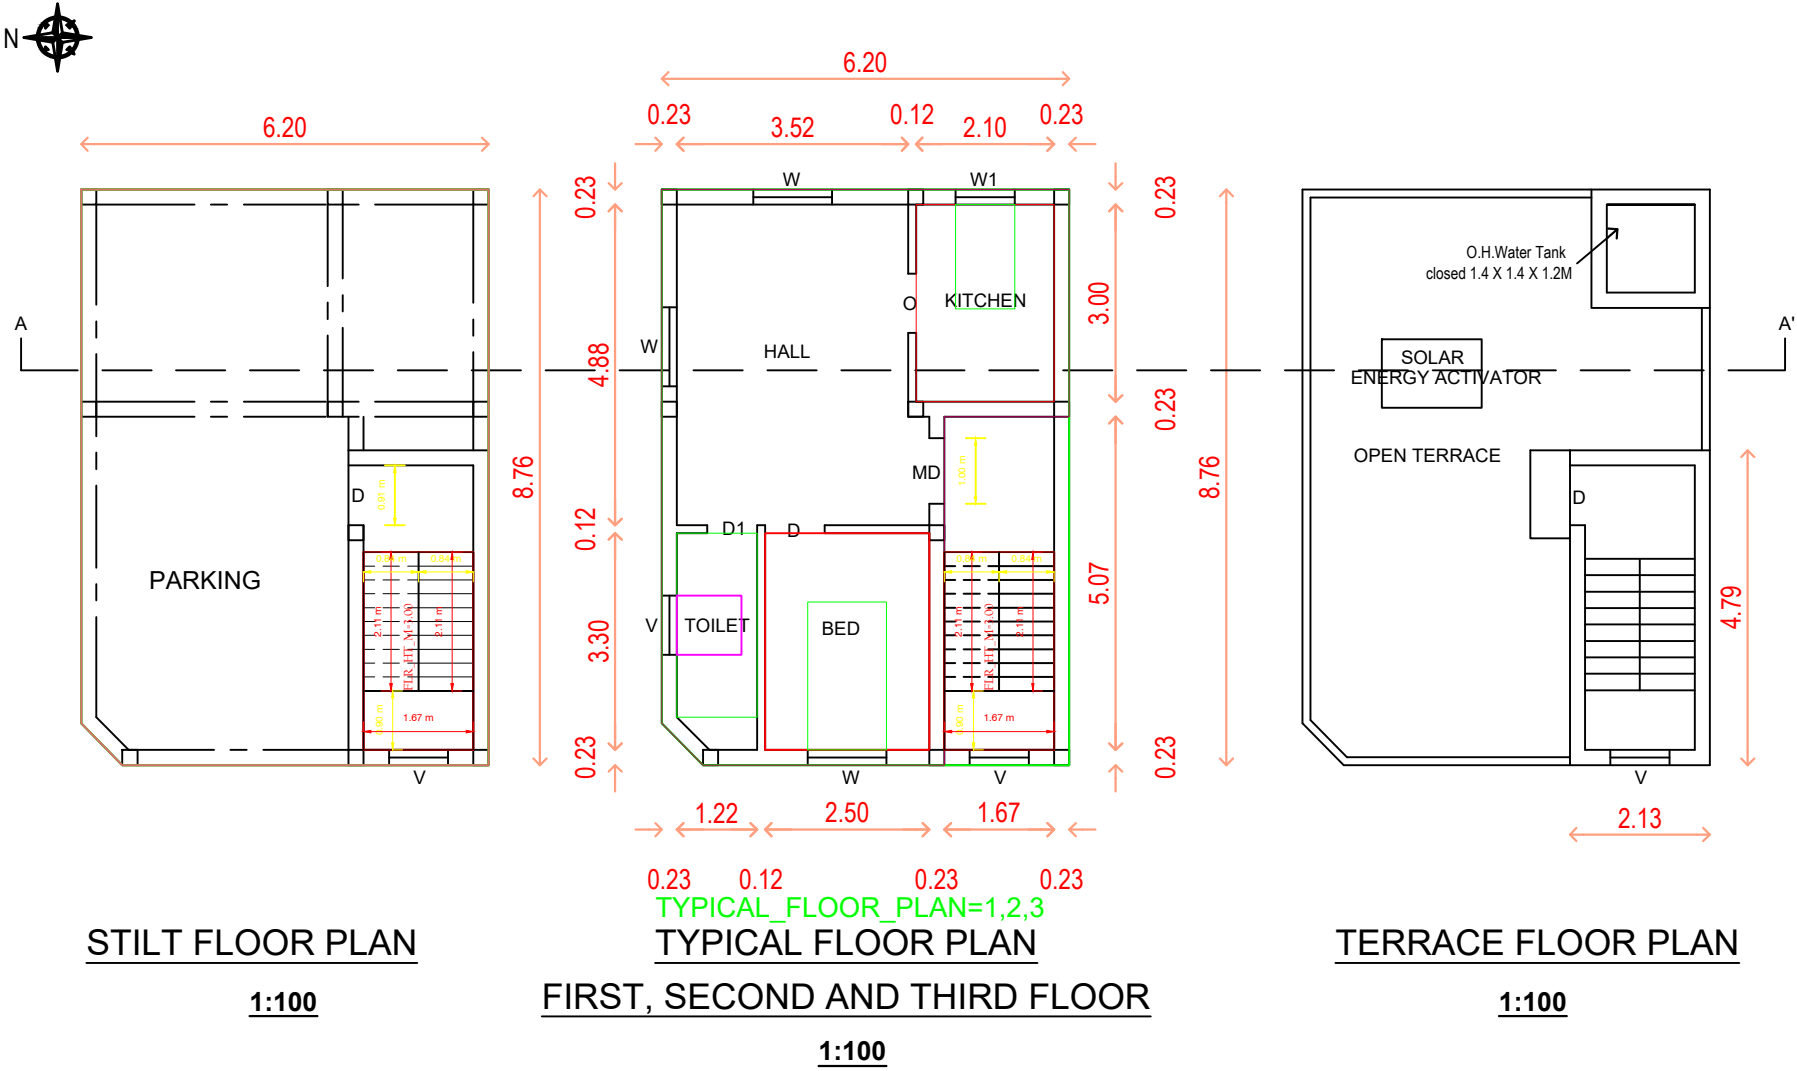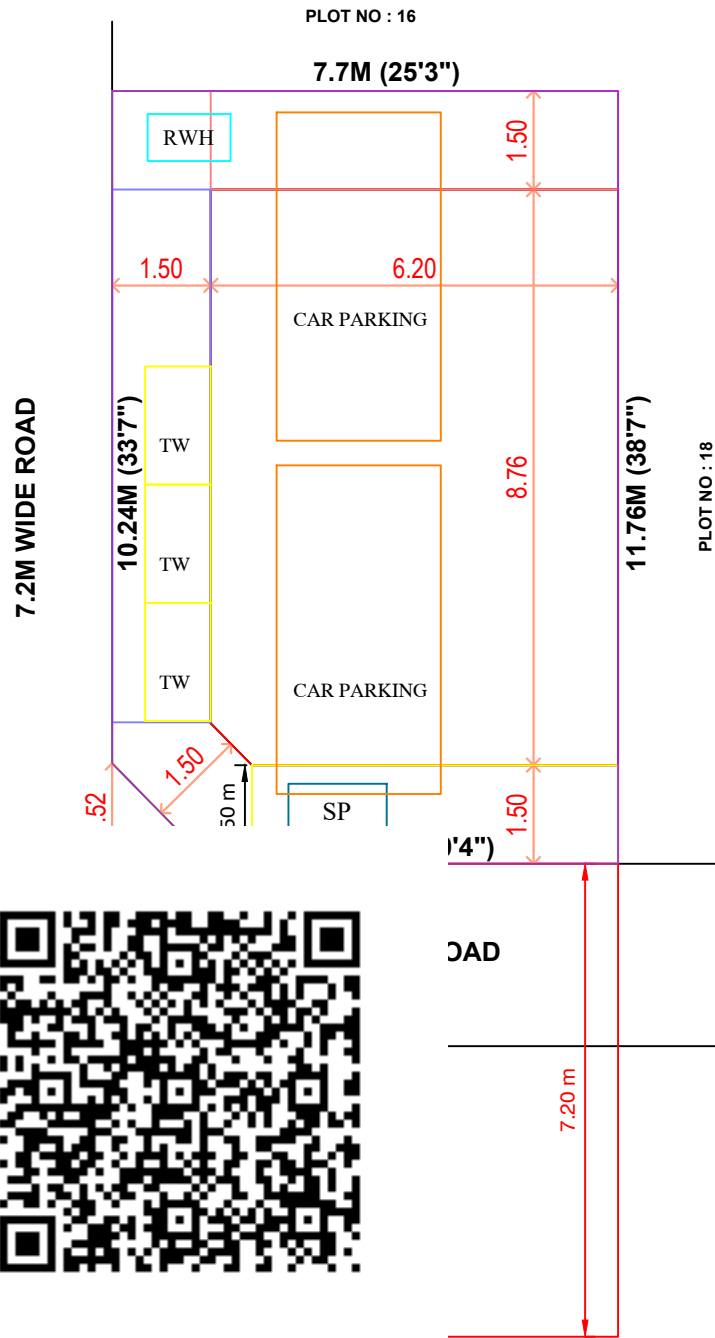

PLAN INFO
PLOT AREA: 89.40
PLOT NO: 17
SURVEY NO: 308/232
AS PER DOCUMENT: 89.40
AS AT SITE: 89.40
TMB OR PLR: 89.40
SINGLE FAMILY BLDG: NO
SECURITY_ZONE: YES
PATTa NO: 2803
TALUK: SRIPERUMBUDUR
DISTRICT: KANCHEEPURAM
CEN: NO
ACCESS WIDTH: 7.2
WHETHER GOVT. OR AIDED: SCHOOL: NO
AVG. PLOT DEPTH: 11.7
AVG. PLOT WIDTH: 6.2
AREA TYPE: OTHERS
ROAD WIDTH: 7.2
ROAD LENGTH: 550
LAND USE ZONE: RESIDENTIAL
RWTH DECLARED: YES
COSR APPLICABLE: NO
IS APPROVED LAYOUT: YES
PREMIUM FSI REQUIRED: NO
BUILDING NEAR TO RIVER: NO
BUILDING NEAR GOVT. BLDG: NO
NOC FOR CONSTRUCTION NEAR MONUMENT: NO
PROVISION FOR GREEN BUILDINGS AND SUSTAINABILITY: NO
FIRE PROTECTION AND FIRE SAFETY REQUIREMENTS: YES
NOC FIRE DEPT: YES
COSR SURVEY BACK RETAIN: NO
IF HERITAGE TOWN LESS THAN 1KM RADIUS: NO
JURISDICTION TYPE: PANCHAYAT

Eight ways to know a piece of land before you pay for it.

This report covers one part of the picture. These cover the rest, drawn from the same government records, for any property in Tamil Nadu.

LandLens One

Ask anything about a property and get an answer grounded in live government records, with the sources shown.

[/landlens/one](#)



Verify My Land

Every record check run on one property and returned as a single report.

[/landlens/verify-my-land](#)



Legal Opinion

An advocate's written opinion on the title, built on the records we pull for it.

[/landlens](#)



One Map

Every layer on one map: the parcel, its boundary, zoning, water bodies and what sits around it.

[/landlens/one/map](#)



PriceMap

What land actually changed hands for around this plot, taken from the registered deeds.

[/landlens/pricemap](#)



Build Scope

What you are allowed to build here: floor space, height, coverage and setbacks.

[/landlens/build-scope](#)



Property Tracker

Watch a property and hear about it when something new is registered against it.

[/landlens/property-tracker](#)



Deal Room

Run the transaction in one place: documents, stamping, signatures and the parties.

[/landlens/deal-room](#)



Twenty-four checks you can run yourself, at no cost.

Records and verification

The registers themselves, read for you.

Encumbrance Certificate

Patta and Chitta

Field Measurement Sketch

EC Analyzer

Bank charge check

Court case search

Seller background check

Approval check by survey

Zoning and land use

What the plan says can happen on this land.

Land use zone finder

CMDA land use check

Coastal regulation zone

Master plan check

Water bodies finder

Airport height clearance

Value and duty

What it is worth and what it costs to register.

Guideline value by street

Guideline value by survey

Stamp duty and registration fees

Capital gains

Floor space index

Area unit converter

Registers and directories

Who holds it, and which office keeps the record.

Find your registering office

Temple property check

Waqf property check

RERA register



Every free tool
/tools



Services we run
for you
/services



The LandLens
suite
/landlens/one



Every claim in this document traces back to a government record.

Legal opinions, due diligence and title verification

Building plan, layout and sub-division approvals

Completion and occupancy certificates, regularisation

Escrow, negotiation and NRI property management

Land survey, soil testing, architecture and construction

Verified RealEstate
3/350/2 Mettukuppam,
OMR Thoraipakkam,
Chennai 600 097, India
hello@verified.realestate
+91 9996 12 9996

Prepared from the registers named on the page each finding sits on. Where a register could not be read, this document says so in its place rather than leaving the gap to be read as a clean result.

